




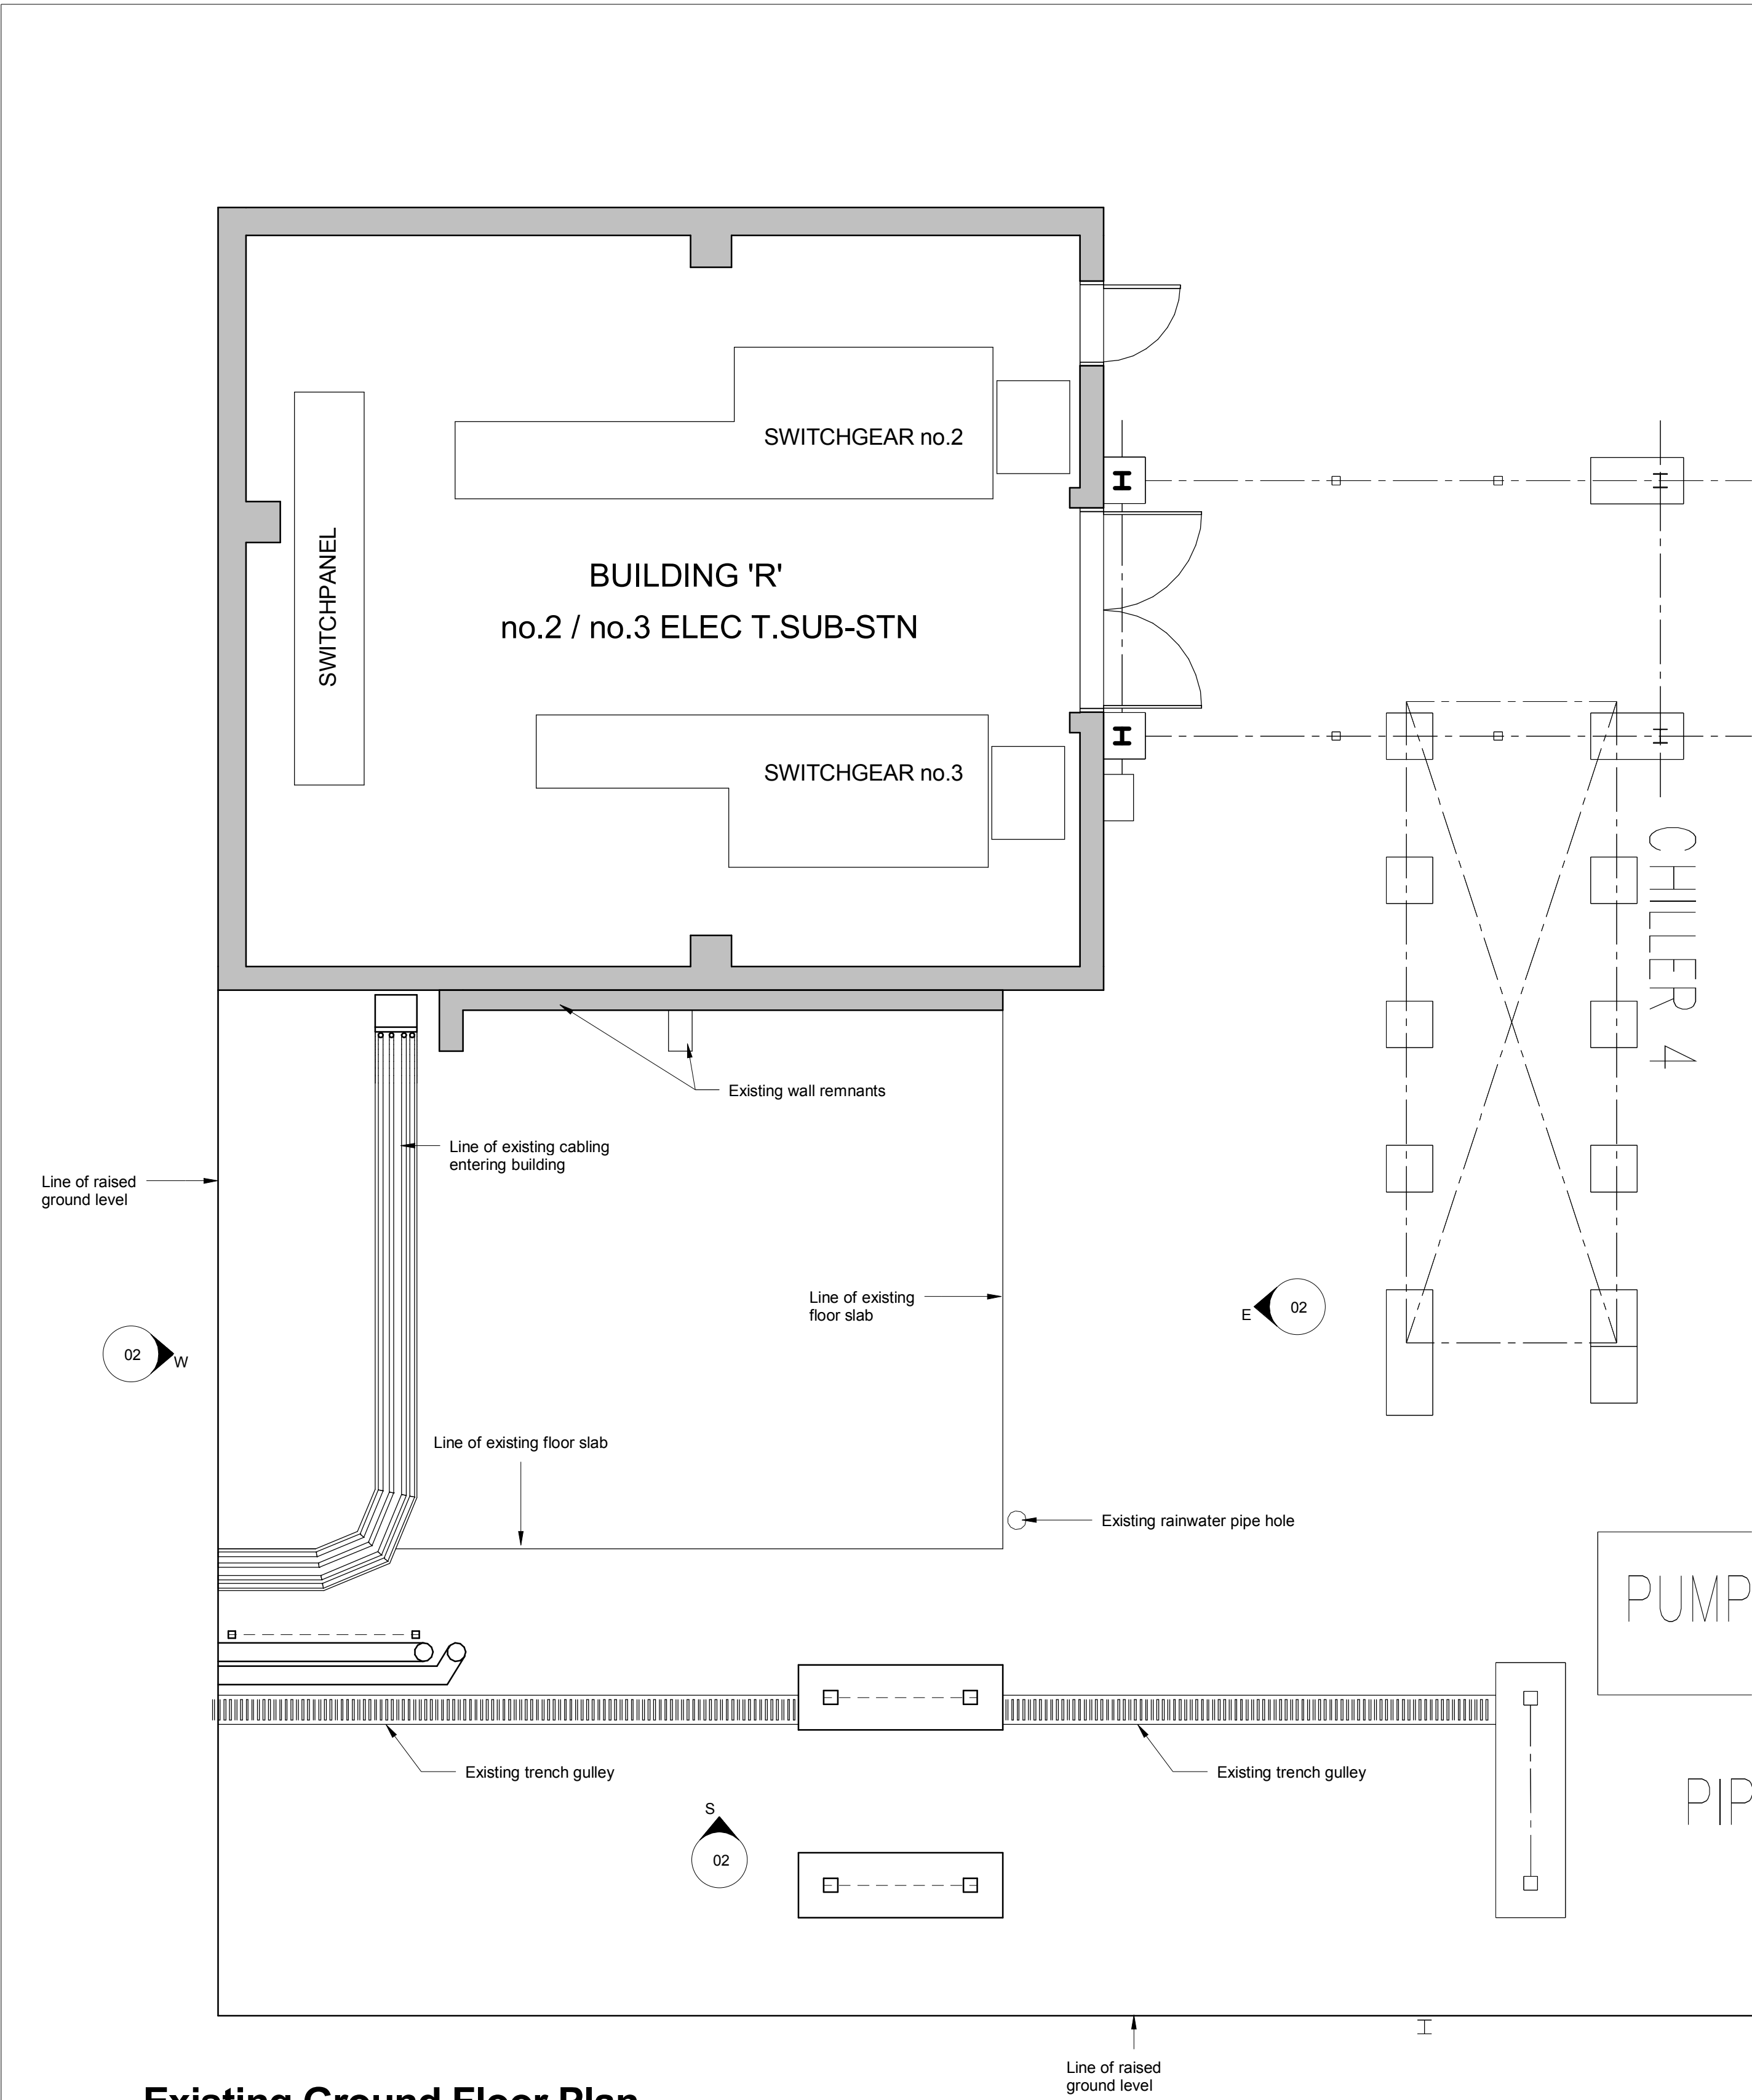


Existing Ground Floor Plan
1 : 50

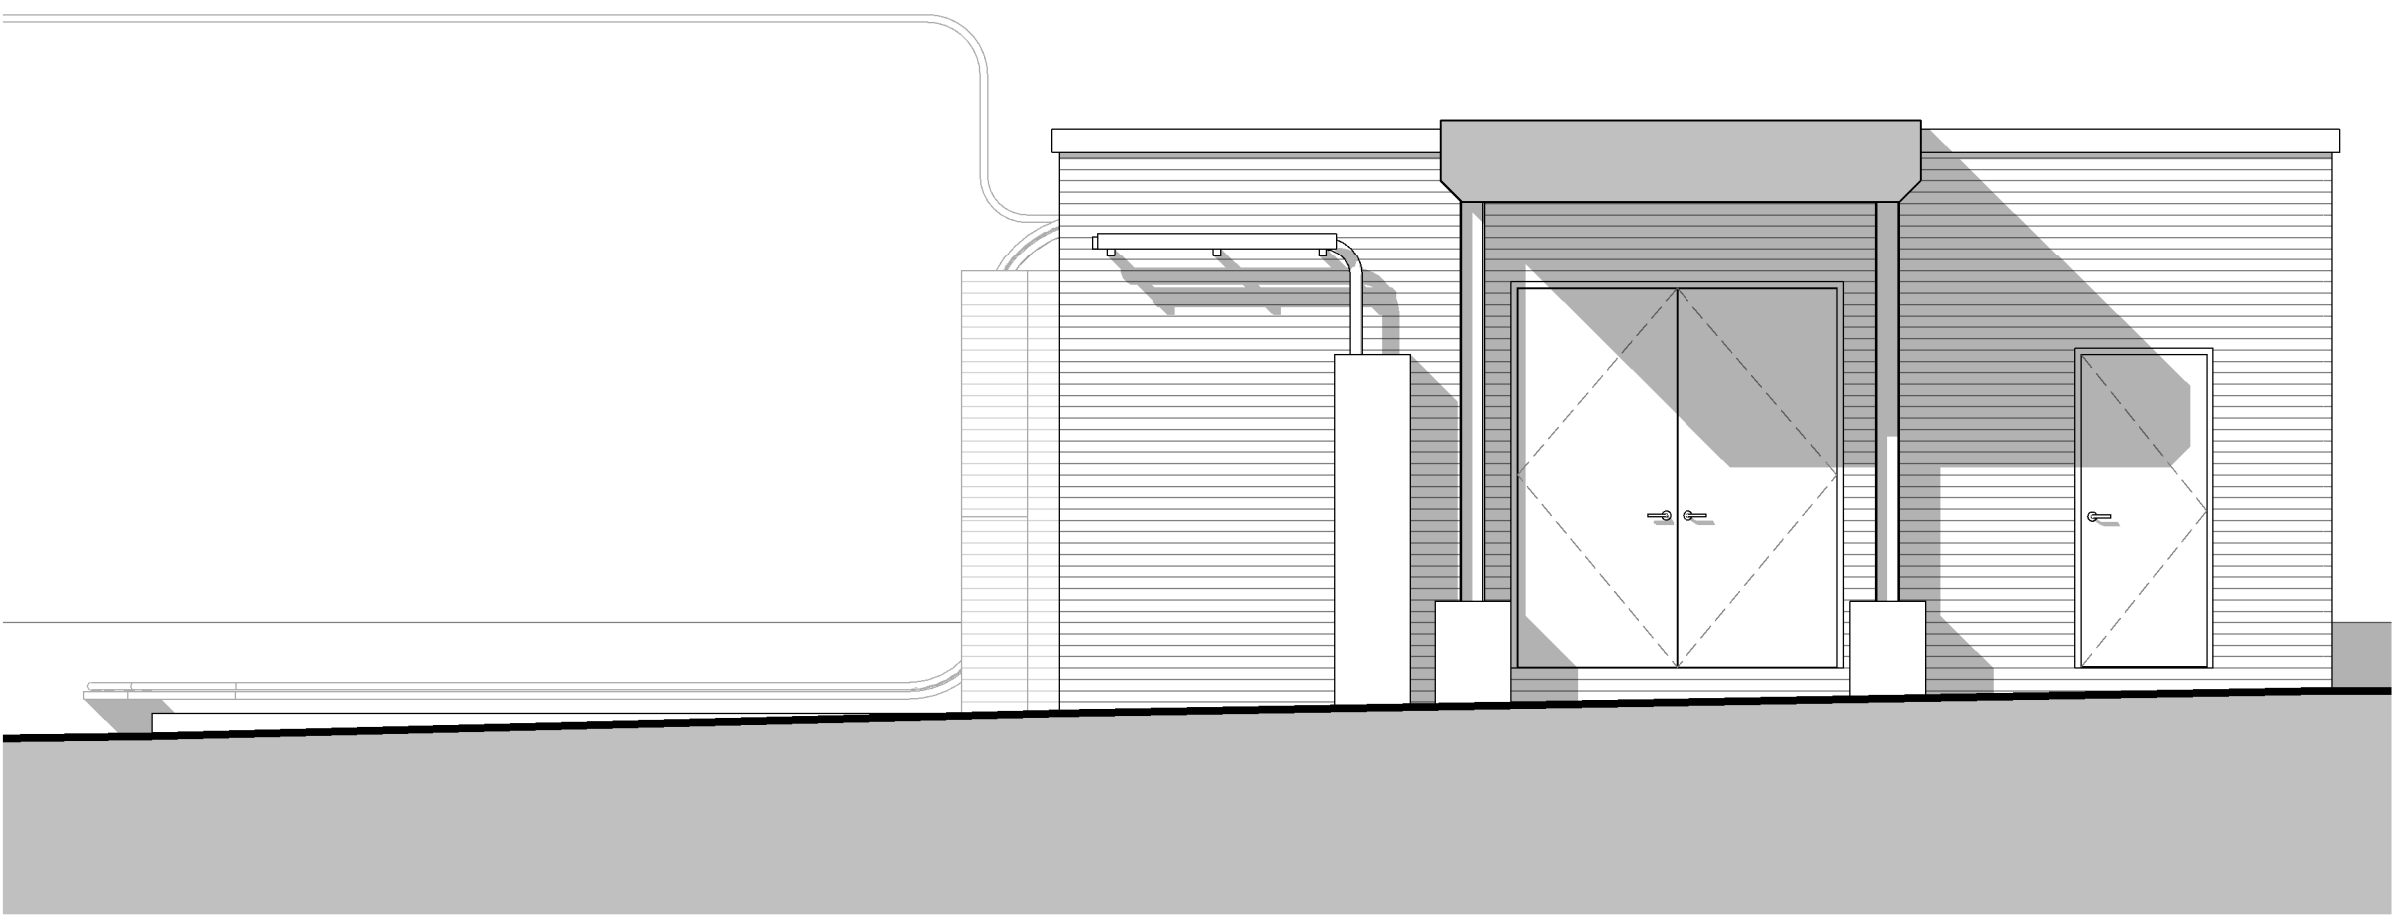

East Elevation - existing
1 : 50

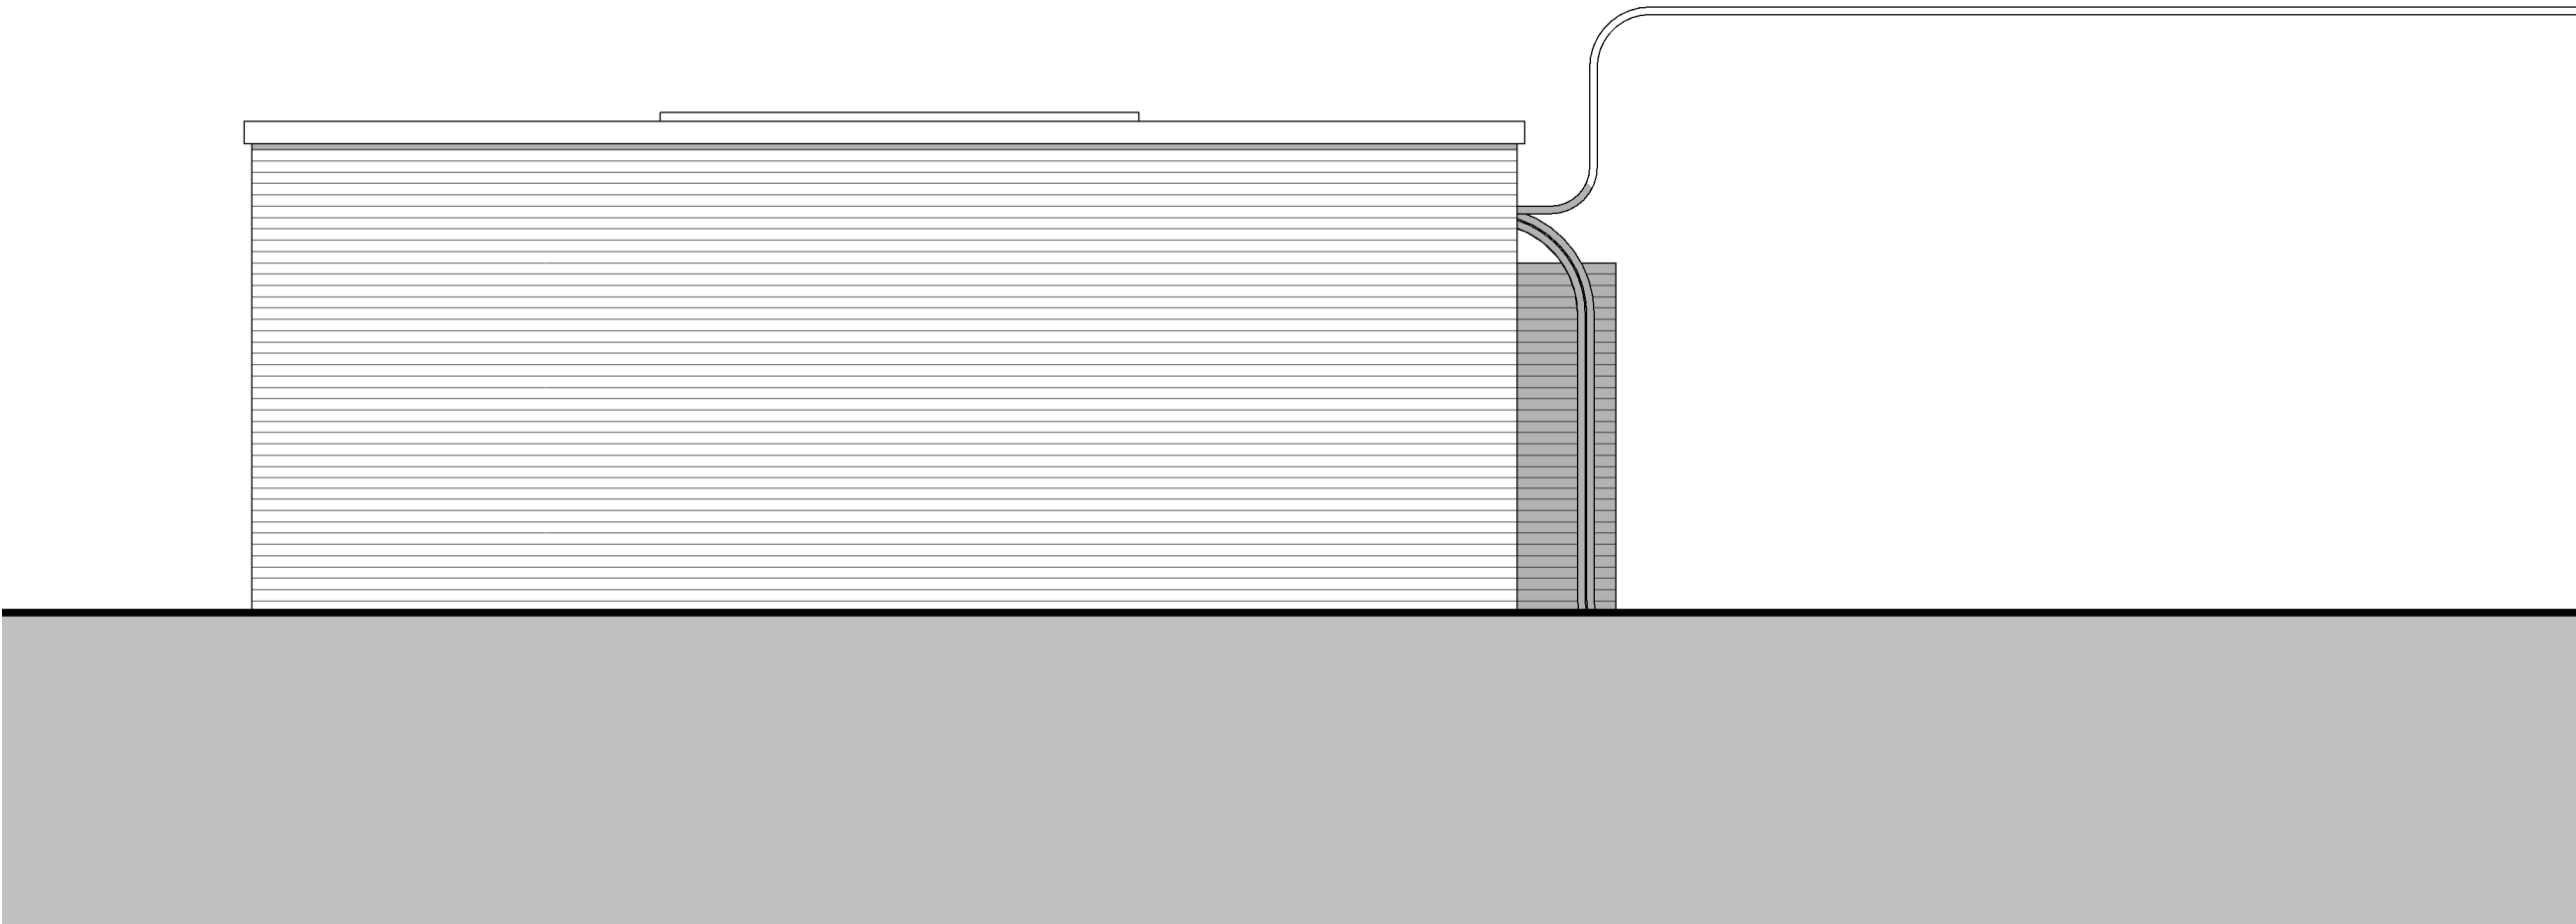

West Elevation - existing
1 : 50

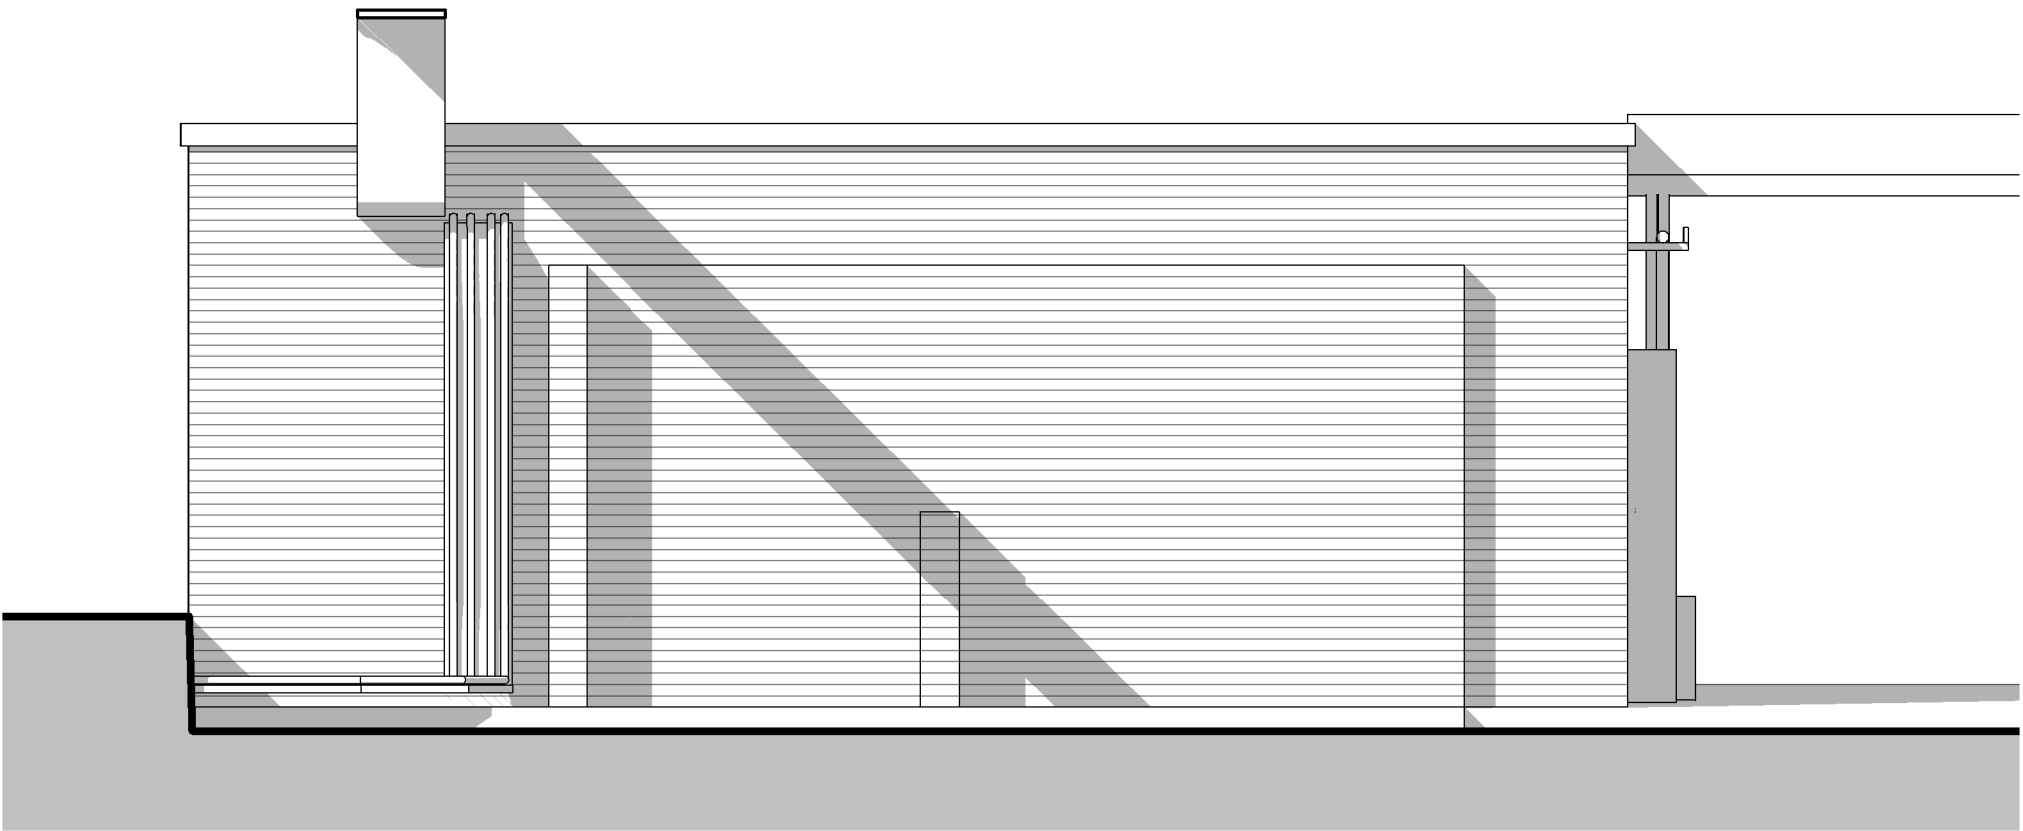

South Elevation - existing
1 : 50


Revision	Date	Initial
A	Issued for Planning	19-08-13 JPR

The Old Post Office
Station Road
Wickham, PO17 5JA
T: 01329 832405
F: 01329 835175
e: admin@axismail.co.uk
w: www.axisarchitecture.co.uk

Axis
ARCHITECTURE
PLANNING PRACTICE

Dimensions, areas and levels where given are only approximate and subject to site survey.
All dimensions are to be checked on site.
Any discrepancies are to be reported to the architect before work commences. Figured dimensions only are to be taken from this drawing.
This drawing is to be read in conjunction with all relevant consultants and/or specialists drawings/documents and any discrepancies or variations are to be notified to the architect before the affected work commences.
This drawing is copyright and remains the property of the Architects.

New Substation Housing
New Lane, Havant
Pfizer
Existing Plans and Elevations

 

Scale @ A1	Drawn	Checked	Date
1 : 50	JPR	RW	August 2013
Job Number & Drawing Number	Revision		
13-59 -02	A		