



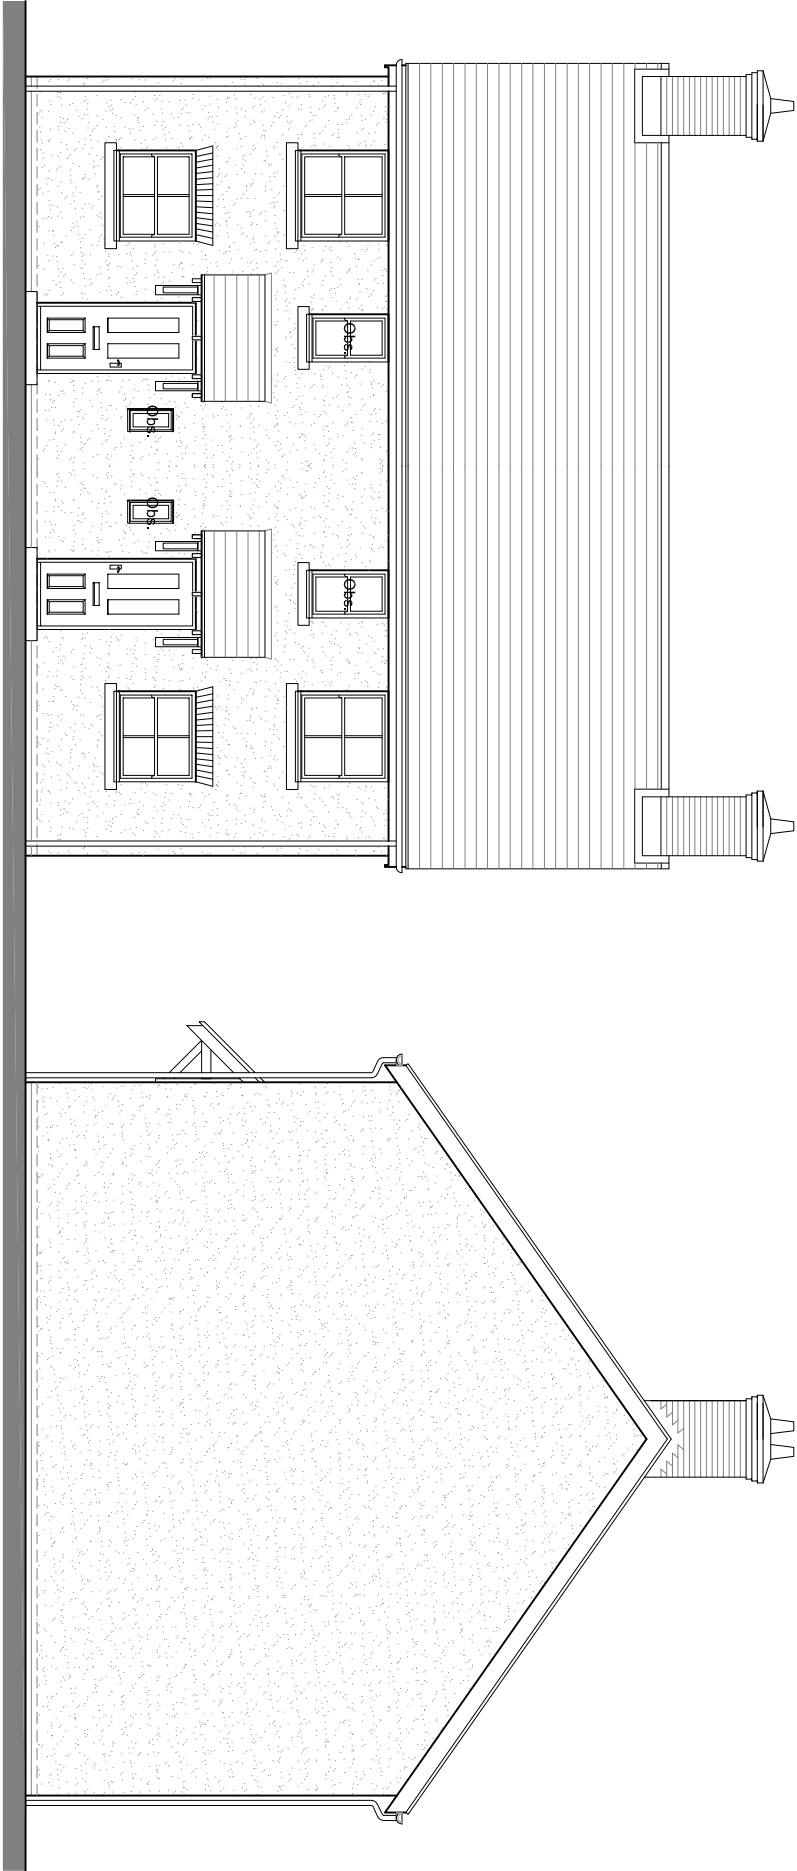


Front Elevation

Side Elevation

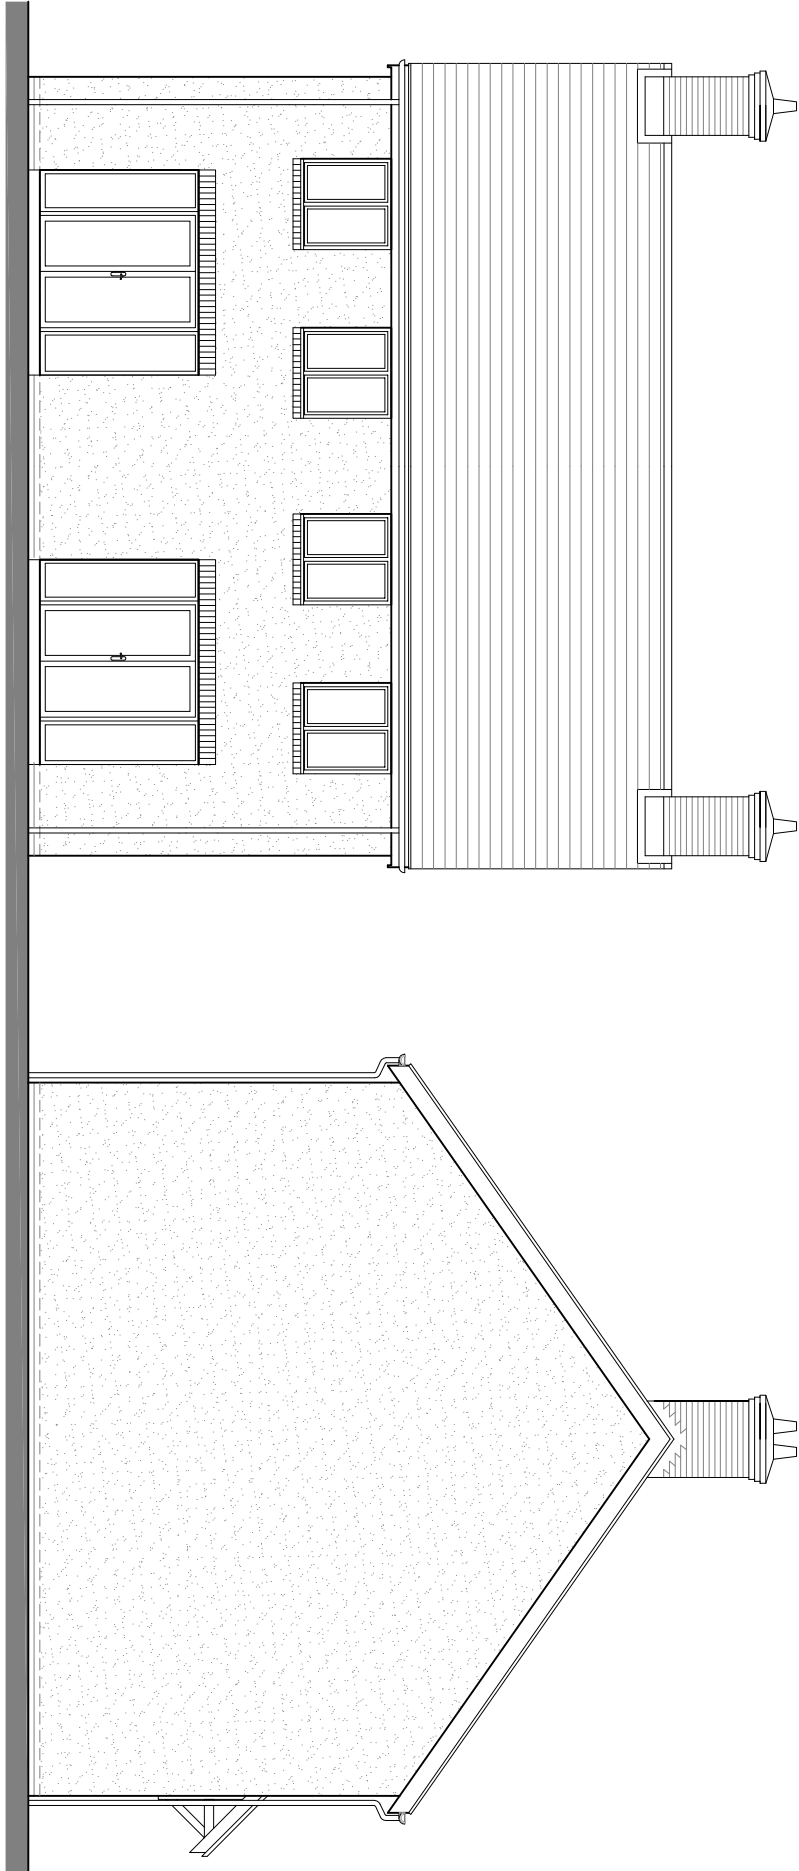

Rear Elevation

Side Elevation

 

PLOT No.  
As Drawn - 183/184

NOTES

Permission is granted to scale from this drawing for the purpose of Local Authority Planning Approval only. In all other circumstances DO NOT scale from this drawing. Please contact this office for any additional information required.

Contractors, Sub Contractors and Suppliers are to check all relevant dimensions and levels of the site and building before commencing any shop drawings or building work. Any discrepancies should be recorded to the Architect.

Where applicable this drawing is to be read in conjunction with the Consultants' drawings.

This drawing is the copyright of Tetlow King Ltd ©. All rights reserved.

Ordnance Survey Data © Crown Copyright. All rights reserved. Licence No. 100007359

| REV | DESCRIPTION                                                                              | DATE     | AUTH | CHKD |
|-----|------------------------------------------------------------------------------------------|----------|------|------|
| A   | Living room window and door updated to door and sidelights; rear gills changed to brick. | 07/08/12 | MP   |      |

PLANNING



ARCHITECTS : URBAN DESIGNERS : SUSTAINABILITY CONSULTANTS

Building 300, The Grange, Romsey Road, Michelmarsh, Romsey, Hampshire, SO51 0AE  
Tel: 01794 367703 Fax: 01794 519317 Web: www.tetlowking.co.uk

PROJECT

**Hampshire Farm**

Emsworth

for Bellway Homes and Bloor Homes

DRAWING

**House type 3BH-7 - Variation B**

**Elevations**

| SCALE      | DATE         | AUTHOR | CHKD  |
|------------|--------------|--------|-------|
| 1:100 @ A3 | May 2012     | MP     | RTV/J |
| JOB NO.    | DRAWING NO.  | REV    |       |
| PL120418   | HT.3BH-7-B.e | A      |       |