





Site Location
scale 1:1250




Site Block Plan
scale 1:500

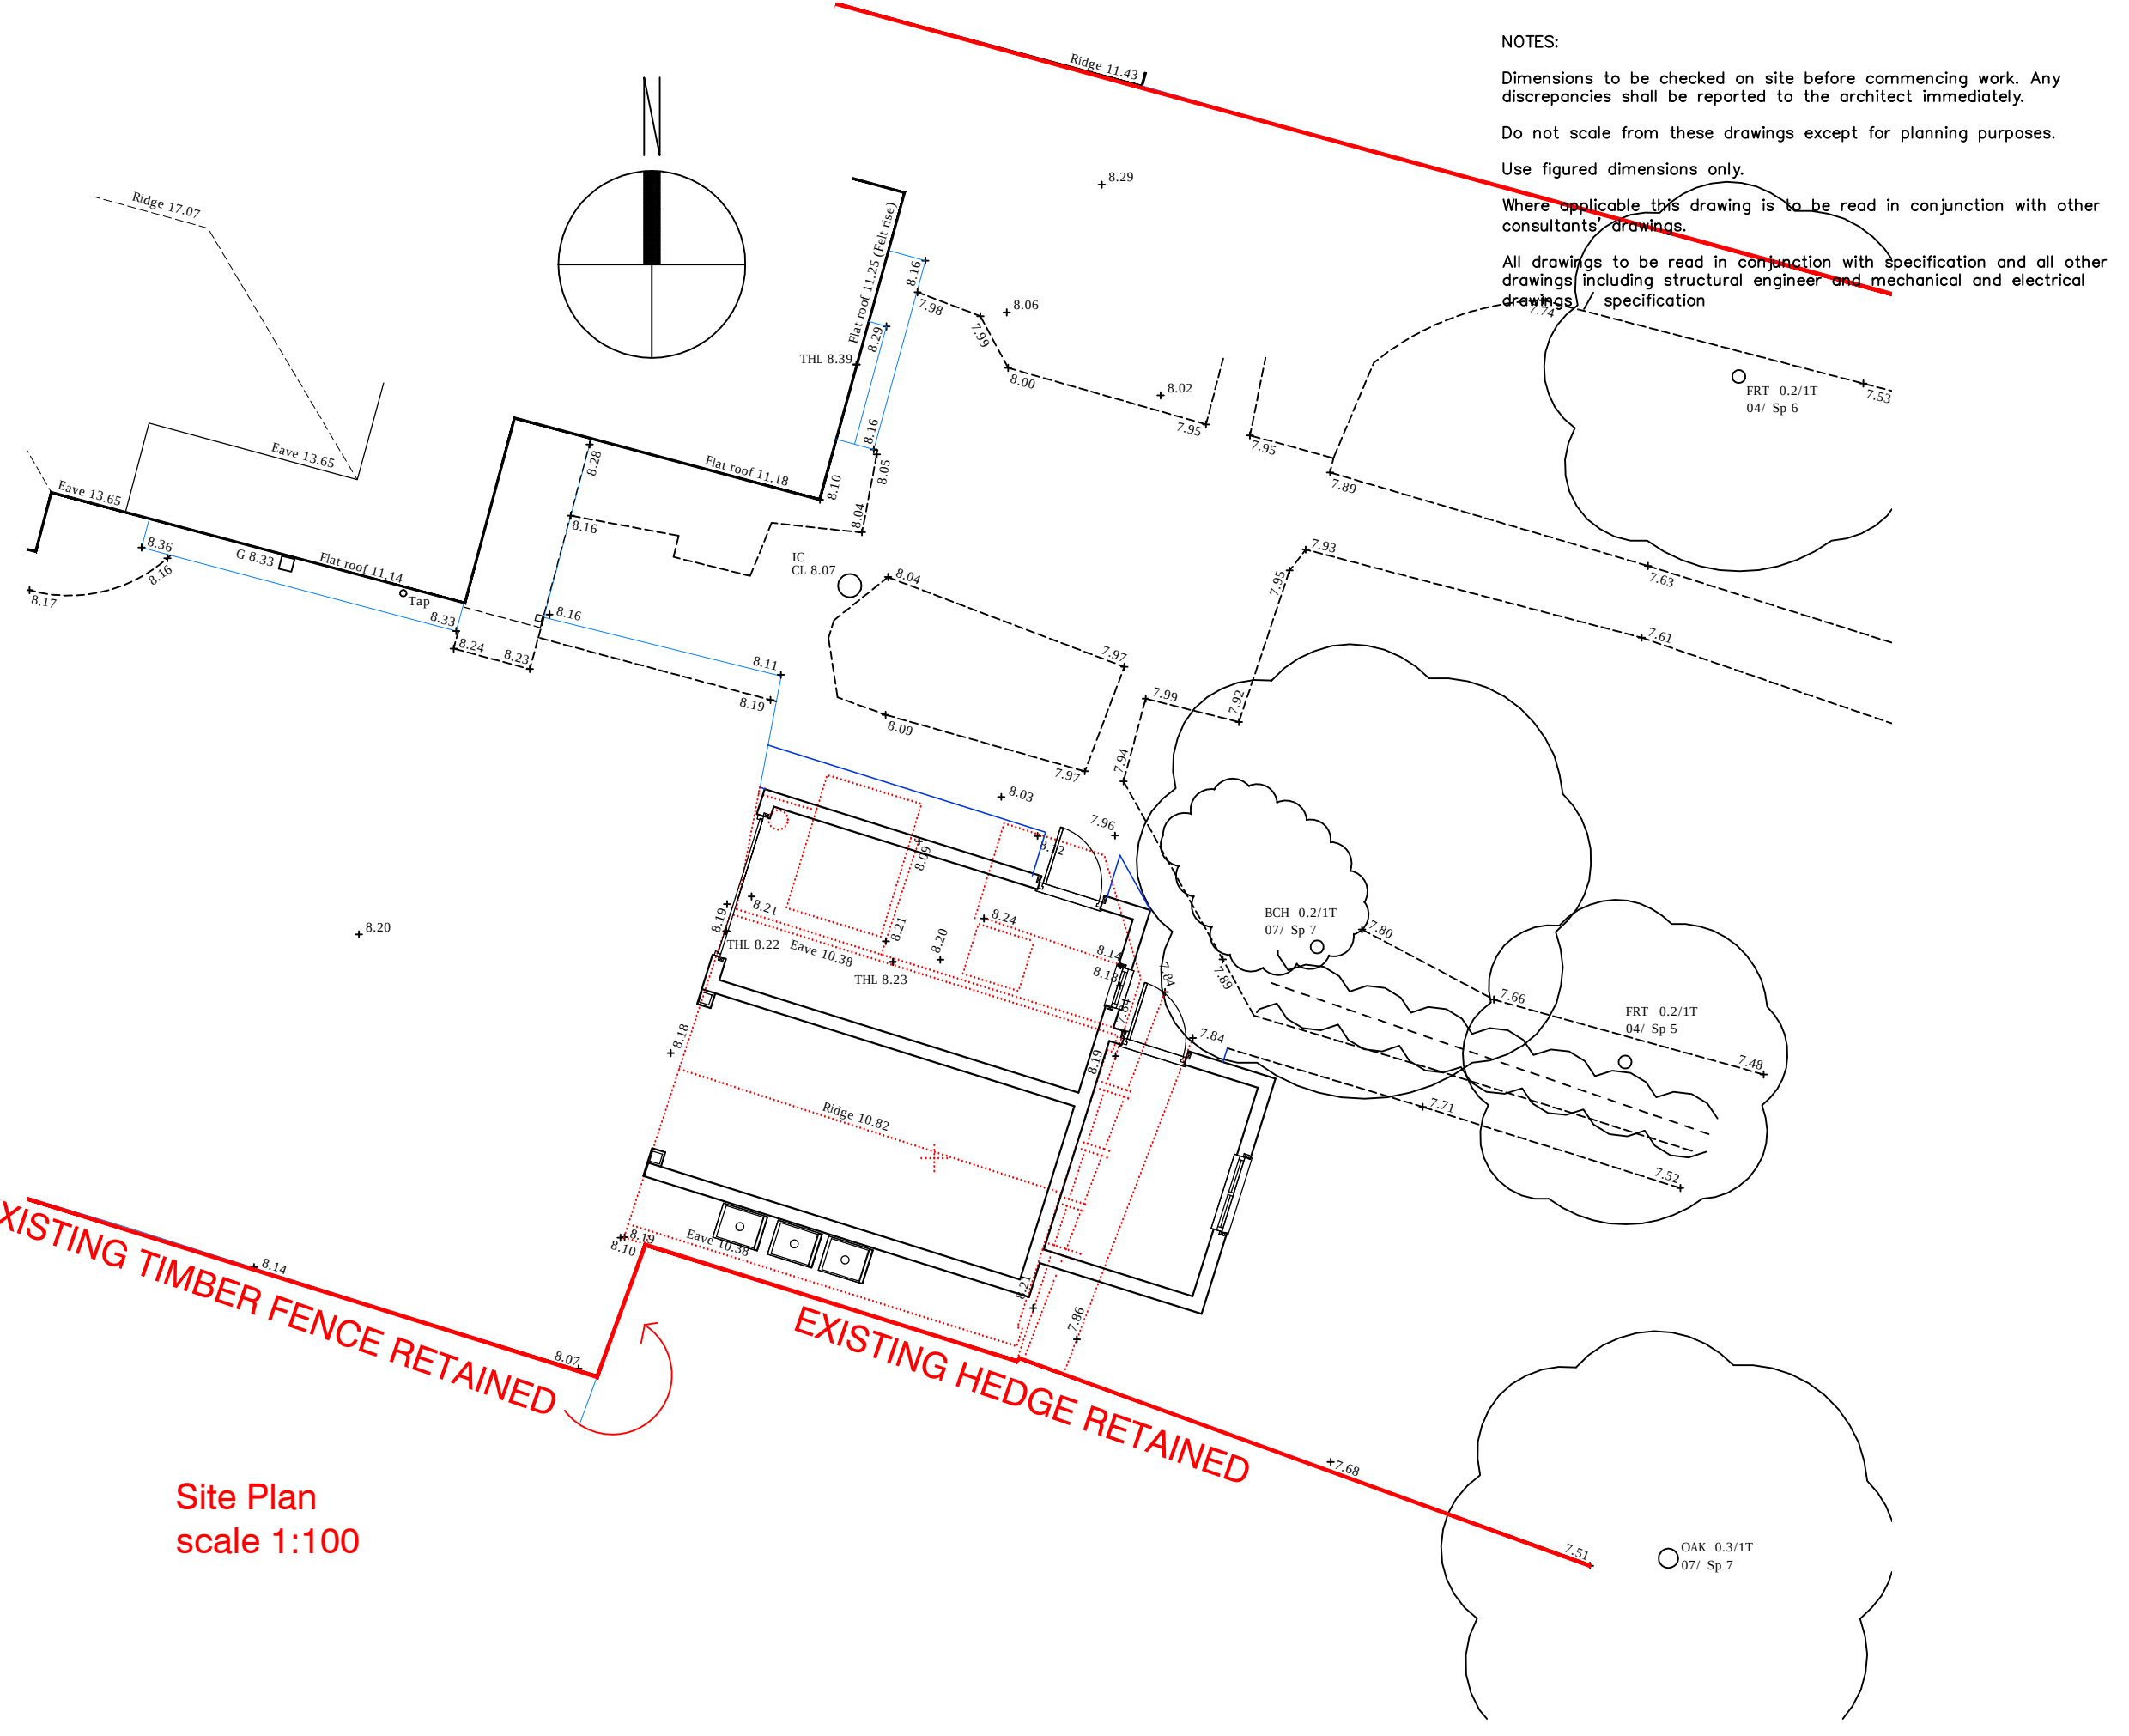

Site Plan
scale 1:100

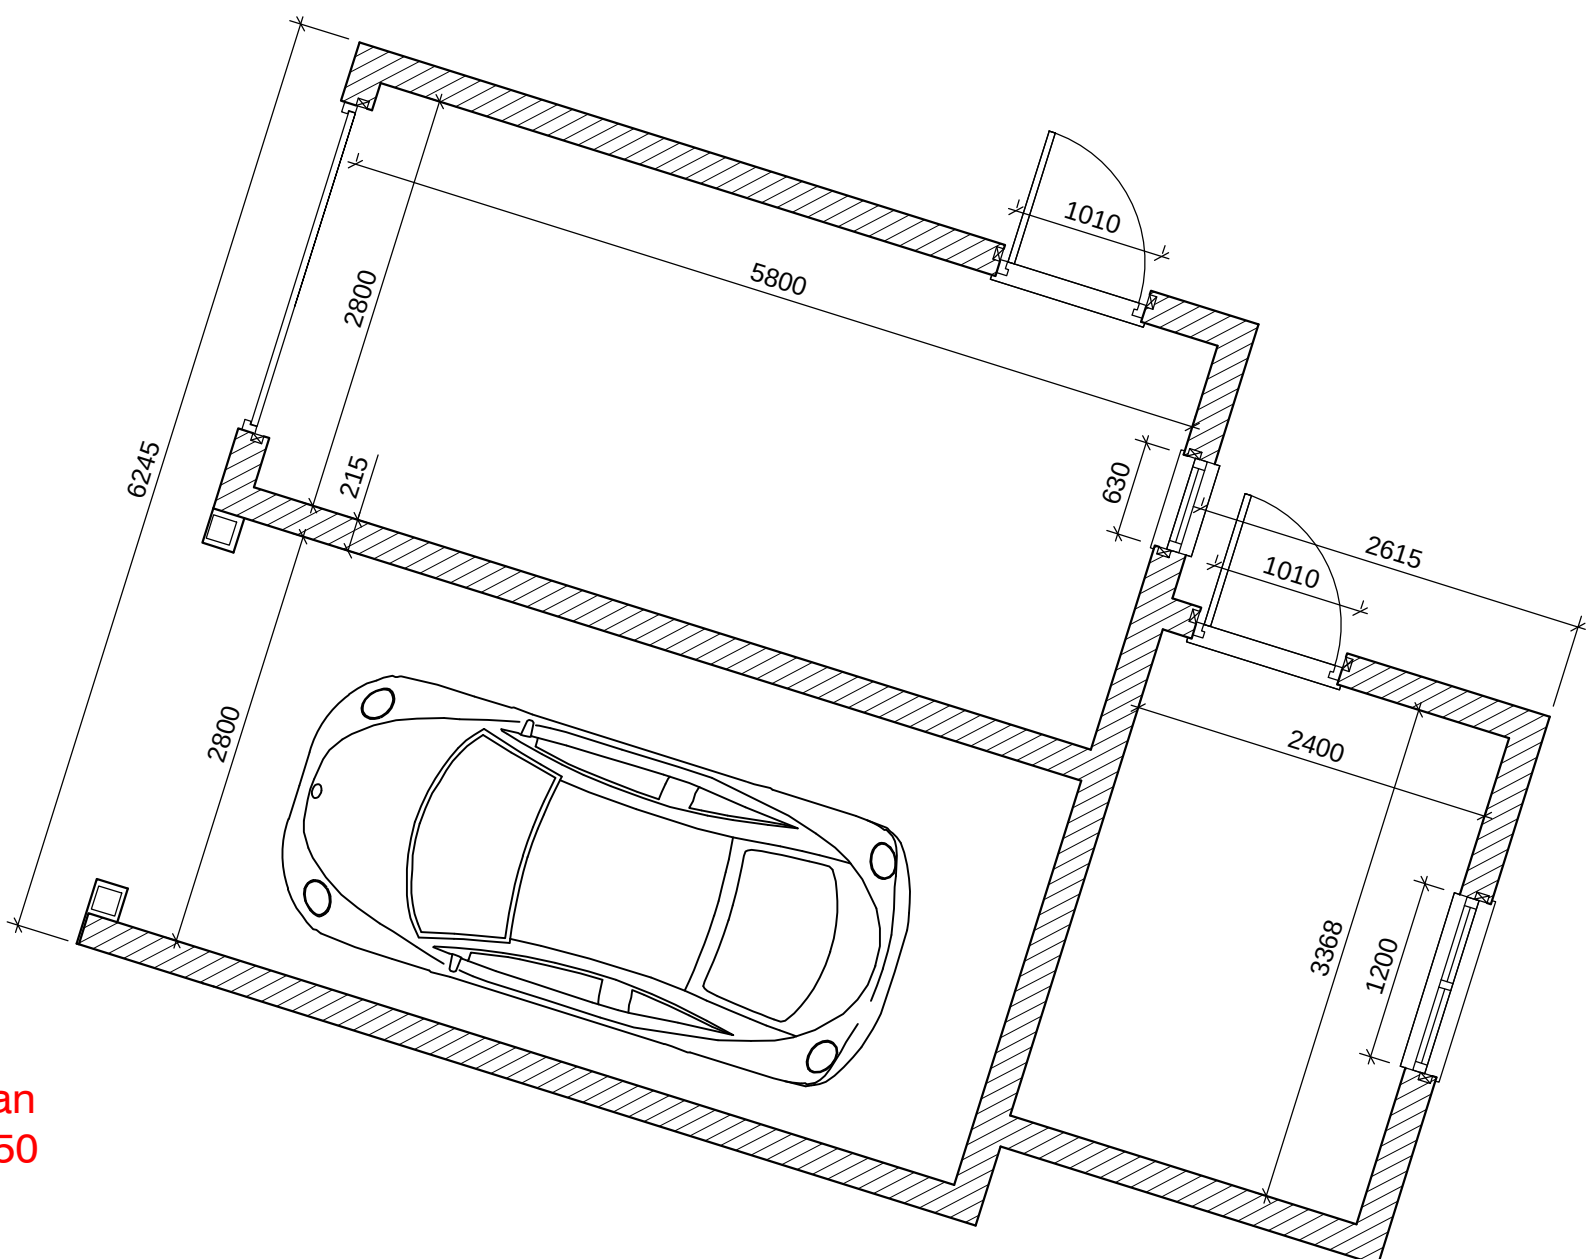


Floor Plan
scale 1:50

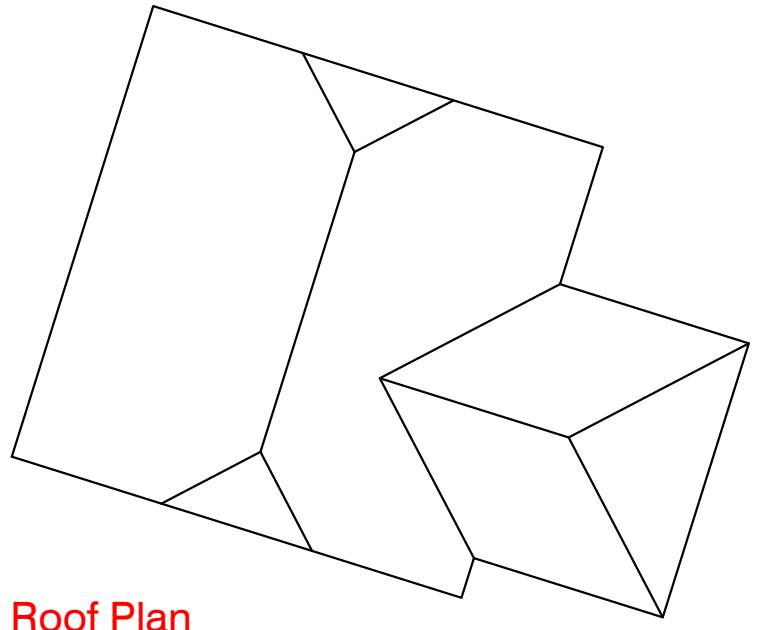


Roof Plan
scale 1:100




East Elevation
scale 1:100

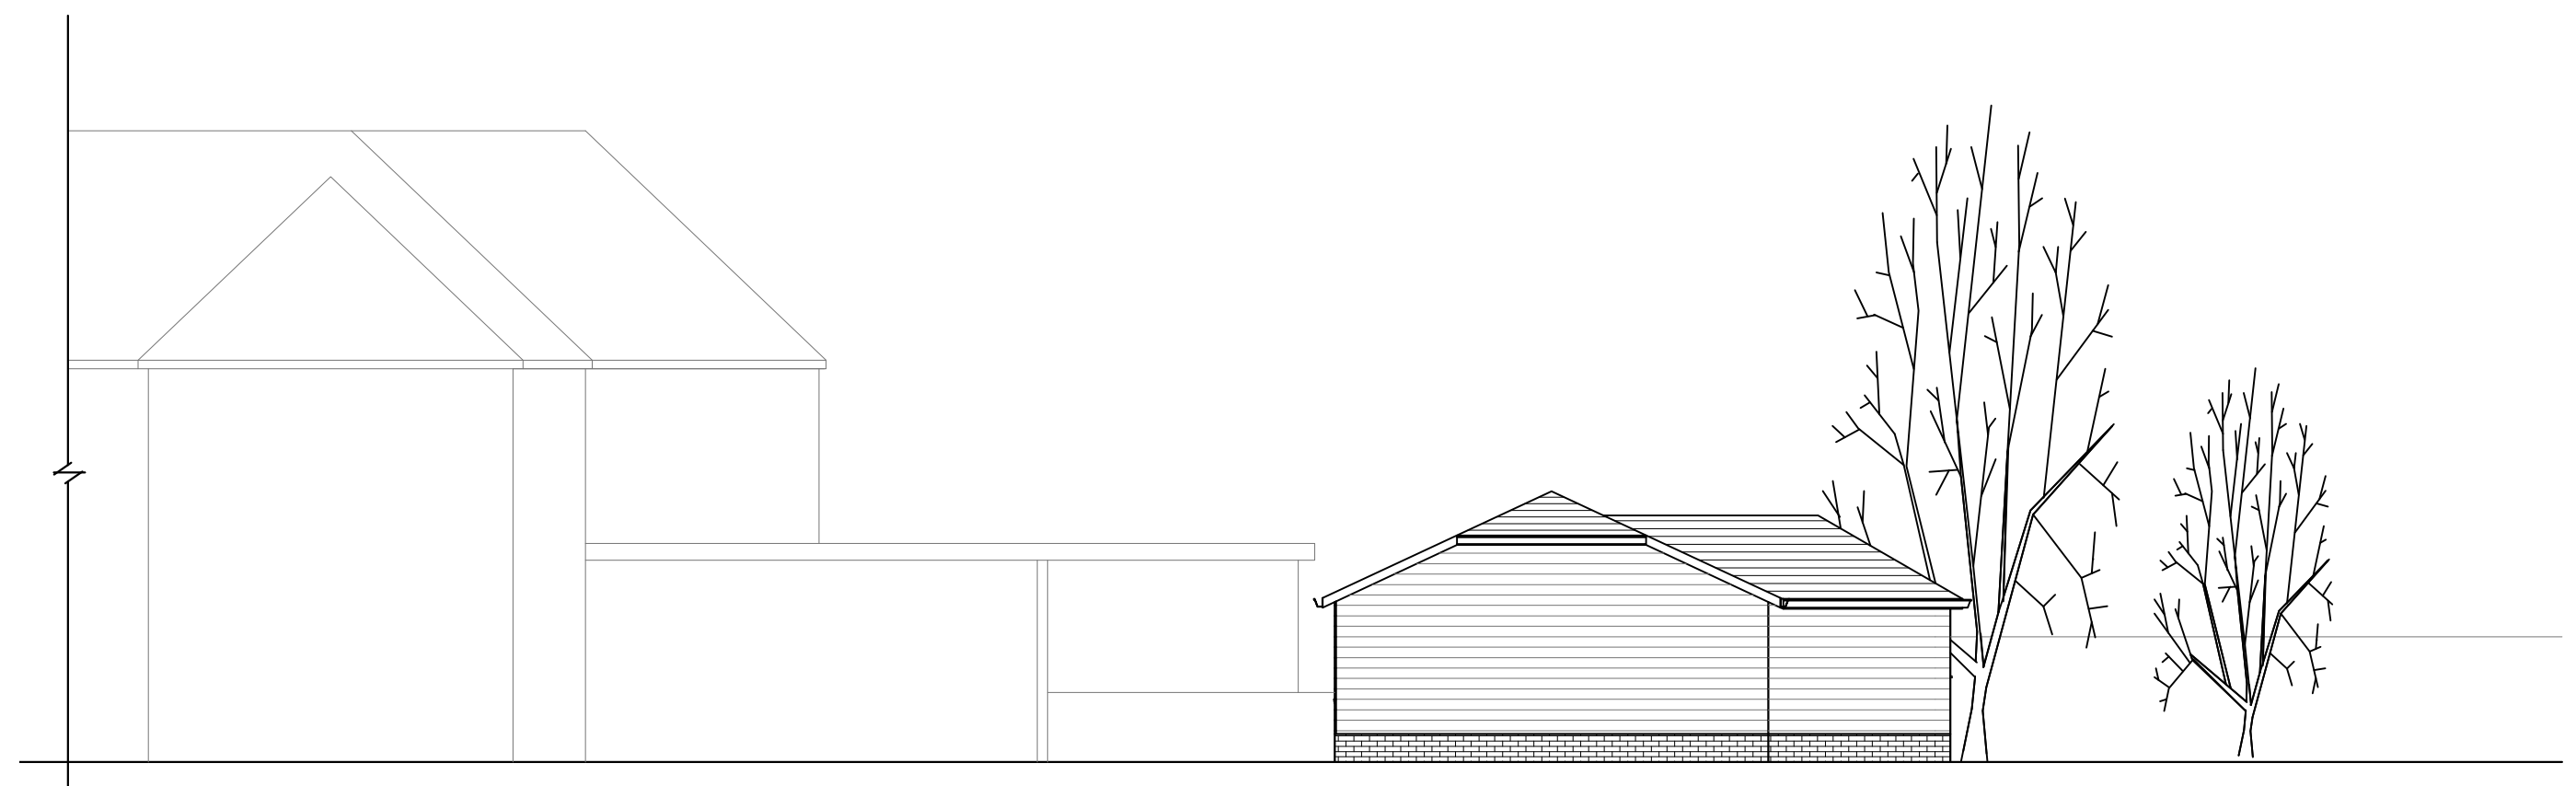

South Elevation
scale 1:100

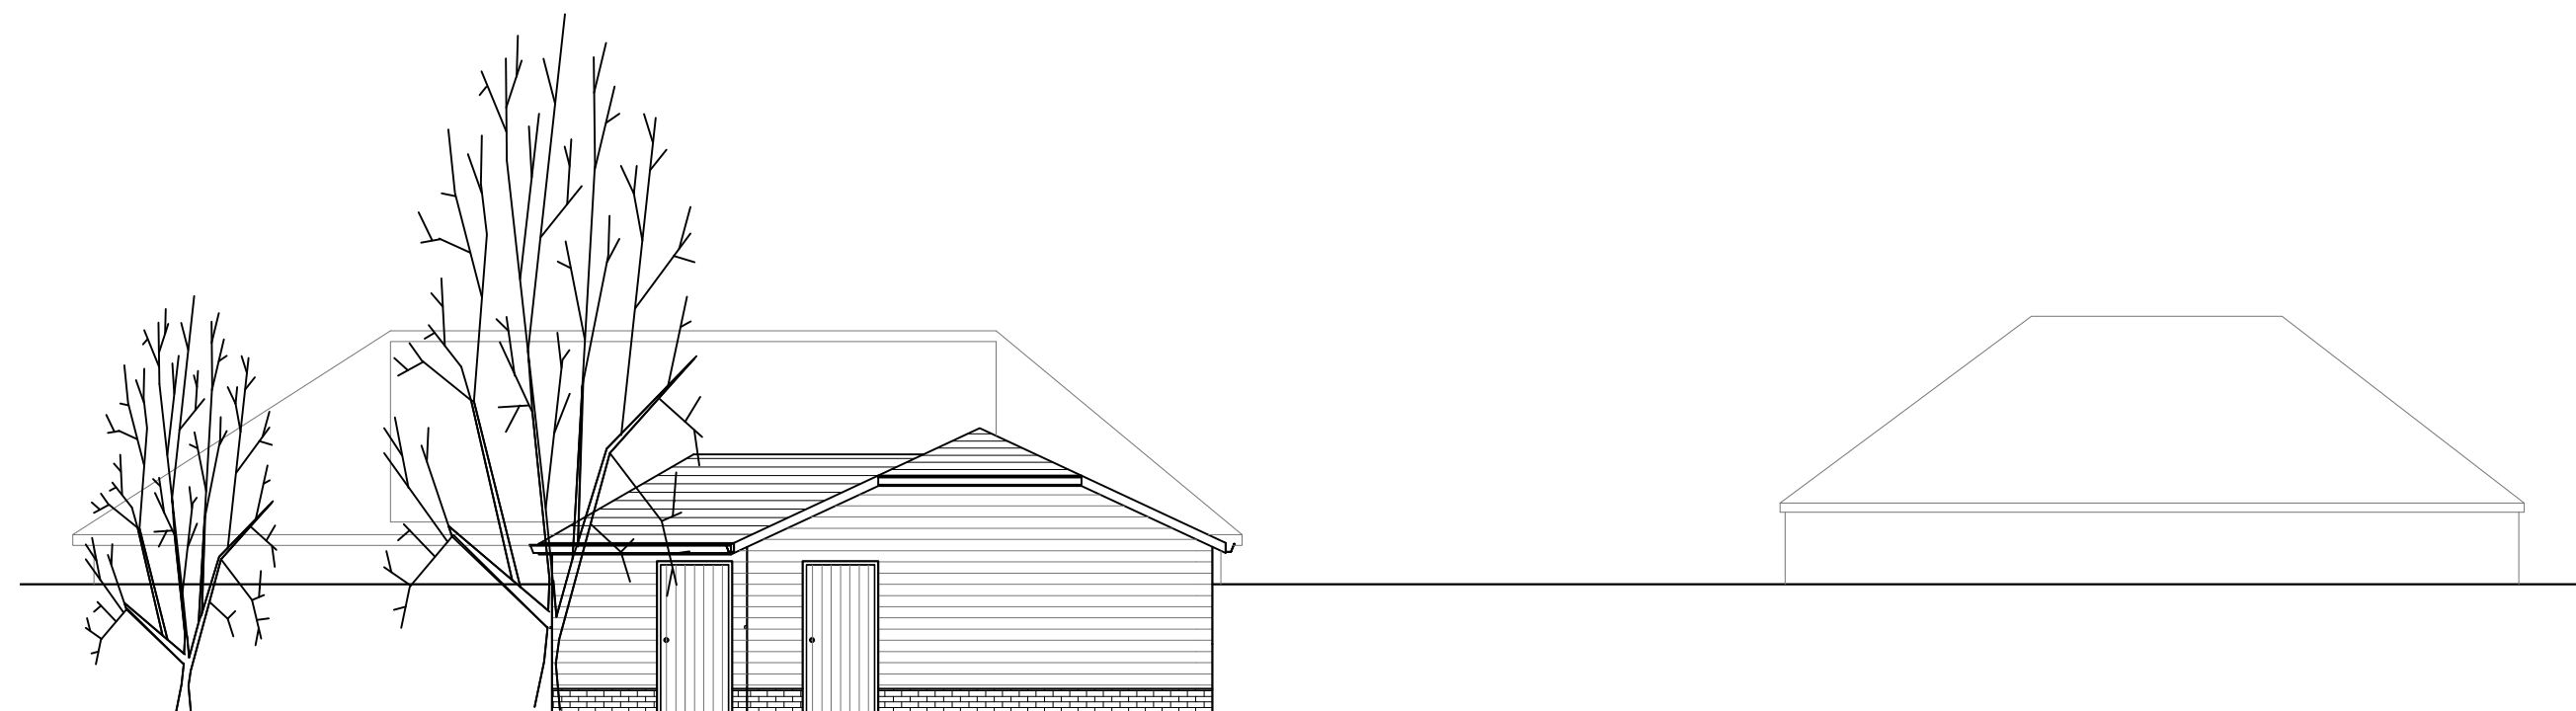

North Elevation
scale 1:100

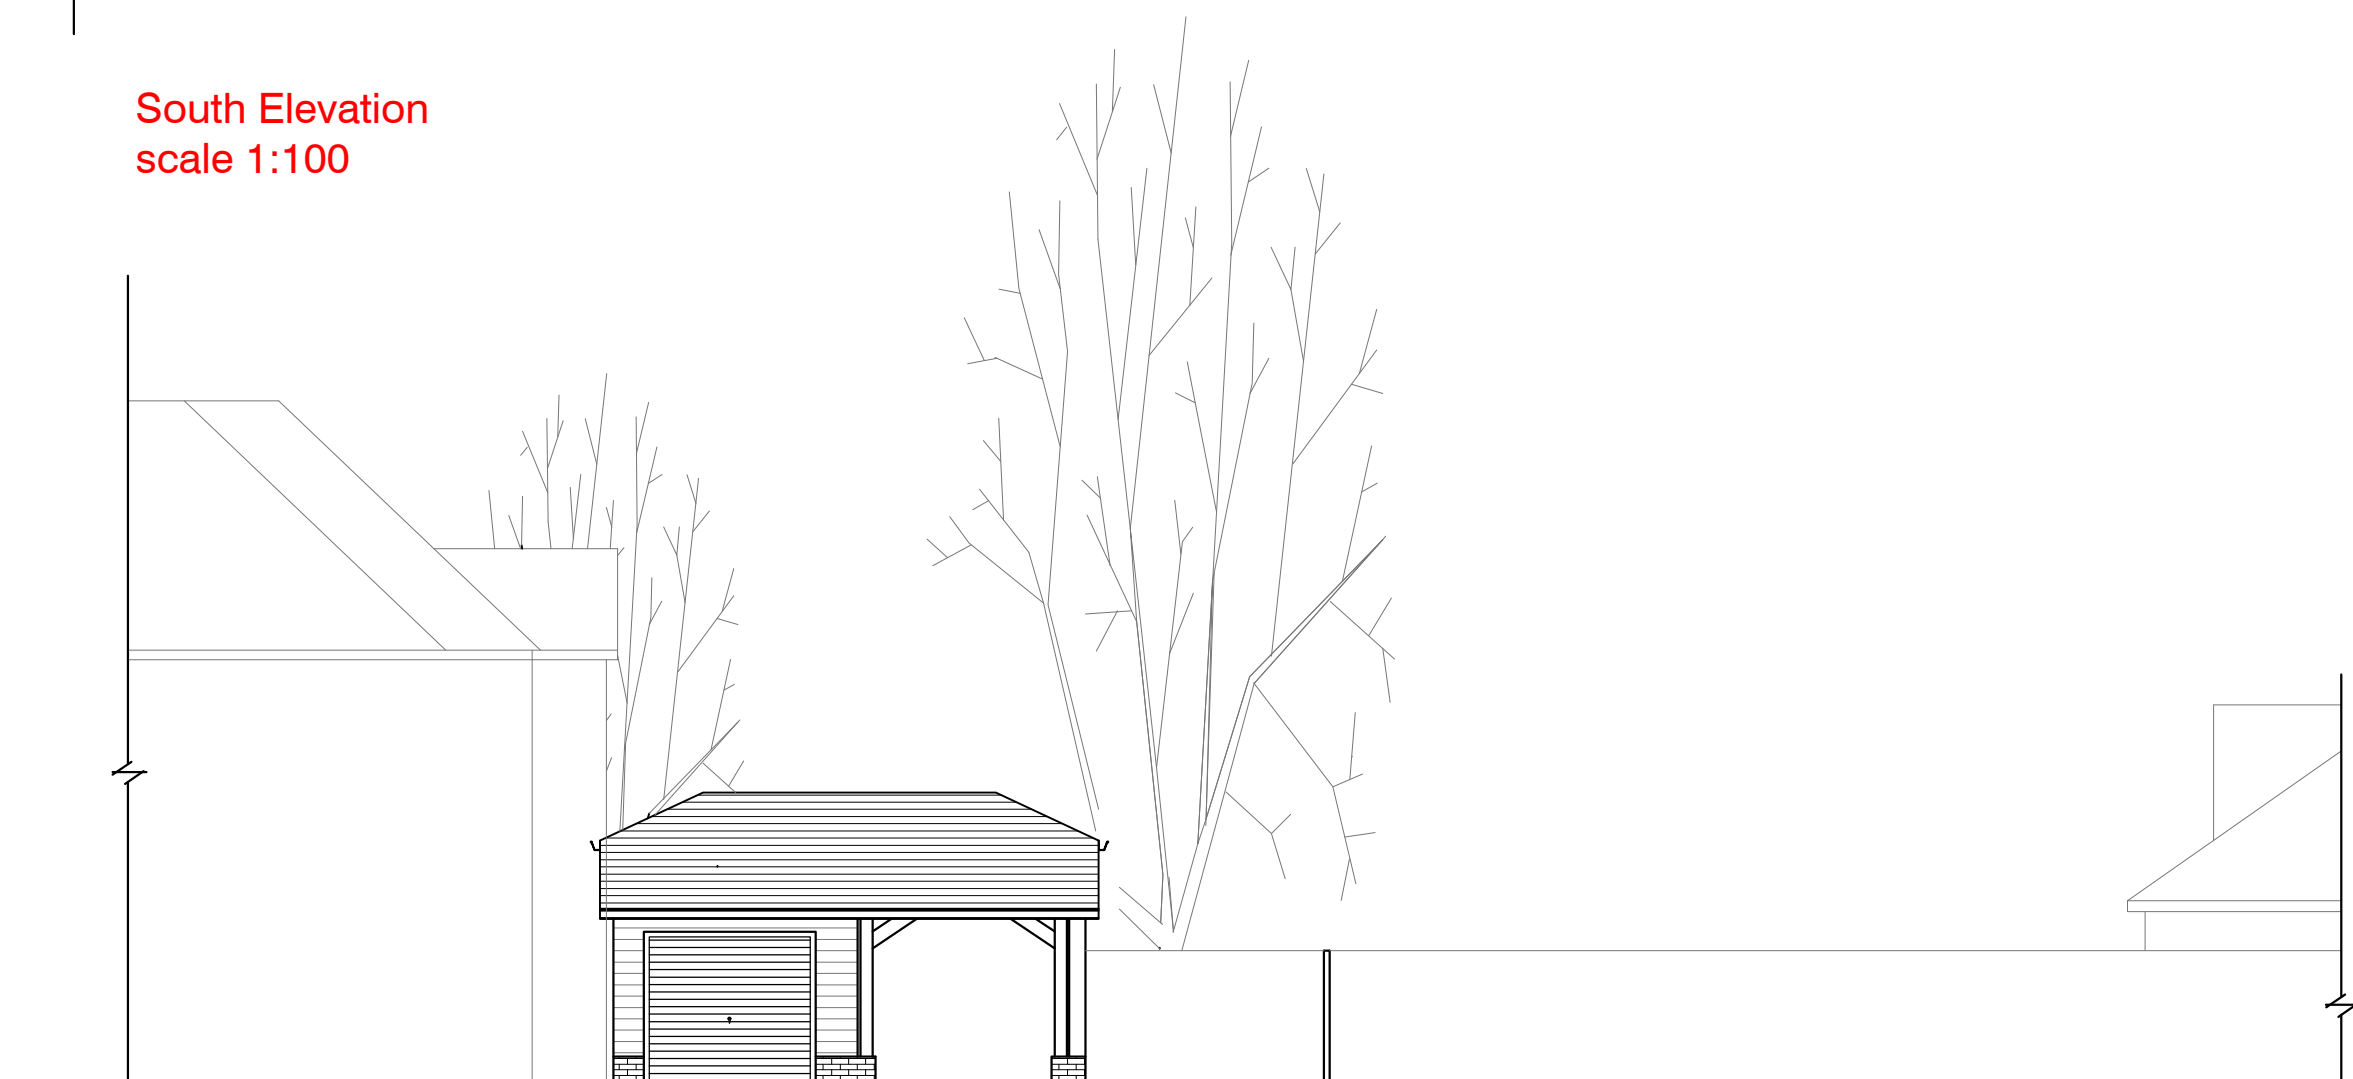

West Elevation
scale 1:100

NOTES:
Dimensions to be checked on site before commencing work. Any discrepancies shall be reported to the architect immediately.
Do not scale from these drawings except for planning purposes.
Use figured dimensions only.
Where applicable this drawing is to be read in conjunction with other consultants drawings.
All drawings to be read in conjunction with specification and all other drawings including structural engineer and mechanical and electrical drawings / specification

REV	DATE	AMENDMENT	DRAWN
hd	architects	Helyer Davies Architects Ltd 1 The Old Flour Mill, Emworth, PO10 7BT 01243 370 715 www.hdarchitects.co.uk mail@hdarchitects.co.uk	
CLIENT	Dr Willicombe		
PROJECT	10 Westbourne Avenue, Hampshire		
DRAWING	Proposed Replacement Garage Planning Drawings		SCALE As Noted
DATE	May 2013	DRAWN	MH
DRAWING NUMBER	13049/001	REVISION	-