



PROPOSED ELEVATIONS
SCALE 1 : 50

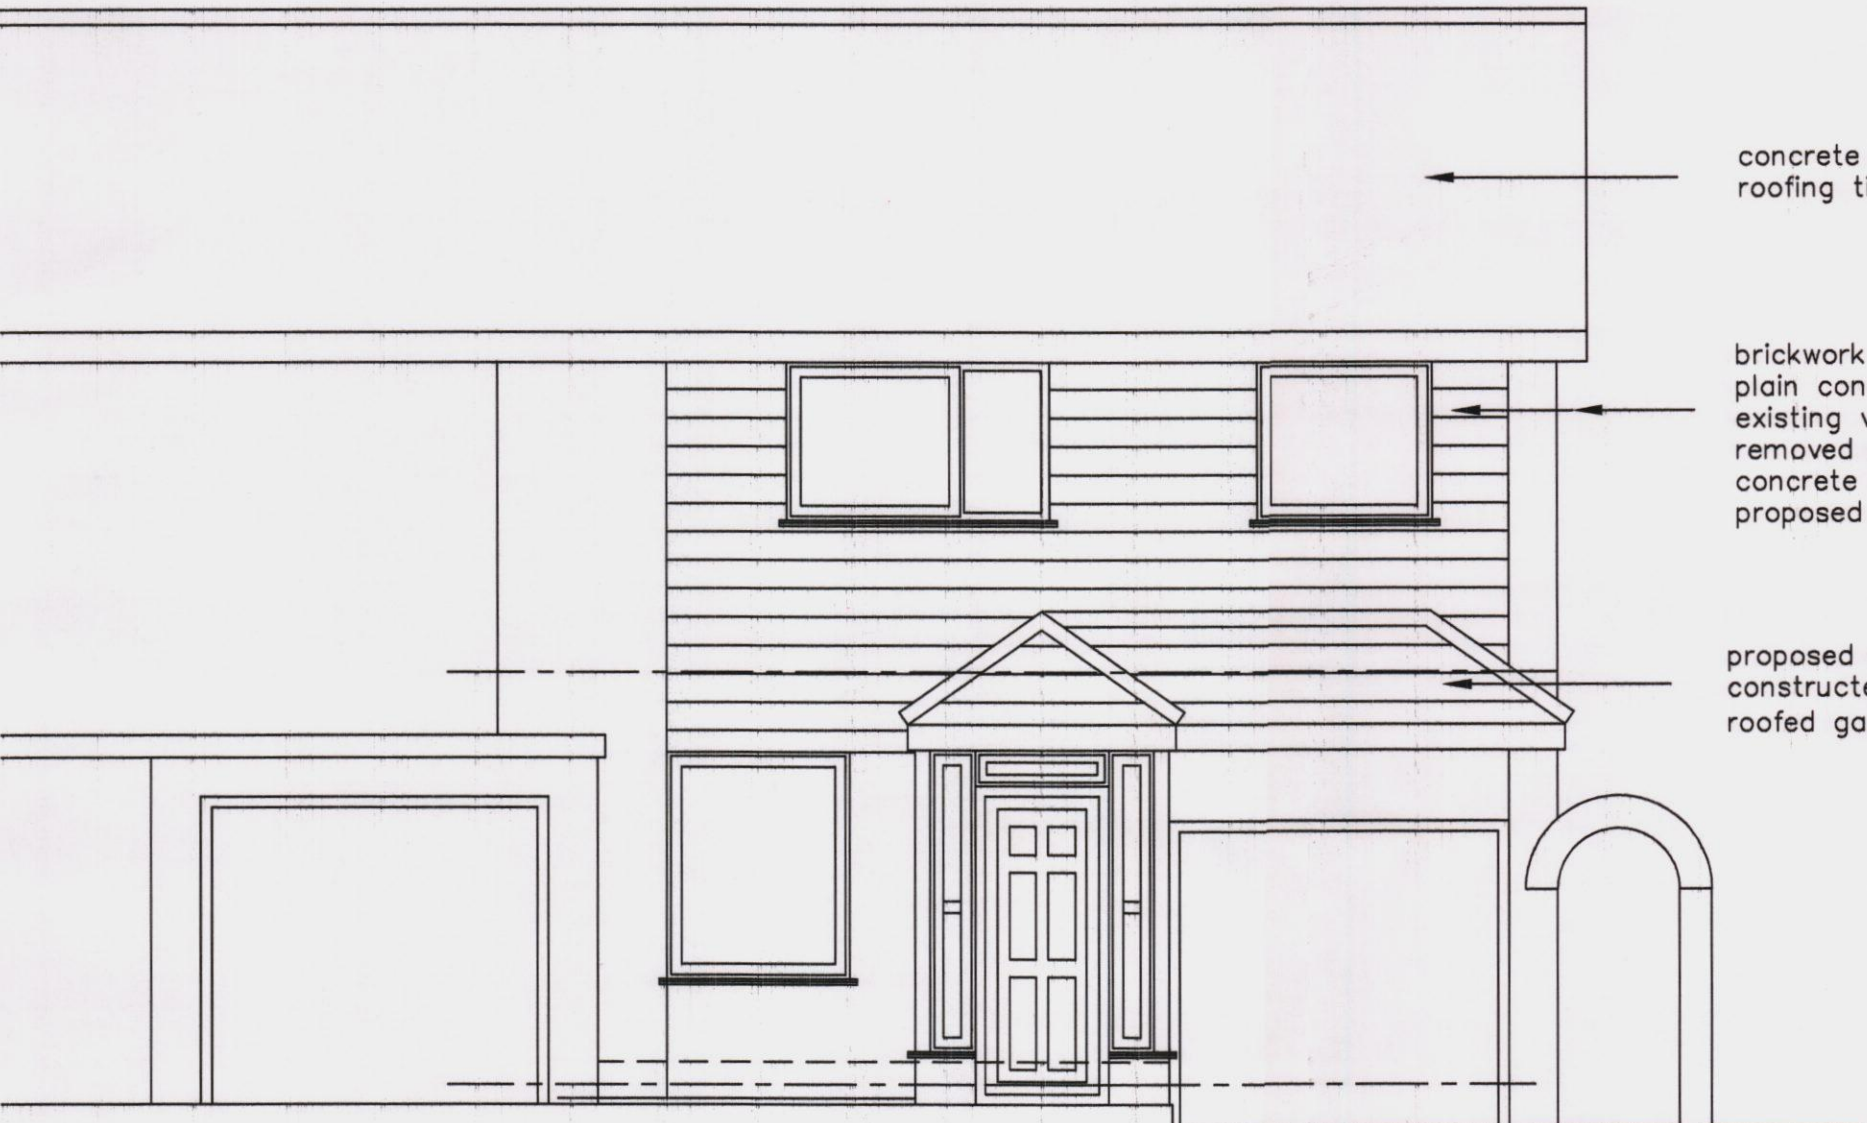


WEST ELEVATION

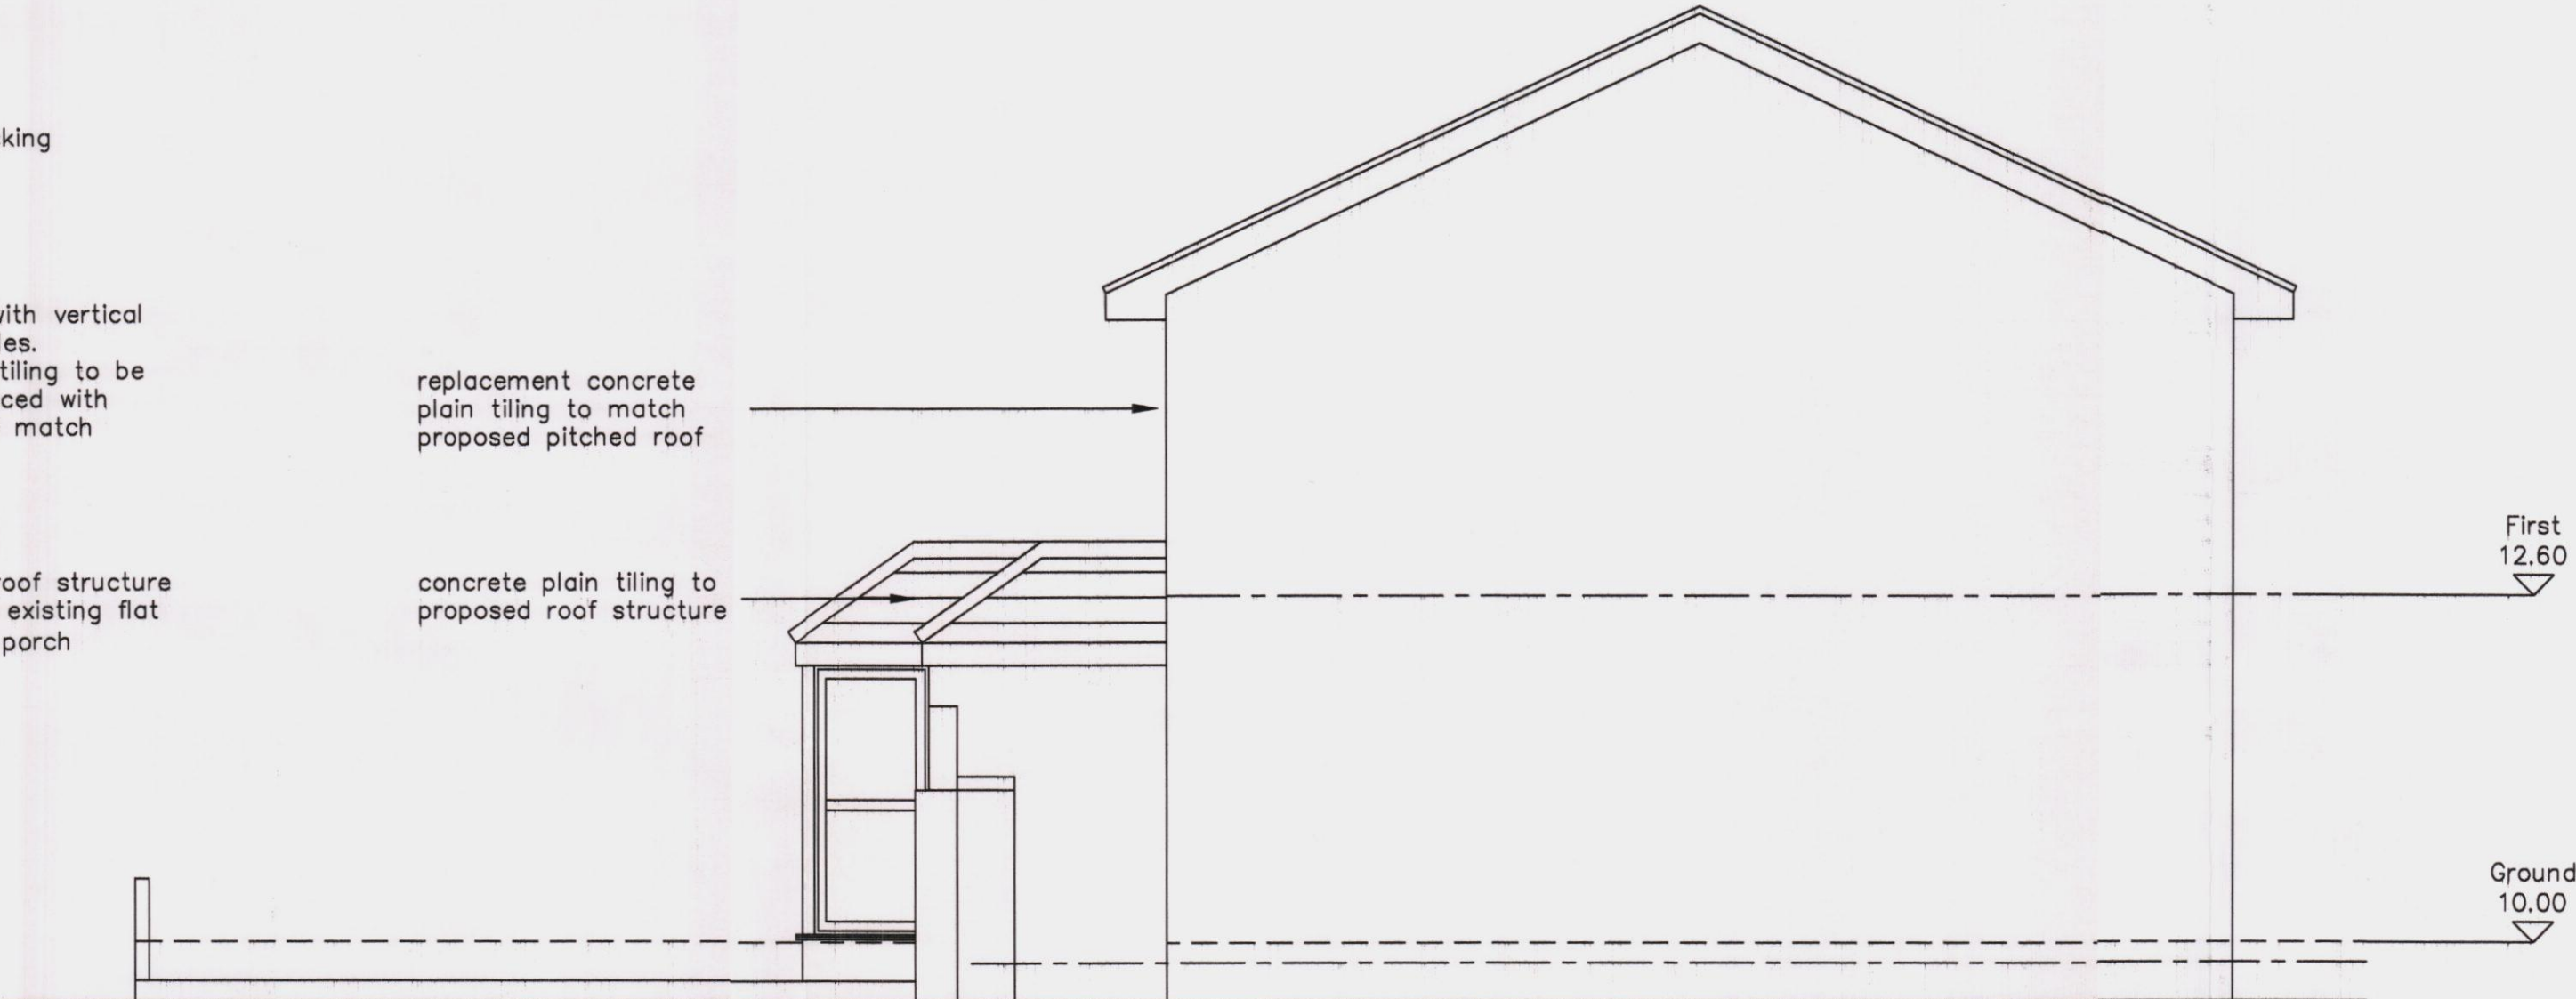


SOUTH ELEVATION

PROPOSED FIRST FLOOR /
ROOF LAYOUT
SCALE 1 : 50

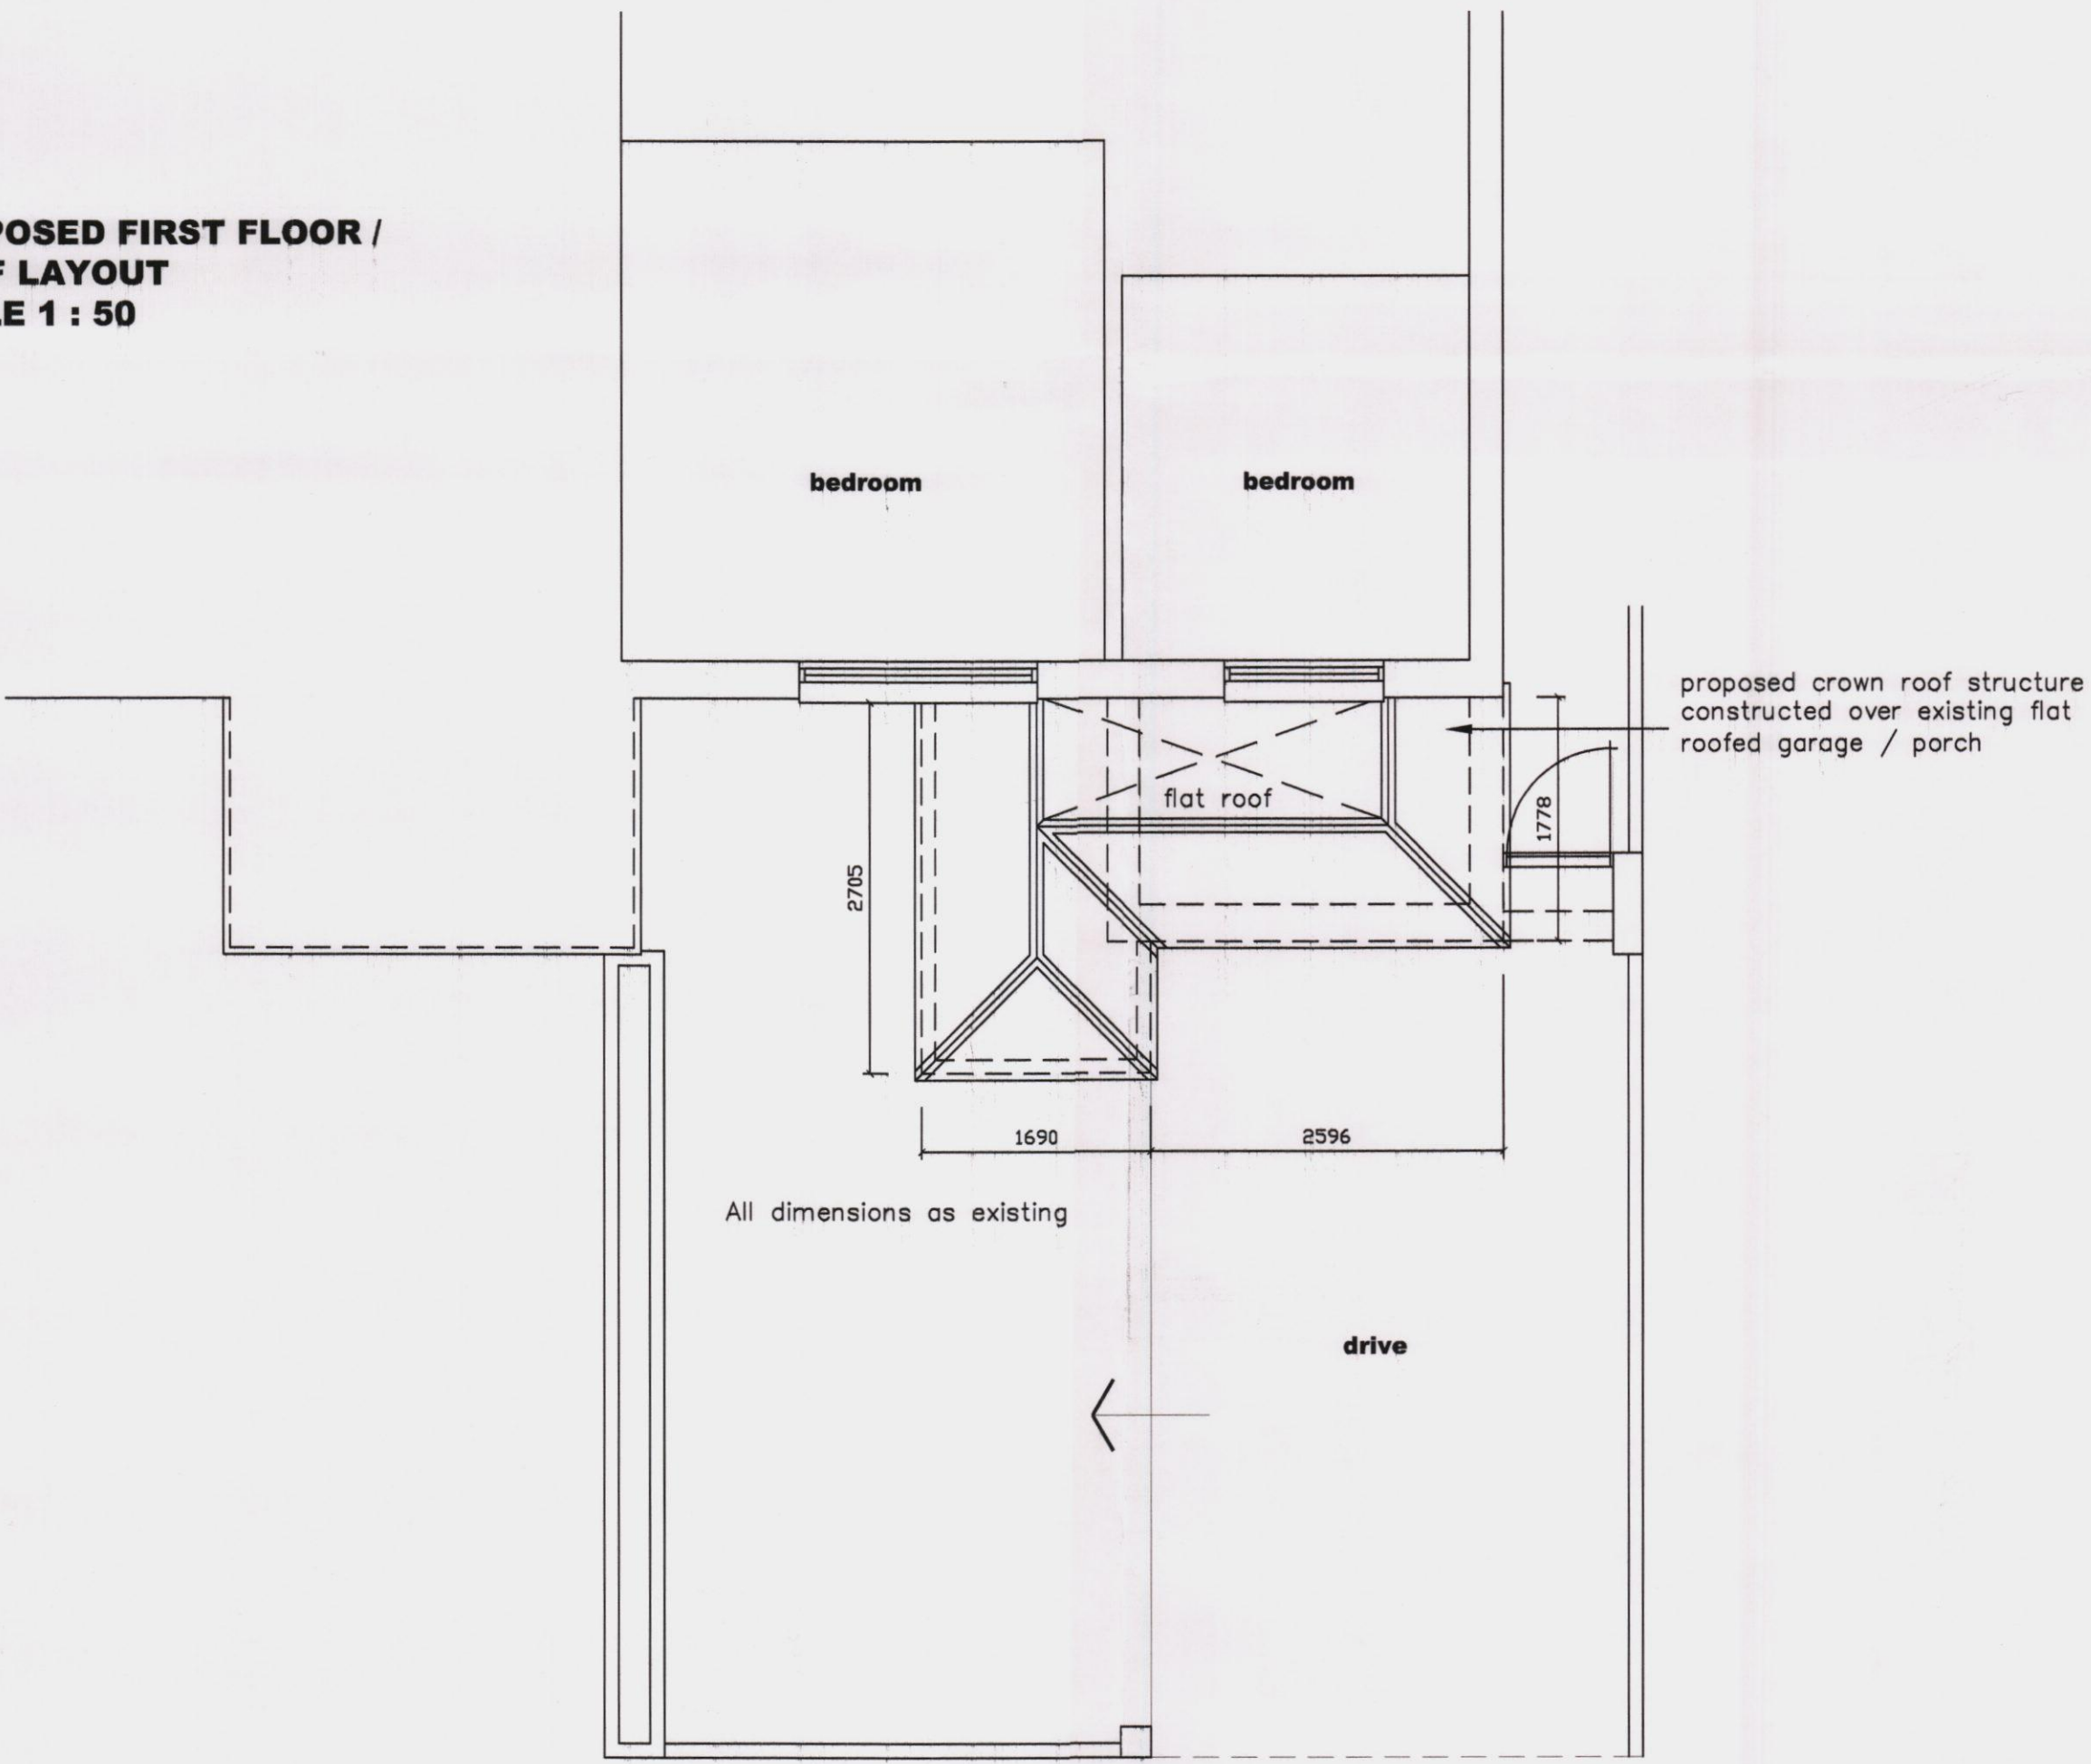

FIRST FLOOR / ROOF LAYOUT

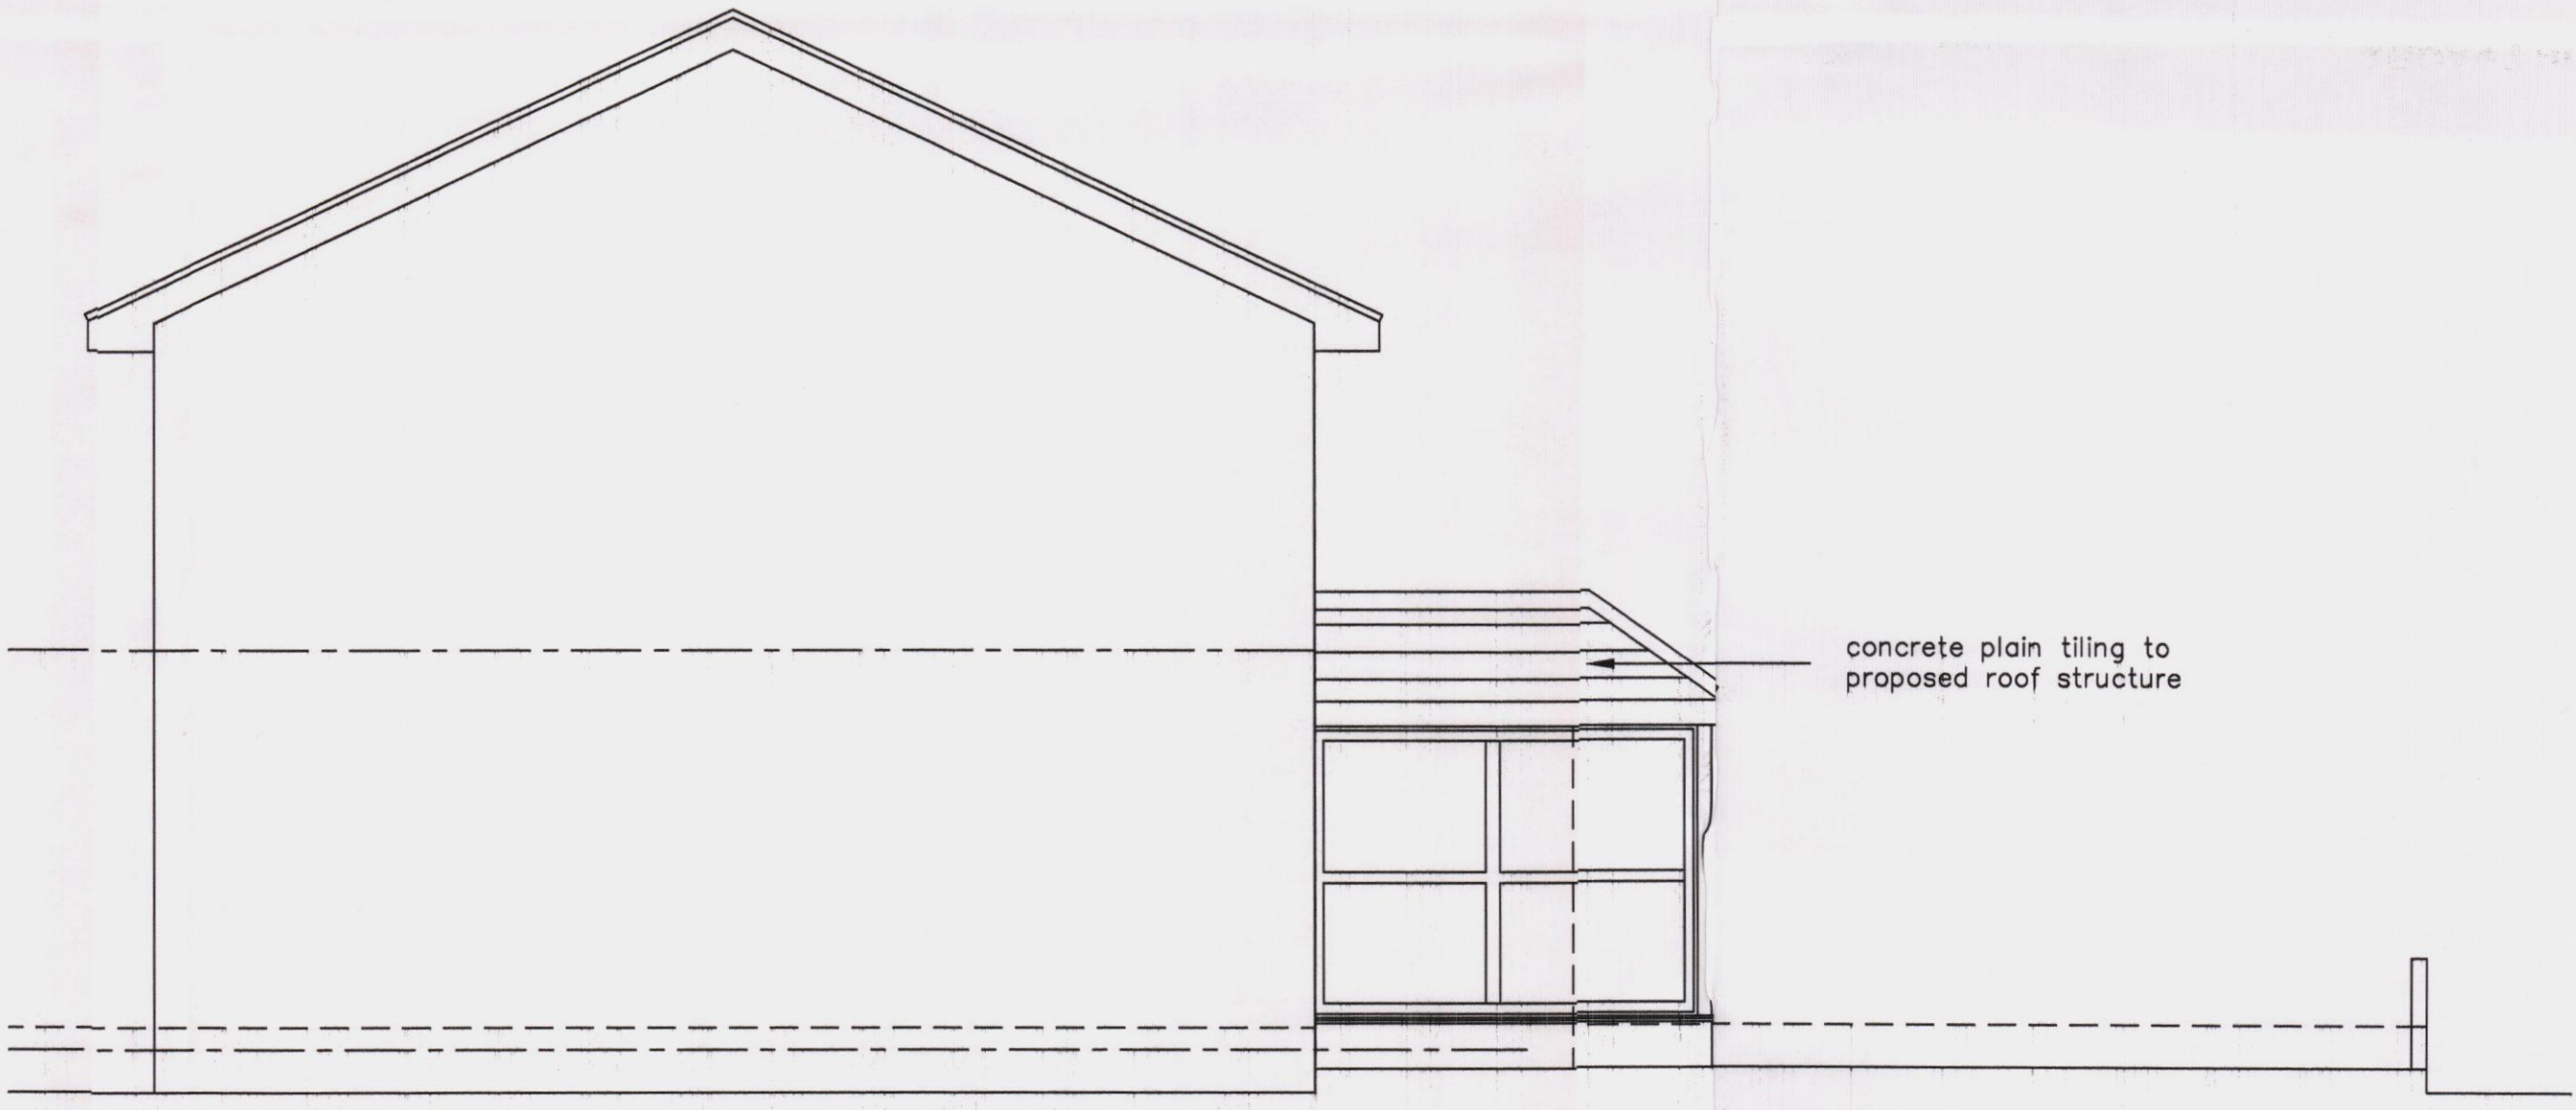

NORTH ELEVATION