



PERMIT

SECTION

SOUTH ELEVATION

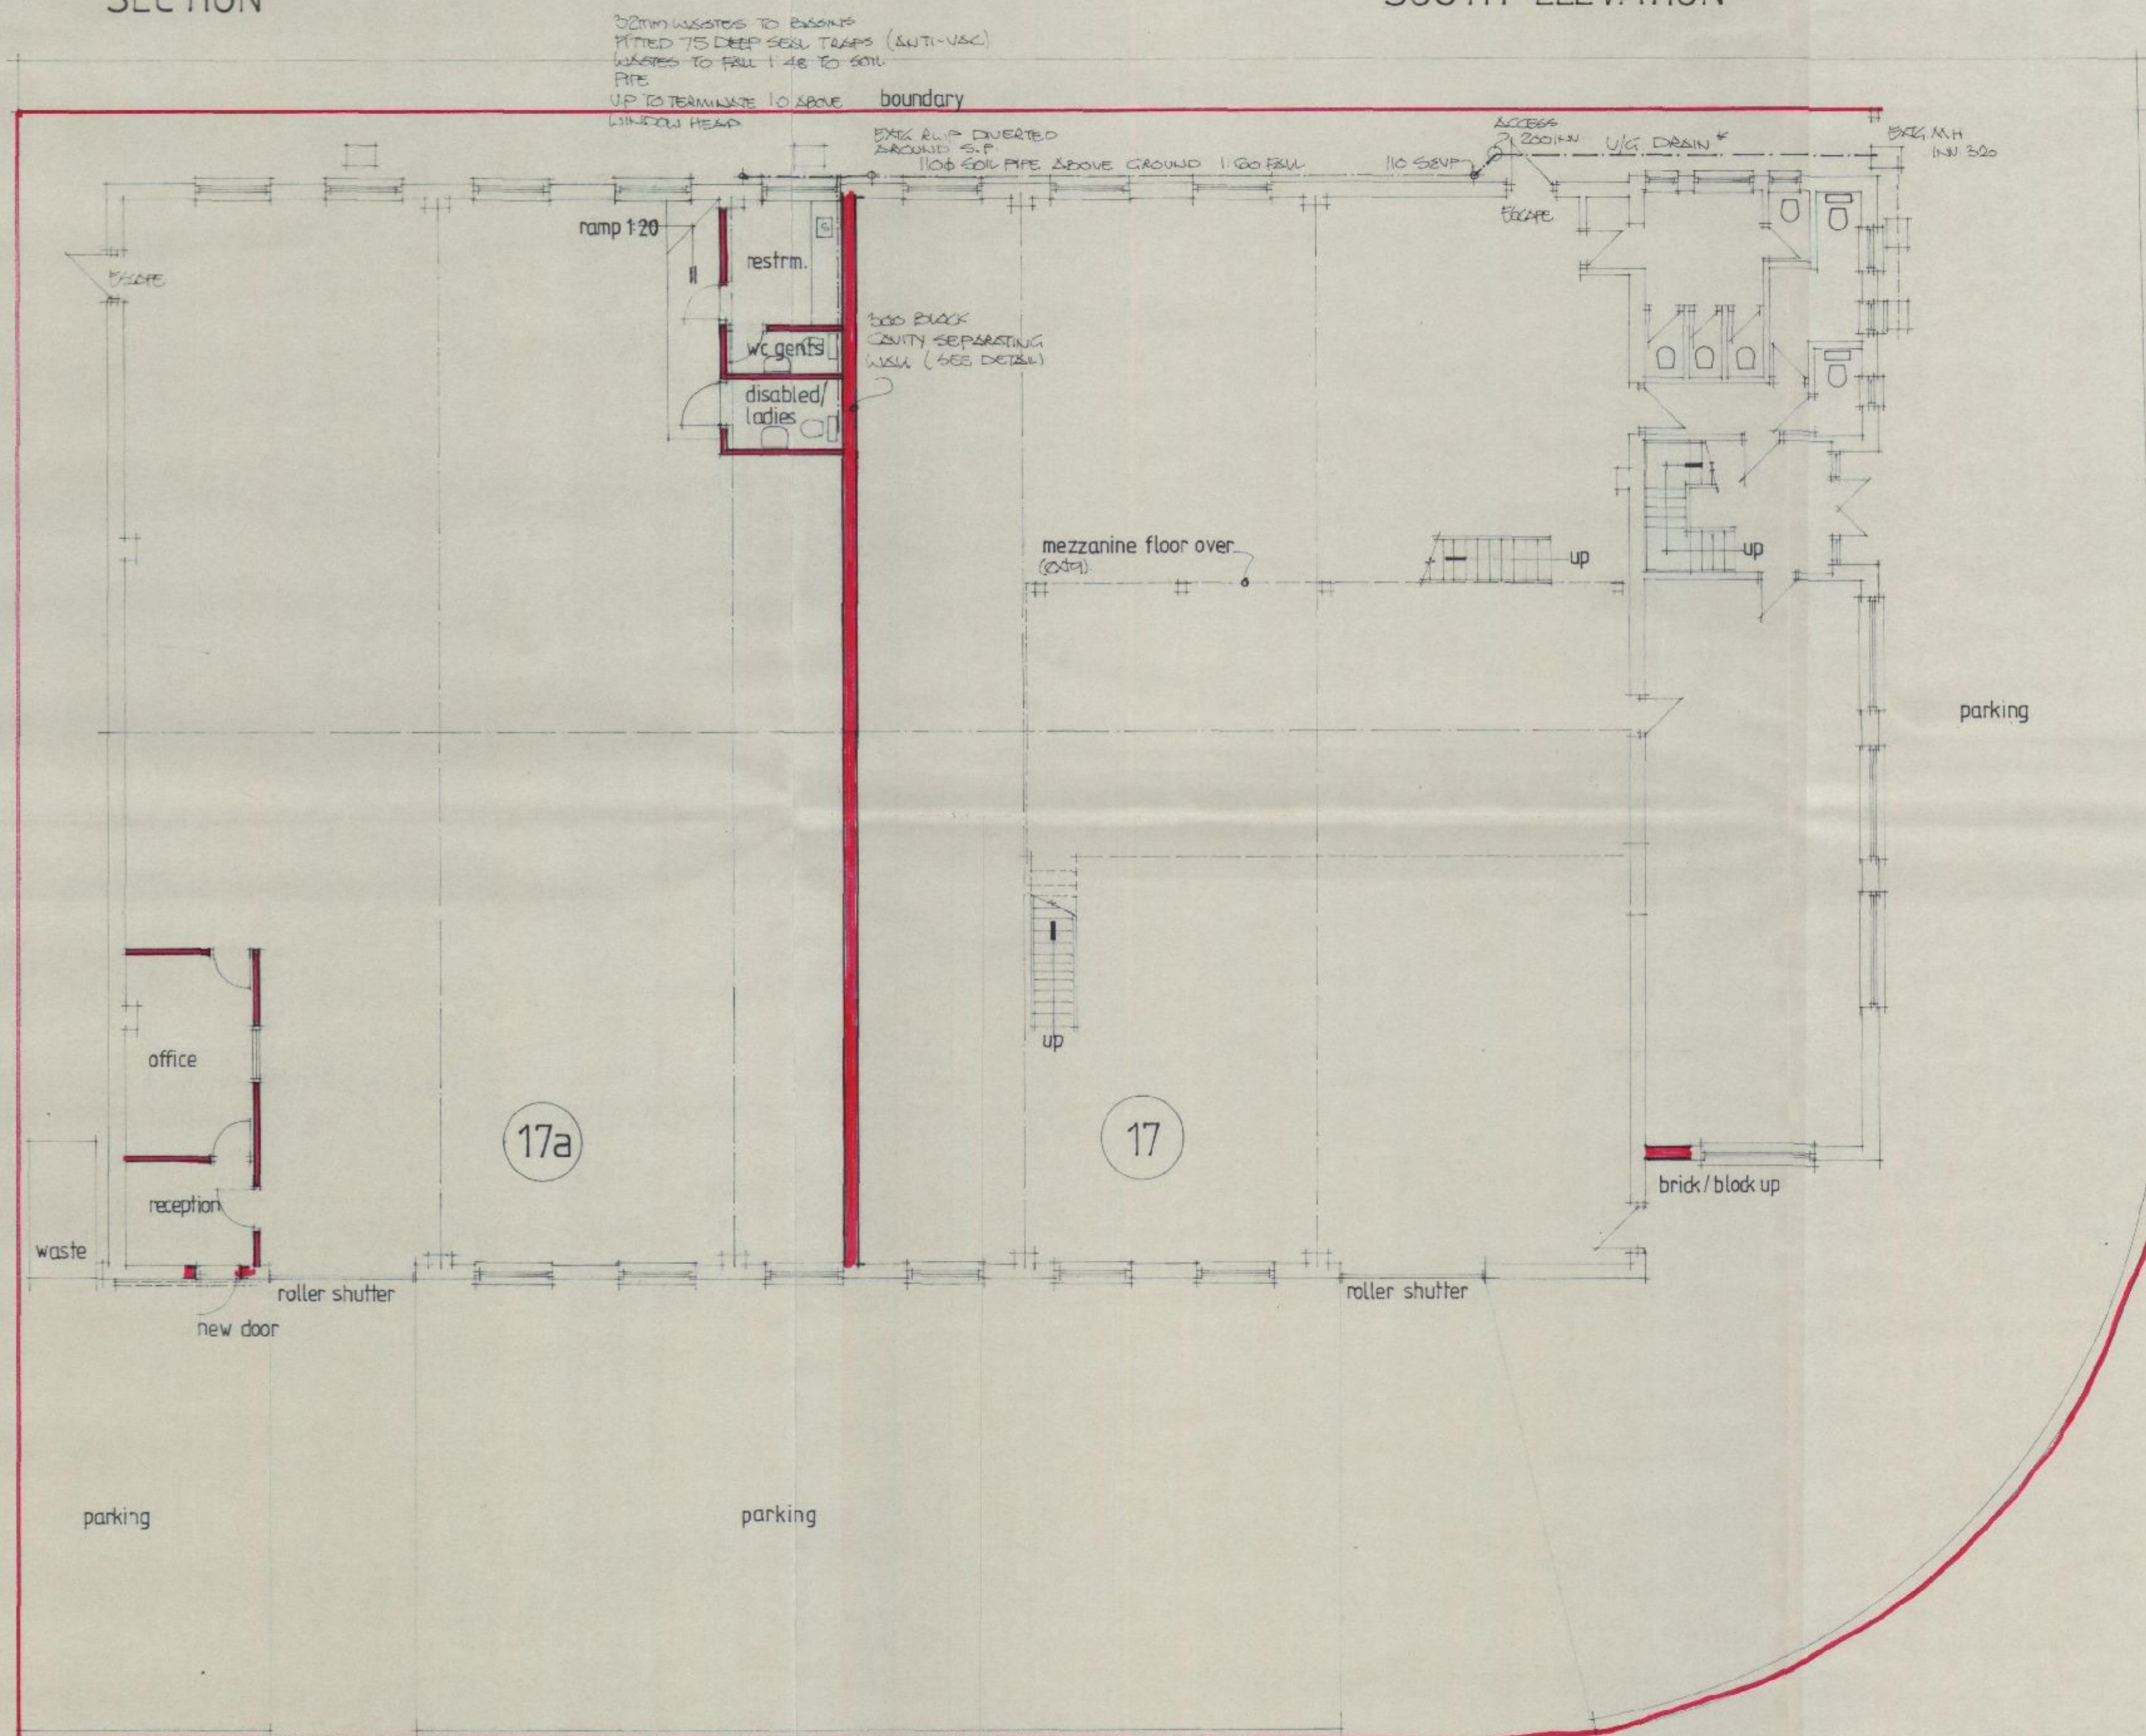

GROUND FLOOR & SITE PLAN

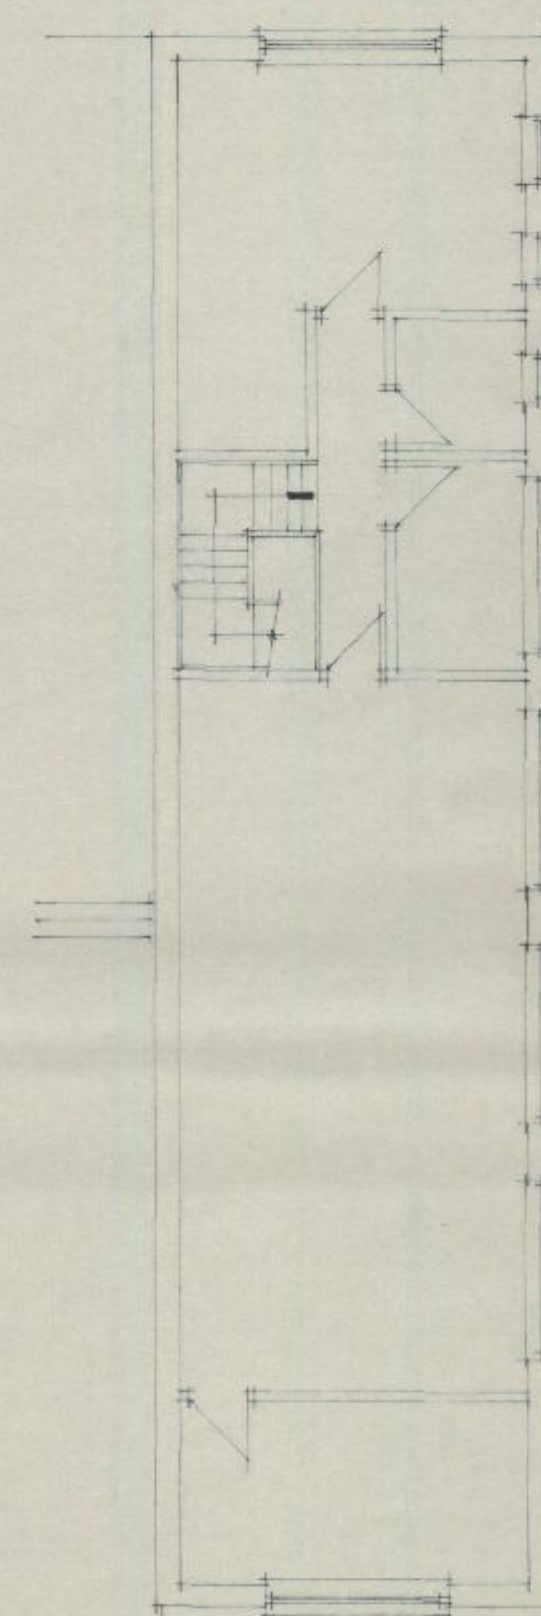

FIRST FLOOR PLAN

NAVANT BOROUGH
COUNCIL
18 NOV 2011
RECEIVED

Survey of Existing Building
& Proposed Layout

Site Address

17 Arnside Road
Waterlooville
Hants
PO7 7UP

SCALE

1:100

DATE

OCT 2011

DRAWING NO

RWP/1.