



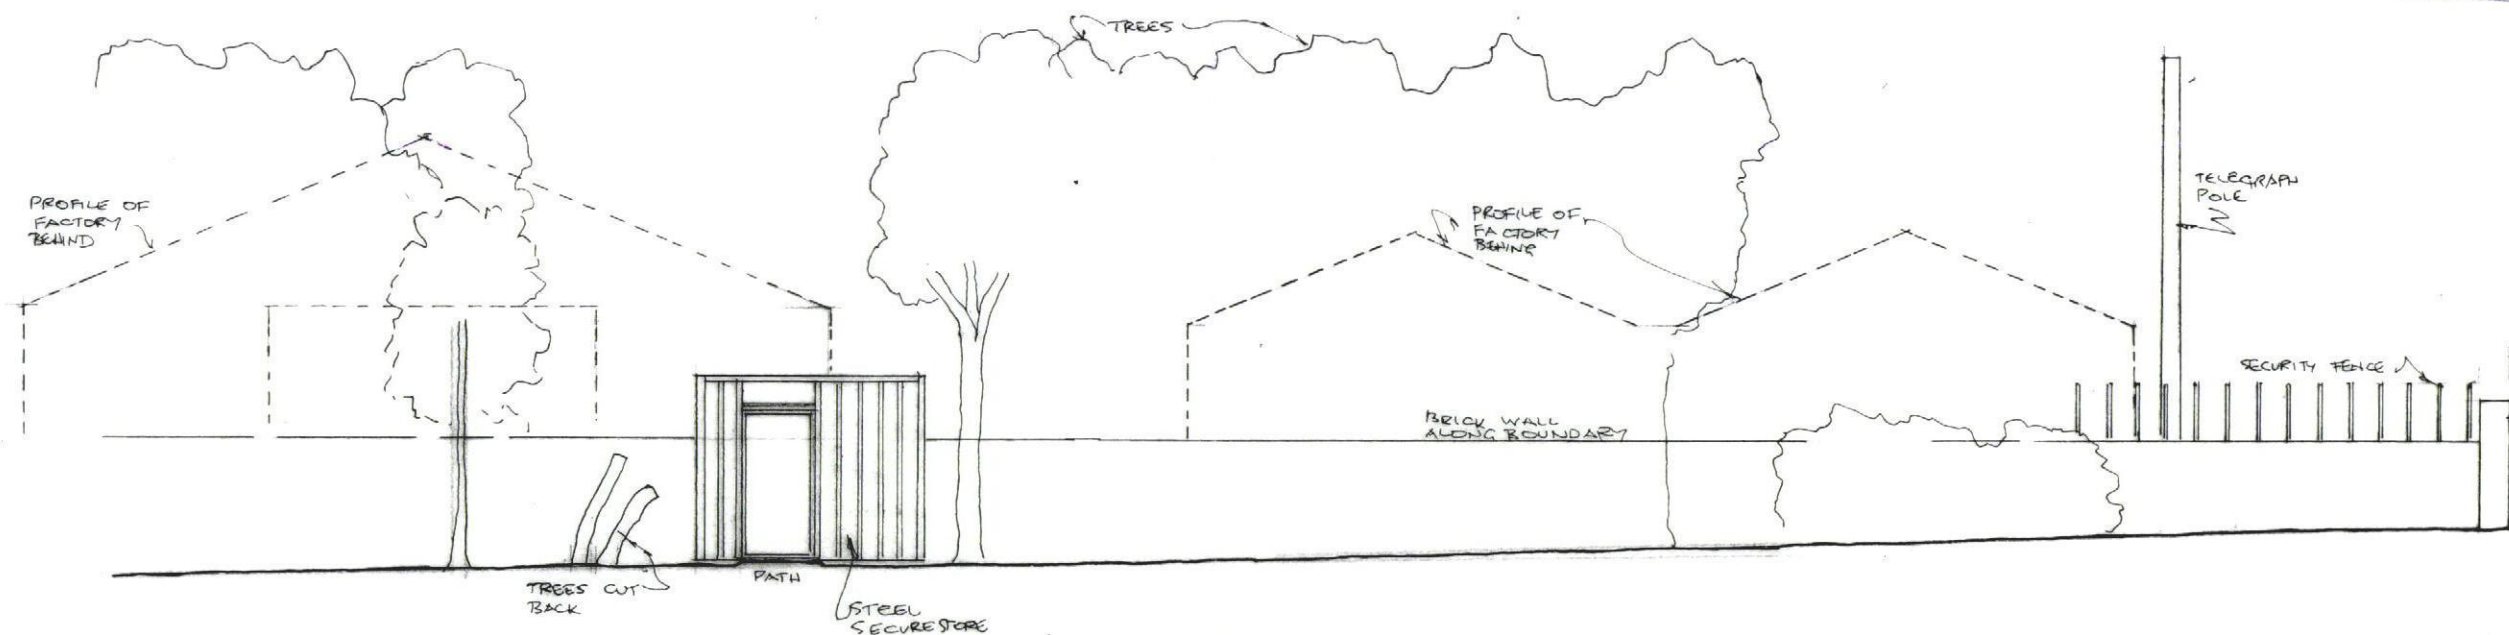

NORTH ELEVATION 1:100

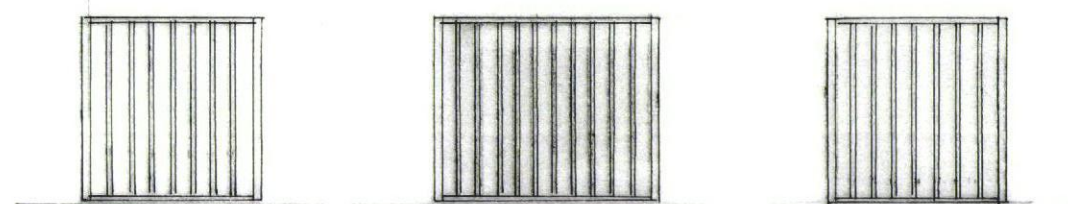

EAST 1:100

SOUTH 1:100

WEST 1:100



BROOK MEADOW, EMSWORTH

**PROPOSED SECURE STORE
ELEVATIONS**

scale: as shown date 4 March 2013 drg **BMCG 03**

MAURICE LILLIE tel 01243 374716