


NORTH


SOUTH

EAST

WEST

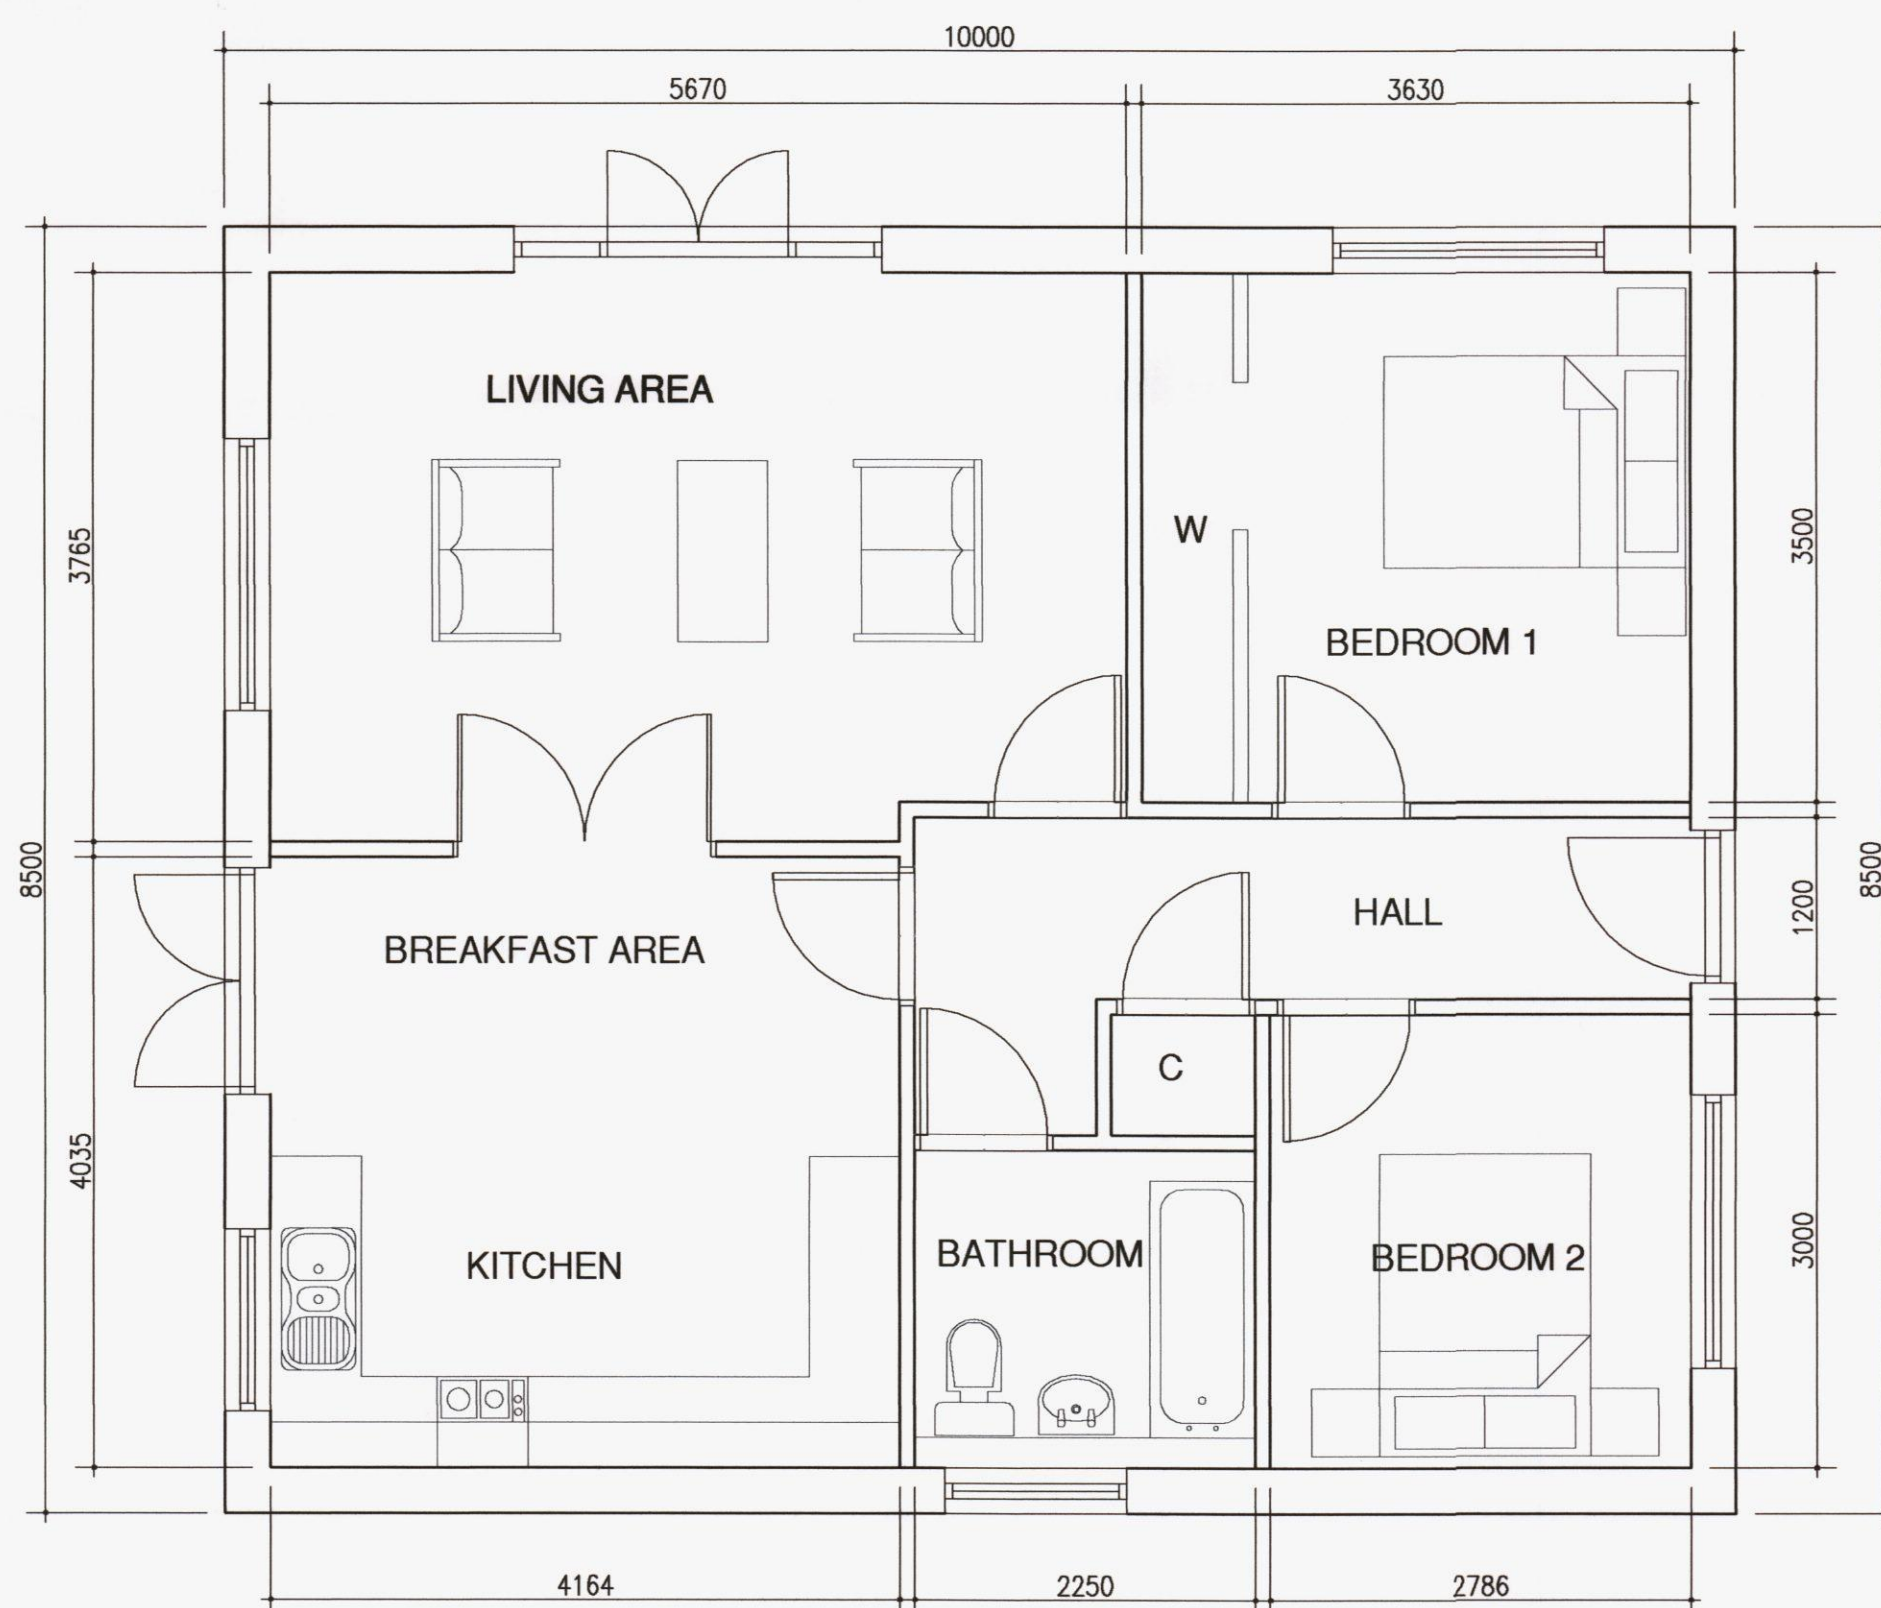

Ground Floor Plan

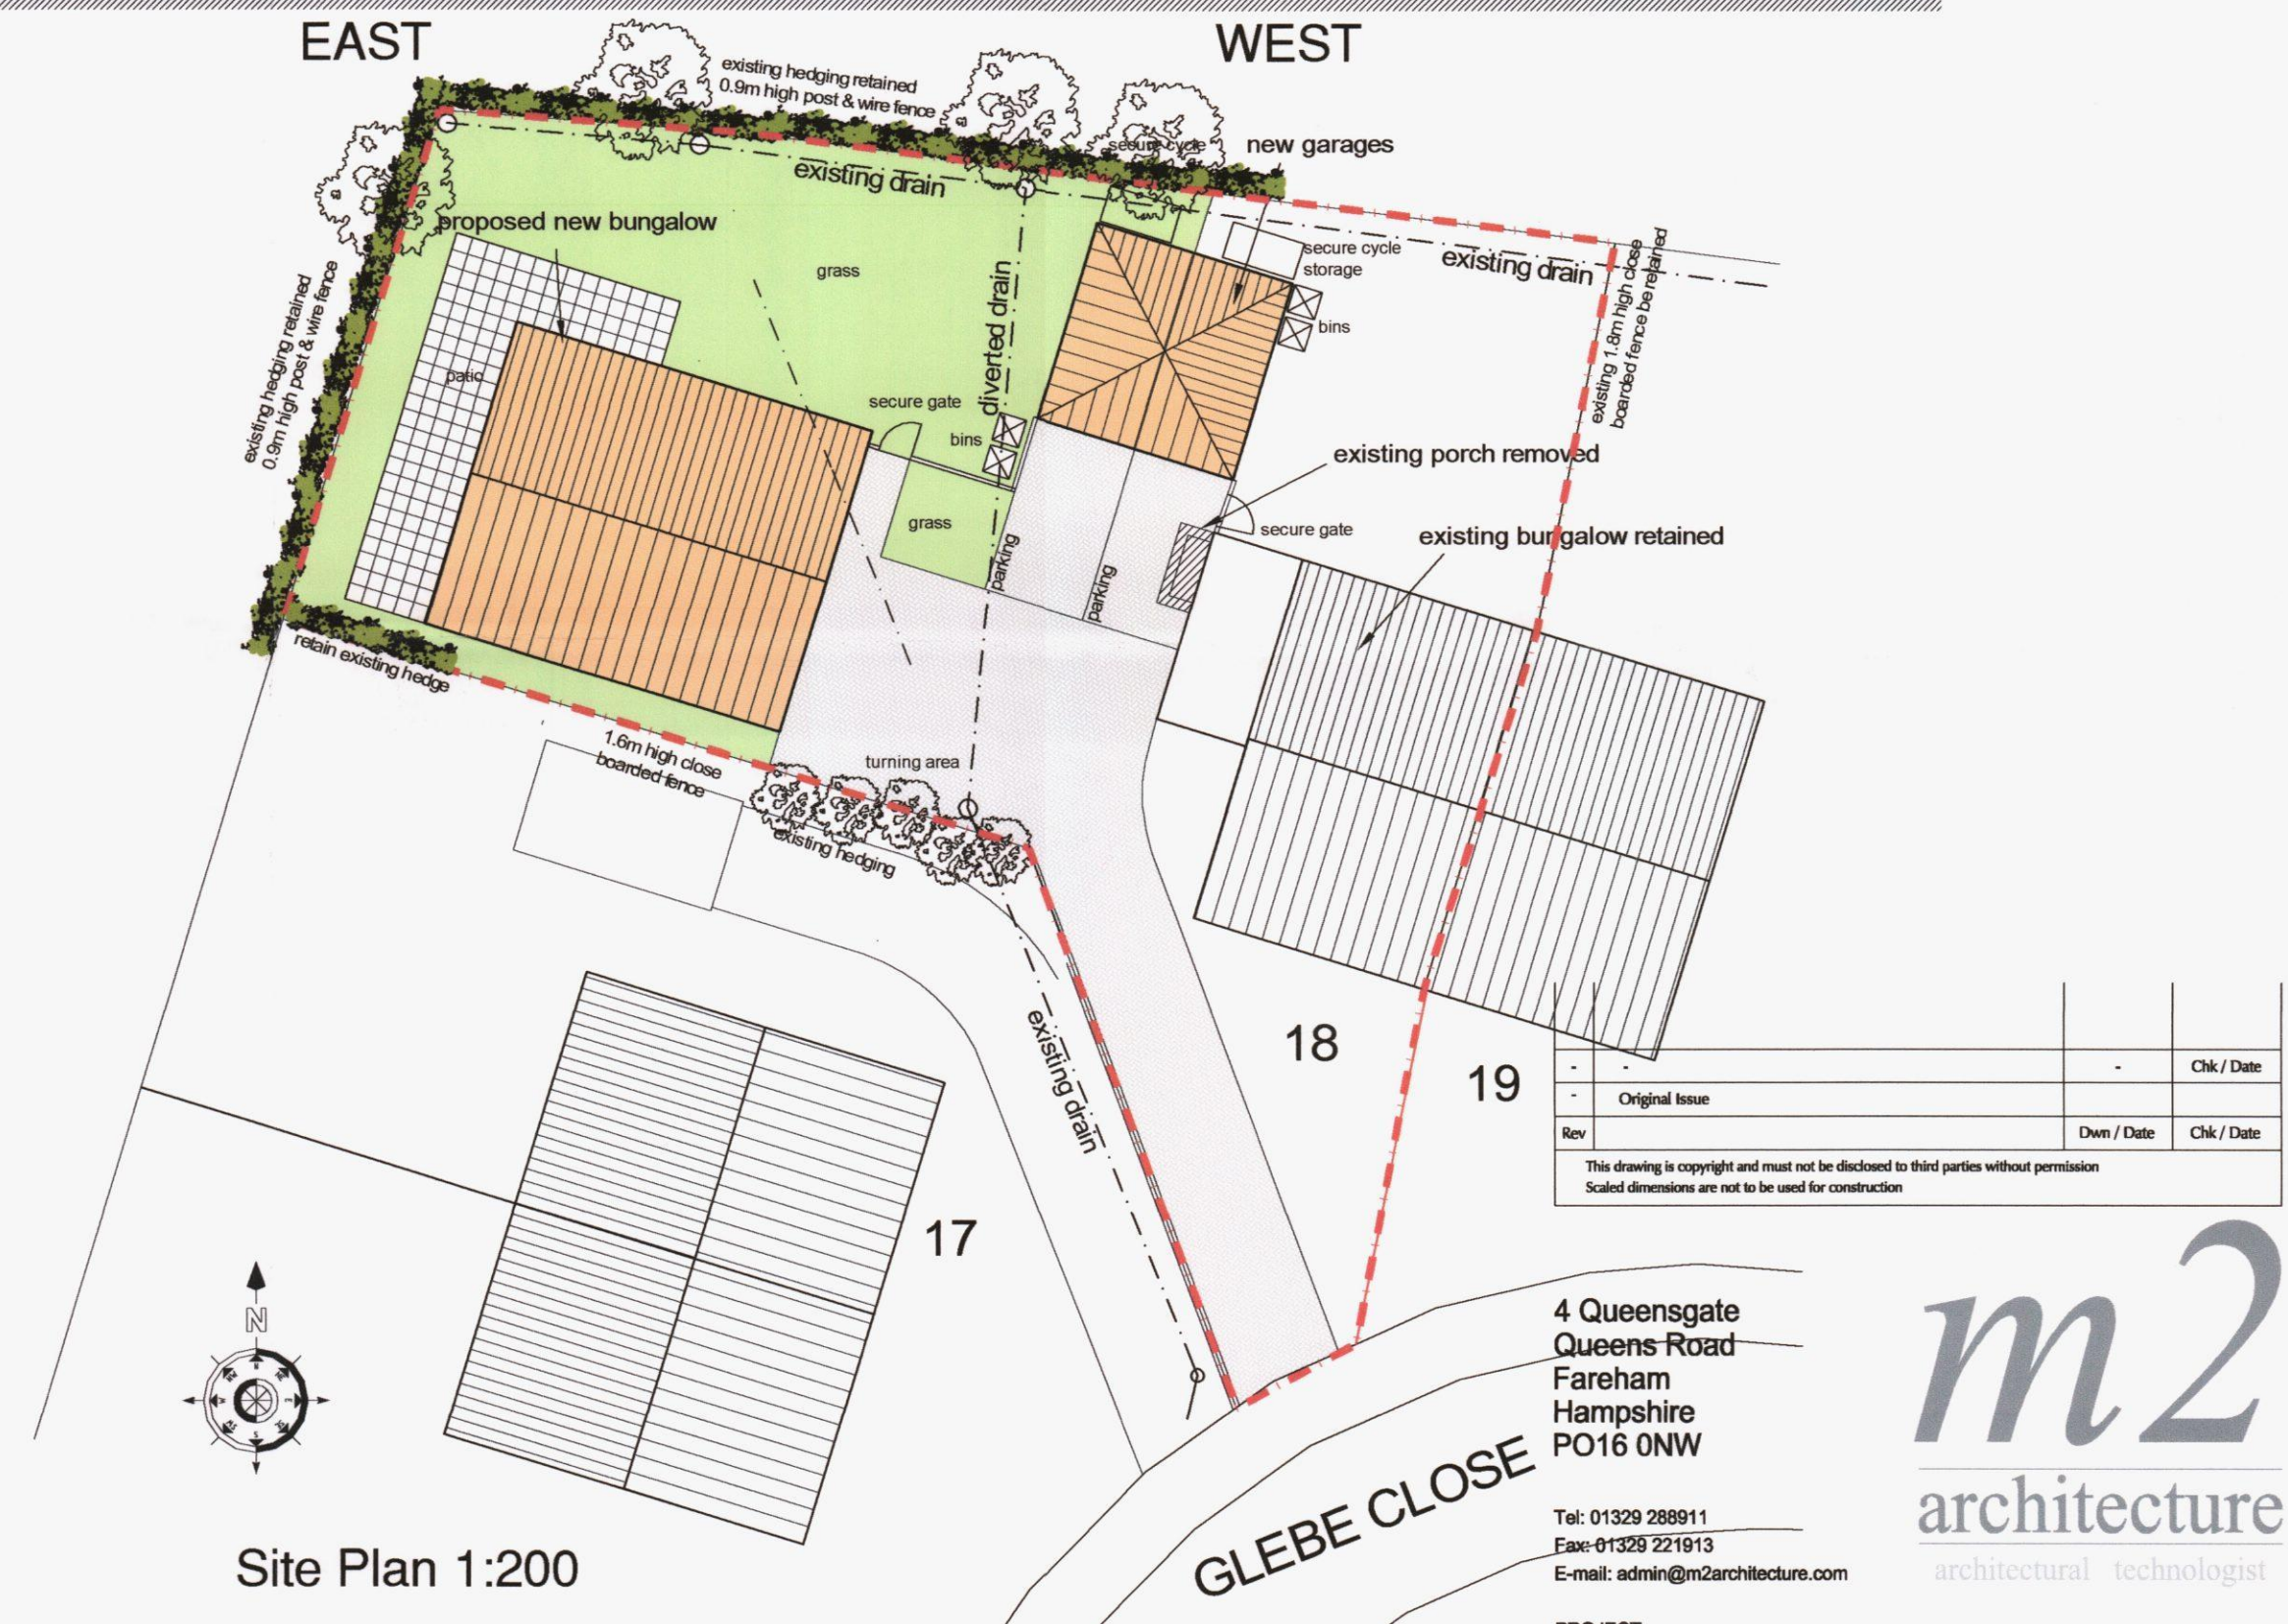

Site Plan 1:200

Rev	Description	Drawn / Date	Chk / Date
-	Original Issue		
1			

This drawing is copyright and must not be disclosed to third parties without permission
Scaled dimensions are not to be used for construction

4 Queensgate
Queens Road
Fareham
Hampshire
PO16 0NW
Tel: 01329 288911
Fax: 01329 221913
E-mail: admin@m2architecture.com

m2
architecture
architectural technologist

PROJECT
Proposed Development on Land Adjacent
18 Glebe Close
Hayling Island
CLIENT
East Pallant Developments
DRAWING TITLE
Plans, Elevations,
HAVANT BOROUGH COUNCIL
24 JUN 2013
RECEIVED