


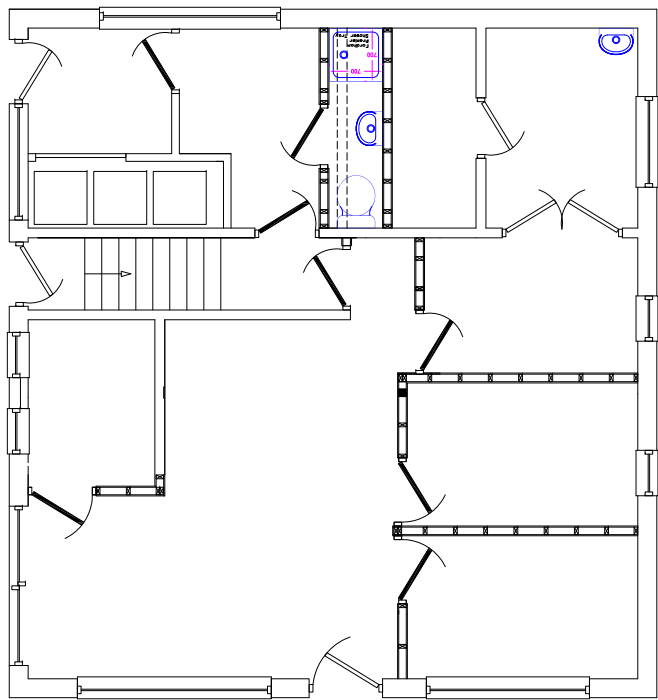


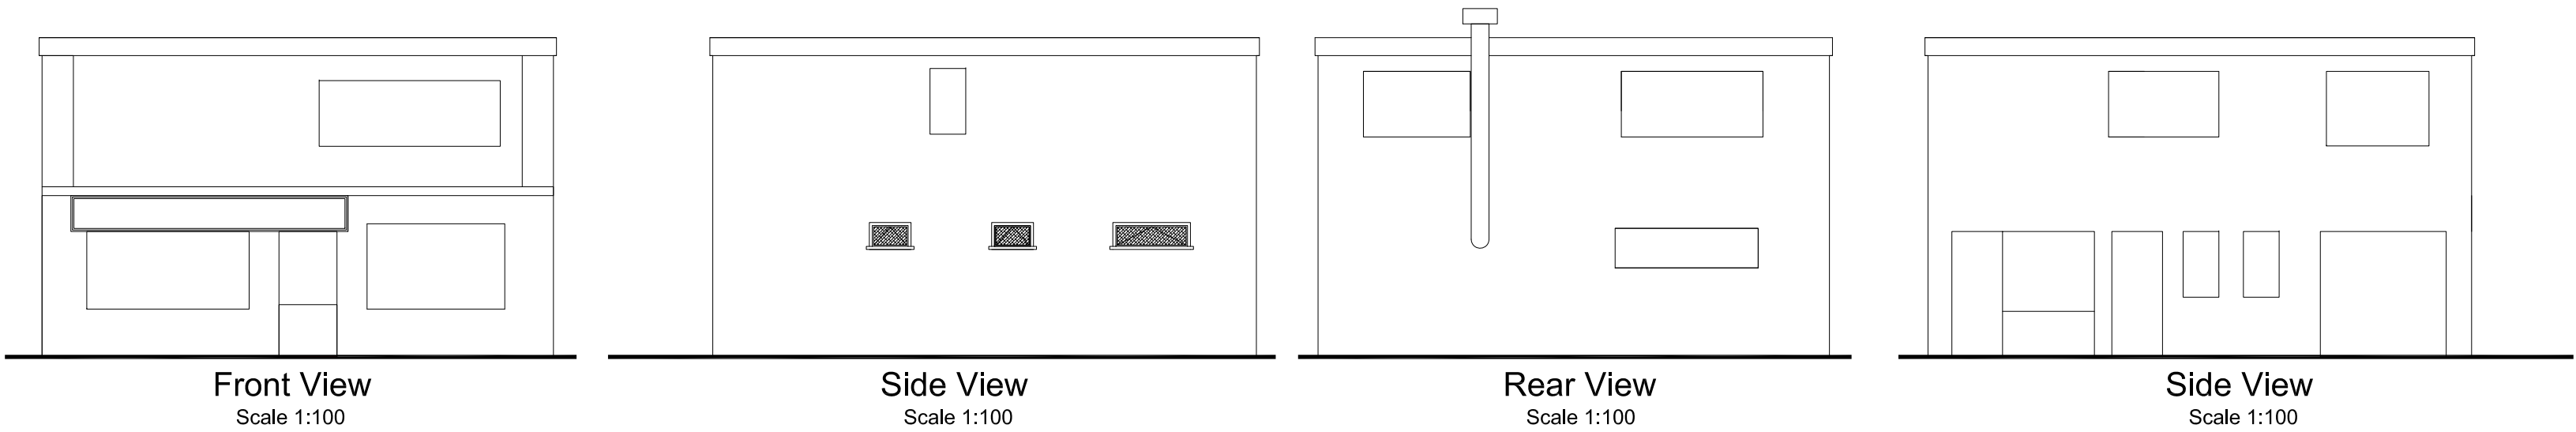

Ground Floor
Scale 1:100

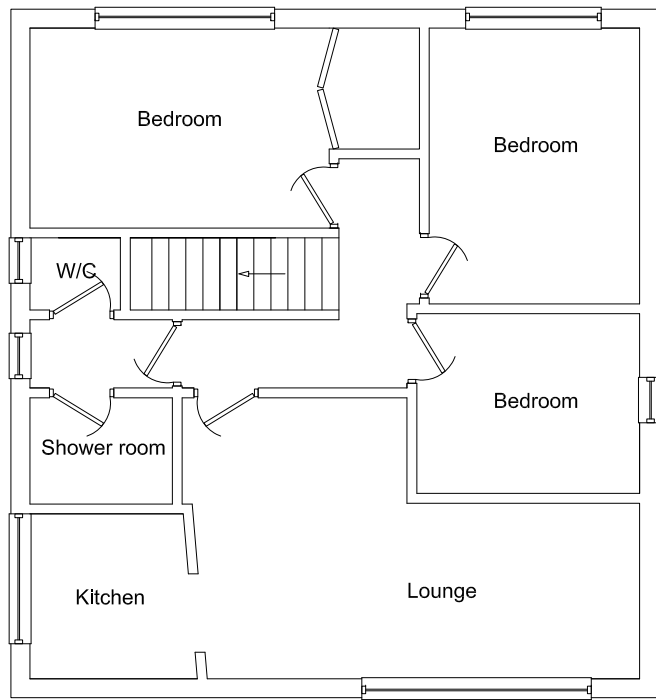


First Floor
Scale 1:100

 

Roof Plan
Scale 1:100

Notes
All dimensions and details to be checked on site by builder prior to commencement of works.
This plan must not be acted upon until it has been approved by the Local Authority.
Client to conform to party wall act of 1996 if required.

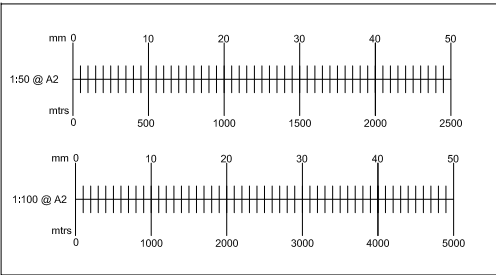

B		
A		
	Date	Revisions
Drawing Title. Existing		
SITE ADDRESS Mr L Butler 44 & 44a Creek Road Hayling Island Hampshire PO11 9RD		CLIENT ADDRESS
Scale. as noted		PAPER SIZE A2
Date. May 2013		Drawn by. R.N.S.
Sanders Design Services LTD		
95 Cedar Road Hythe Southampton SO45 3PX		tel 023 8020 7195 fax 023 8020 7195 mobile 07833 912992 e-mail robert@sanders1993.fsnet.co.uk
Drawing No Lee sht 1		Revision x