


Proposed Side Elevation (East)
Scale 1:100

Proposed Rear Elevation (West)
Scale 1:100

Proposed Rear Elevation (North)
Scale 1:100

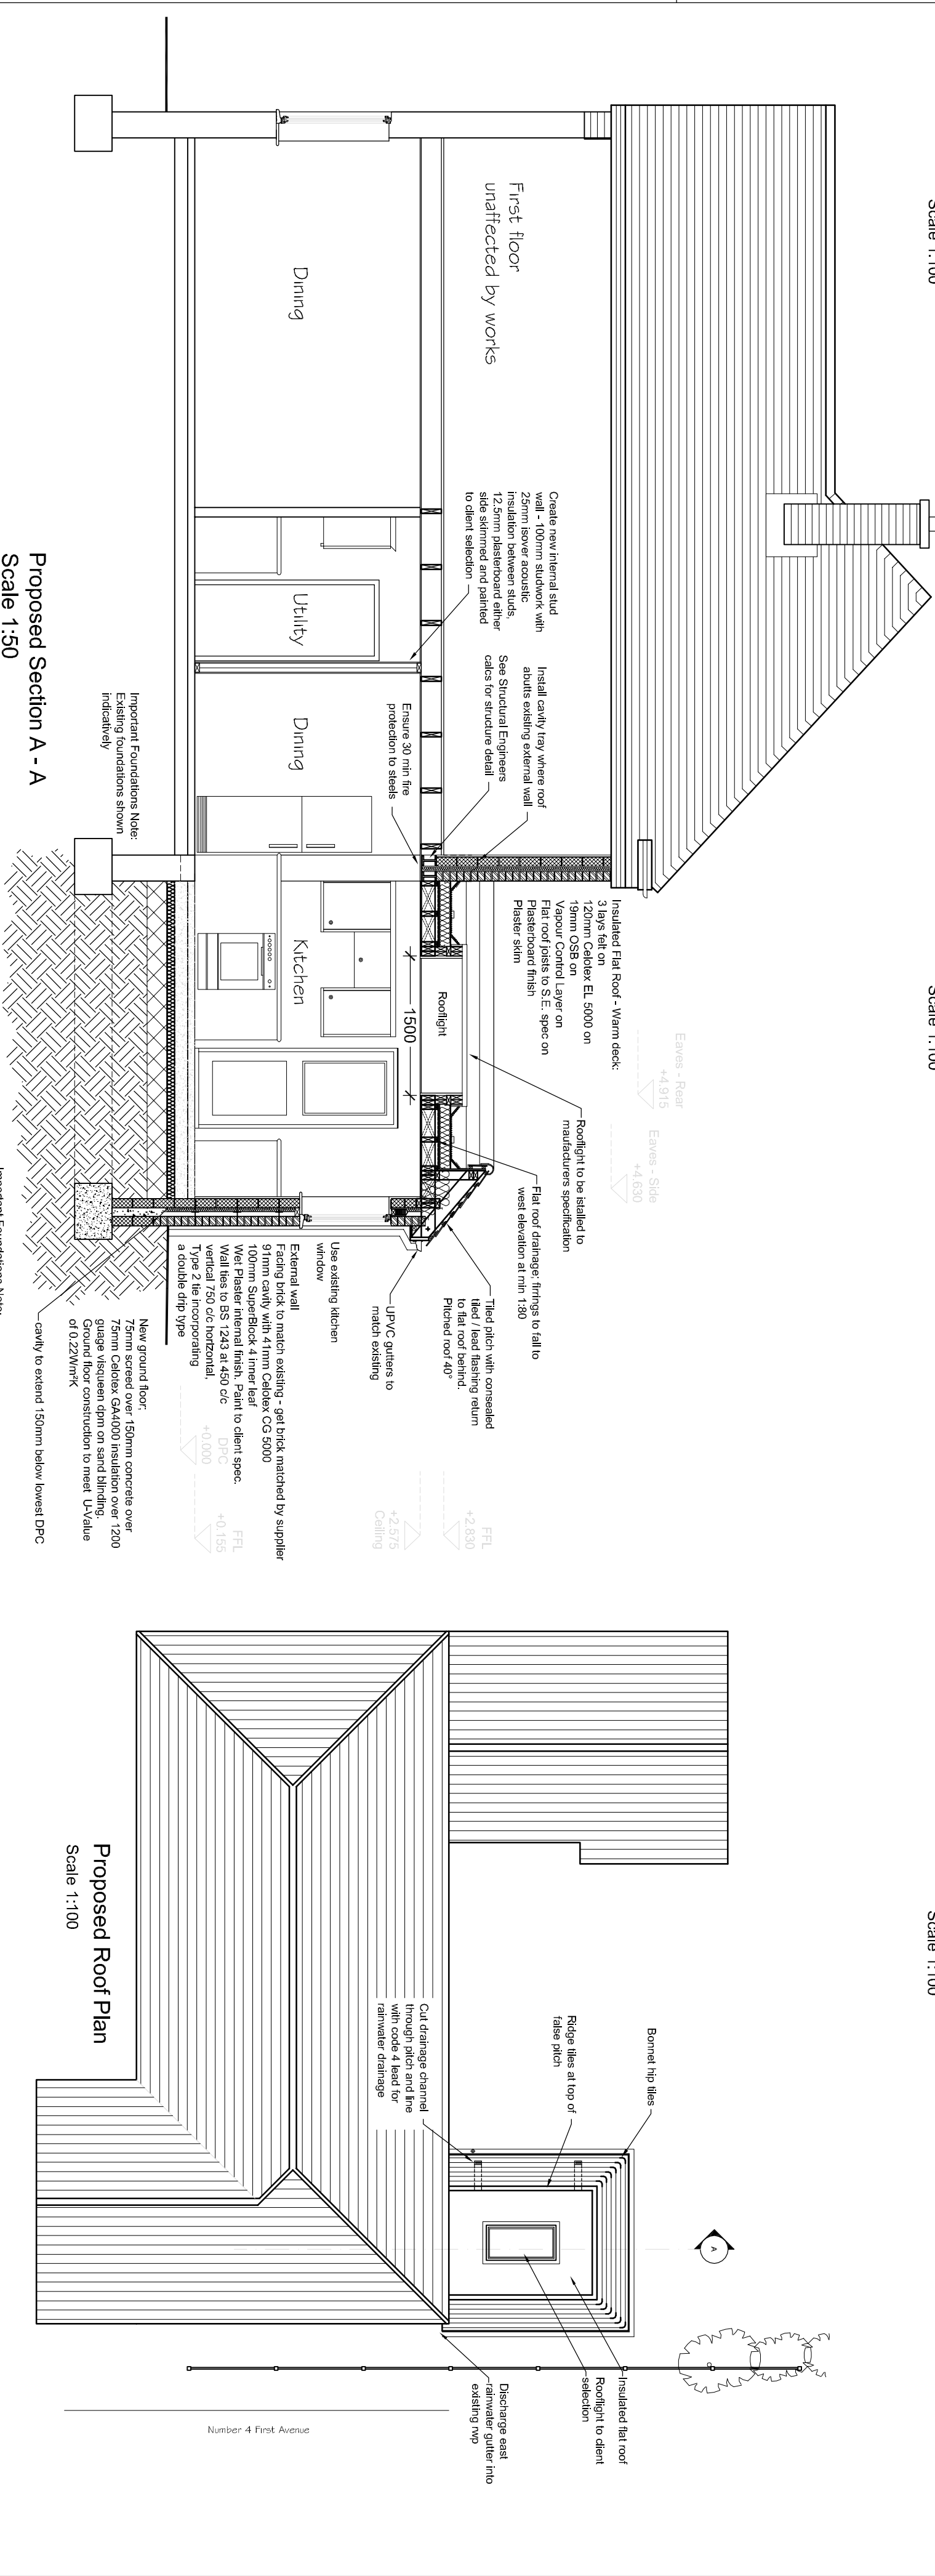

Proposed Section A - A
Scale 1:50

Proposed Roof Plan
Scale 1:100

		CLIENT		PROJECT		TITLE			
		Mr & Mrs Percival		Single Storey Rear Extension at 6 First Avenue, Denvilles		Proposed Elevations, Section A-A and Roof Plan			
		</							