



Architectural Planning limited.  
Building Designers & Surveyors  
1A Nutbourne Road, Hayling Island.  
Hants. PO119RT.

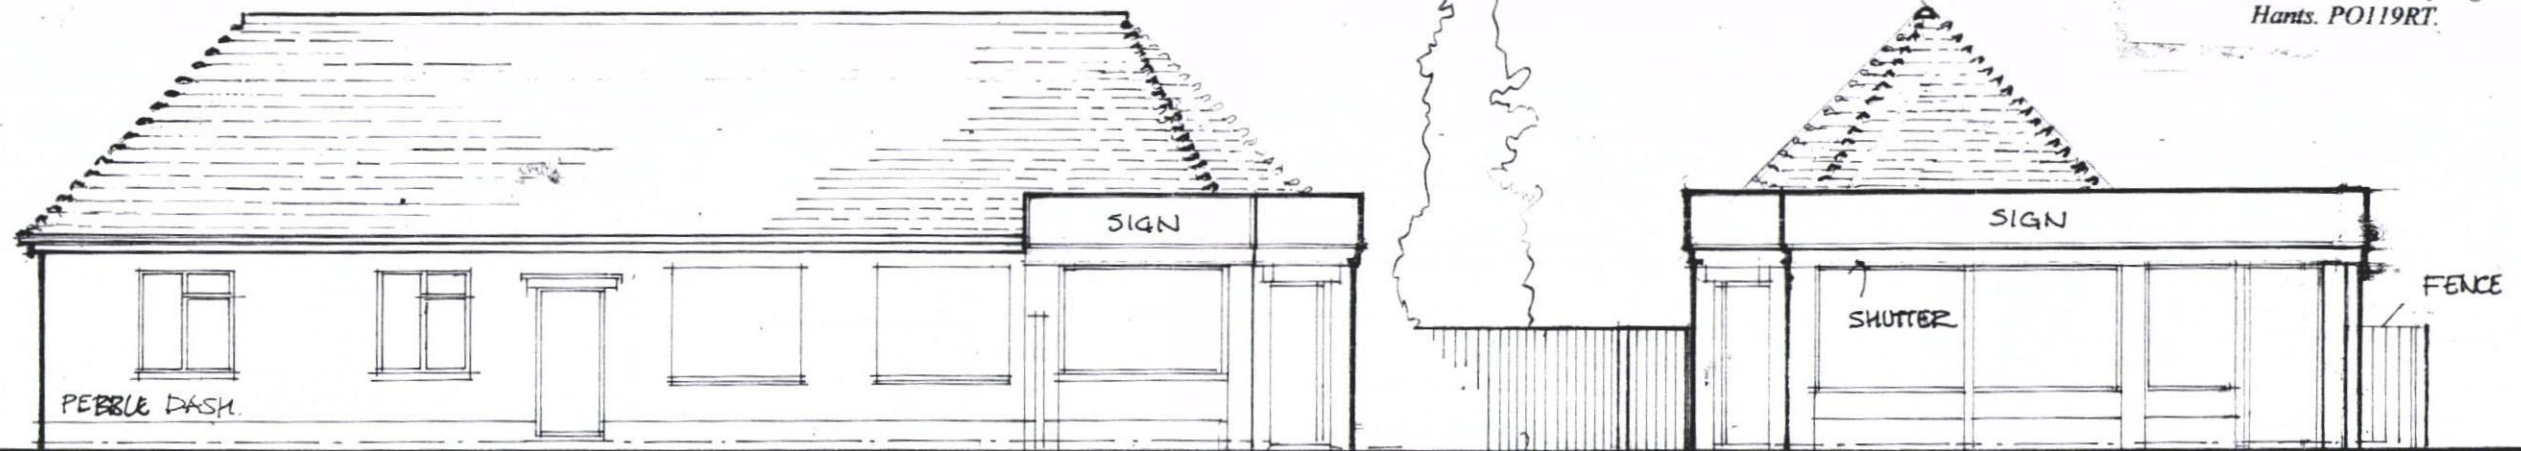

EXISTING EAST ELEVATION : SCALE 1:100 @ A3.


FENCE SOUTH

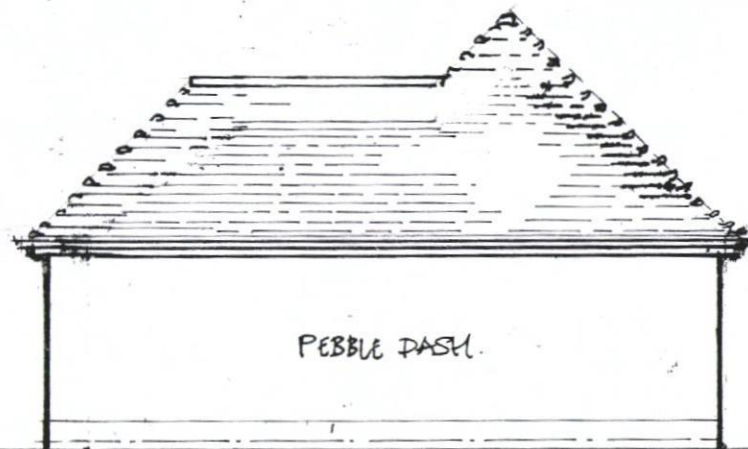

NORTH ELEVATION



EXISTING WEST ELEVATION

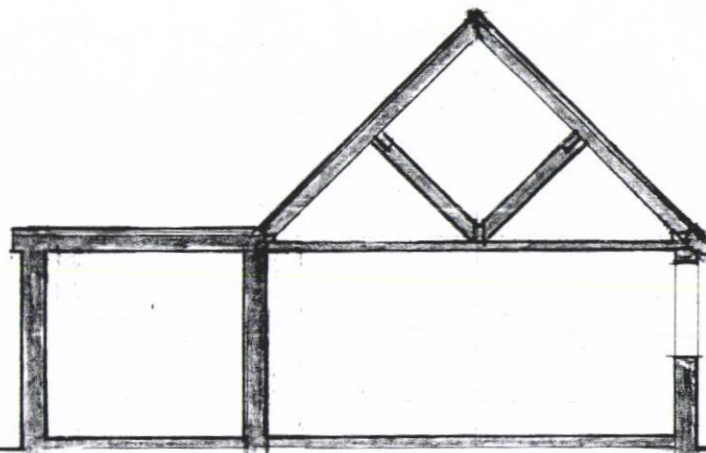

TYPICAL SECTION



PROPOSED ALTERATIONS AND IMPROVEMENTS TO CHARLIES FARM STORES,  
SANDY POINT ROAD, HAYLING ISLAND. EXISTING ELEVATIONS.  
Scale 1: 100 @ A3. JULY 2011: 9013-04.