


This drawing must not be scaled.
All dimensions must be checked on site.
All levels must be checked on site and the datum confirmed.
The drawing must not be used for any other purpose.
The drawing must not be used for any other purpose.

©Derrington Male Polansky

DRAWING NOTES

For use in the design of the building.
For use in the design of the building.
For use in the design of the building.

REVISION	DATE	BY	Q
P1 PRELIMINARY ISSUE	20/07/13	SL	-

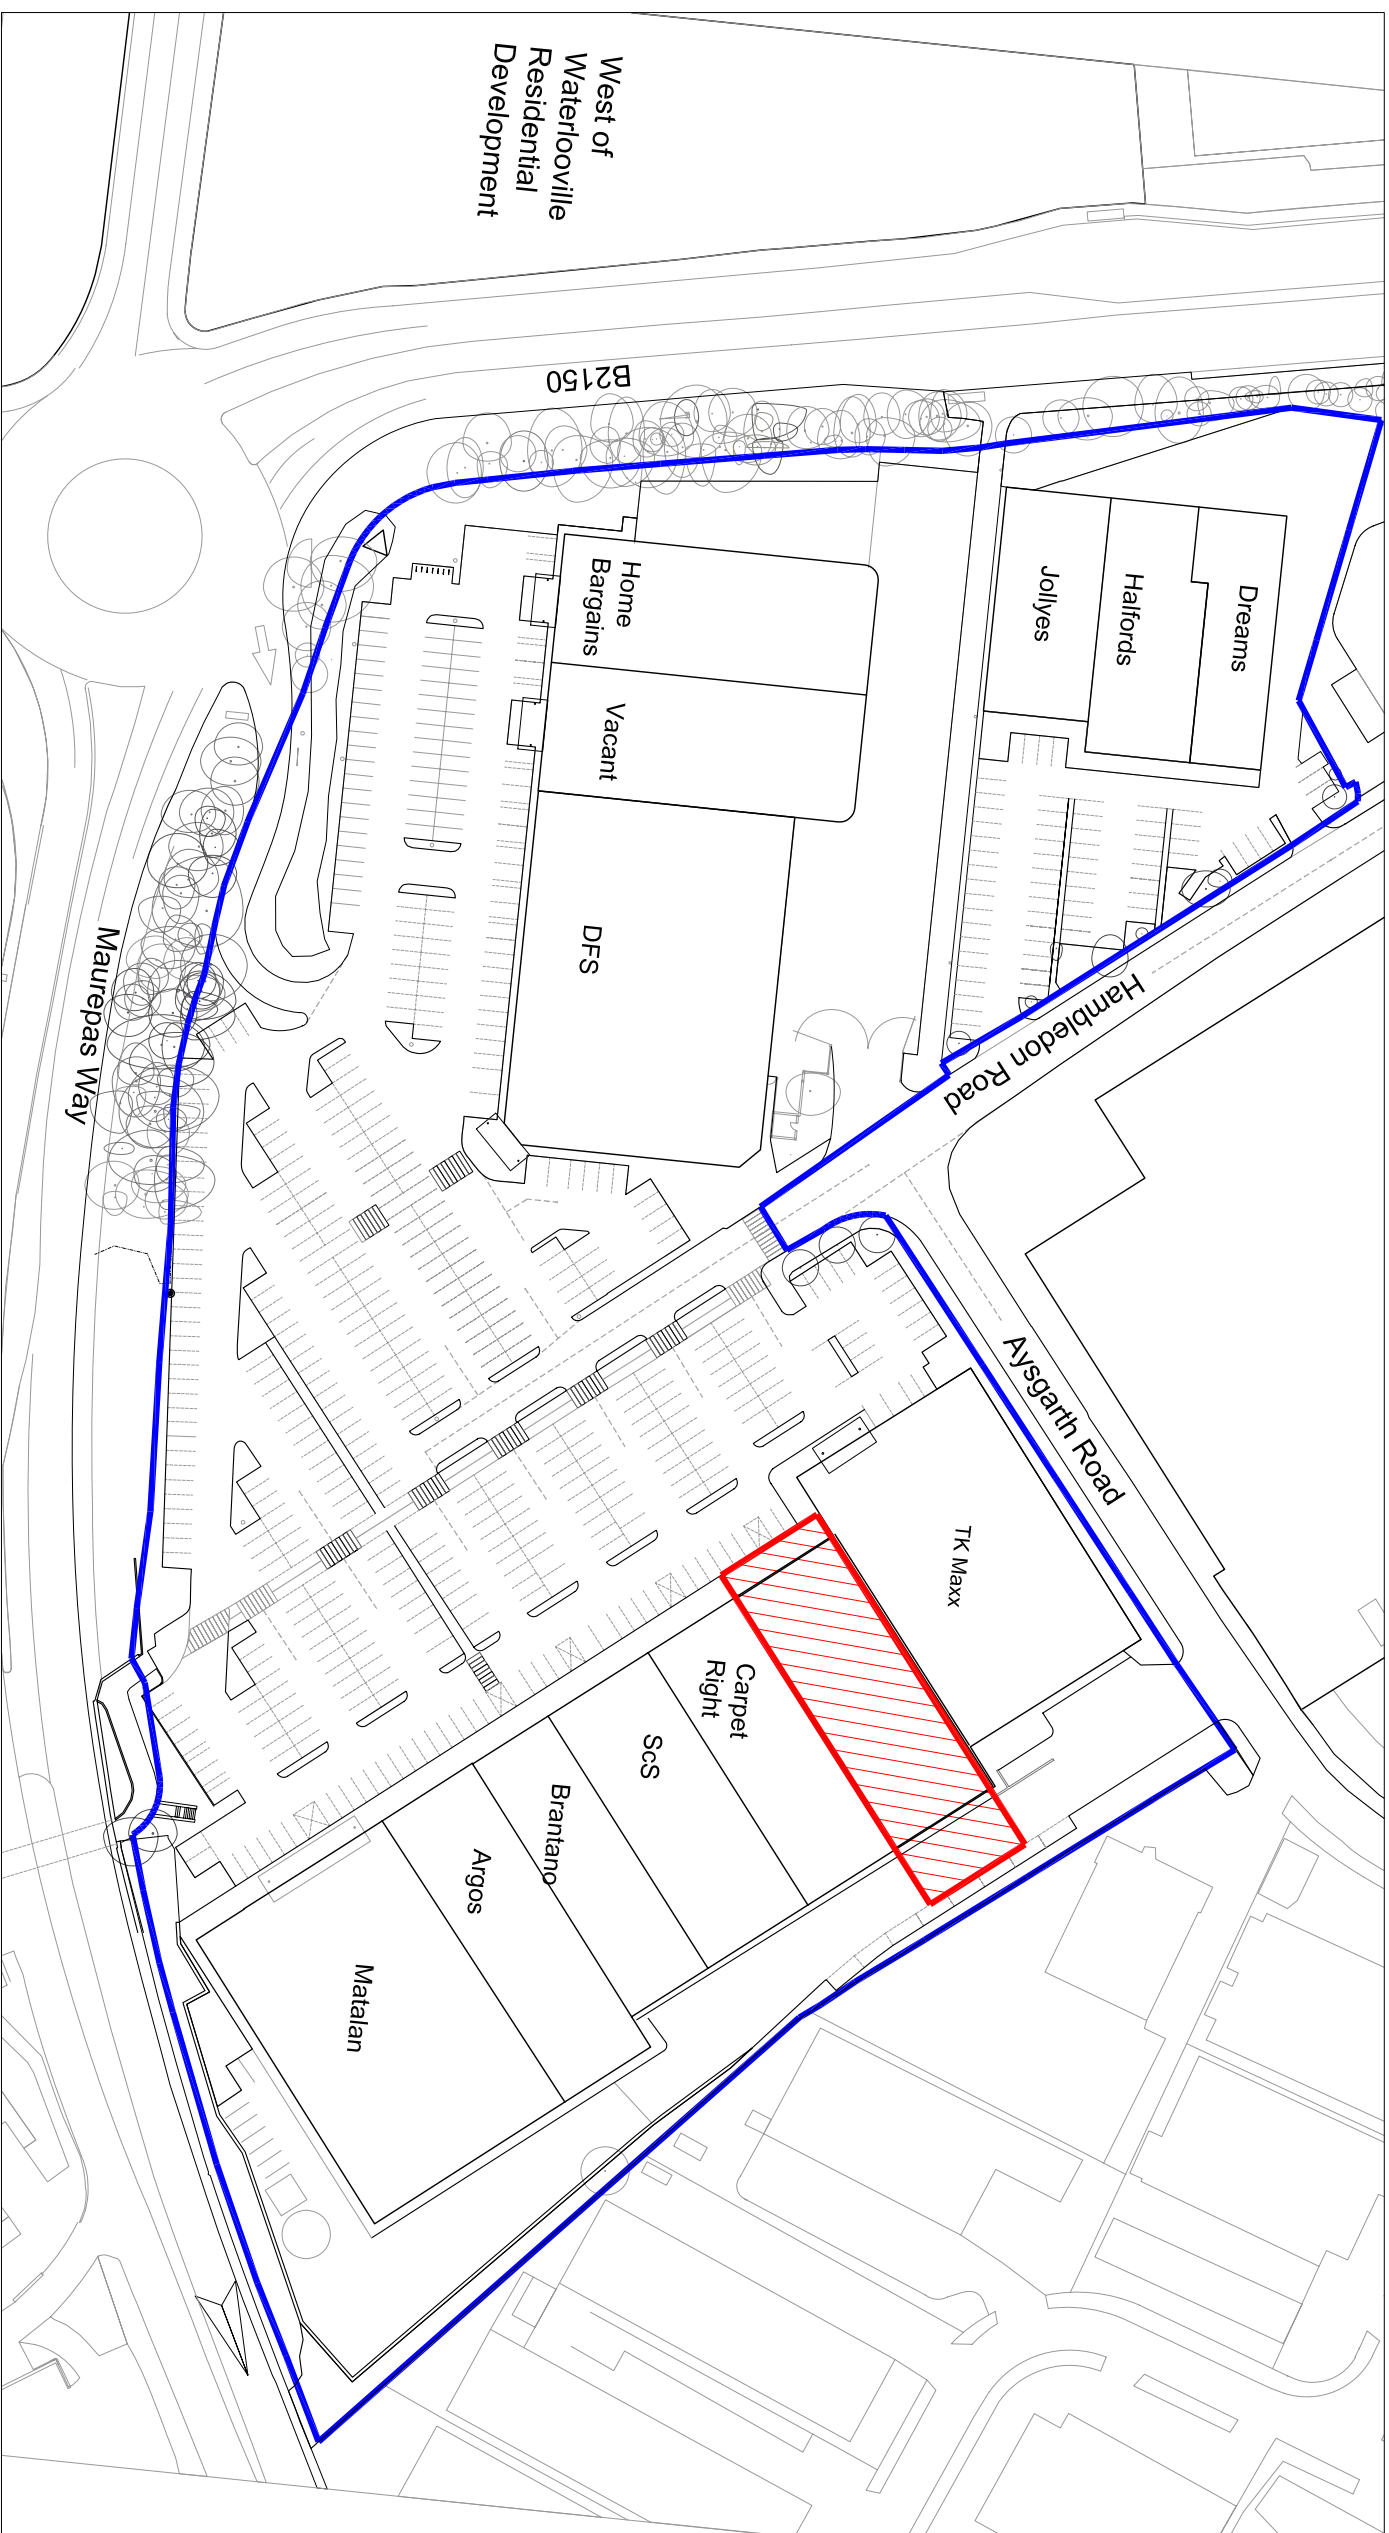


Location Plan
Scale 1:1250

Ordnance Survey, © Crown Copyright 2013. All rights reserved. Licence number 0100031673



Site Block Plan
scale 1:200

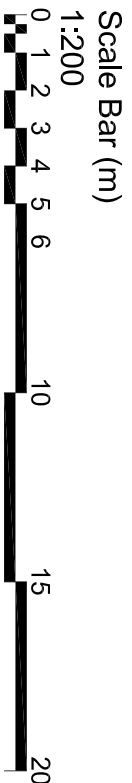

PLANNING
CLIENT
Henderson UK Retail Warehouse Fund
PROJECT TITLE
M&S Simply Food Wellington Retail Park Waterlooville PO7 7FG
DRAWING TITLE
Location and Site Plans

DATE	SCALE	DRAWING NO.
July 13	1:200@ A1	208-PL-100.P1

Derrington Male Polansky
Chartered Architects
Fernberga House
Alexandra Road
Farnborough
Hampshire GU14 6DQ
T +44 (0) 1252 318448
www.dmp-architects.co.uk