


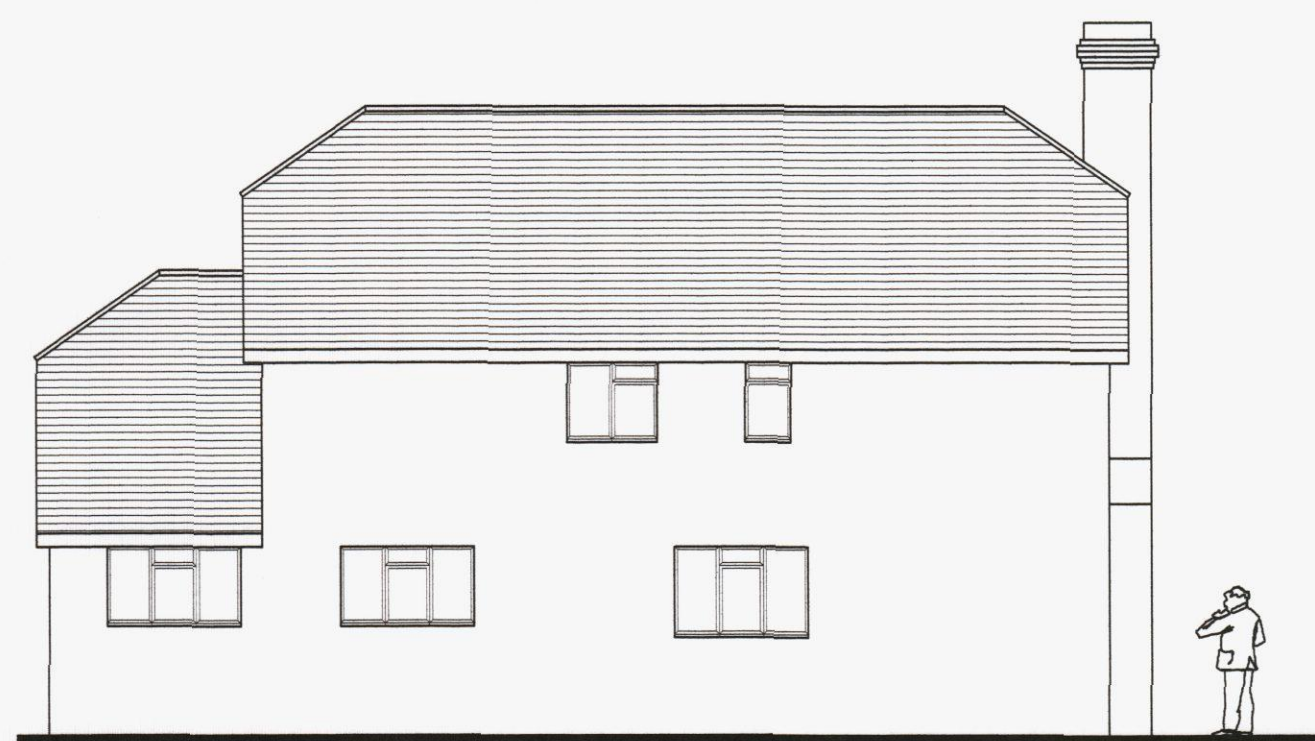


EXISTING REAR ELEVATION 1/100.



EXISTING SIDE ELEVATION 1/100.



EXISTING FRONT ELEVATION 1/100.

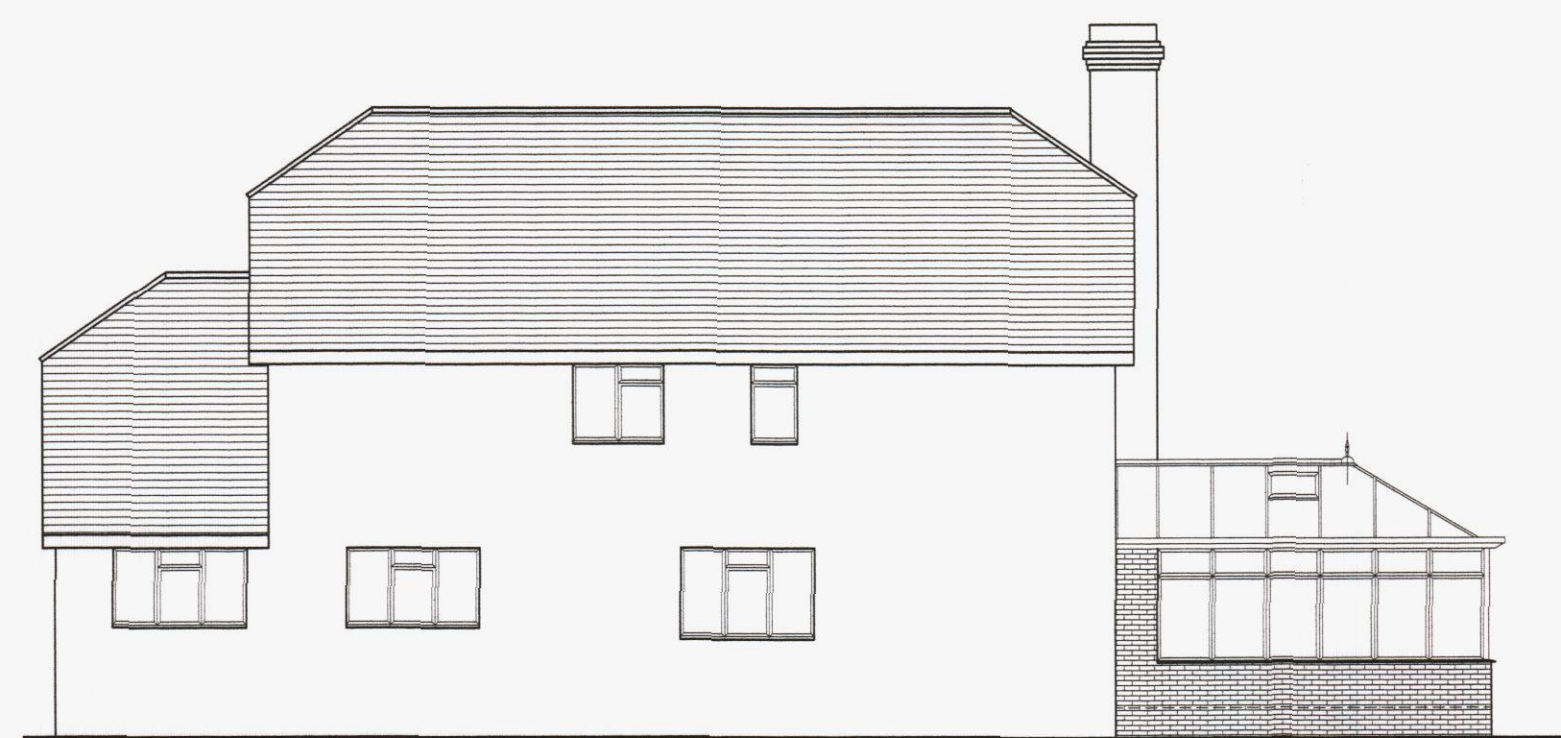


PROPOSED REAR ELEVATION 1/100.




PROPOSED SIDE ELEVATION 1/100.




PROPOSED FRONT ELEVATION 1/100.

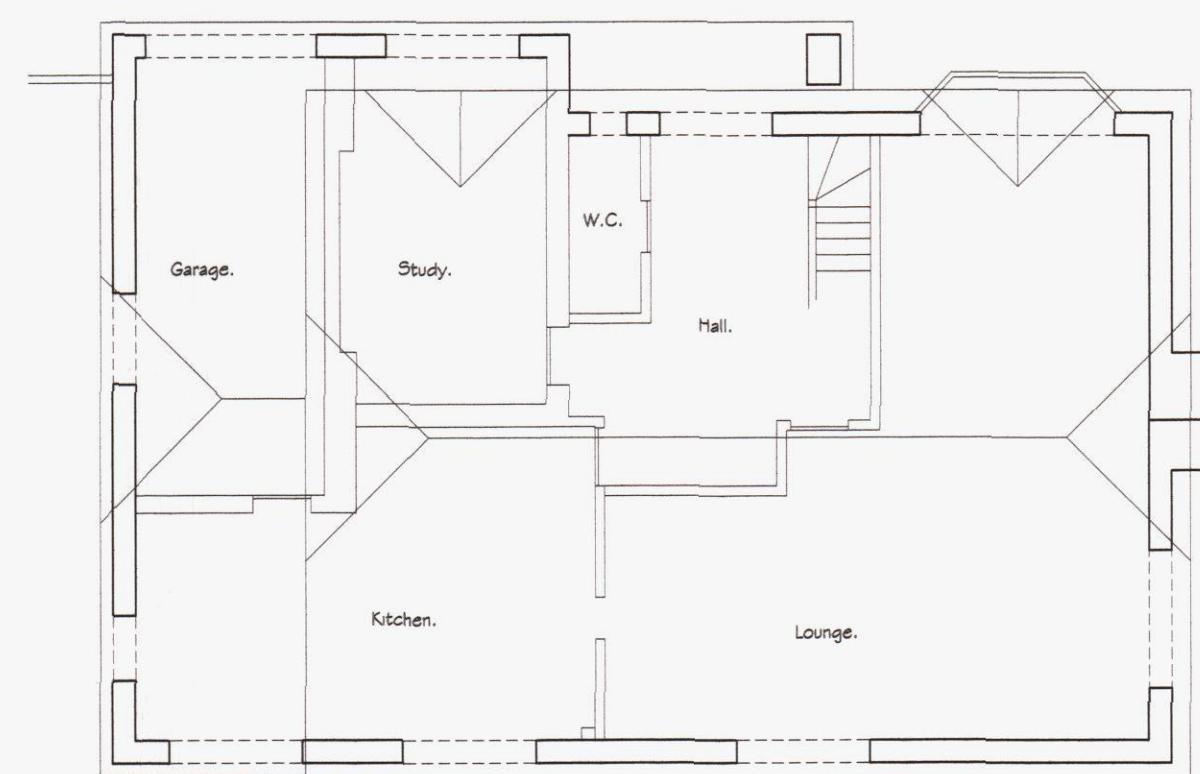


EXISTING GROUND FLOOR PLAN VIEW. 1/100.

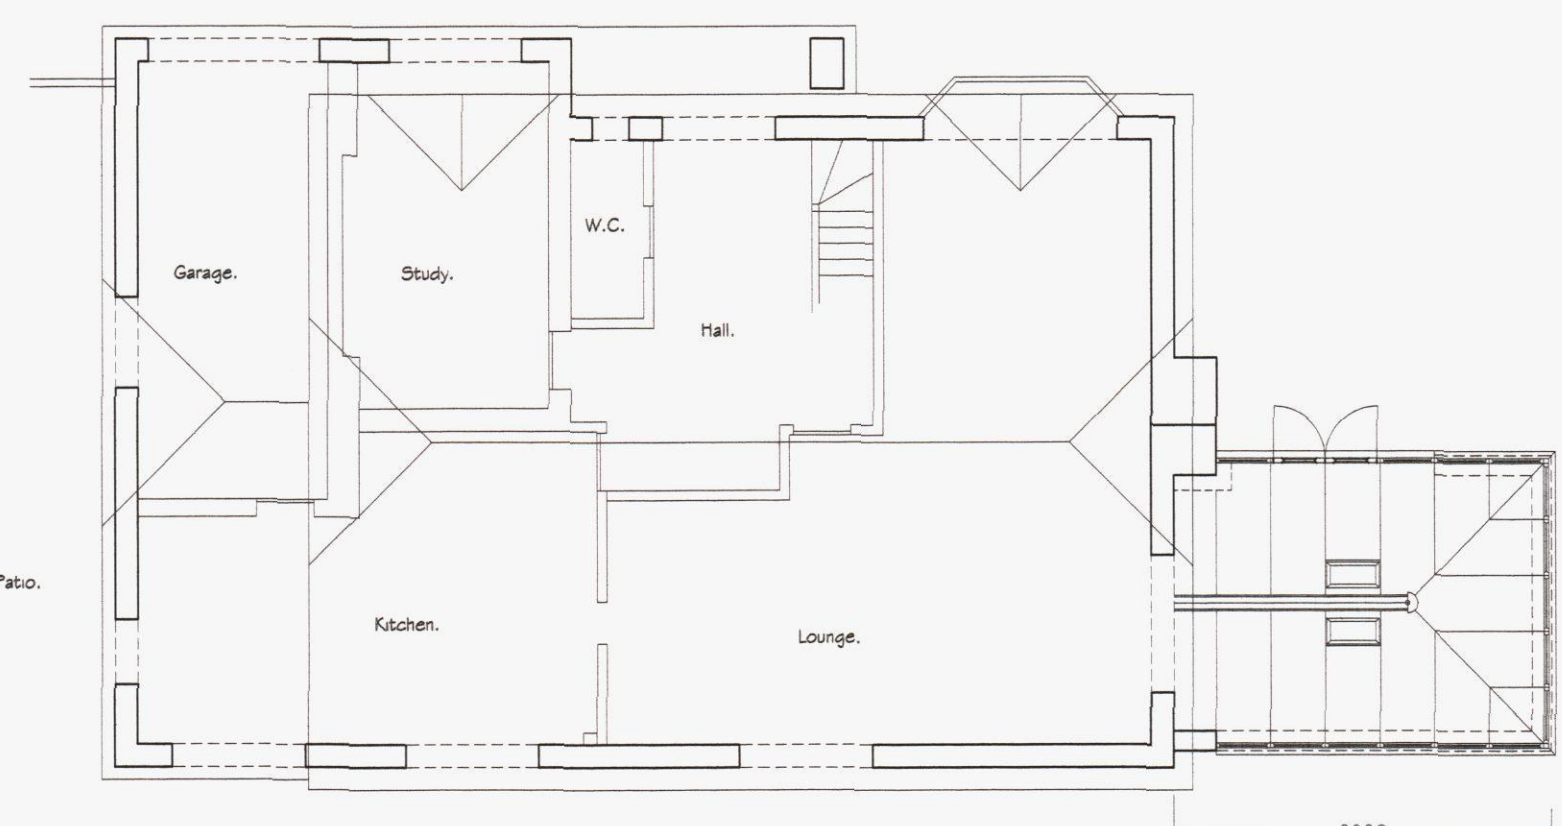



PROPOSED GROUND FLOOR PLAN VIEW. 1/100.

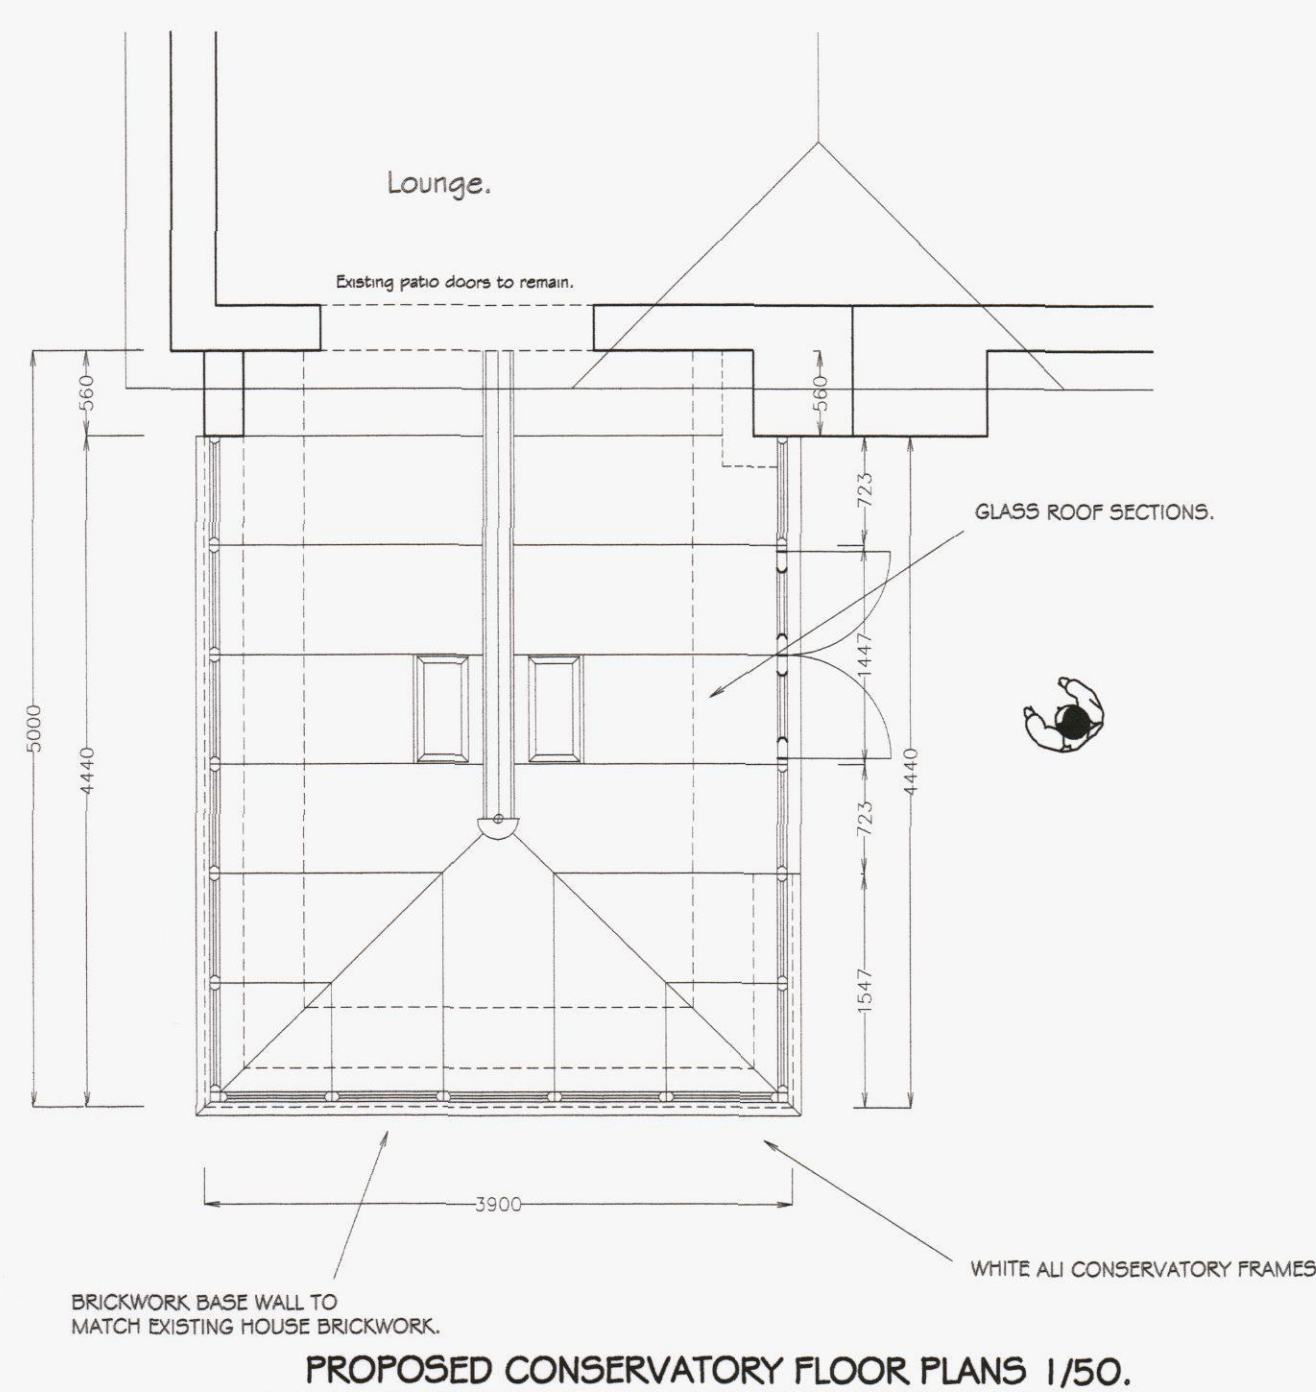


PROPOSED CONSERVATORY FLOOR PLANS 1/50.

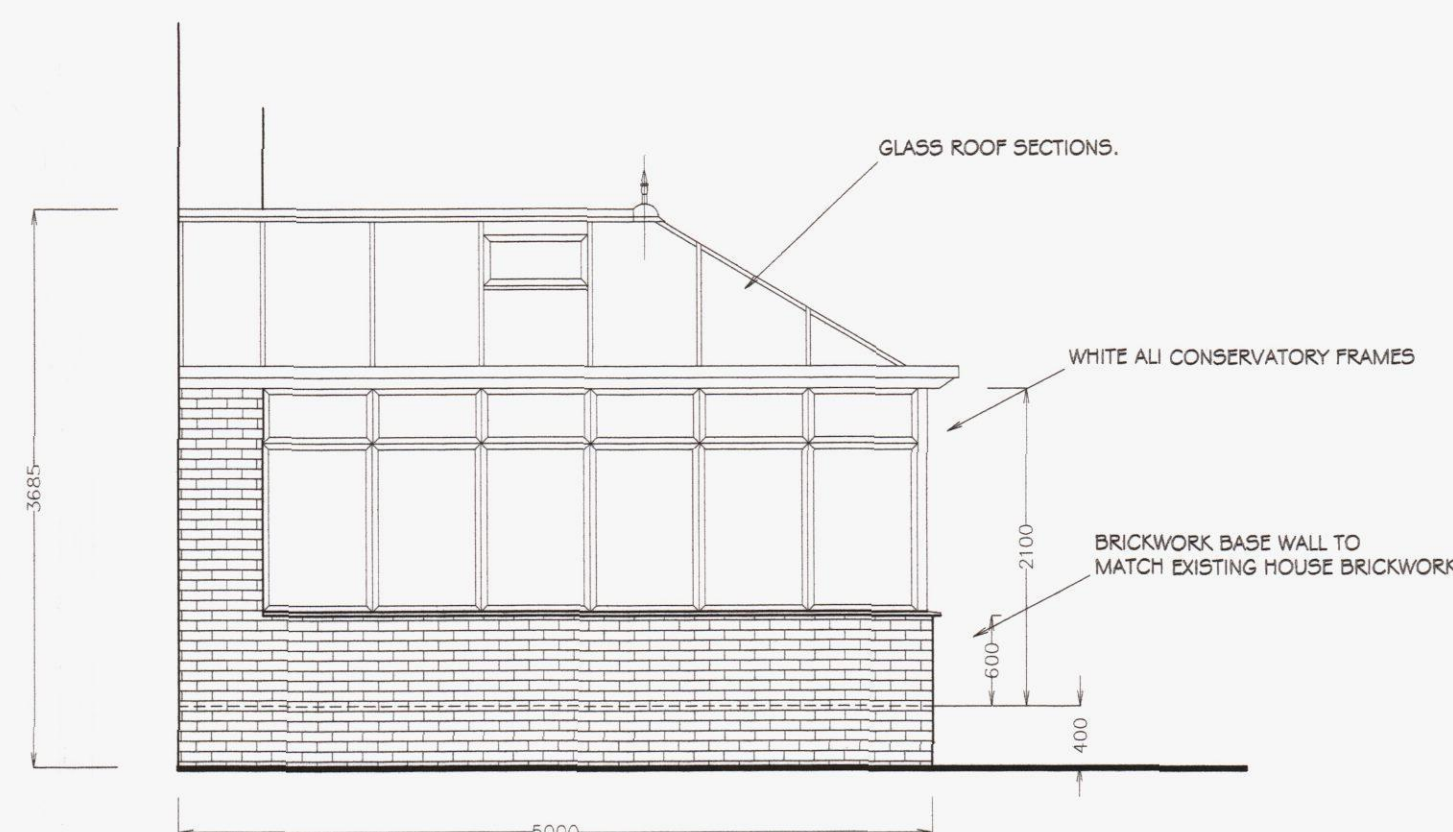

PROPOSED REAR CONSERVATORY ELEVATIONS 1/50.

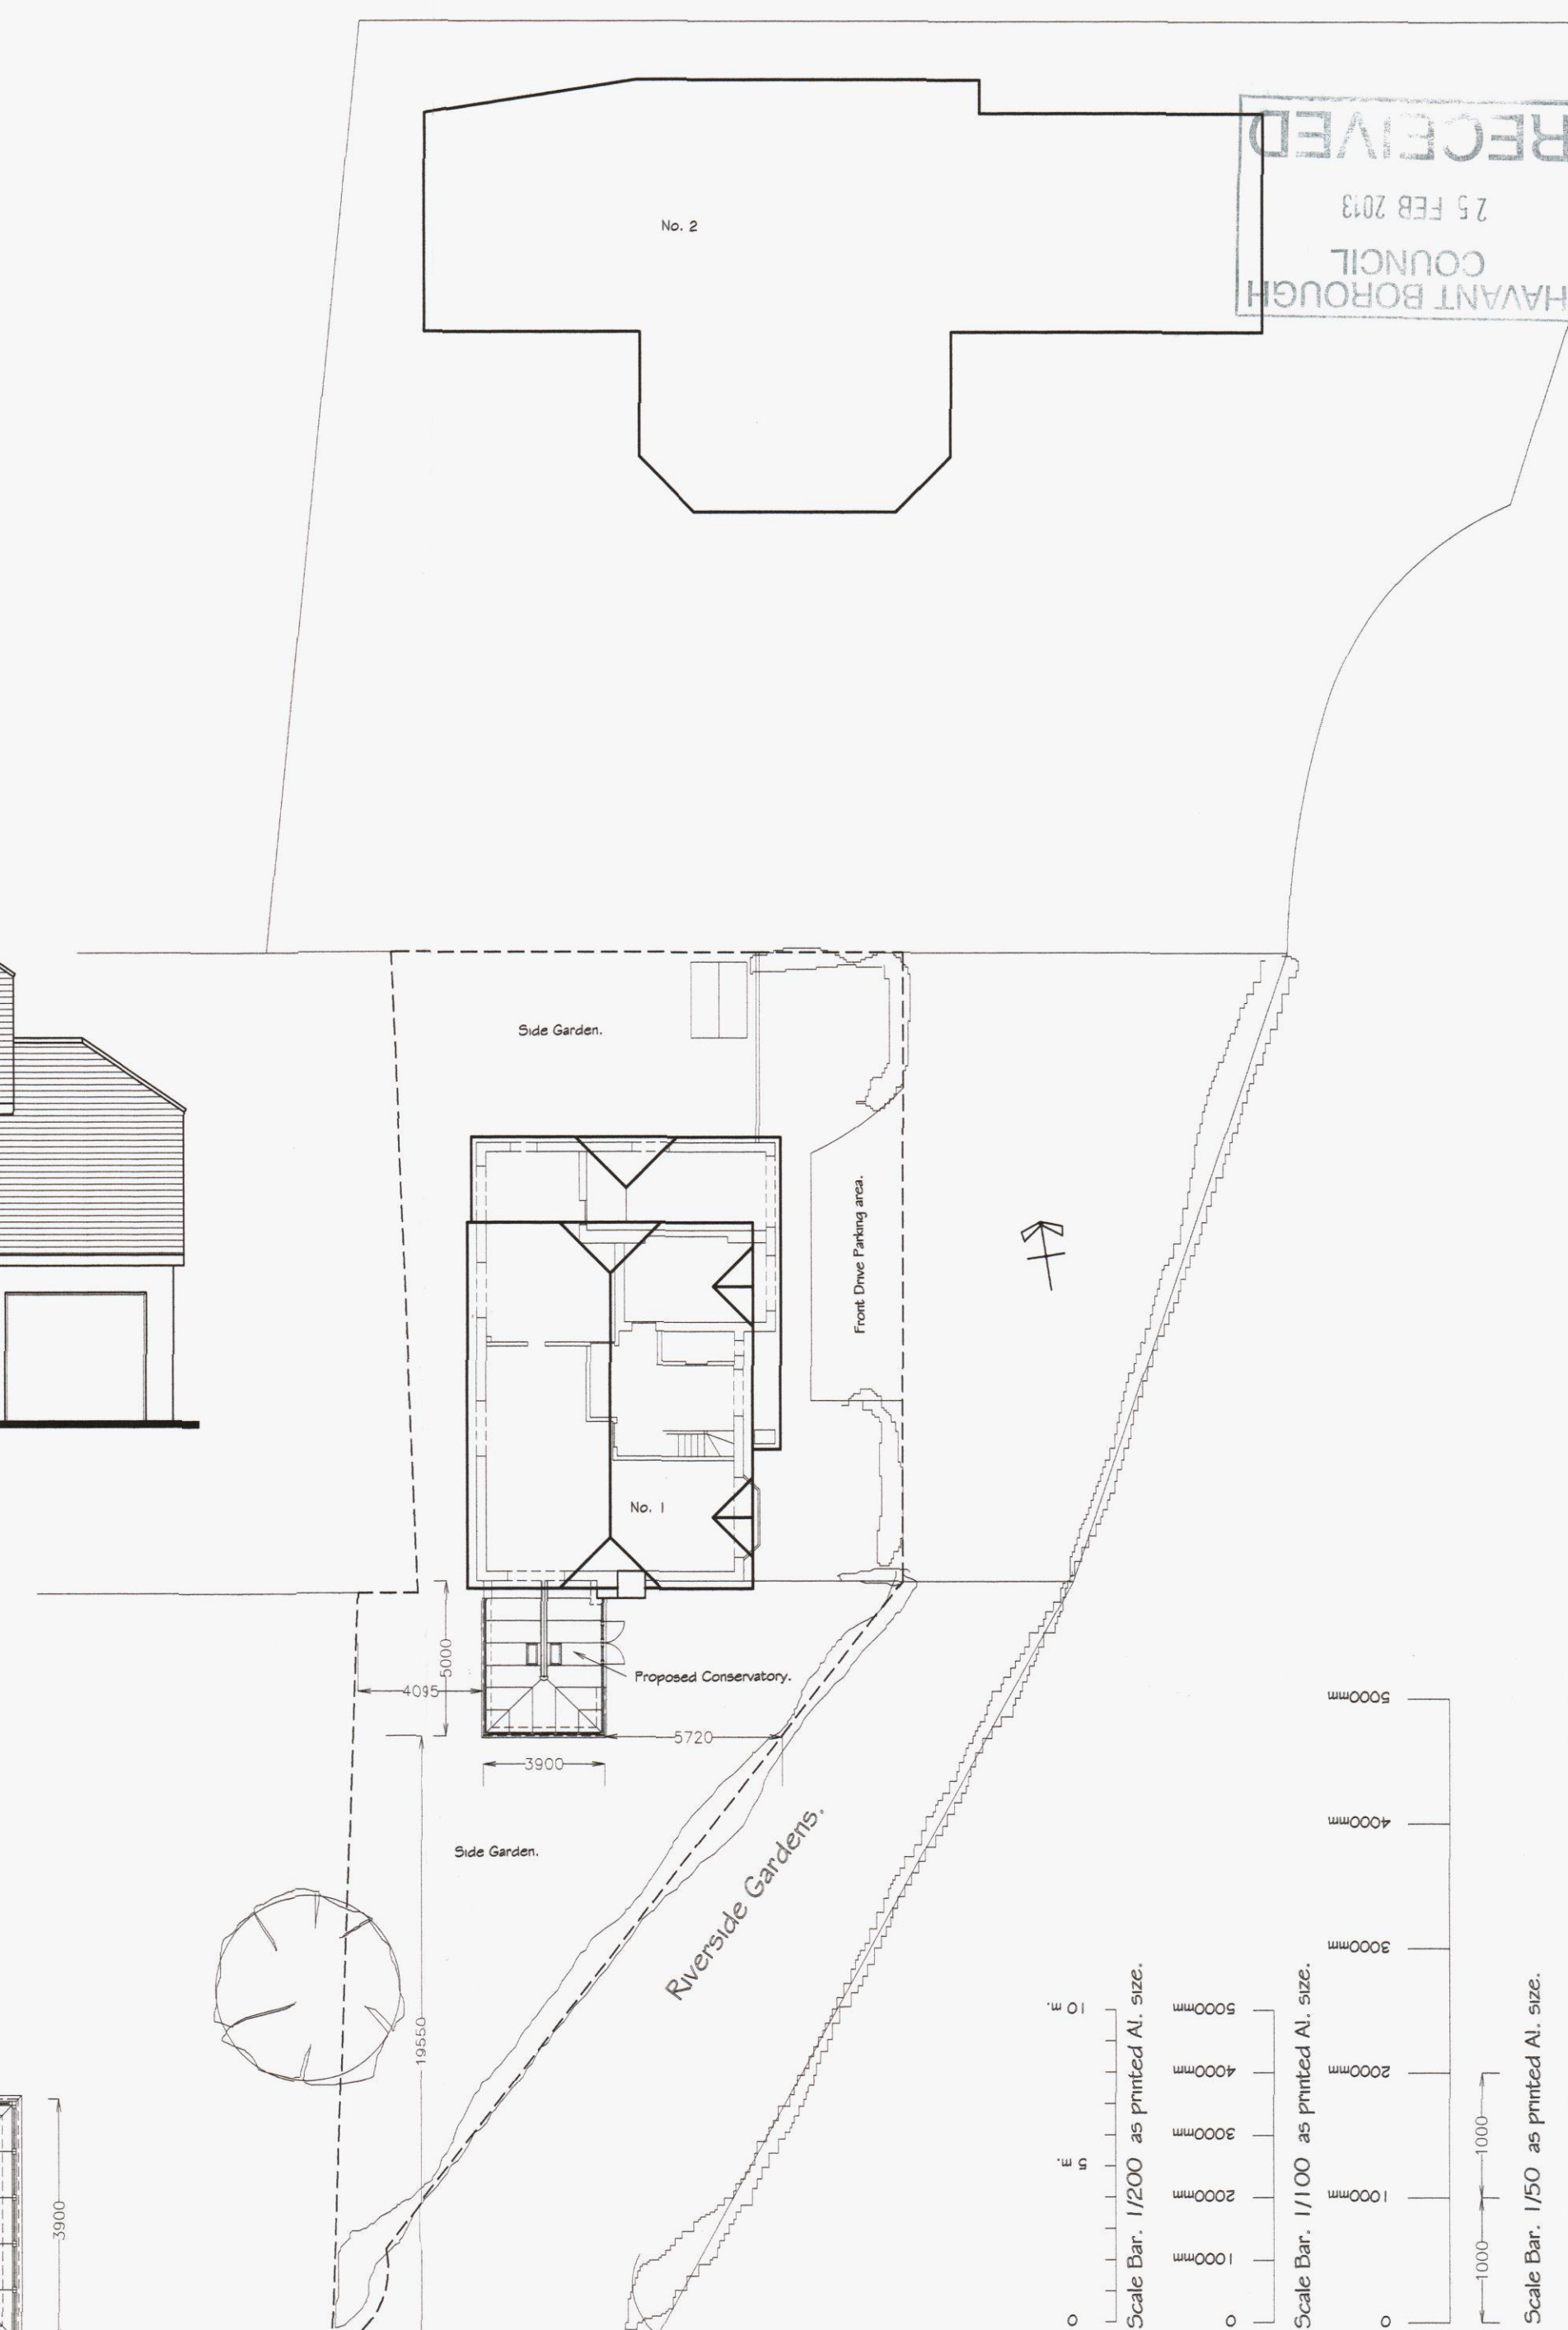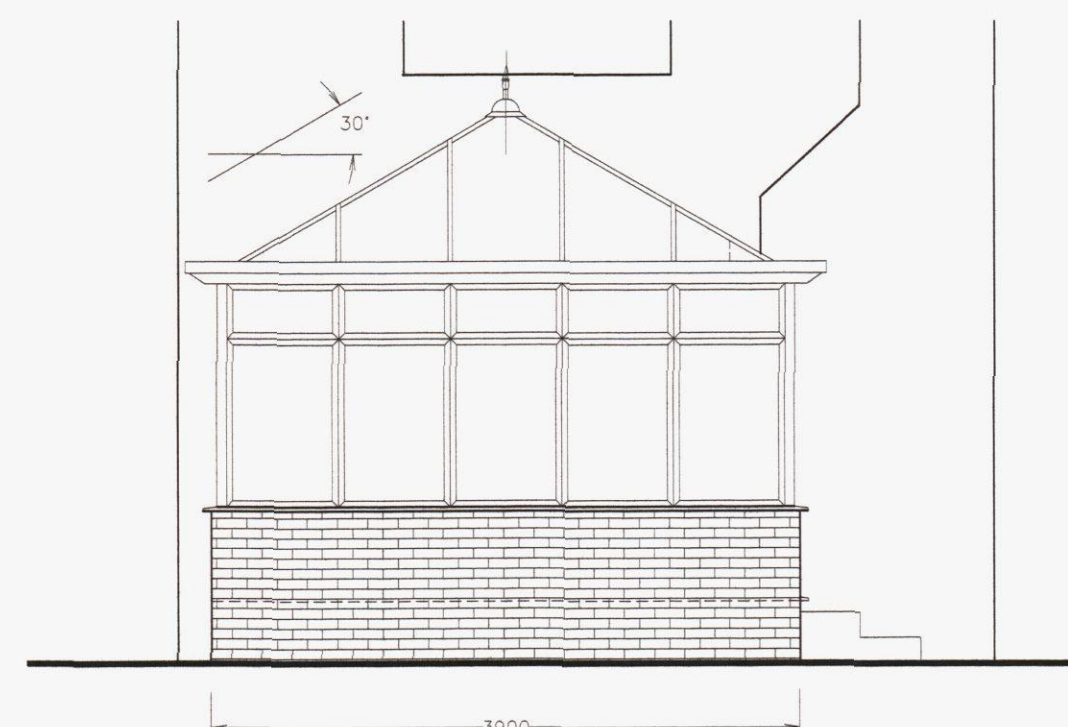

PROPOSED SITE BLOCK PLAN. 1/200.

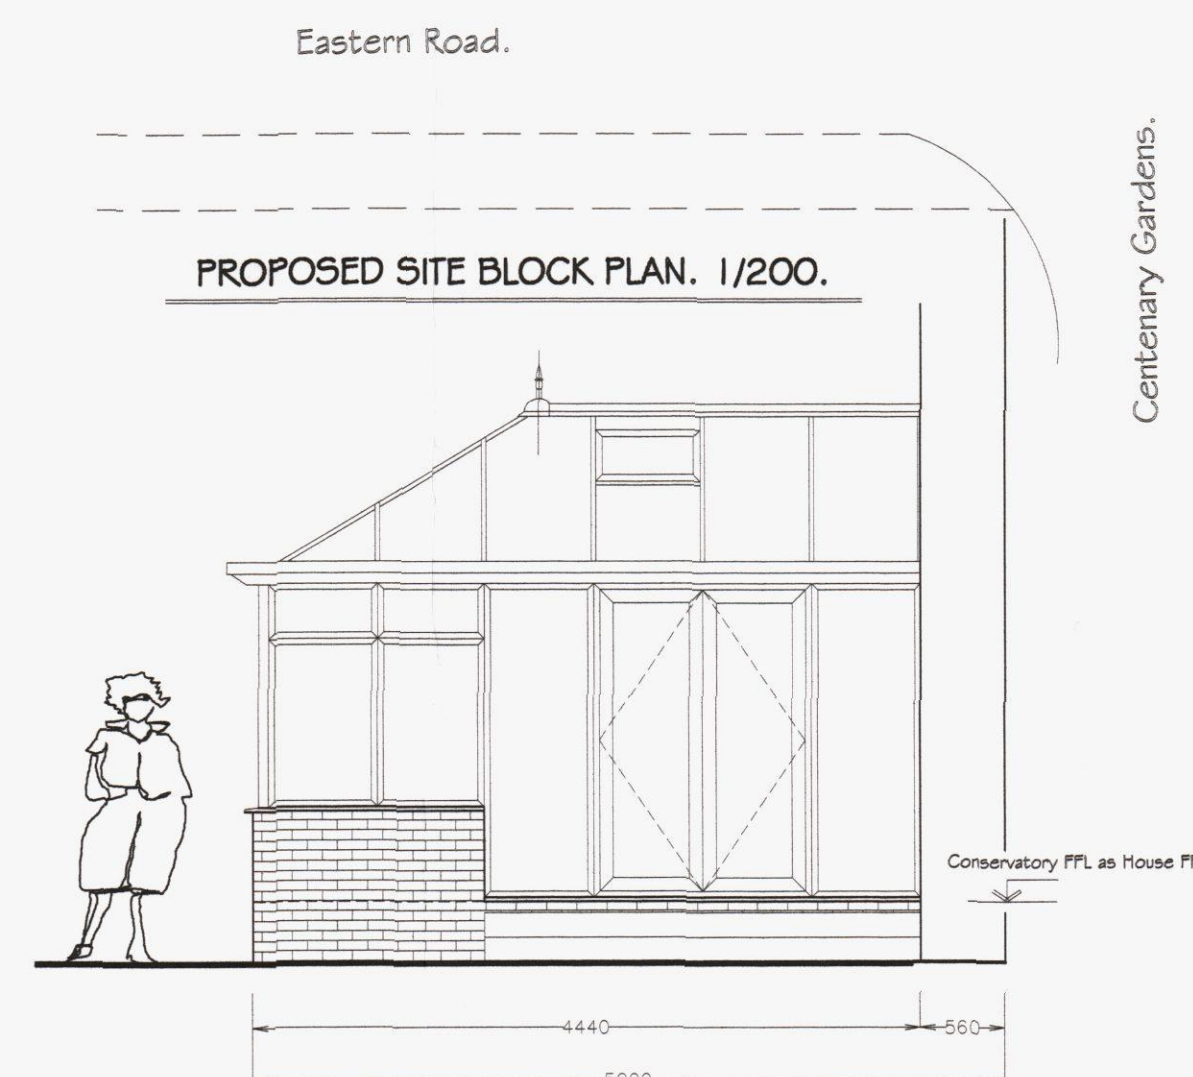

Conservatory PFL as House PFL.

Wessex
Wessex Window Systems.
London Road, Kings Worthy,
Nr. Winchester, Hampshire.
Telephone 01962 882096

REV.	DATE.	NOTES.
Job Title. Proposed Conservatory Construction at side of property. For Mr. G. Read, 1 Riverside Gardens, Havant, Portsmouth, PO9 2JB.		
Drawing Title. Proposed & Existing Layout Plans		
Drawn by. Colin Peter Dodds.		
Scale. As Marked. A1, Paper size.		
Date. 21/02/13.		
PLANNING NUMBER		BUILDING CONTROL No.
Drawing Number. 01/READ/13.		