

| UNIT TYPE                 | AREA sq.m | AREA sq.ft |
|---------------------------|-----------|------------|
| HOUSE TYPE 2BH-AFF        | 75.02     | 807        |
| HOUSE TYPE 3BH-AFF        | 85.01     | 915        |
| MAISONETTE TYPE 2BFOG-AFF | 74.44     | 801        |

| UNIT TYPE                 | PLOT Nos THUS | PLOT Nos HANDED |
|---------------------------|---------------|-----------------|
| HOUSE TYPE 2BH-AFF        | 20,25         | 19,24           |
| HOUSE TYPE 3BH-AFF        | 23            | 21              |
| MAISONETTE TYPE 2BFOG-AFF | 22            | -               |

| REV | DATE     | CHANGES                                                                     | BY | CHK | ISSUE FOR |
|-----|----------|-----------------------------------------------------------------------------|----|-----|-----------|
| A   | 14.04.13 | FIRST ISSUE                                                                 | CO | PW  | COMMENT   |
| B   | 21.05.13 | UPDATED TO ENGINEERS LEVELS, L.T.H. LIFT ADDED TO 2BH AND NOTES AMENDED ETC | CO | PW  | COMMENT   |
| C   | 05.07.13 | ISSUED FOR PLANNING                                                         | OK | PW  | PLANNING  |

- NOTES
- DO NOT SCALE THIS DRAWING - USE STATED DIMENSIONS.
  - AREAS GIVEN ARE GROSS INTERNAL AND ASSUME PARTY WALL THICKNESS OF 300mm AND EXTERNAL WALL THICKNESS OF 230mm TO PLASTER FINISHES. AREAS WILL BE LESS IF THESE ARE INCREASED.
  - PLANS, ELEVATIONS AND PLOT NUMBERS INDICATED AS HANDED (H) ARE AS SHOWN ON THE SITE LAYOUT. PLOT Nos THUS IN THE TABLE INDICATES UNHANDED PLOTS (THE AS DRAWN BLOCK TYPE MAY CONTAIN HANDED AND UNHANDED HOUSE TYPES).
  - ELEVATIONS SHOWING GARAGE POSITIONS ETC ARE INDICATIVE AND MAY VARY DEPENDING ON FINAL SITE LEVELS.
  - SIDE WINDOWS SHALL BE OMITTED WHERE THEY WOULD OTHERWISE CLASH WITH GARAGES ETC.
  - ALL BATHROOM AND EN-SUITE SHOWER ROOM WINDOWS SHALL HAVE OBSCURED GLAZING.
  - FOR GARAGE AND PEDESTRIAN DOOR LOCATIONS REFER TO SITE LAYOUT DRAWING 1924-A-1010.
  - SOLAR THERMAL PANELS WHERE SHOWN ON ELEVATIONS ARE INDICATIVE OF HEIGHT AND SIZE - FOR PRECISE LOCATIONS TO SUIT PLOT SPECIFIC ROOF ASPECT SEE SITE LAYOUT DRAWING 1924-A-1011.

OLENAVOH HOUSE - 39 COMMON ROAD - CLAYGATE - SURREY - KT10 0HG  
TEL: 01372 470 313 - FAX: 01372 470 358 - E-MAIL: firstone@omegapartnership.co.uk

client  
**GRAINGER PLC**

project  
**WOODCROFT FARM, HAVANT**


description  
**BLOCK TYPE AG - 4x2BH-AFF, 2x3BH-AFF, 1x2BFOG-AFF, PLOTS 19-25 - FLOOR PLANS**

|                |                |          |
|----------------|----------------|----------|
| project number | drawing number | revision |
| 1924           | A-3150         | C        |

|            |            |
|------------|------------|
| scale      | date       |
| 1:100 @ A1 | APRIL 2103 |
| 1:200 @ A3 |            |

status  
**PLANNING**

1924-A-3150-C

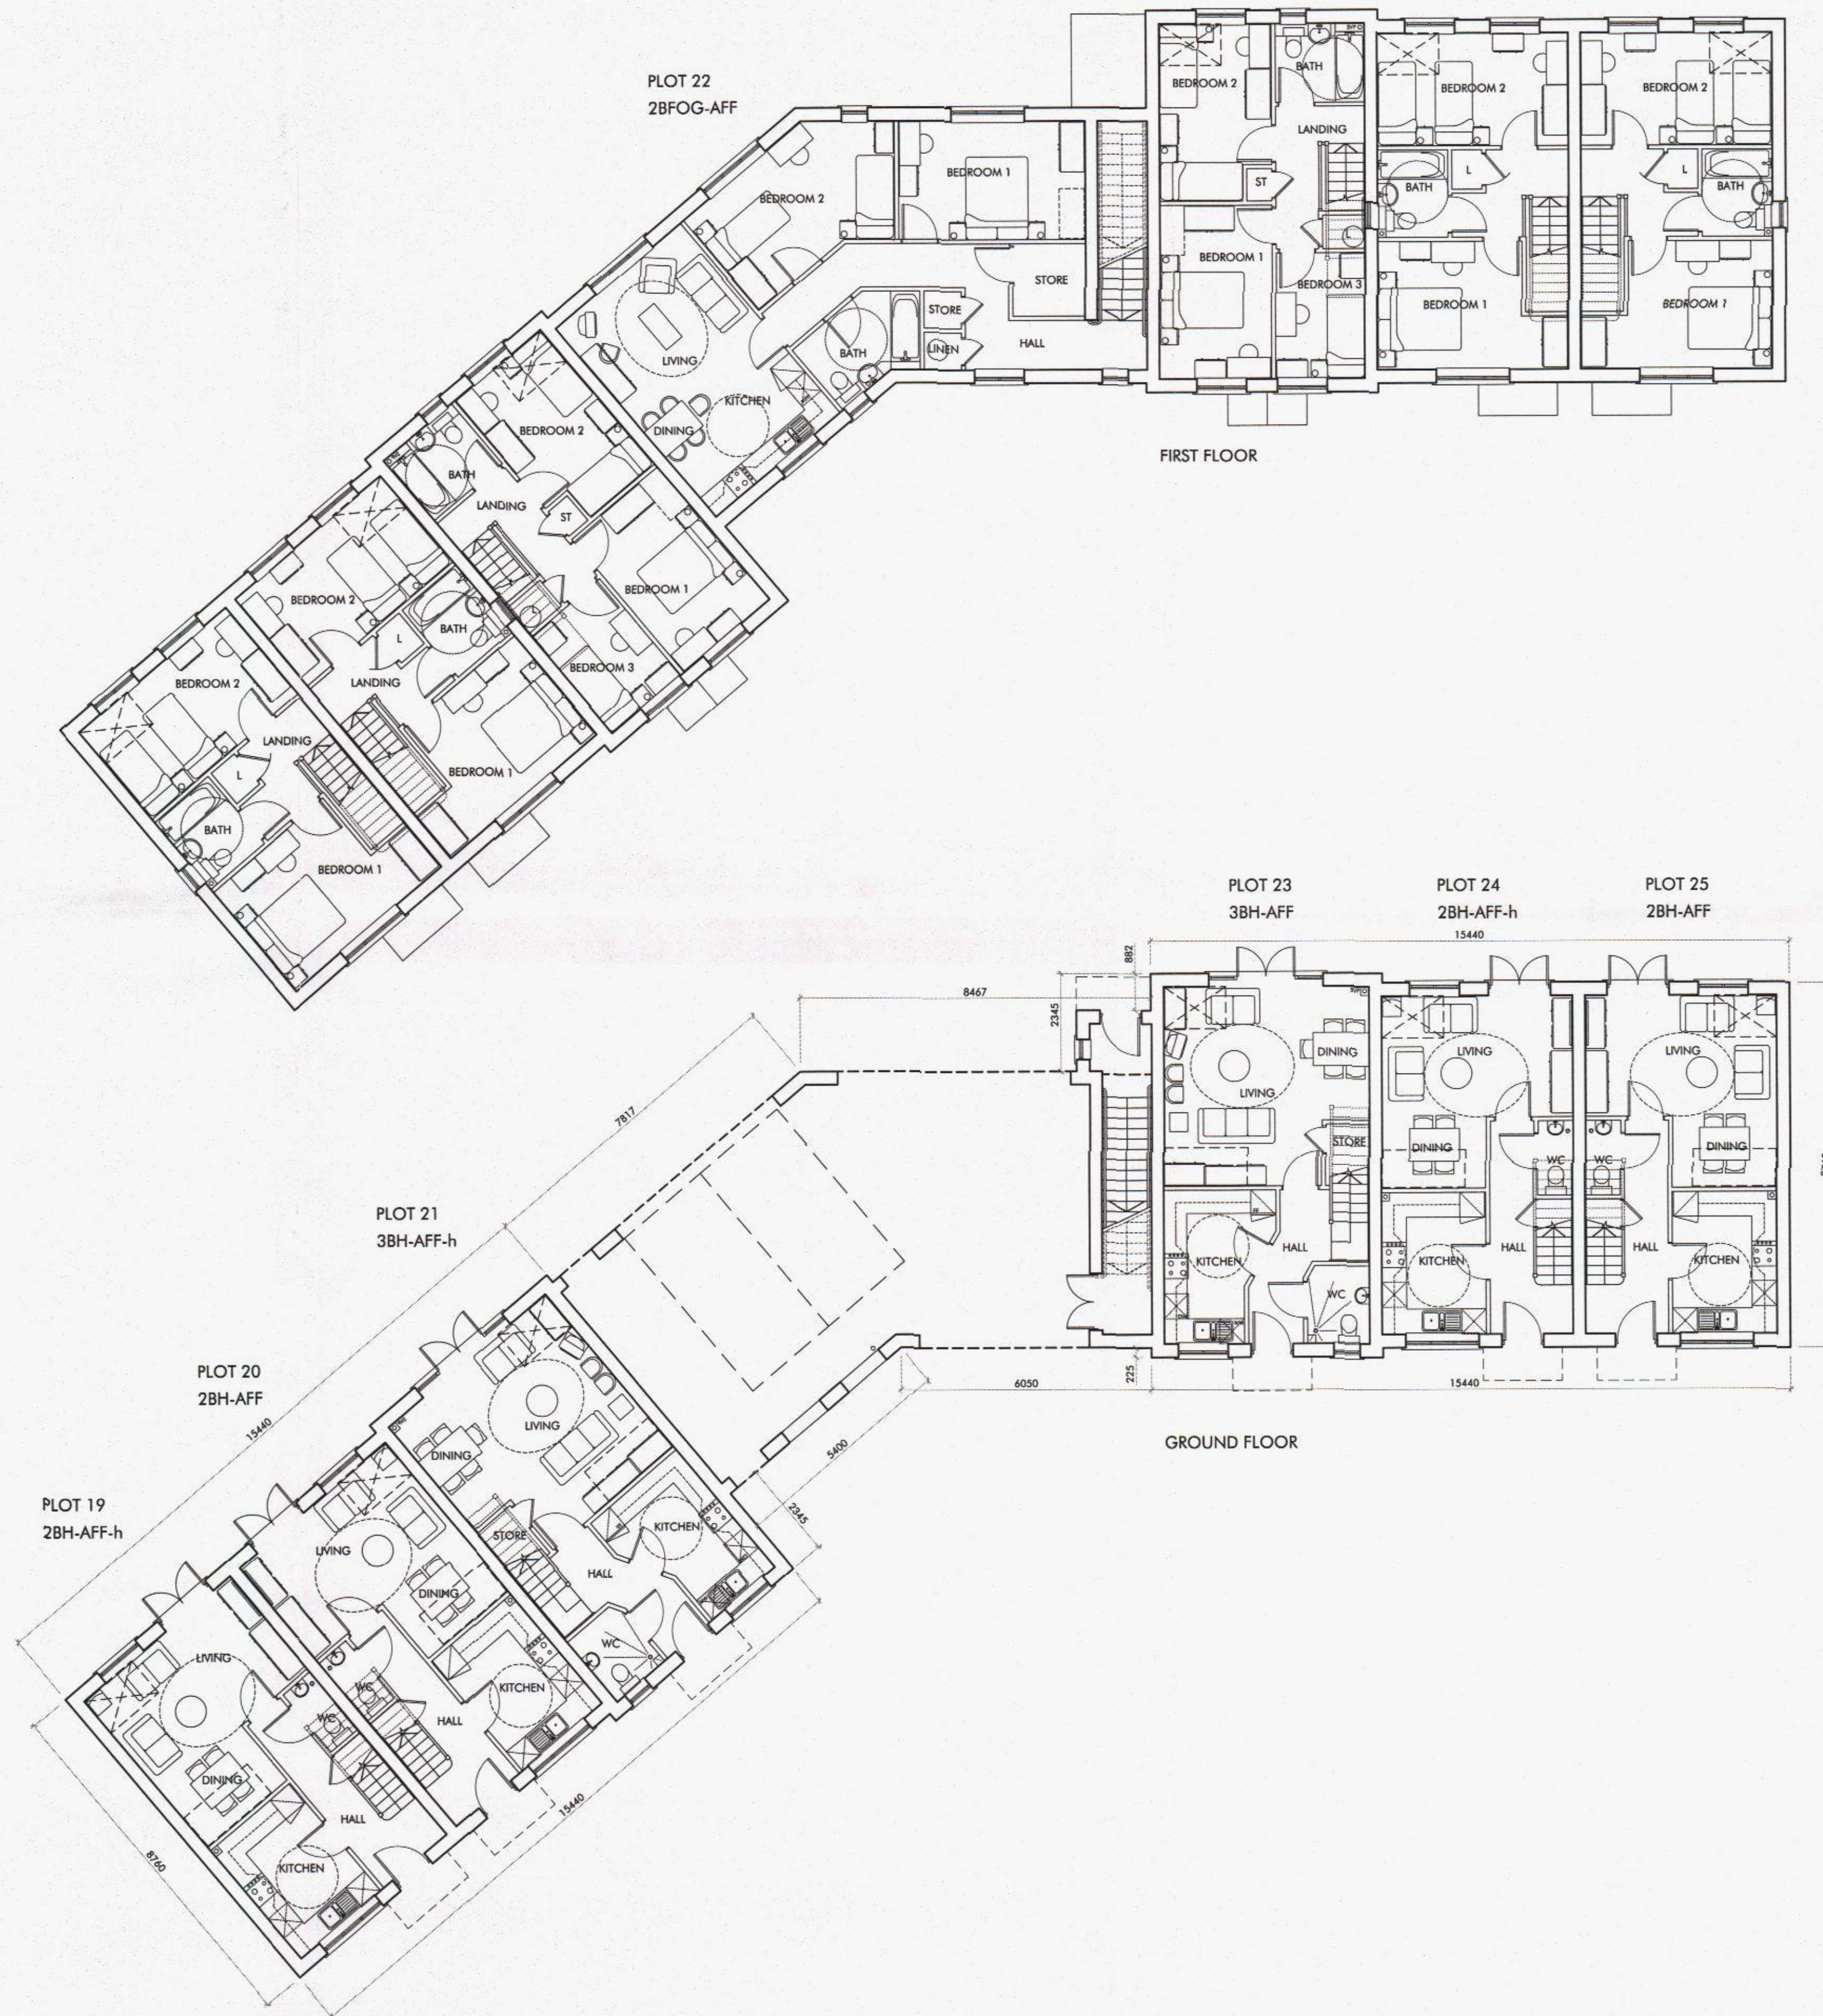

0m 1m 2m 3m 4m 5m  
Scale 1:100