

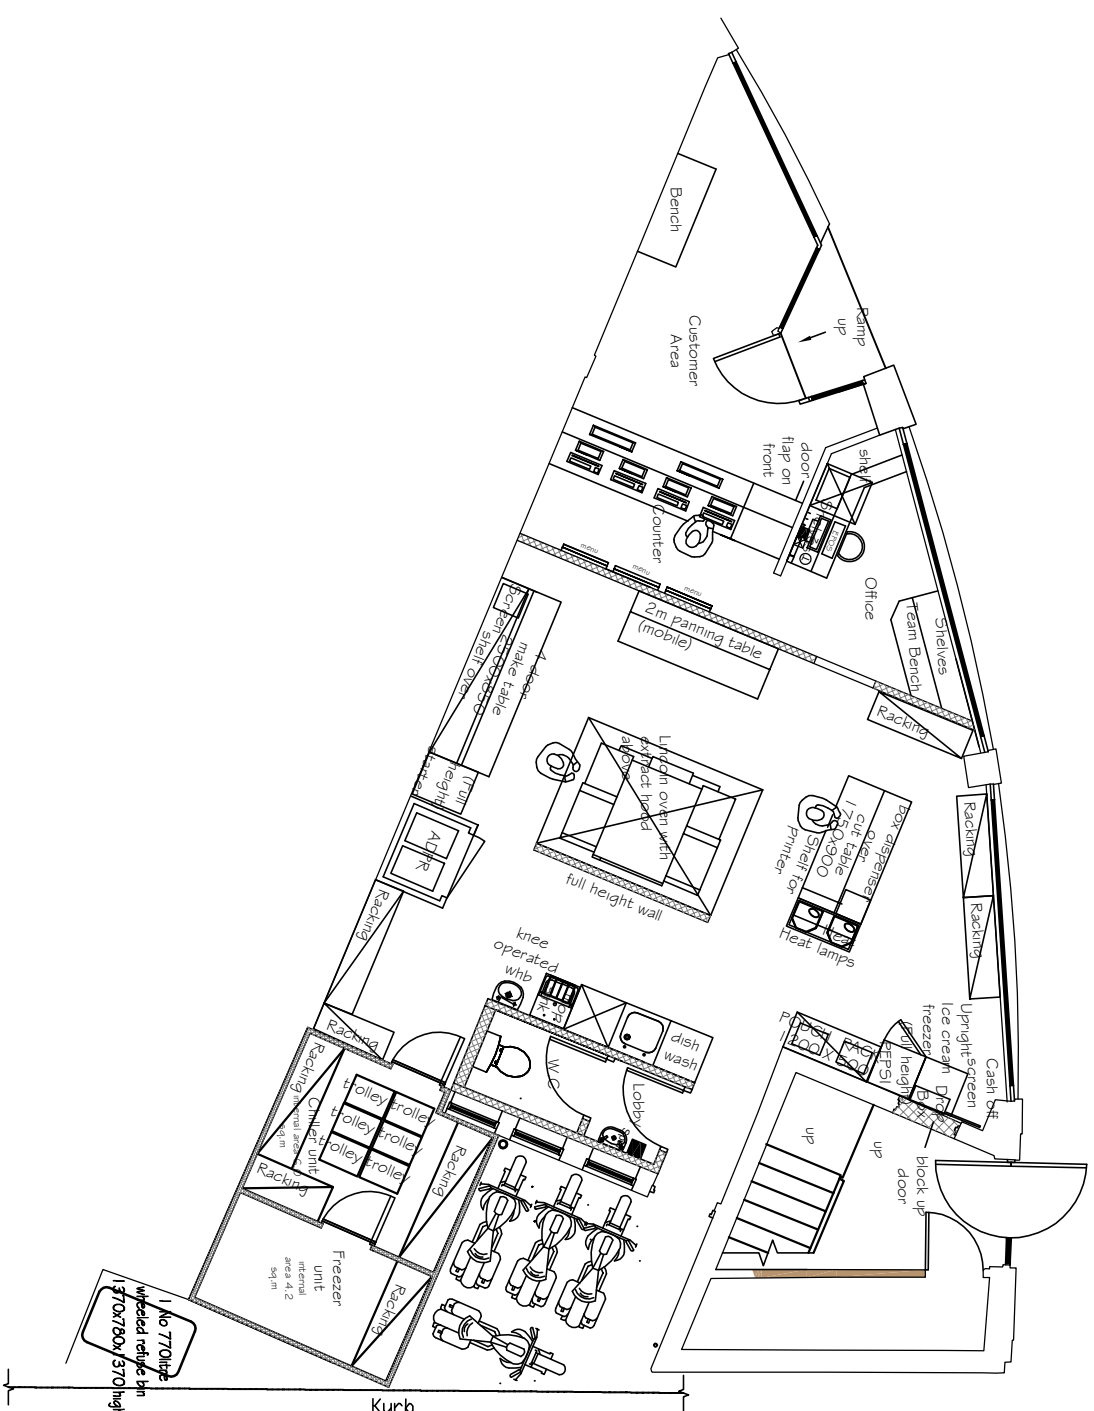
 


CLIENT

1000

**32-32A MARKET PARADE
HAVANT
PO9 1QF**

PROPOSED FLOOR PLAN

Elevation

SCALE 1:100



3rd Floor, Tring House, 77-81 High Street
Tring, Hertfordshire HP23 4AB
Tel: 01442 827106 Fax: 01442 825381
E-mail: admin@peppm.co.uk

GENERAL NOTES

1. To be read inconjunction with other consultants drawing.
2. Check site conditions prior to commencement of work.
3. Any discrepancies to be reported directly to the Project Manager.
4. Do not scale off drawing. Use figured dimensions only.
5. All dimensions for existing buildings and openings to be checked on site