

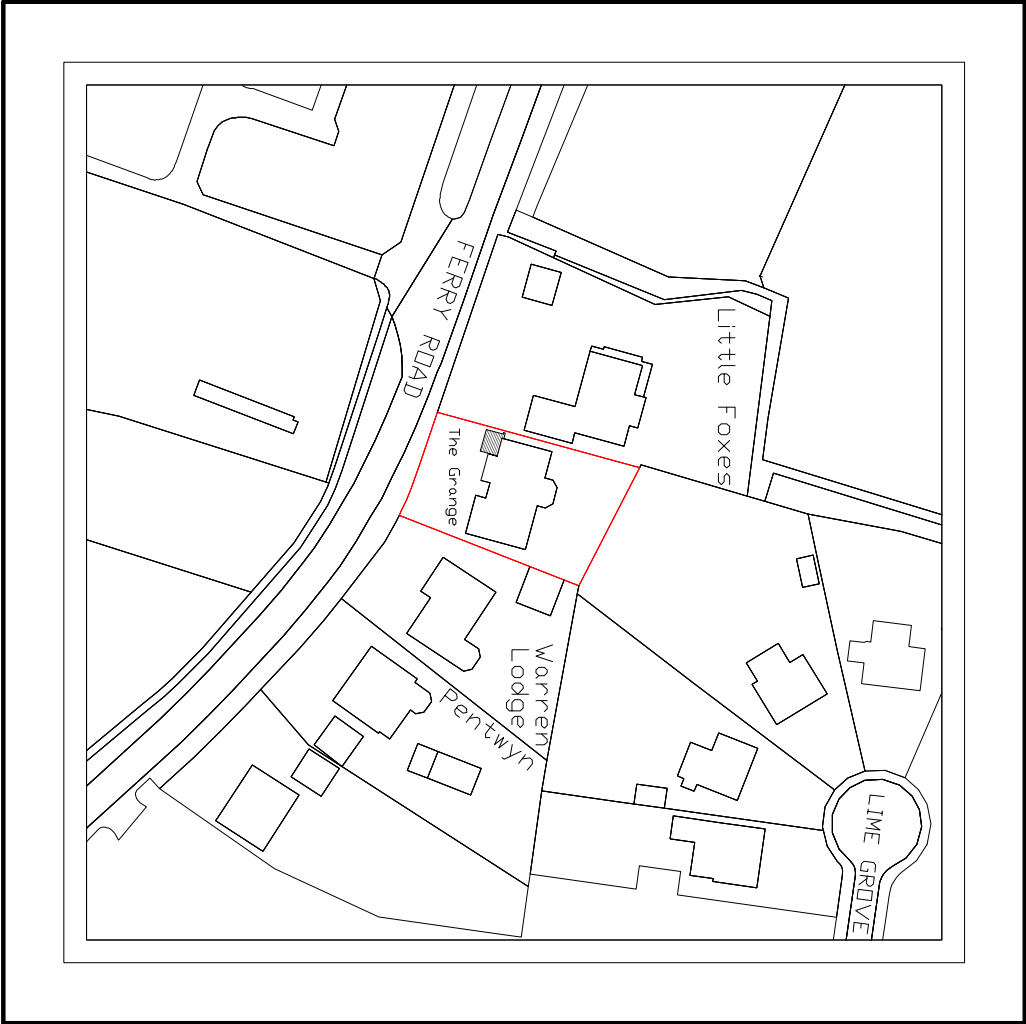


LOCATION PLAN 1:1250

SITE PLAN 1:500

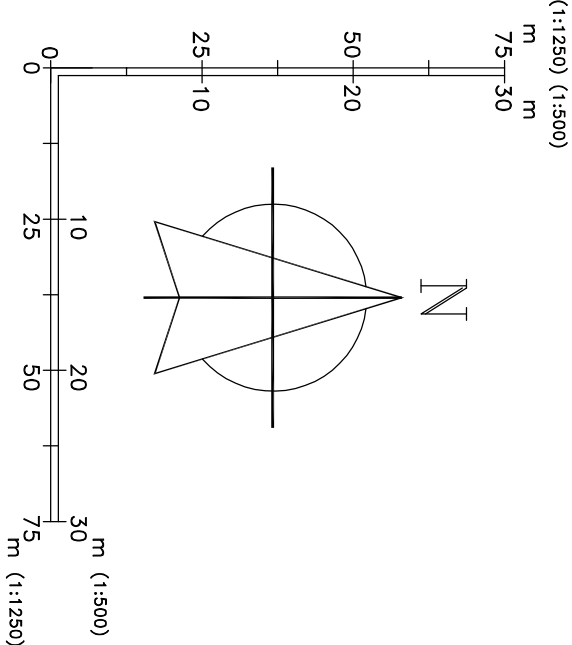

PROPOSED
CONSERVATORY

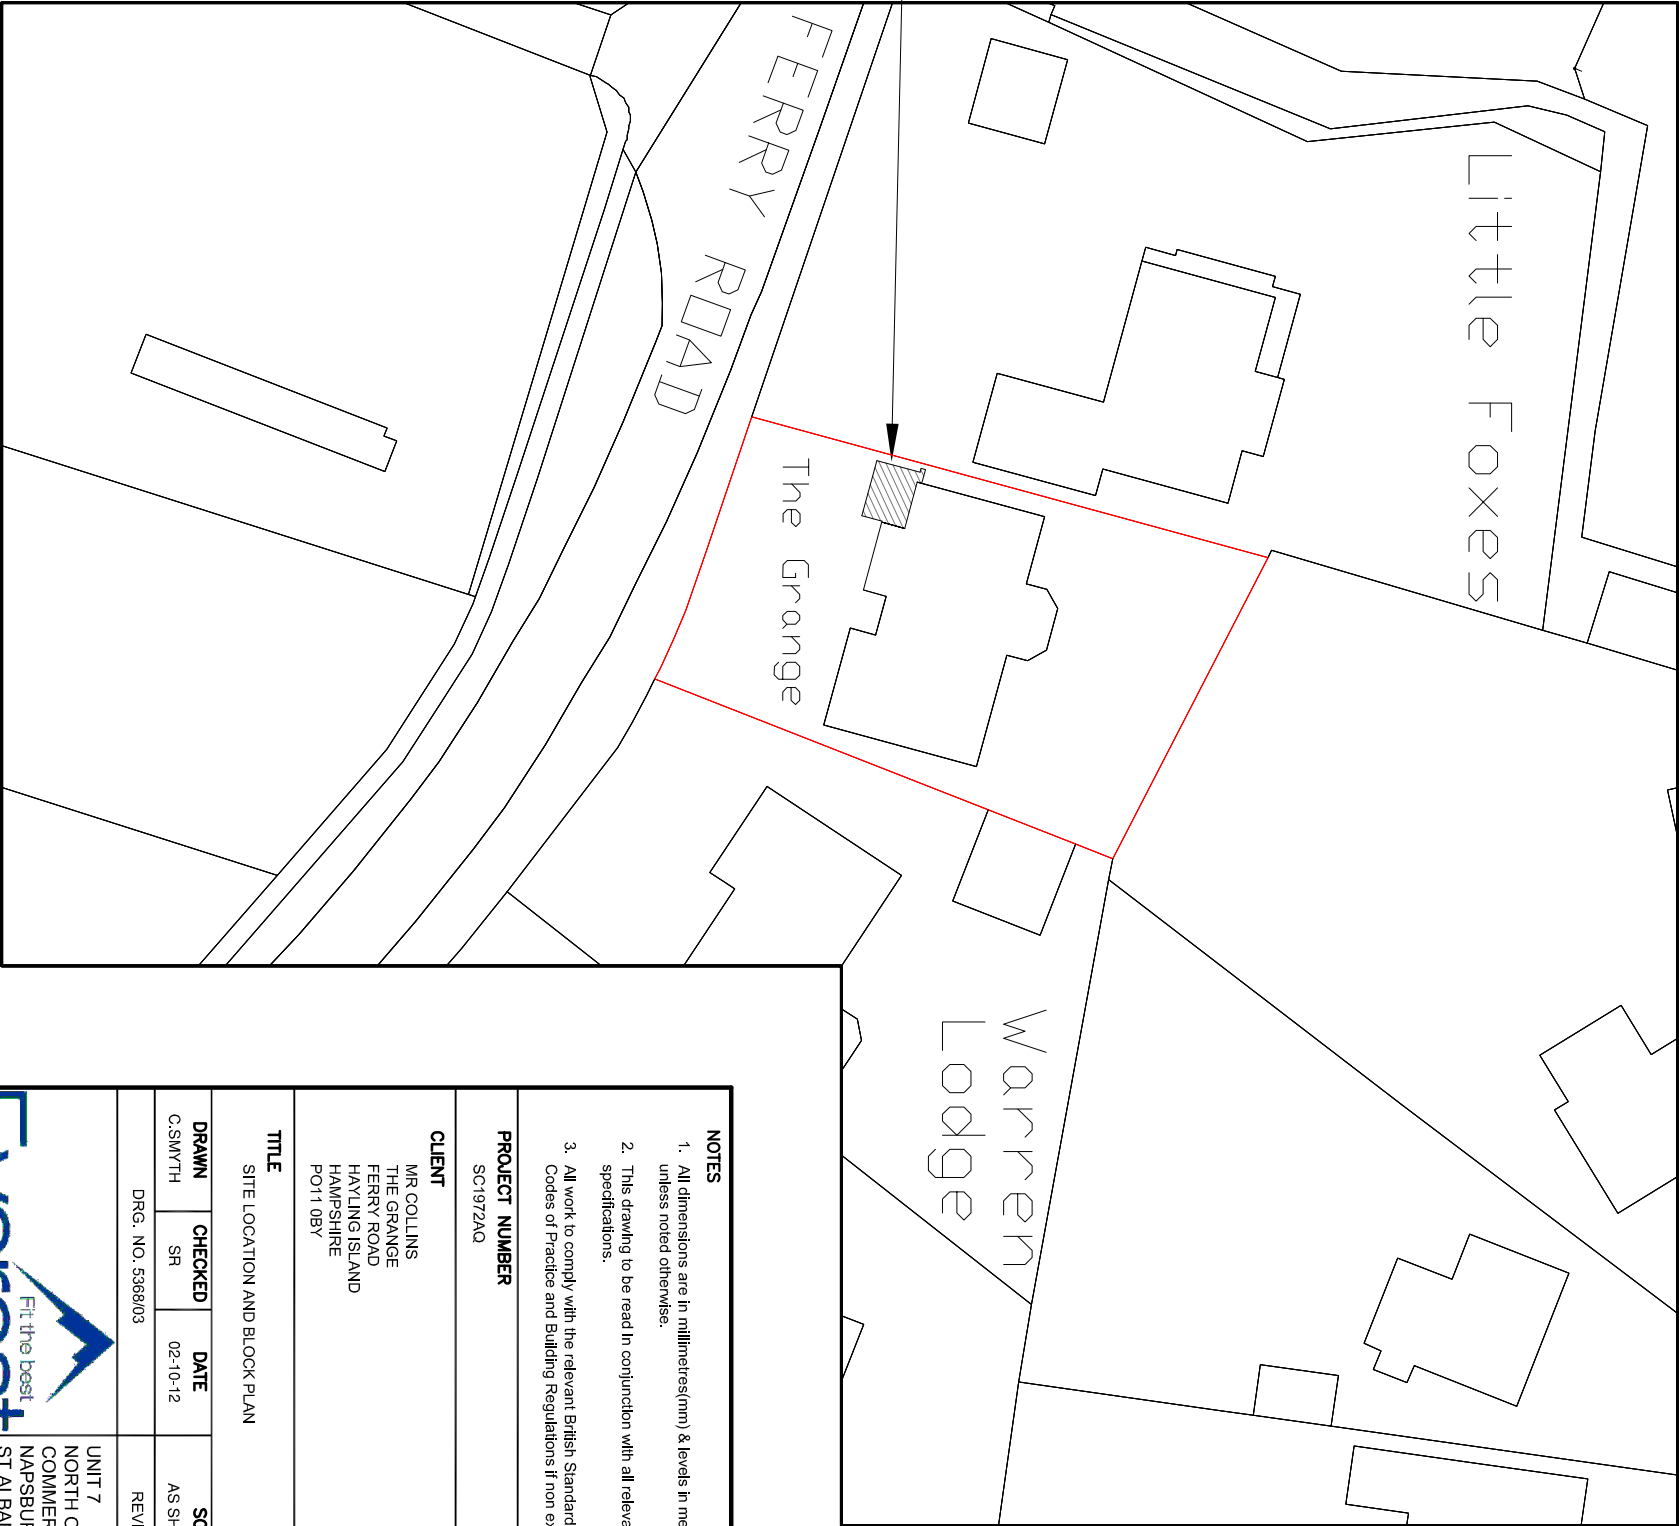

NOTES

1. All dimensions are in millimetres(mm) & levels in meters(m) unless noted otherwise.
2. This drawing to be read in conjunction with all relevant specifications.
3. All work to comply with the relevant British Standards, GGF Codes of Practice and Building Regulations if non exempt.

PROJECT NUMBER

SC1972AQ

CLIENT

MR COLLINS
THE GRANGE
FERRY ROAD
HAYLING ISLAND
HAMPSHIRE
PO11 0BY

TITLE

SITE LOCATION AND BLOCK PLAN

DRAWN	CHECKED	DATE	SCALE
C.SMYTH	SR	02-10-12	AS SHOWN @ A3

DRG. NO. 5369/03

REVISION



UNIT 7
NORTH ORBITAL
COMMERCIAL PARK
NAPSBUURY LANE
ST ALBANS
AL1 1XB