



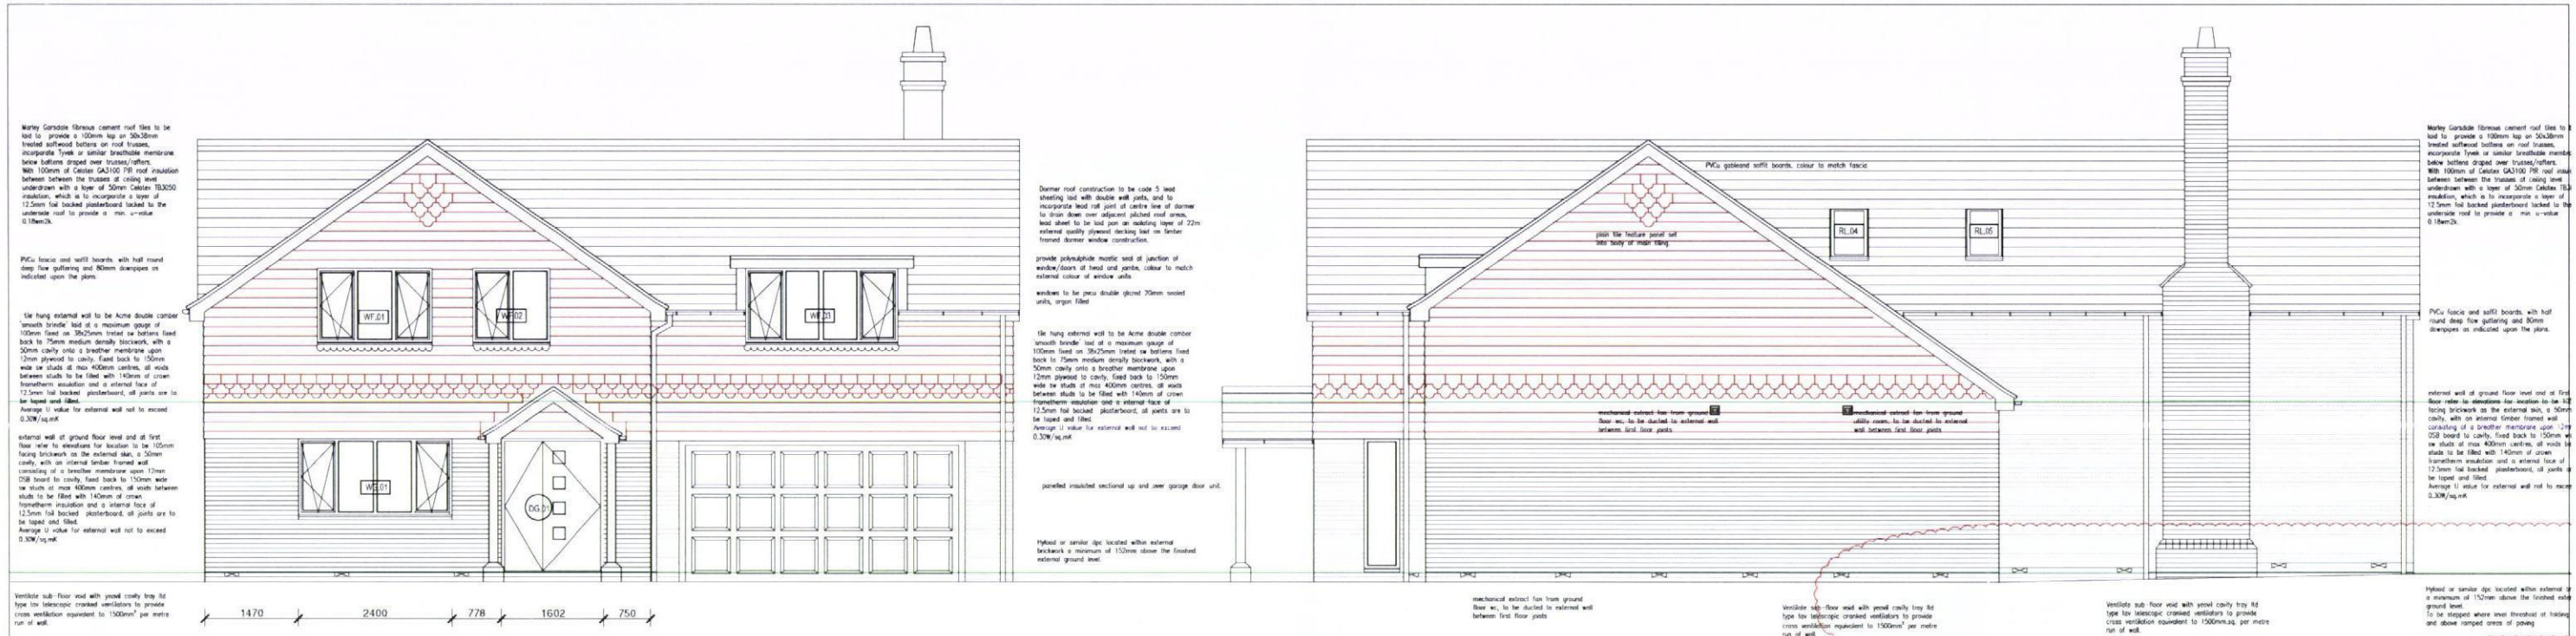

South East elevation (Front)

North East elevation (Side)

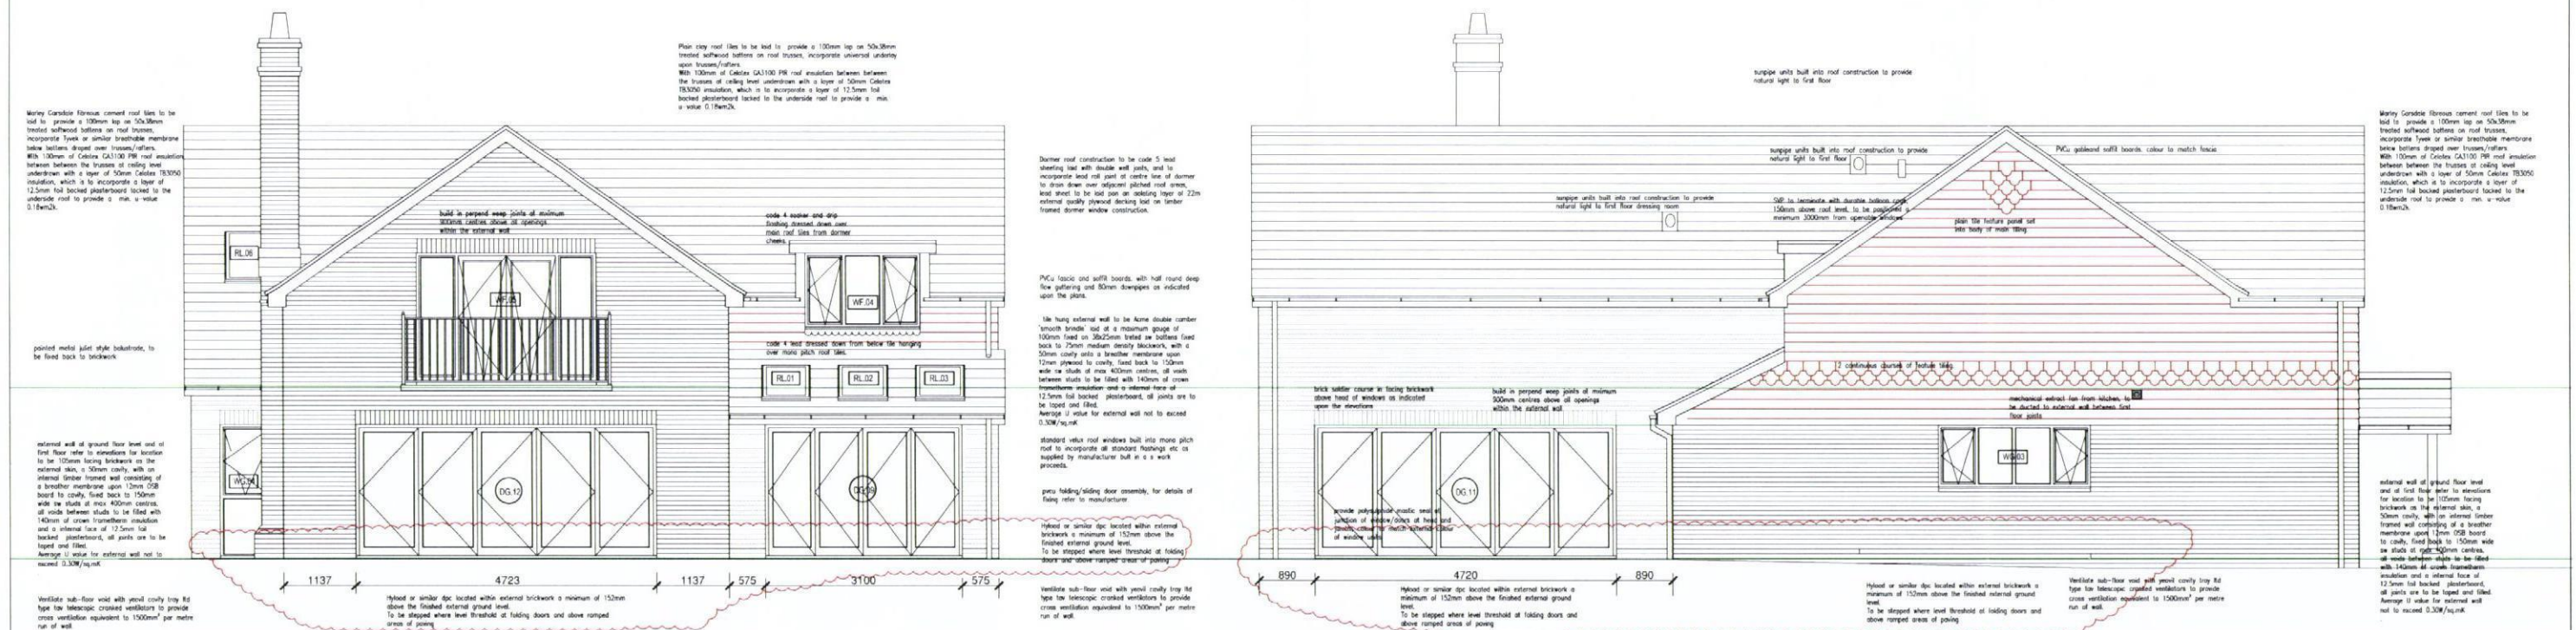

revision	notes	date	drawn	check	revision	notes	date	drawn	check	revision	notes	date	drawn	check	client	notes	project	drawn	checked	date	status	detail	a1 scale	a3 scale	8210	13	rev		
A	Notation amended, window bars omitted.	08-09-11	sgf												Mr & Mrs J Partridge	this drawing is the copyright of the Holman Reading partnership llp and must not be reproduced in whole or part or used for the execution of works without their permission. all dimensions to be checked on site prior to commencement of construction works and the architect notified of any discrepancy. figured dimensions are to be used in preference to scaled dimensions. no deviation from this drawing will be permitted without prior consent of the architect. all drawings are prepared subject to a full measured and structural survey of the buildings and site. all structural work is subject to the appointment of a structural engineer to confirm and agree the structural proposals. os promap licence no. 100020449.	Proposed new dwelling 7 Idsworth Road Cowplain	SGR		July 11	C	Proposed elevations	1:50	1:100					
B	Garage door and spec amended as shown clouded	12-09-11	sgf																										
C	Stepped dpc level threshold amendments as clouded	11-11-11	sgf																										

RECEIVED

21 JUN 2012

AVANT BOROUGH COUNCIL

hrp

architects

holman reading
partnership llp

18 Limerline Spur
hilsae, portsmouth, hampshire, po3 5hj
tel: 023 9269 1843
fax: 023 9263 9722
email: info@hrp-architects.com
website: hrp-architects.com

project	Proposed new dwelling 7 Idsworth Road Cowplain	drawn	SGR	checked	
		date	July 11	status	C
detail	Proposed elevations	a1 scale	1:50	a3 scale	1:100
					8210 13
					rev

RECEIVED
HAVANT BOROUGH COUNCIL
21 JUN 2012

holman reading partnership llp

18 Limerline Spur
hilsa, portsmouth, hampshire, po3 5hj

tel: 023 9269 1843
fax: 023 9263 9722
email: info@hrp-architects.com
website: hrp-architects.com

hrp architects

project: Proposed new dwelling
7 Idsworth Road
Cowplain

drawn: SGR
checked: C
date: July 11
status: C

detail: Proposed elevations
a1 scale: 1:50
a3 scale: 1:100
rev: 8210 13