

17 Hollow Lane Hayling Island PO11 9AA

Proposed addition of Bedrooms and Bathrooms to North 1st Floor
and single storey extension to West side


Drawn: C.R.Warne

PP-01797707GFPlan


Issue C

Date: 10/03/2012

Existing Ground Floor Plan

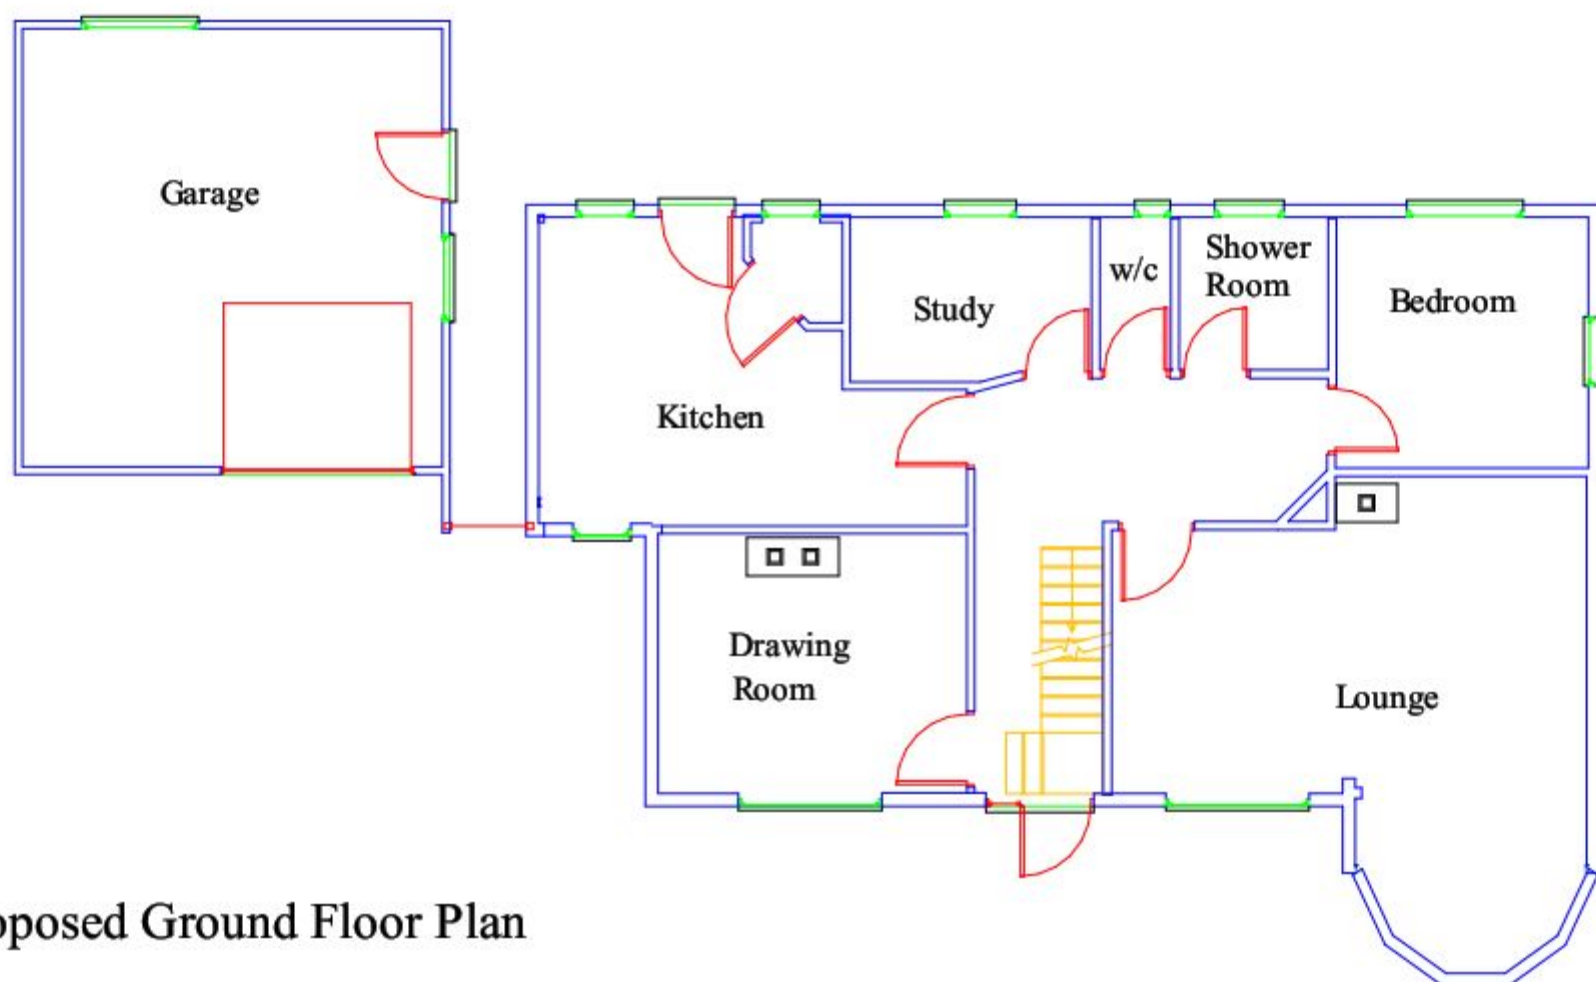

Proposed Ground Floor Plan

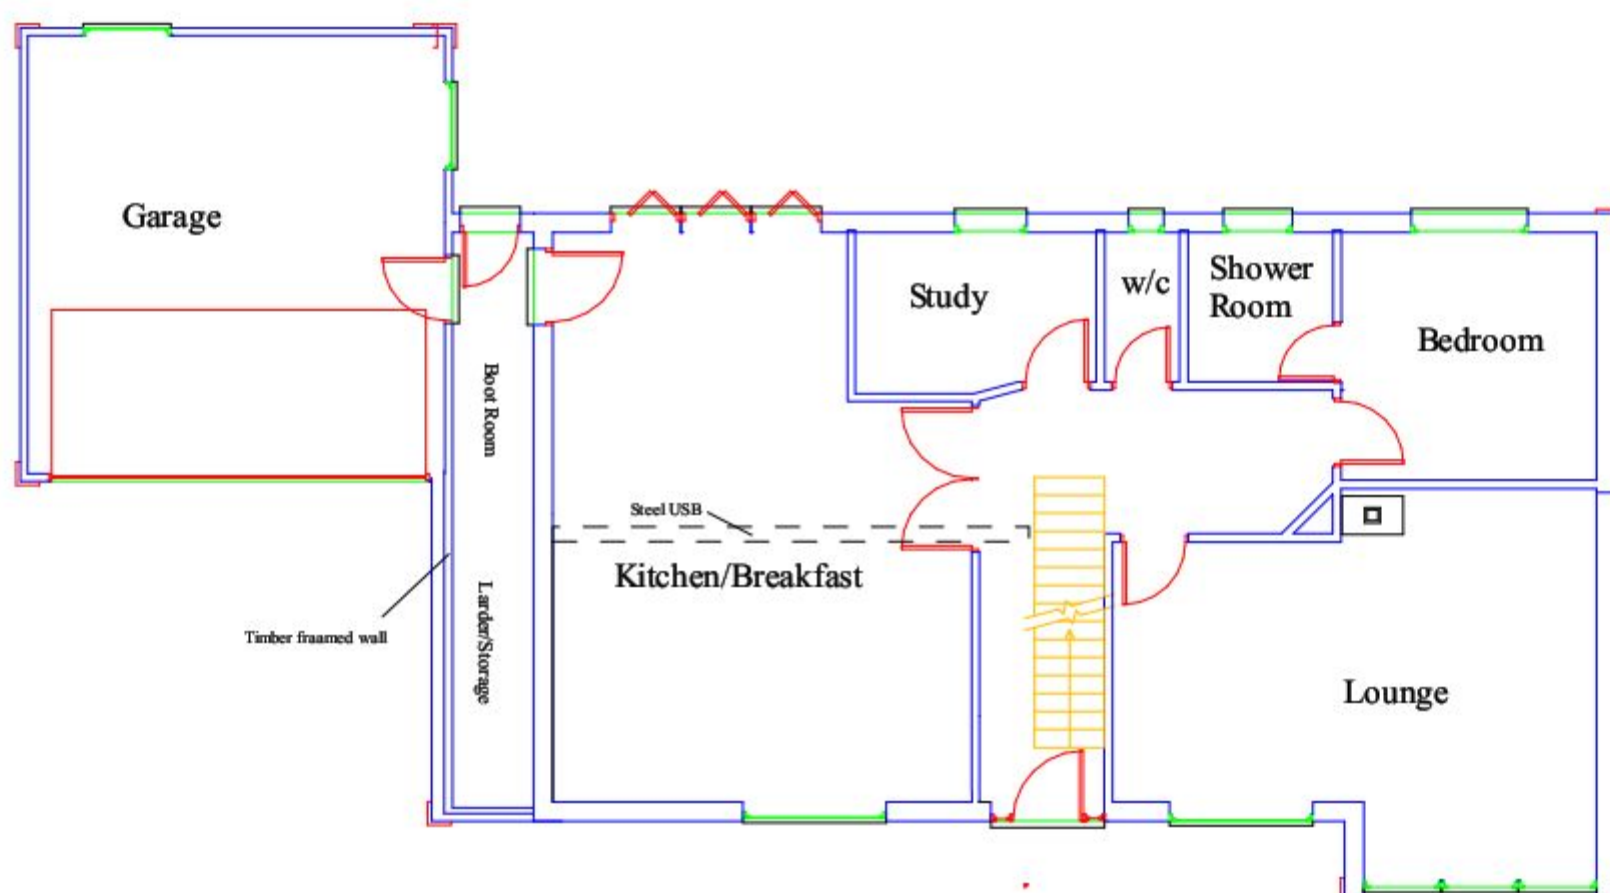

Scale 1:100 at A3

5.00 m

