


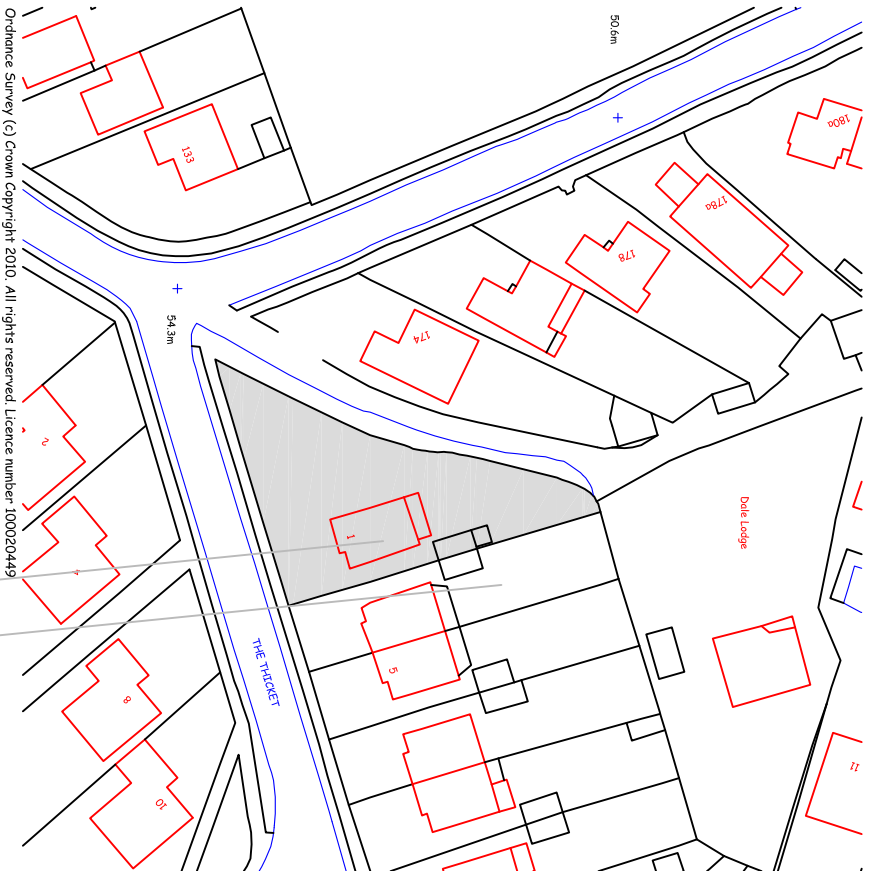

SITE LOCATION PLAN
Scale 1:1000

EXISTING SITE PLAN

Scale 1:200



NOTES

This drawing is the property of McAndrew Martin and must not be reproduced in part or whole or used for the execution of works without their permission.

All dimensions to be checked on site prior to commencement of any construction works and McAndrew Martin notified of any discrepancy via the Supervising Officer.

Figured dimensions are to be used in preference to scaled dimensions. However for Planning purposes scaling is permitted.

No deviation from this drawing will be permitted without the express consent of McAndrew Martin via the Supervising officer.

All works are to comply with the current edition of the Building Regulations and British Standards.

CLIENT
Mr David Ness
13 Hilltop Crescent
Widley
Portsmouth
Hants PO6 1BB

PROJECT
1 The Thickett
Widley
Portsmouth
Hants
PO7 5LJ

DRAWING TITLE
Existing Site Location and Site Plan

DATE
12.10.10

DRAWN BY
DMV

SCALE
1:200, 1:1000

CHECKED BY
CARL

AMENDMENTS

DATE

CHECKED BY

DRAWING NO.
091/P/157.01

REVISION
B1



CHARTERED SURVEYORS

ONE LINKS HOUSE
FAIRWAY BUSINESS
CENTRE
DUNDAS LANE
PORTSMOUTH
HAMPSHIRE
PO7 5BL



TEL: 023 9269 7193
FAX: 023 9266 4678
office@mcandrewmartin.com



WWW.MCANDREW MARTIN.COM