



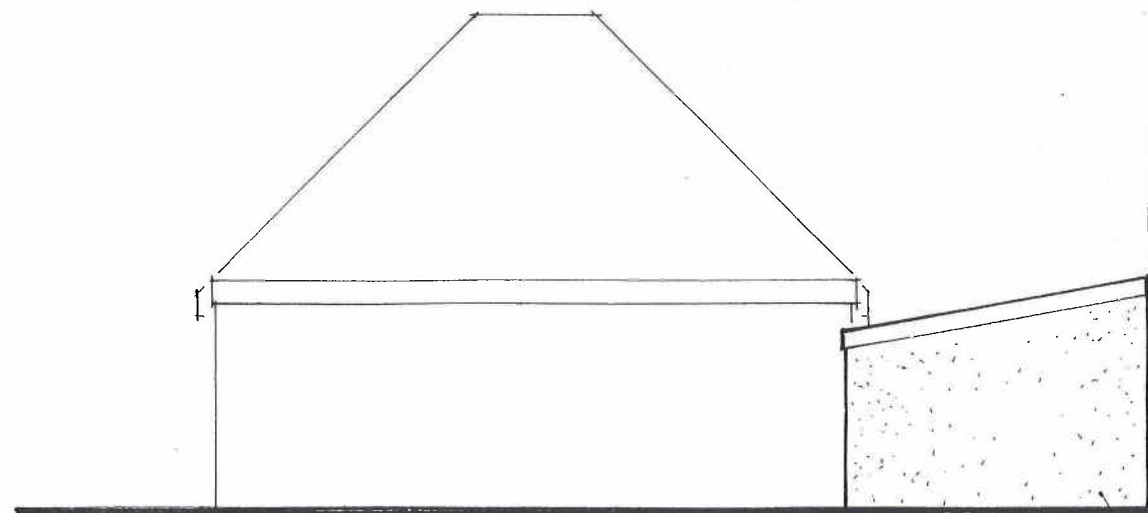


North Elevation

PROPOSED EXTENSION

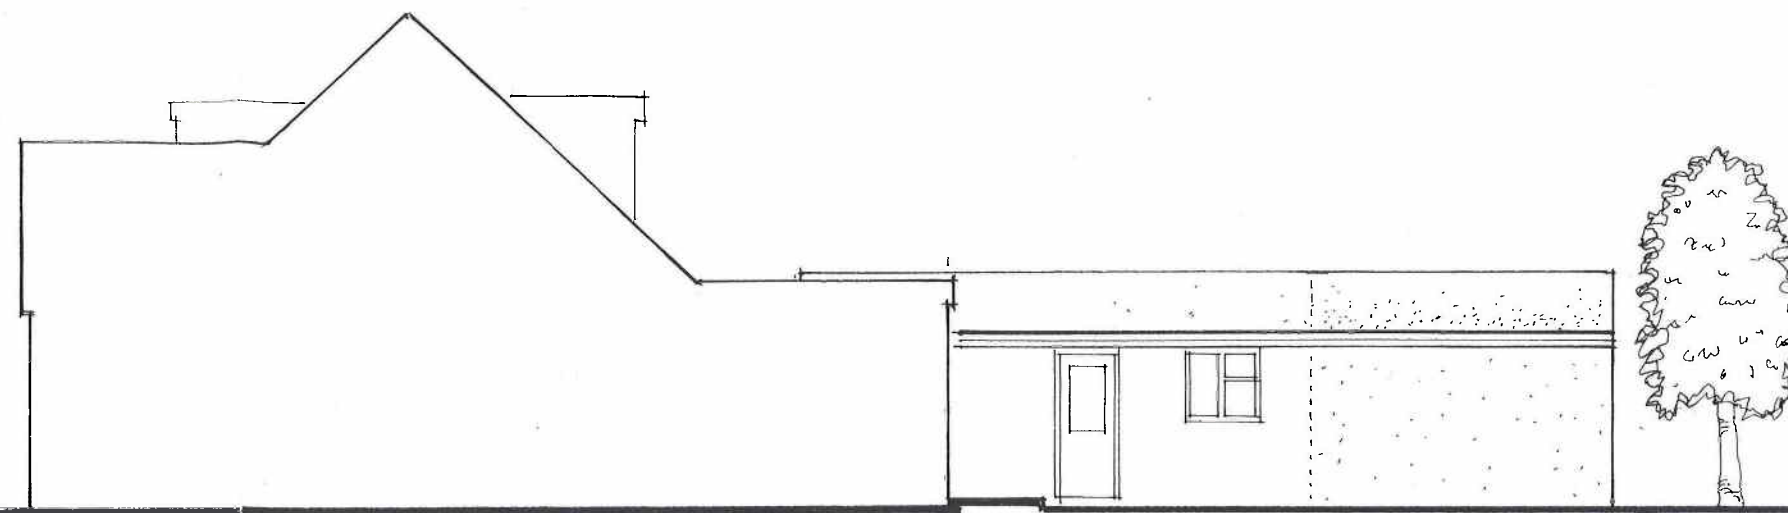


East Elevation

PROPOSED EXTENSION

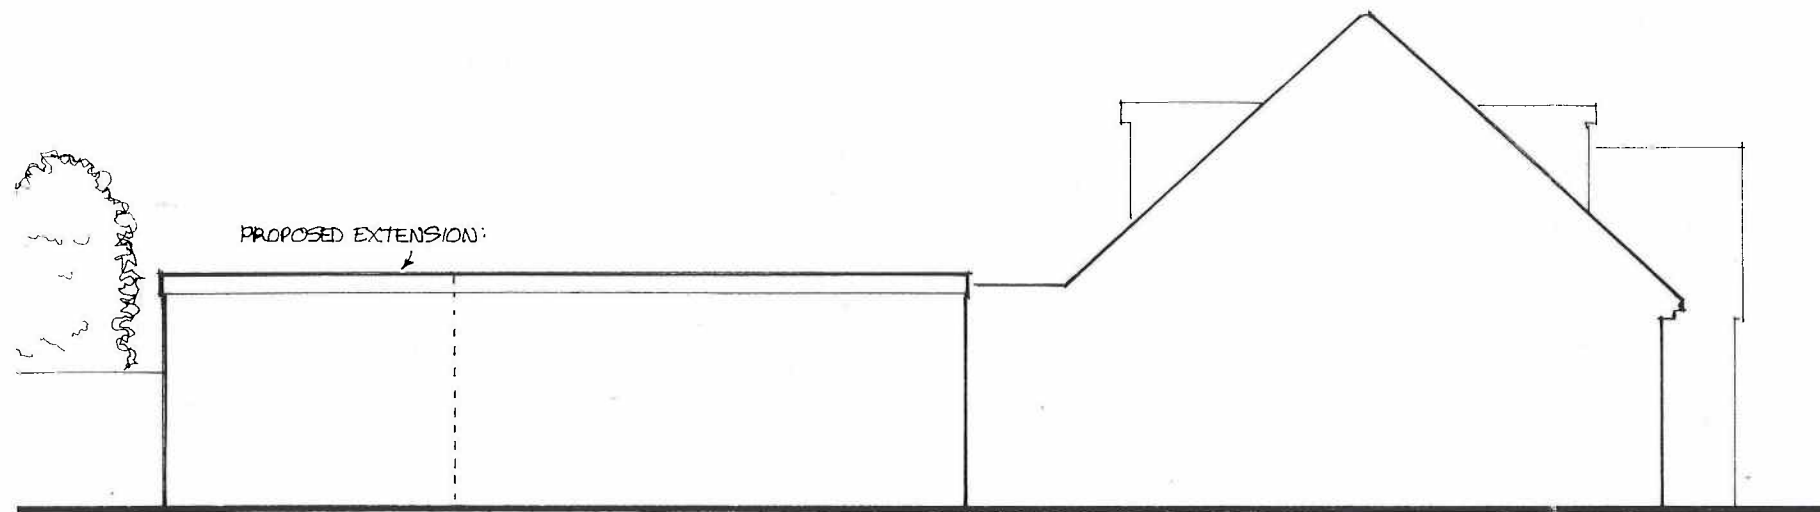

West Elevation

PROPOSED EXTENSION

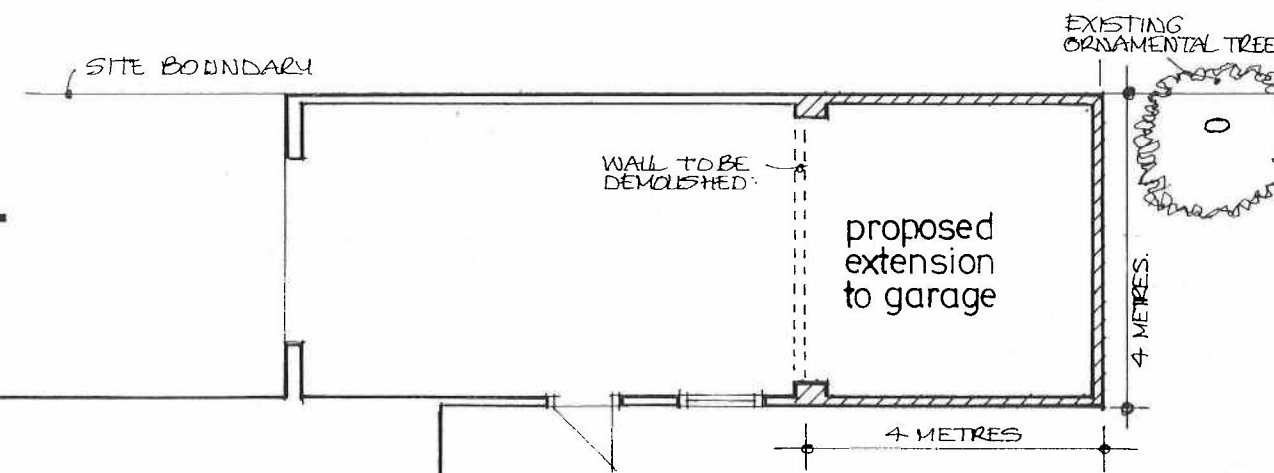


EXISTING ORNAMENTAL TREE

WALL TO BE DEMOLISHED

proposed extension to garage

Plan

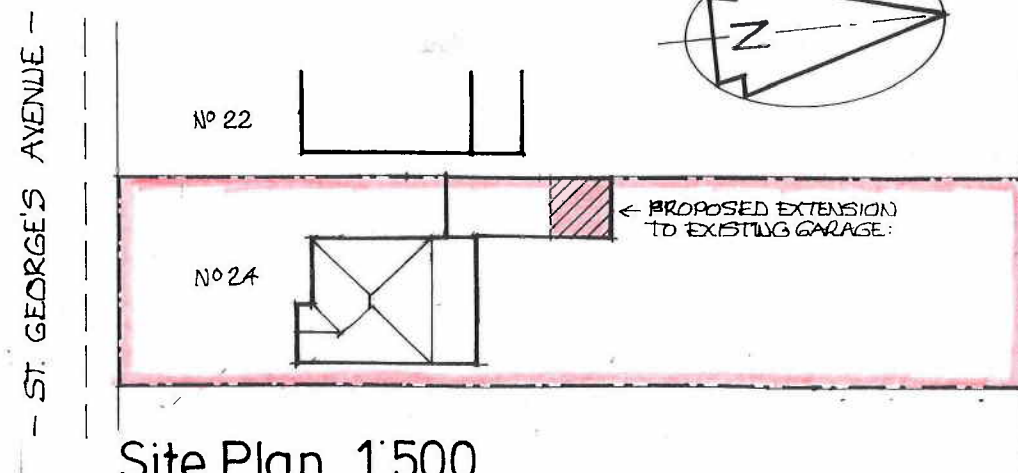

Site Plan 1:500

PROPOSED EXTENSION TO GARAGE
24 ST GEORGE'S AVENUE WARBLINGTON, HAVANT.
Drg n°02 Scale 1:100 March 2013

