



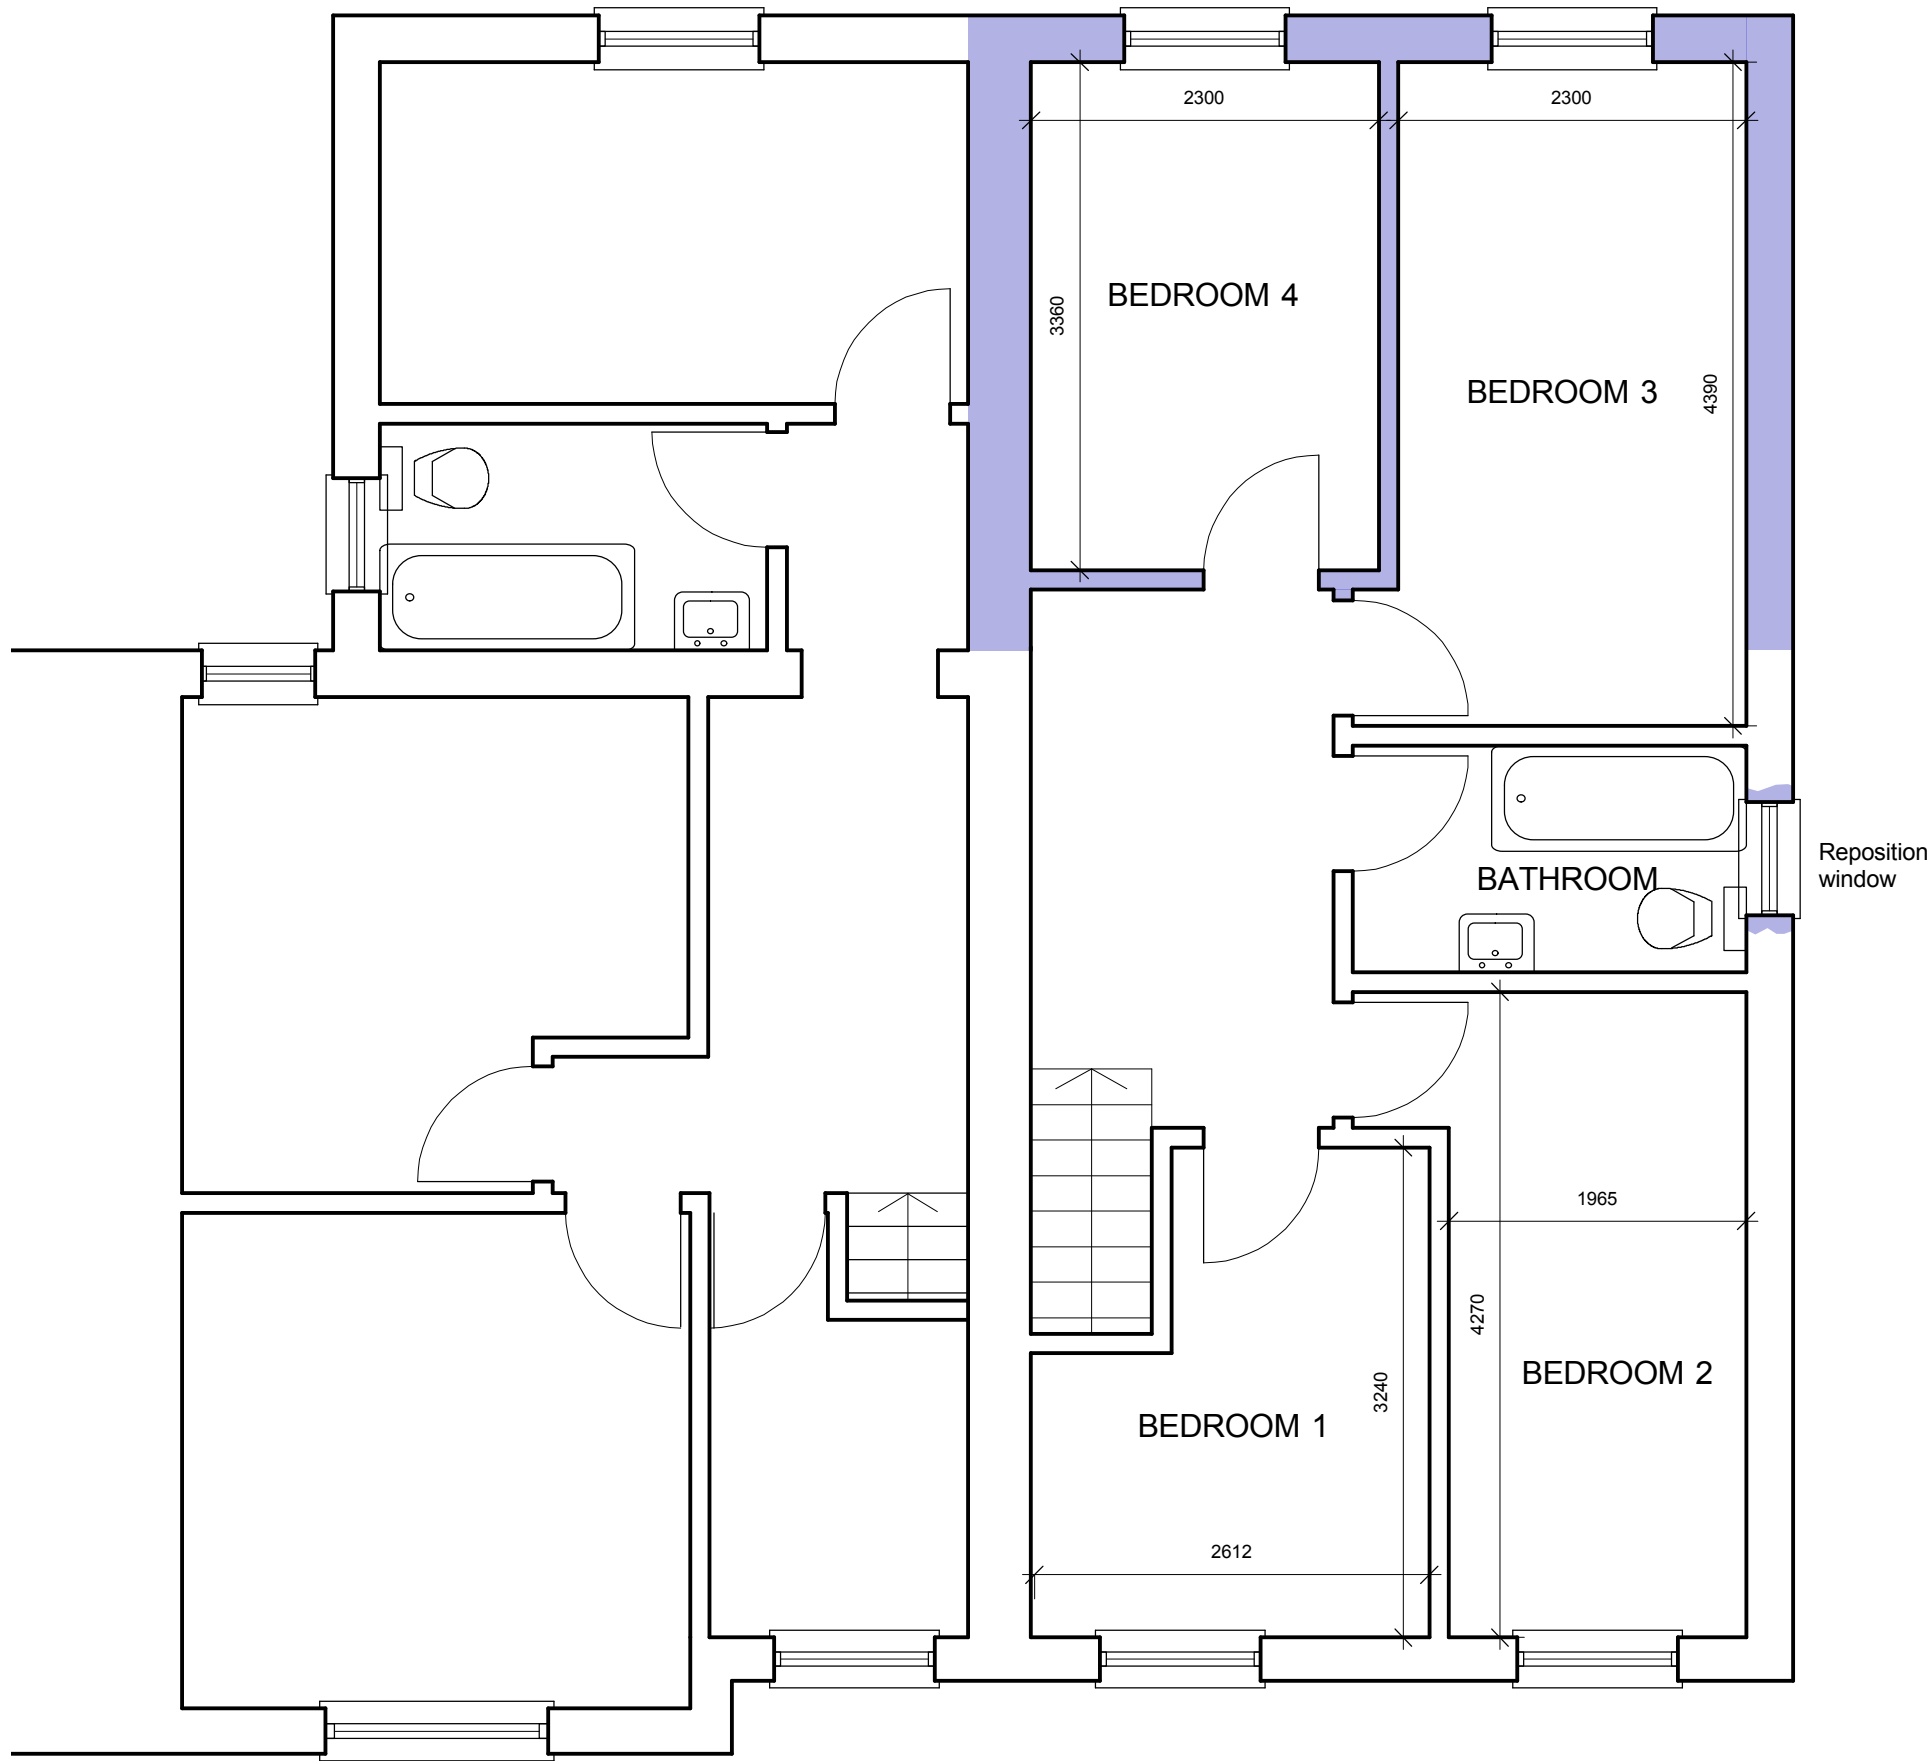

First floor plan
As proposed
Scale 1:50

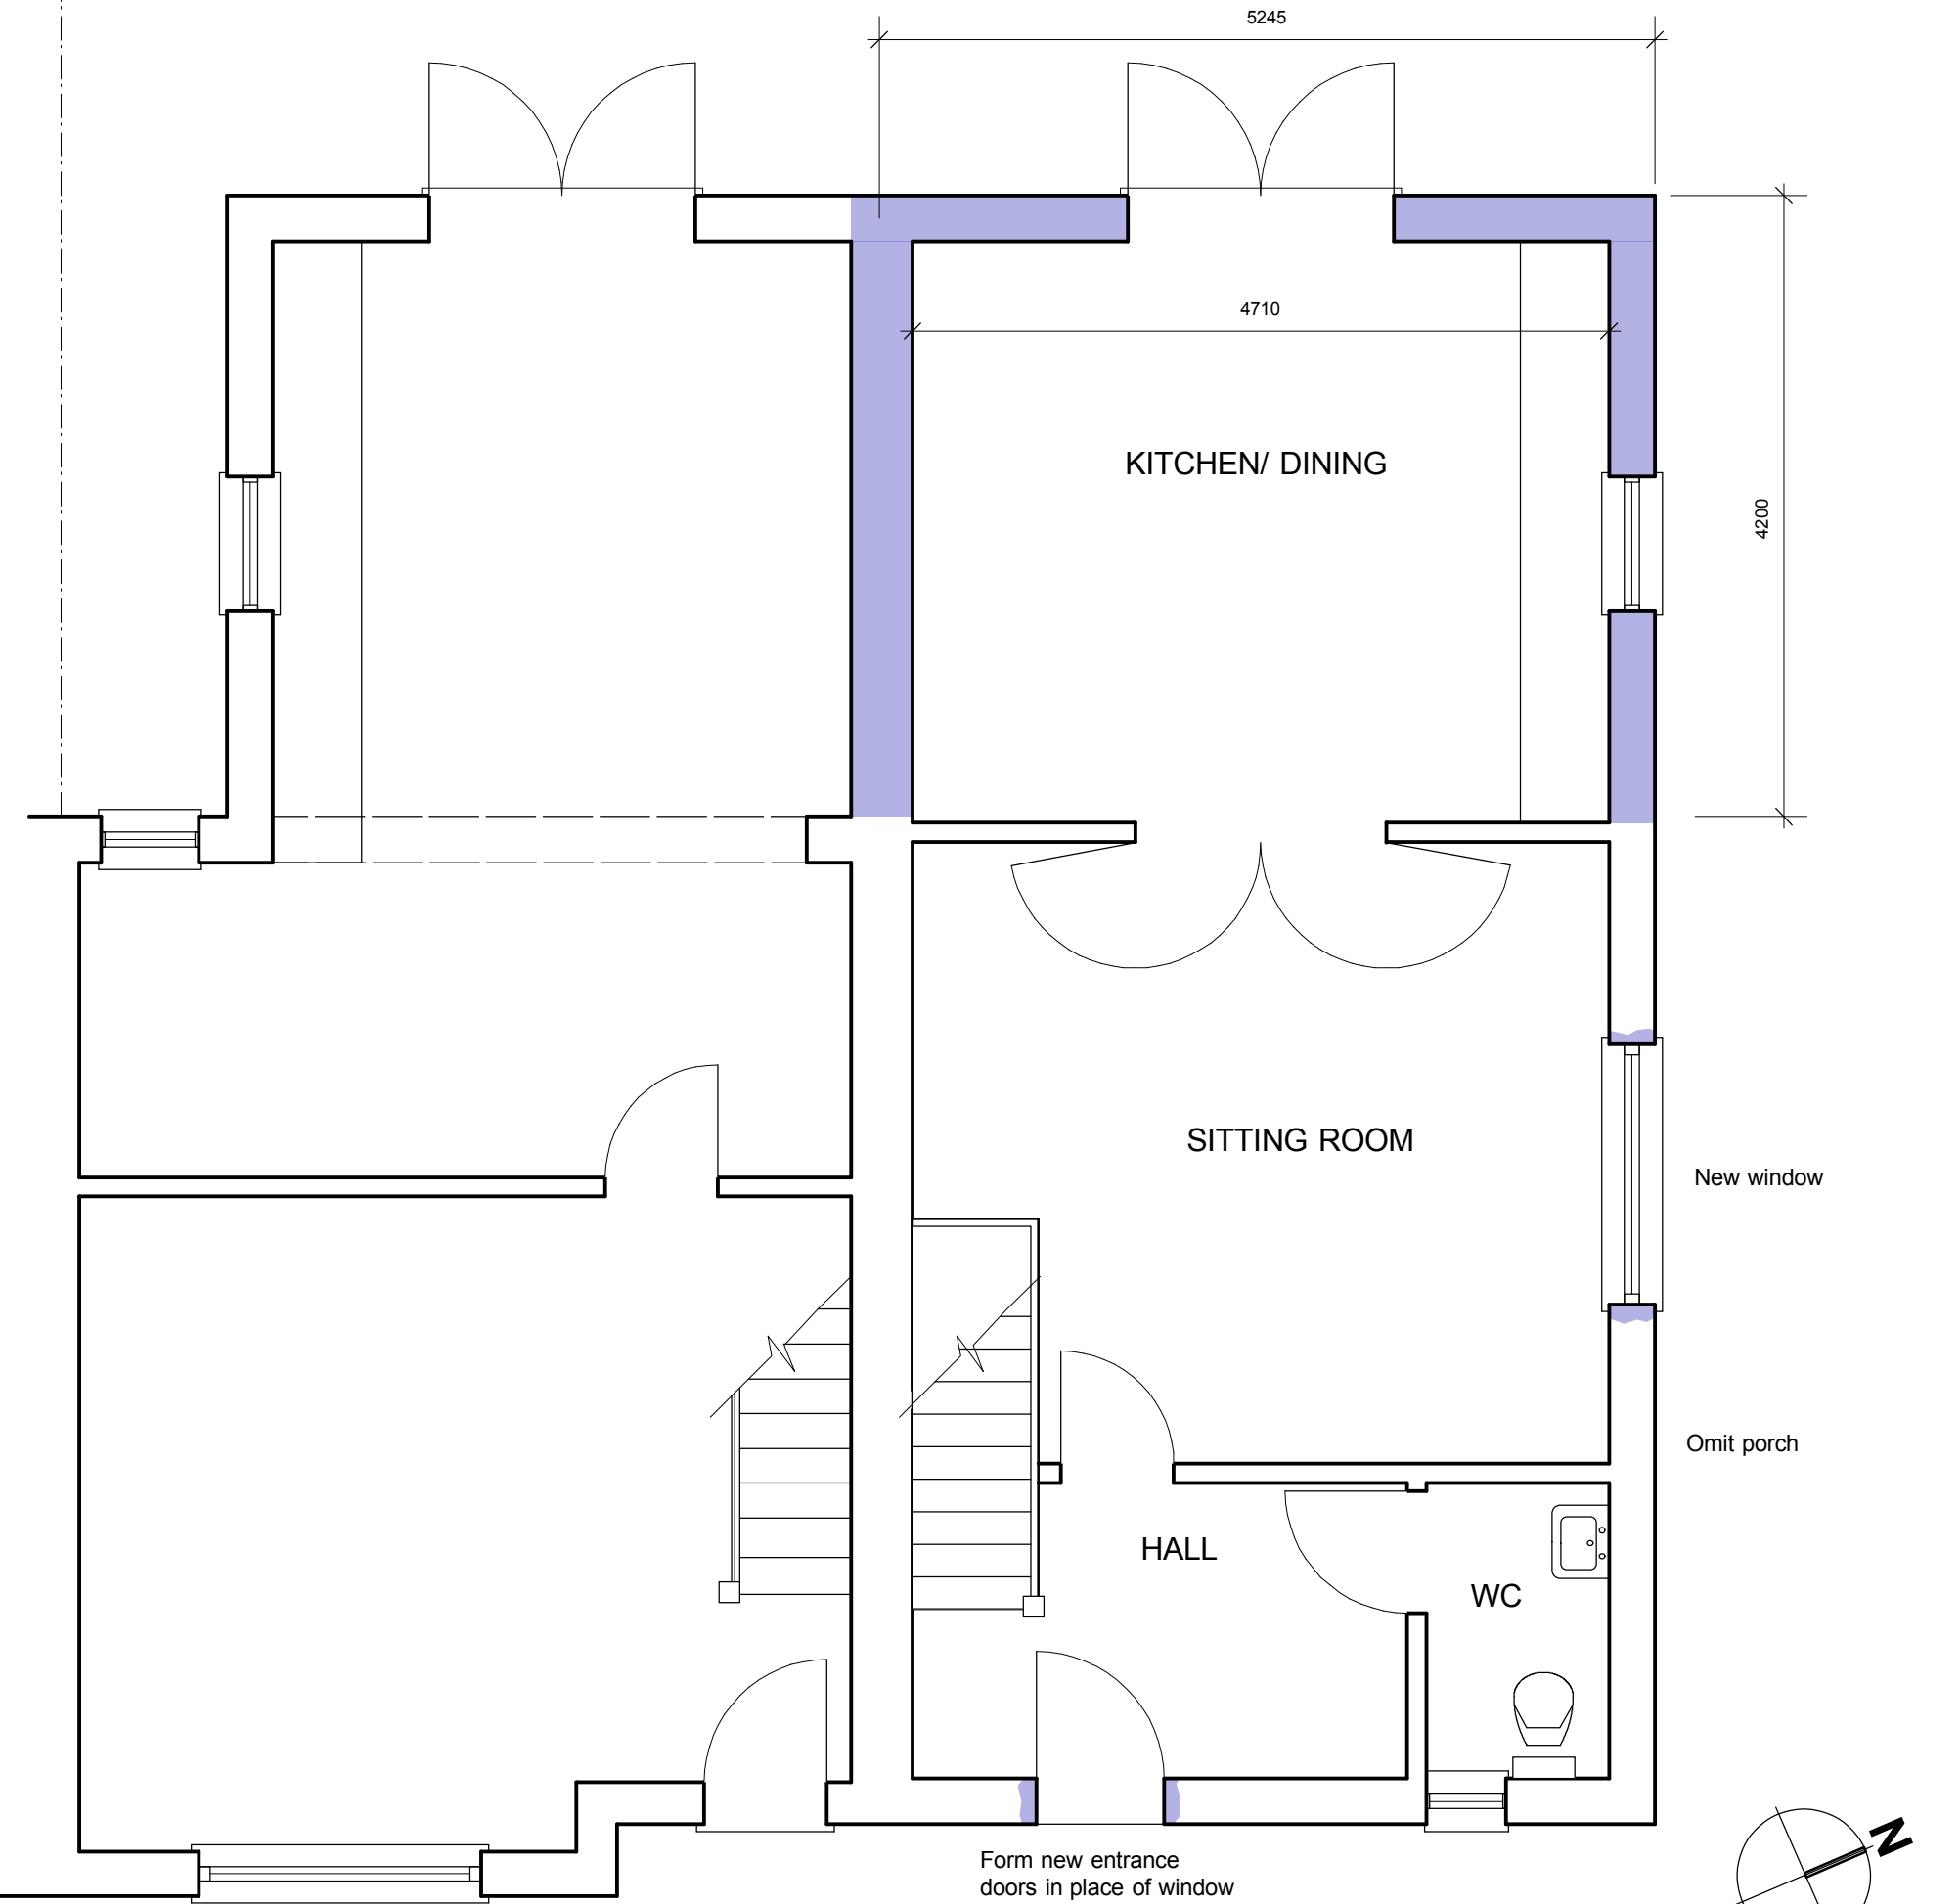

Ground floor plan
As proposed
Scale 1:50



Front (east elevation)





Side (north elevation)



Rear (west elevation)

Elevations
As proposed
Scale 1:100

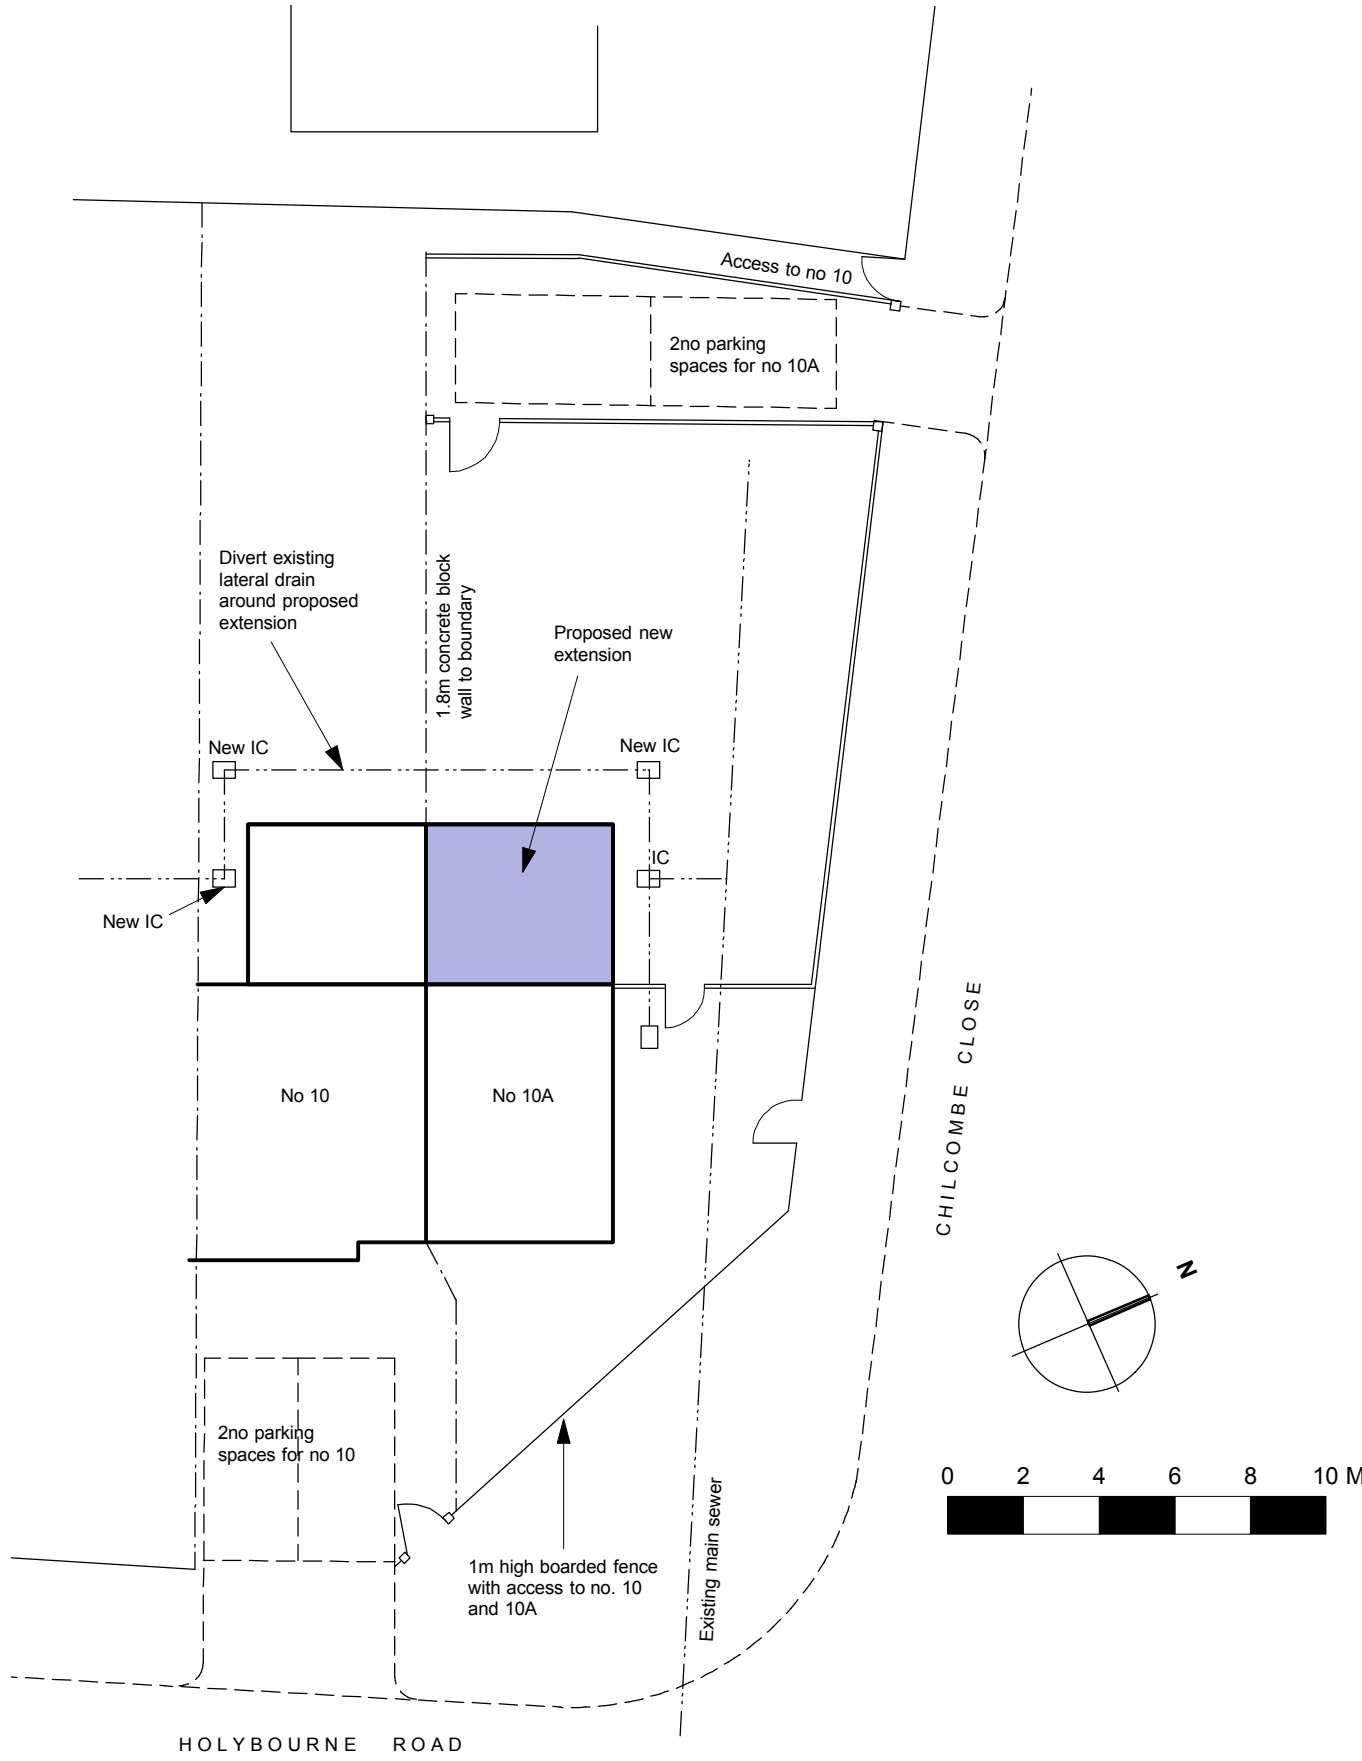 

Site plan
As proposed
Scale 1:200

Proposed rear extension

New painted brickwork to match existing to no 10
New uPVC windows and doors
New roof tiles to match existing to no. 10
Pitch of new roof to match existing

Note:

Planning application for no. 10A Holybourne Road to be read in conjunction with separate/concurrent application submitted for no. 10 Holybourne Road

PLANNING DRAWING

10A Holybourne Road, Havant
Plans and elevations as proposed
Drawing number: A1010/201 rev A | Scale: as shown | Date: Dec 12