


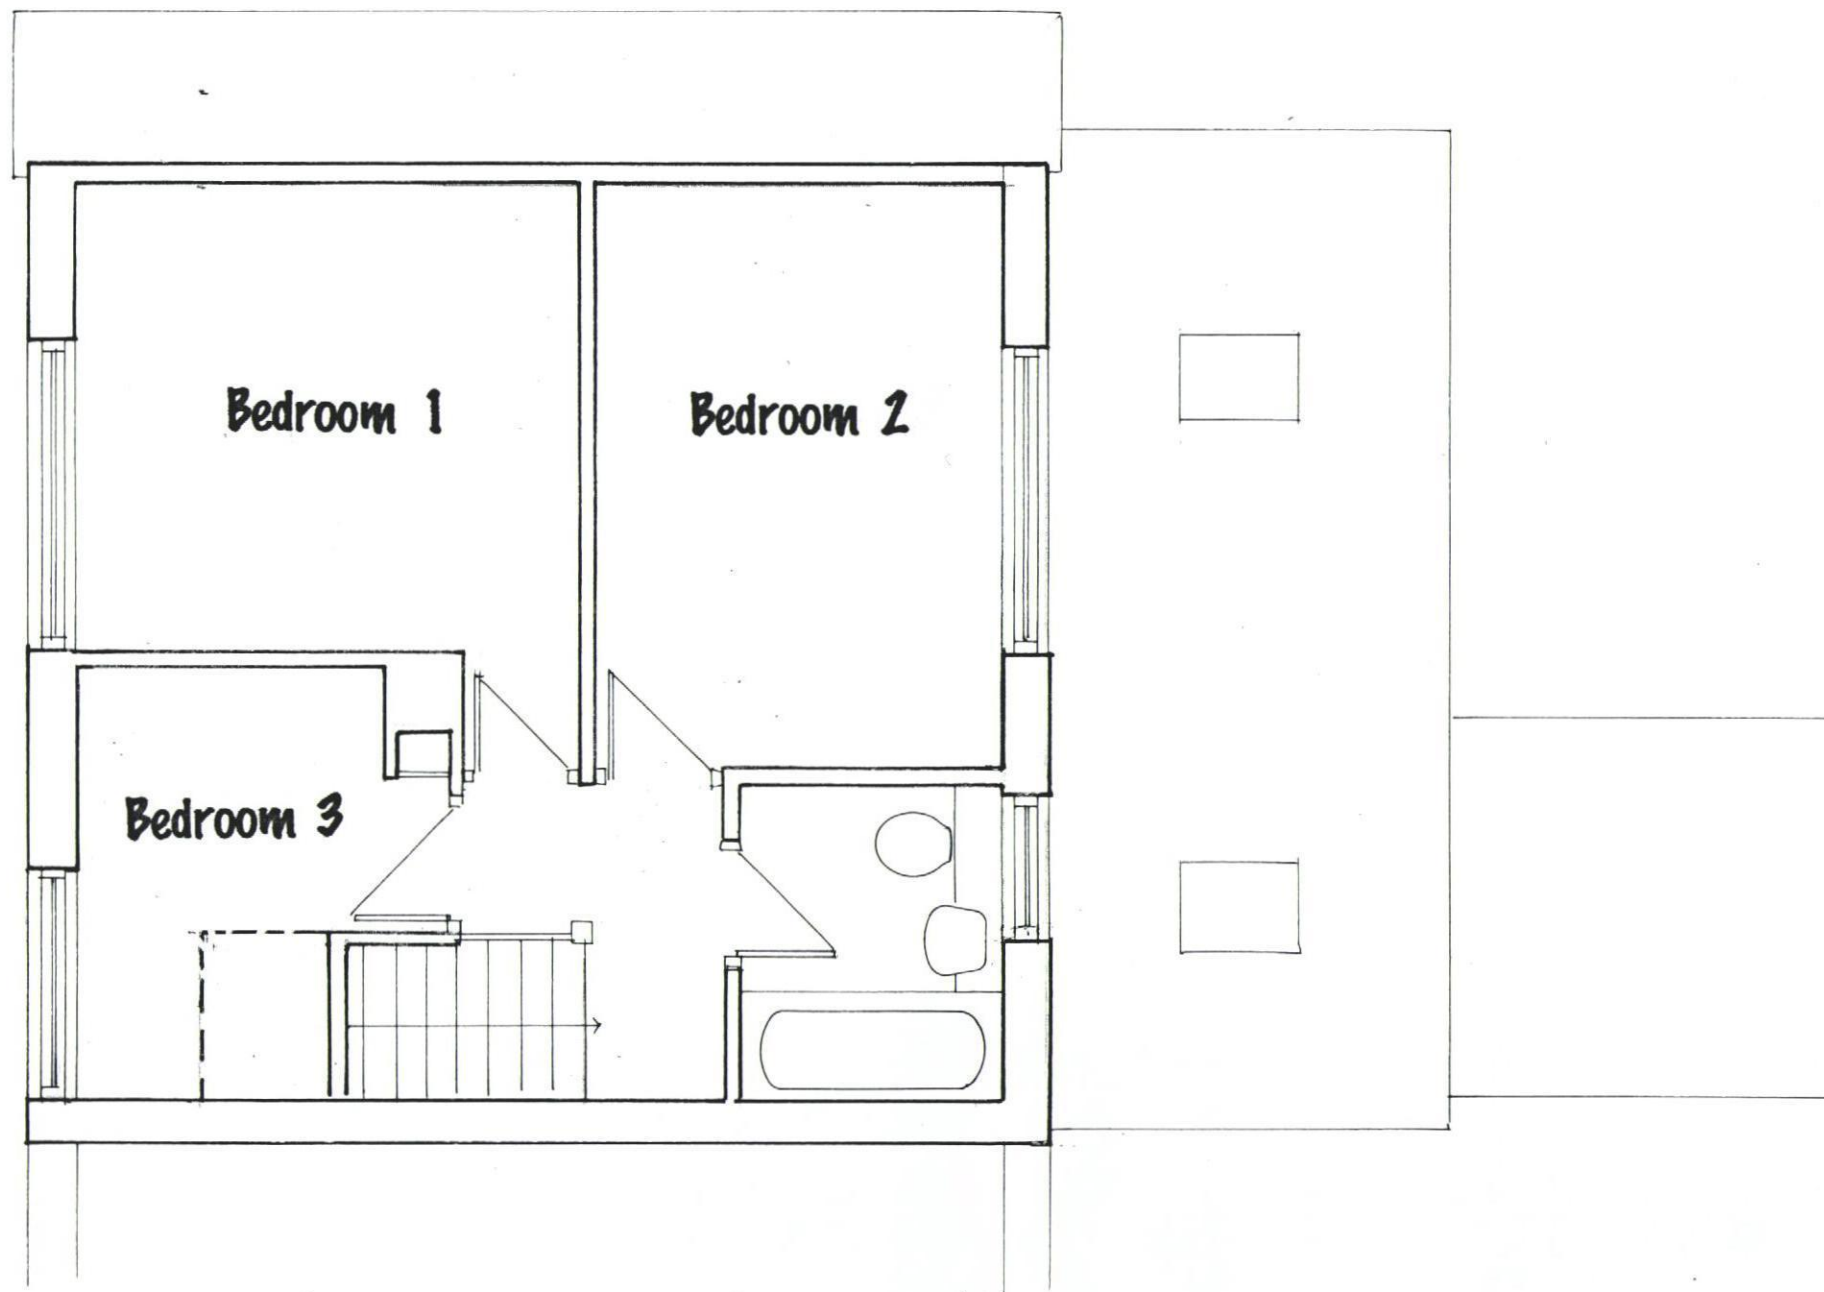

HAVANT BOROUGH
COUNCIL
23 SEP 2013
RECEIVED

NORTH ↗

0 1 2
SCALE 1:50 METERS

PROPOSED WORKS AT
33 Park Lane, Waterloooville, PO8 8AG

For: Mr. and Mrs.
Montgomery,
33 Park Lane
Waterlooville
PO8 8AG

Date: 2013
Scale: 1:50
Drawn: KIM

No **3a**

EXISTING
FIRST FLOOR PLAN

CREATIVE DESIGNS

Oaklea, Titchfield Lane,
Wickham, Portsmouth
PO17 5PQ Tel 01329 835992