
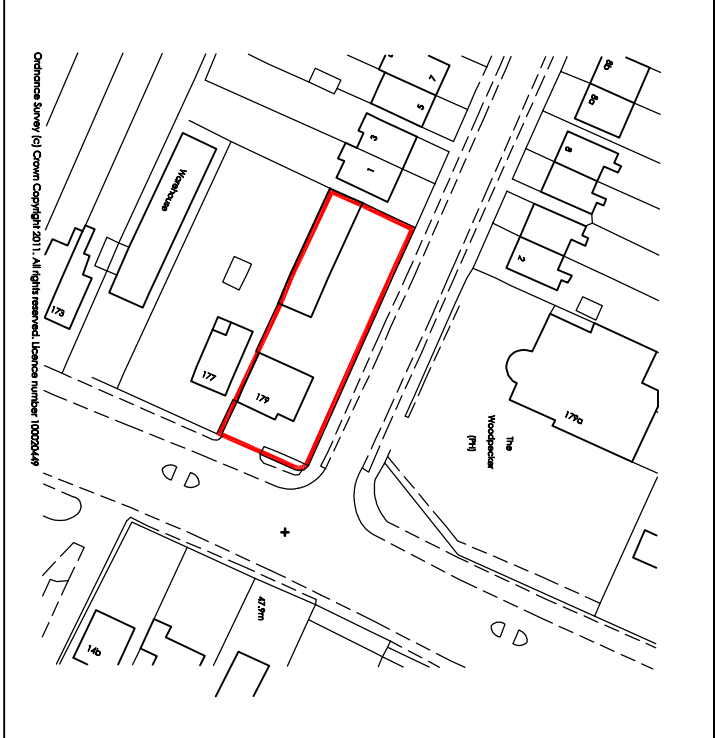



PROPOSED EAST CONTEXT ELEVATION (LONDON ROAD)

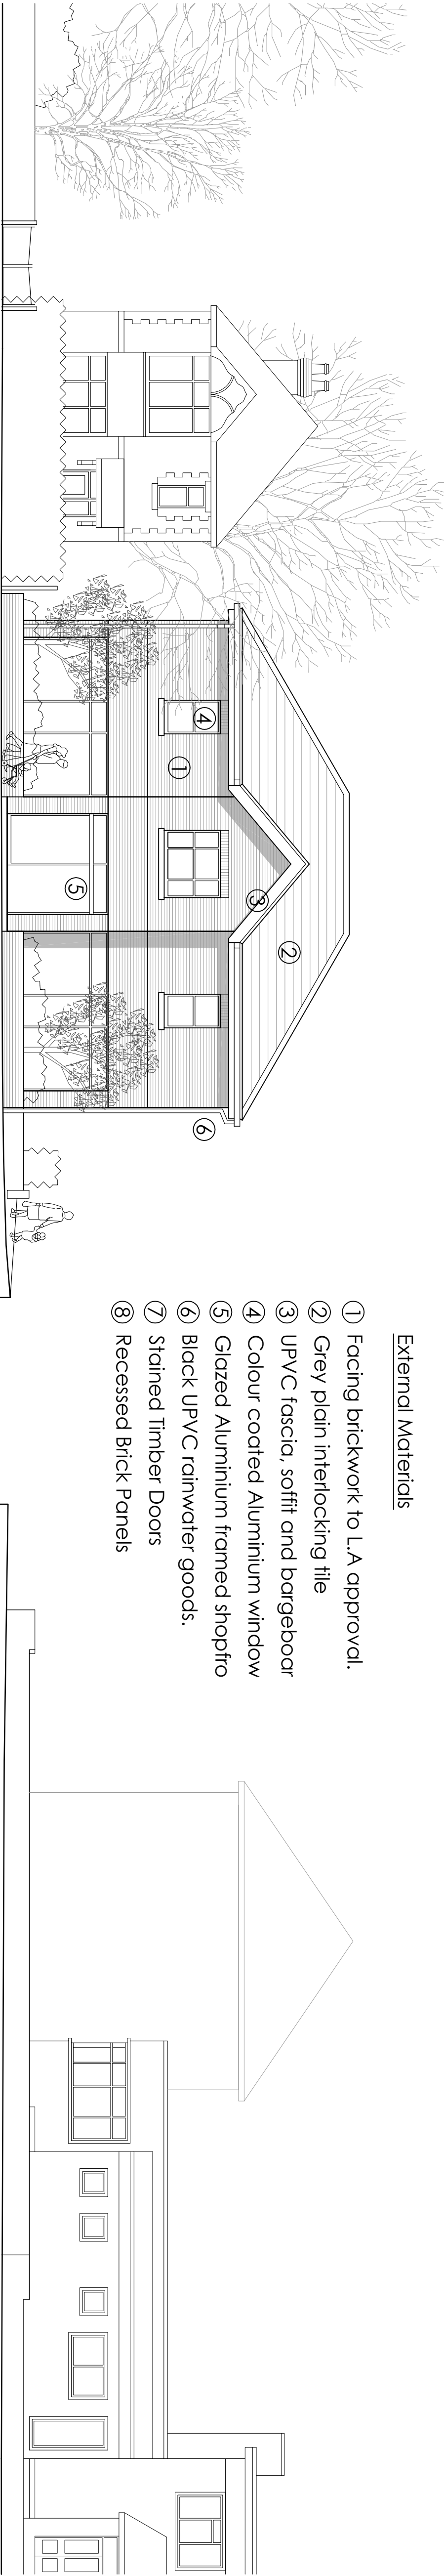

PROPOSED EAST ELEVATION (LONDON ROAD)


External Materials

- 1 Facing brickwork to L/A approval.
- 2 Grey plain interlocking tile
- 3 UPVC fascia, soffit and bargeboard
- 4 Colour coated Aluminium window
- 5 Glazed Aluminium framed shopfro
- 6 Black UPVC rainwater goods.
- 7 Stained Timber Doors
- 8 Recessed Brick Panels

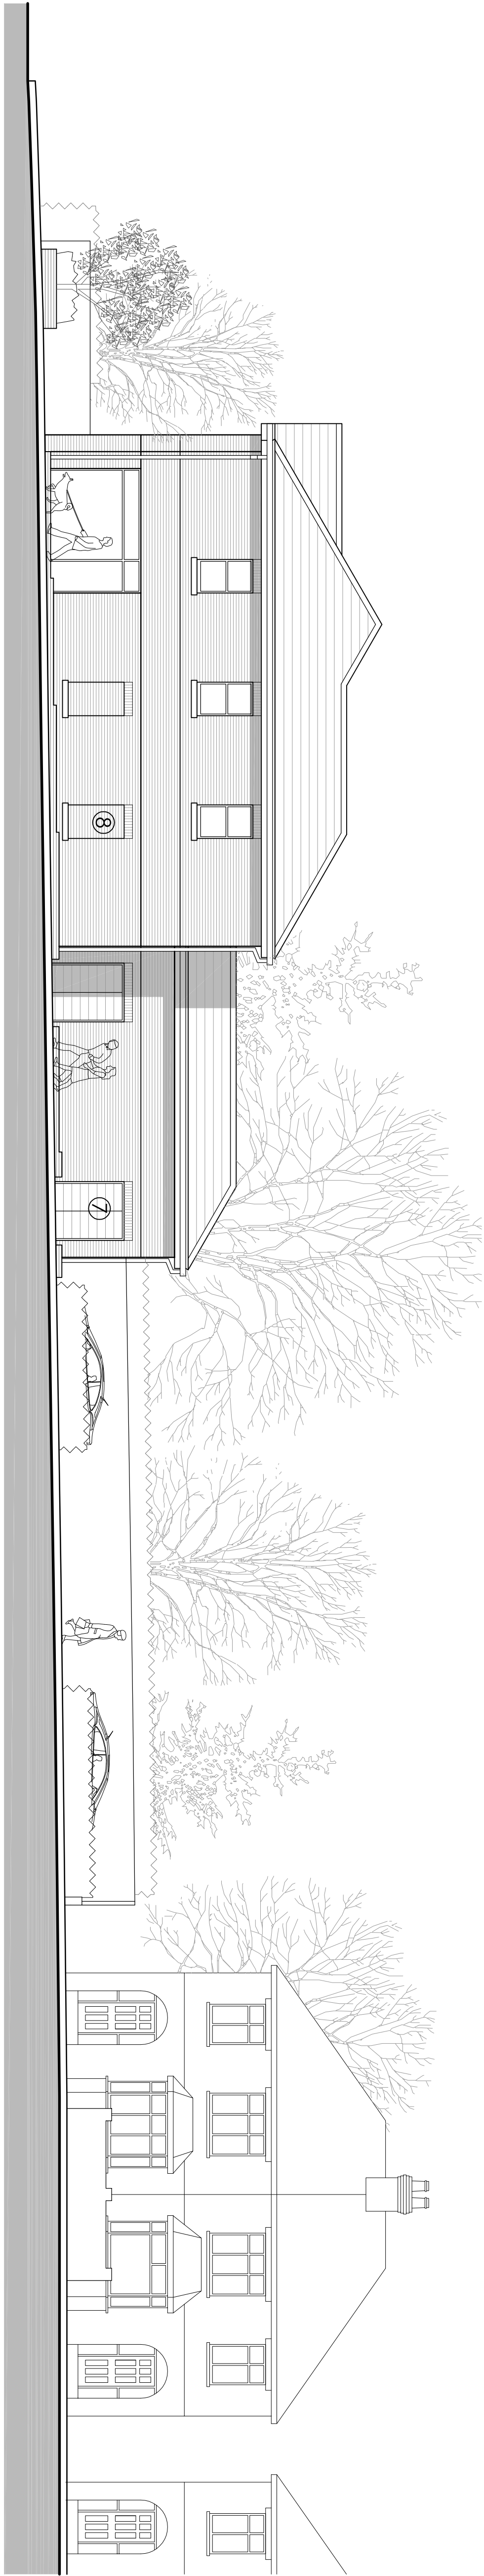


PROPOSED NORTH ELEVATION (ROWLANDS AVENUE)

Dotted line indicates
A/C Plant behind
open roof profile.

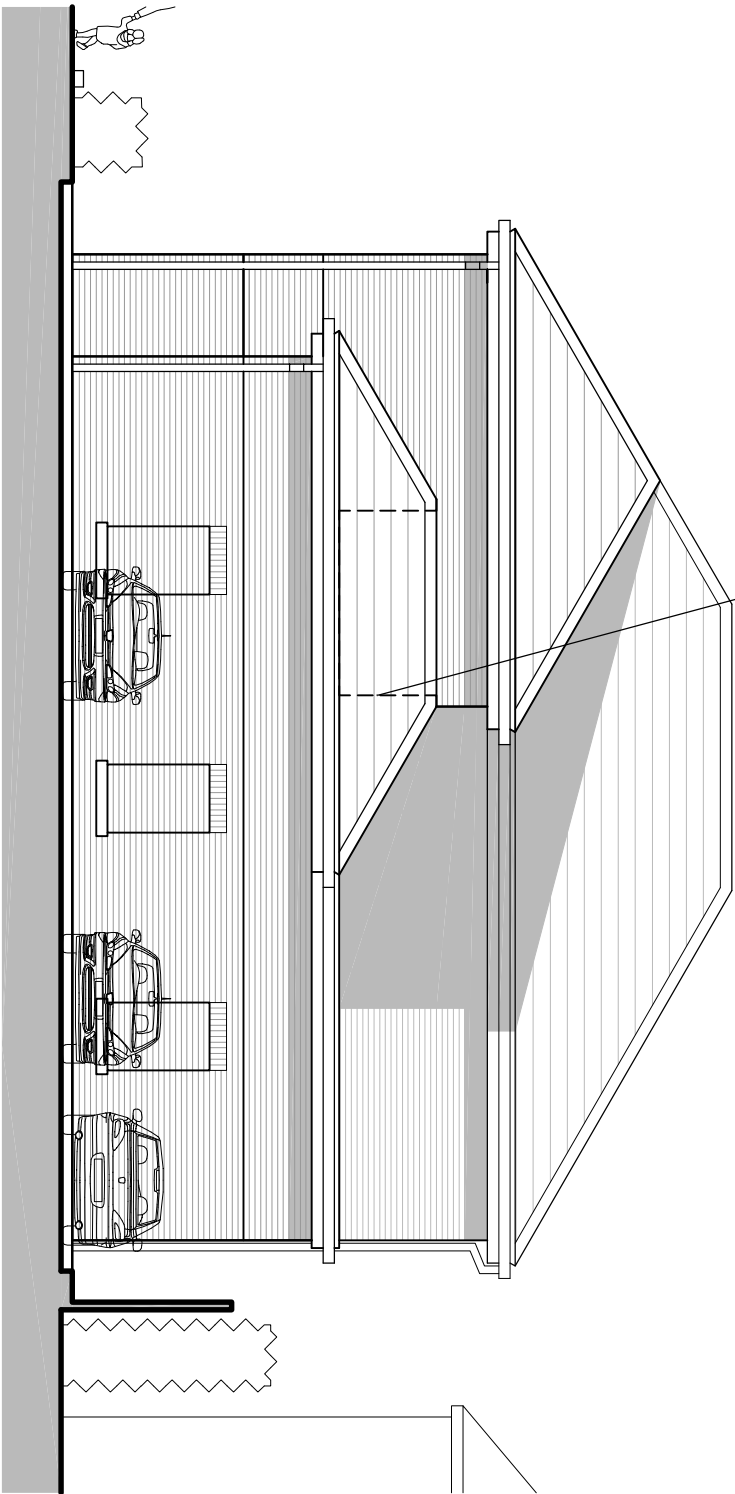

PROPOSED WEST ELEVATION

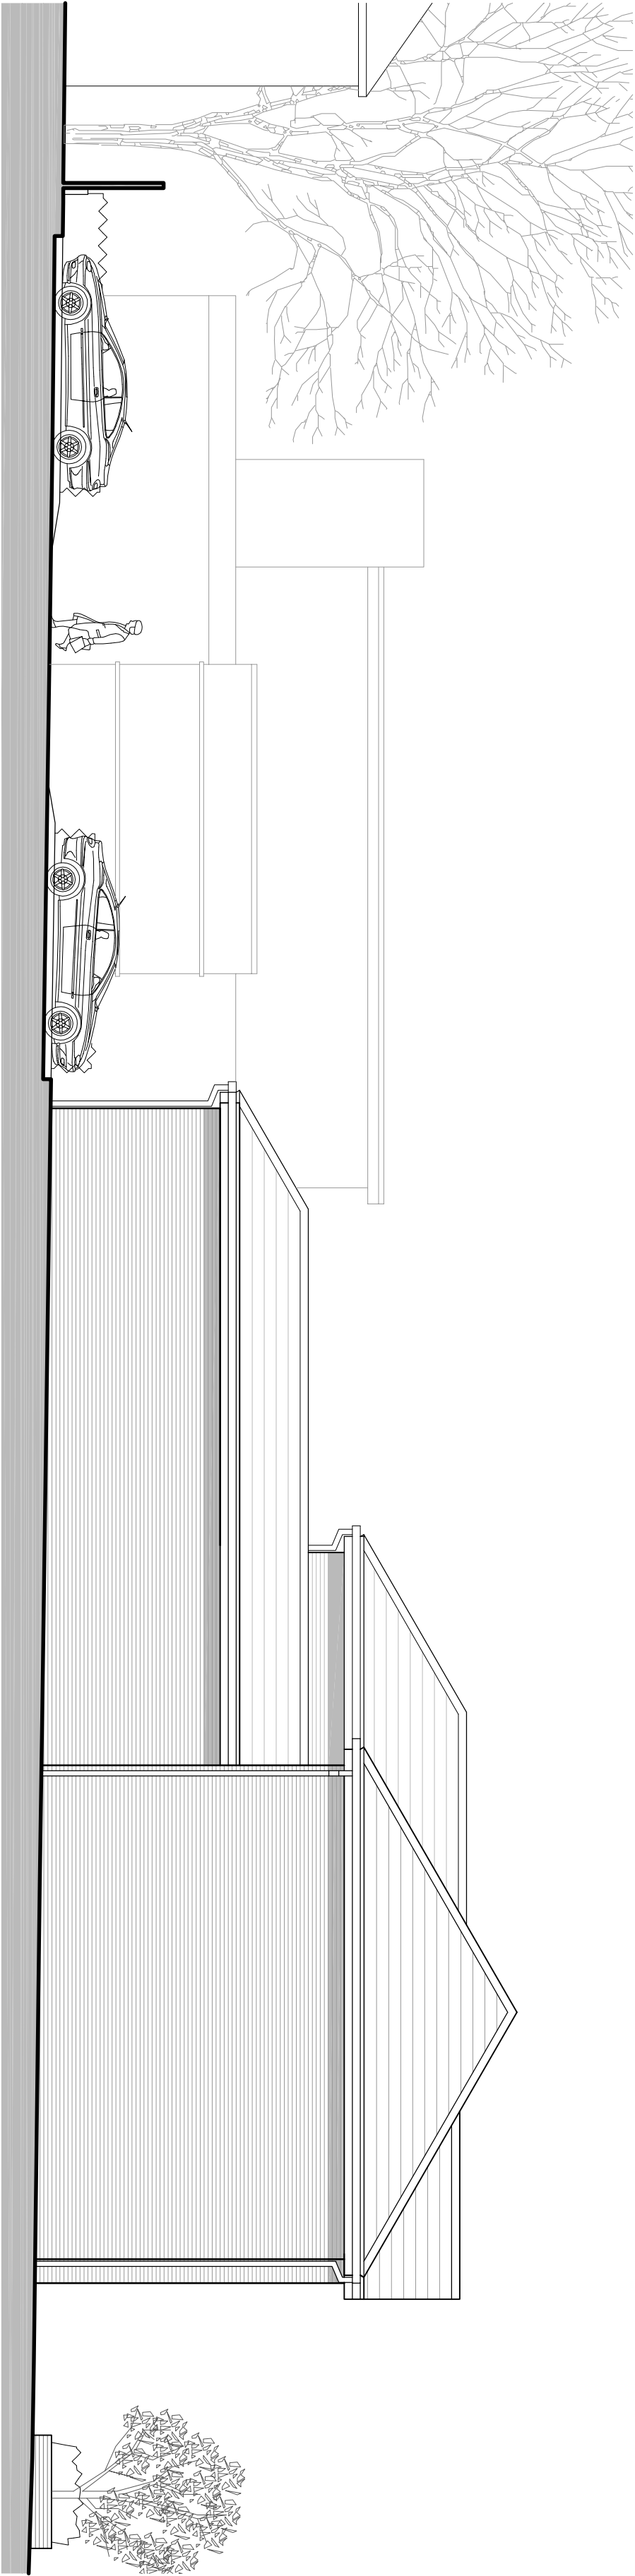

PROPOSED SOUTH ELEVATION

PROPOSED A1 FOOD RETAIL DEVELOPMENT 179 LONDON ROAD

NOTES

OS LICENSE NO. 100020449

GENERAL NOTES:

1. THIS DRAWING IS TO BE READ IN CONJUNCTION WITH THE OTHER RELEVANT CONSULTANT DRAWINGS.
2. ALL FINISHES ARE TO CONFORM TO THE CURRENT BUILDING REGULATIONS.
3. REFER TO A SEPARATE DOCUMENT FOR THE DESIGNERS RISK ASSESSMENT.
4. ALL WORKS OR MATERIALS INDICATED ON THIS DRAWING ARE TO BE TO THE LATEST RELEVANT BRISH STANDARDS AND CARRIED OUT IN ACCORDANCE WITH THE BRISH STANDARDS CODES OF PRACTICE OR RECOGNIZED INSTITUTE OR TRADE ASSOCIATION RECOMMENDATIONS AND PUBLICATIONS.

P2 108.11 SURVEYORS INFORMATION ADDED.			TH
P1 22.6.11	INFORMATION ONLY		JCB
Revision	Date	Description	Dwnl Chtd

PLC

Architects

Brankmere House

Queens Crescent, Southsea

Portsmouth PO5 3HT

Hampshire England

Tel: (023) 927 55 333

Fax: (023) 927 55 222

E-Mail: admin@plcarchitects.com

Web: www.plcarchitects.com

ARCHITECTS

Client : 179 London Road Ltd

Project : Proposed A1 Food Retail Unit			
179 London Road			
Waterlooville			
Drawing Title: Proposed Elevations			

Drawing No.		Revision		Scale	
10 - 1753 - 102		P2		1:100 @ A1	
PLC ARCHITECTS © COPYRIGHT RESERVED 2011					
NOT TO BE SCALED. DIMENSIONS TO BE CHECKED ON SITE					
SCALING ONLY FOR LOCAL AUTHORITY PURPOSES					