
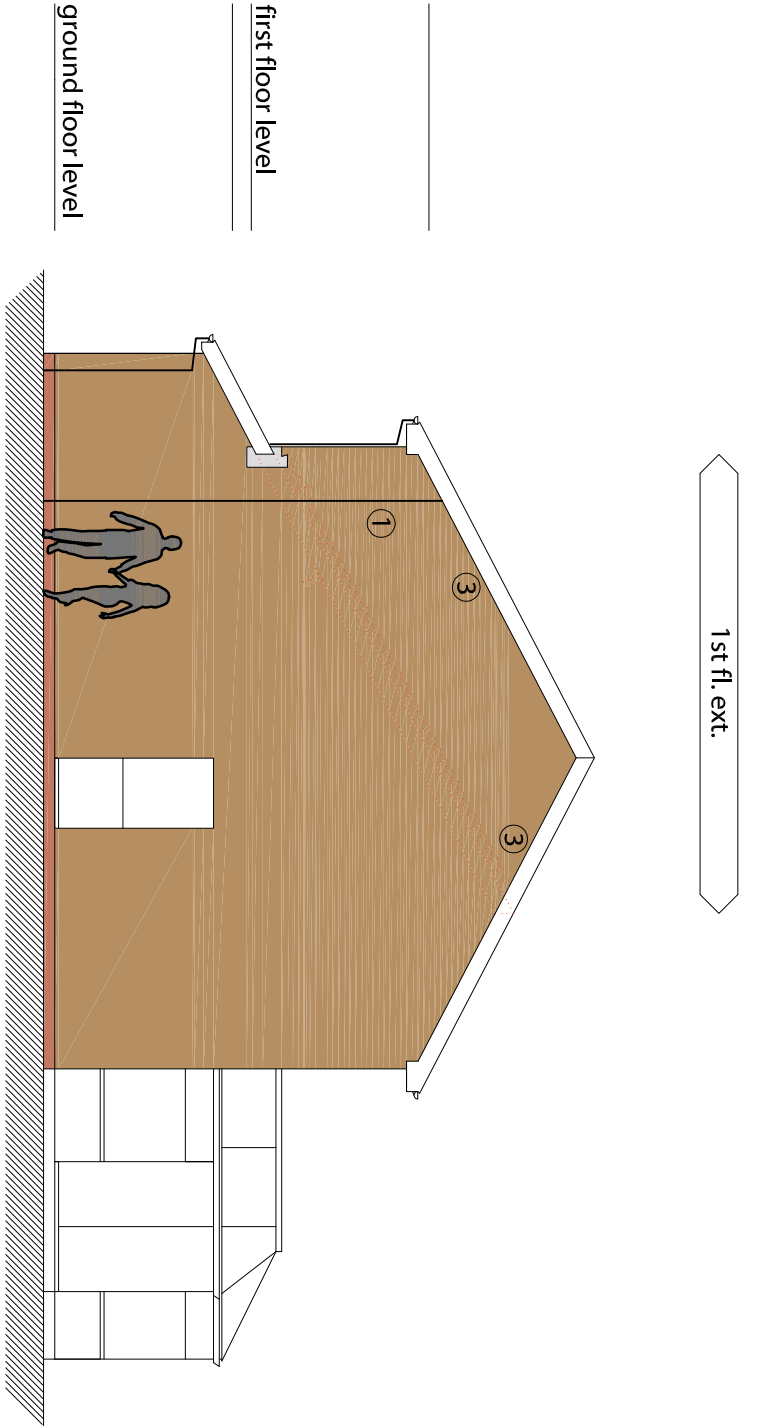


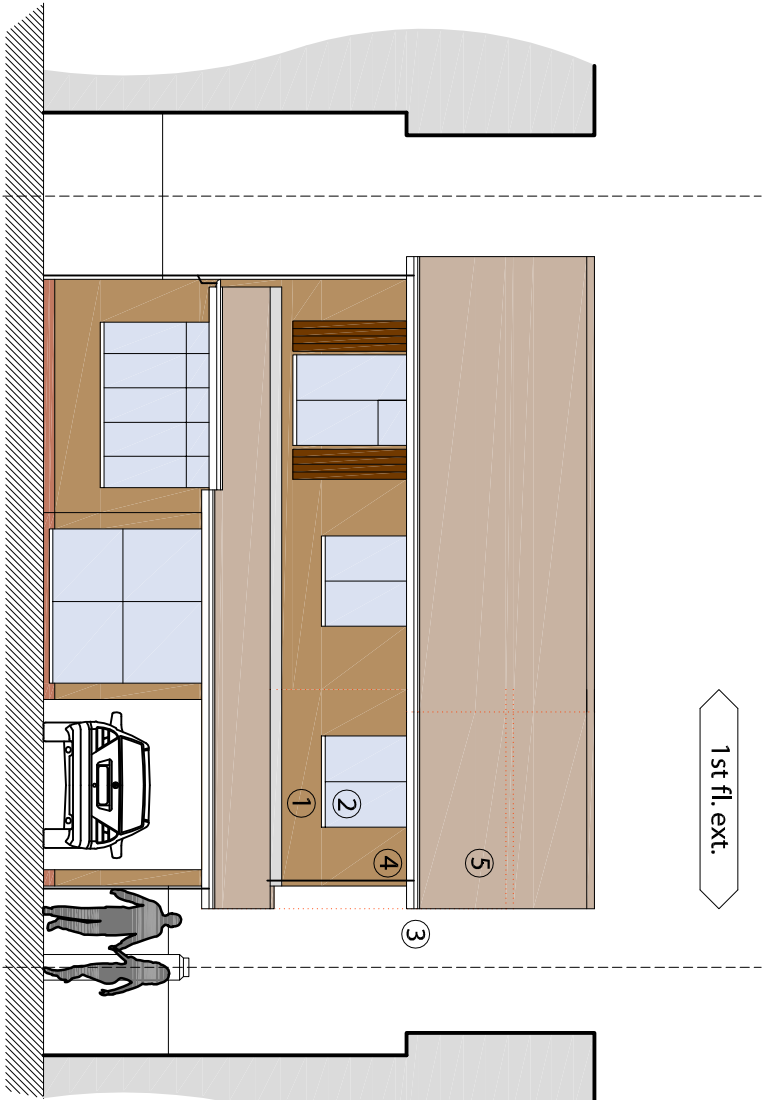

Proposed north east elevation

Nr. 28 'Oakmeadow Close'

Nr. 26 'Oakmeadow Close'

legend

The proposed principal facing and roofing materials schedule, to LPA approval:

Extension treatments:

1. Exterior walls:

Facing brickwork to match existing dwelling.

2. Window:

PVCu double glazed unit with diamond leaded feature to match existing, frame colour: white.

3. Bargeboards and fascias:

PVCu, colour: white.

4. Guttering/downpipes:

Half round gutters and square downpipes to match existing, white.

5. Pitch roof tiles:

New pitch roof tiles to match existing.

Boundary and landscaping treatments:


To remain as existing, unless otherwise noted.

first floor level

ground floor level

first floor level

ground floor level

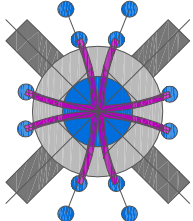

planning

status/purpose

TSBP
architecture

date
23 JANUARY 2013
scale
1:100
paper size
A3
scale bar
0 1 2 3 4m
north (indicative only)

work stage
project
drawing number
revision

D.0366.005

Proposed Elevations

client
Mr. IAN SWINTON.

project
Proposed extension and associated alterations,
28 Oakmeadow Close, Emsworth, Hampshire.

revisions
01

studio
The Steven Barlow Partnership

81 Manor Road Kingston Portsmouth Hampshire PO1 5LB United Kingdom

call
+44(0)800 756 9776
email
info@tsbp-architecture.co.uk
tsbp-architecture.co.uk
visit
tsbp-architecture.co.uk

Principal Steven V. Barlow MCAAT
Chartered Institute of Architectural Technologists Registered Practitioner

Disclaimer
This drawing is protected by copyright of THE STEVEN BARLOW PARTNERSHIP under
The Copyright, Designs and Patents Act 1988 and the reproduction or use in any form without prior written consent from
THE STEVEN BARLOW PARTNERSHIP will be an infringement of copyright.
Only the original drawings should be relied on. Plans are liable to distortion in transmission to the web.

Do not scale off this drawing in any event except for planning application purposes. Figured dimensions must be used if in
doubt contact THE STEVEN BARLOW PARTNERSHIP.

Consenters to check and verify all work, drawings and dimensions on site and will accept any discrepancies or variations to
this drawing to be used and understood by all parties with mutual mechanical electrical and/or any other
consultants' documentation is may be applicable to the project prior to the commencement of work and in its duration.
The drawing including notes has been prepared and produced for the client named for the project detailed and solely for
the purposes indicated and must be used for any other project or any other purpose.