



HARVAT BOROUGH COUNCIL
DEVELOPMENT CONTROL
29 NOV 2012
RECEIVED

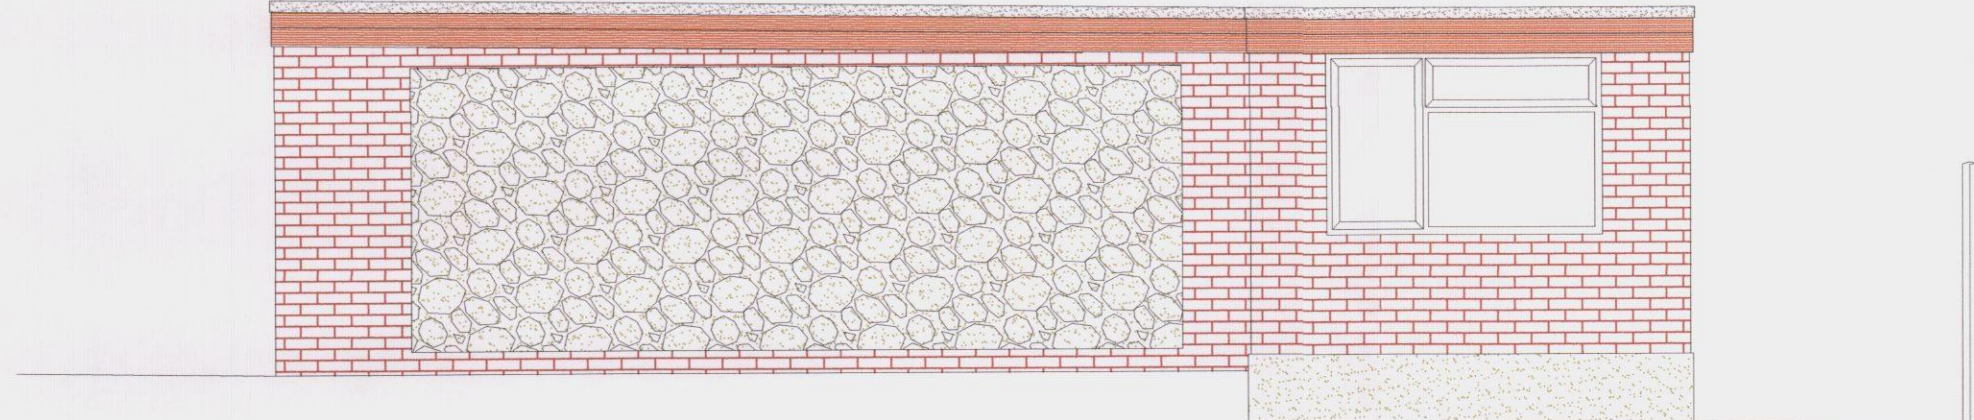


SOUTH ELEVATION
(1:50)




EAST ELEVATION
(1:50)

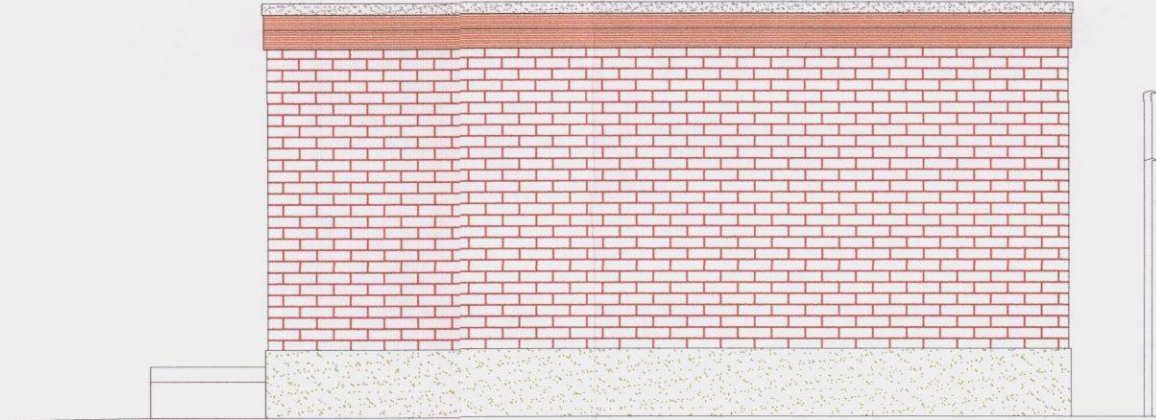


NORTH ELEVATION
(1:50)

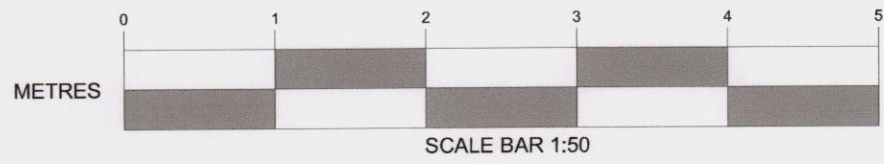


LOCATION PLAN
(1:1250)

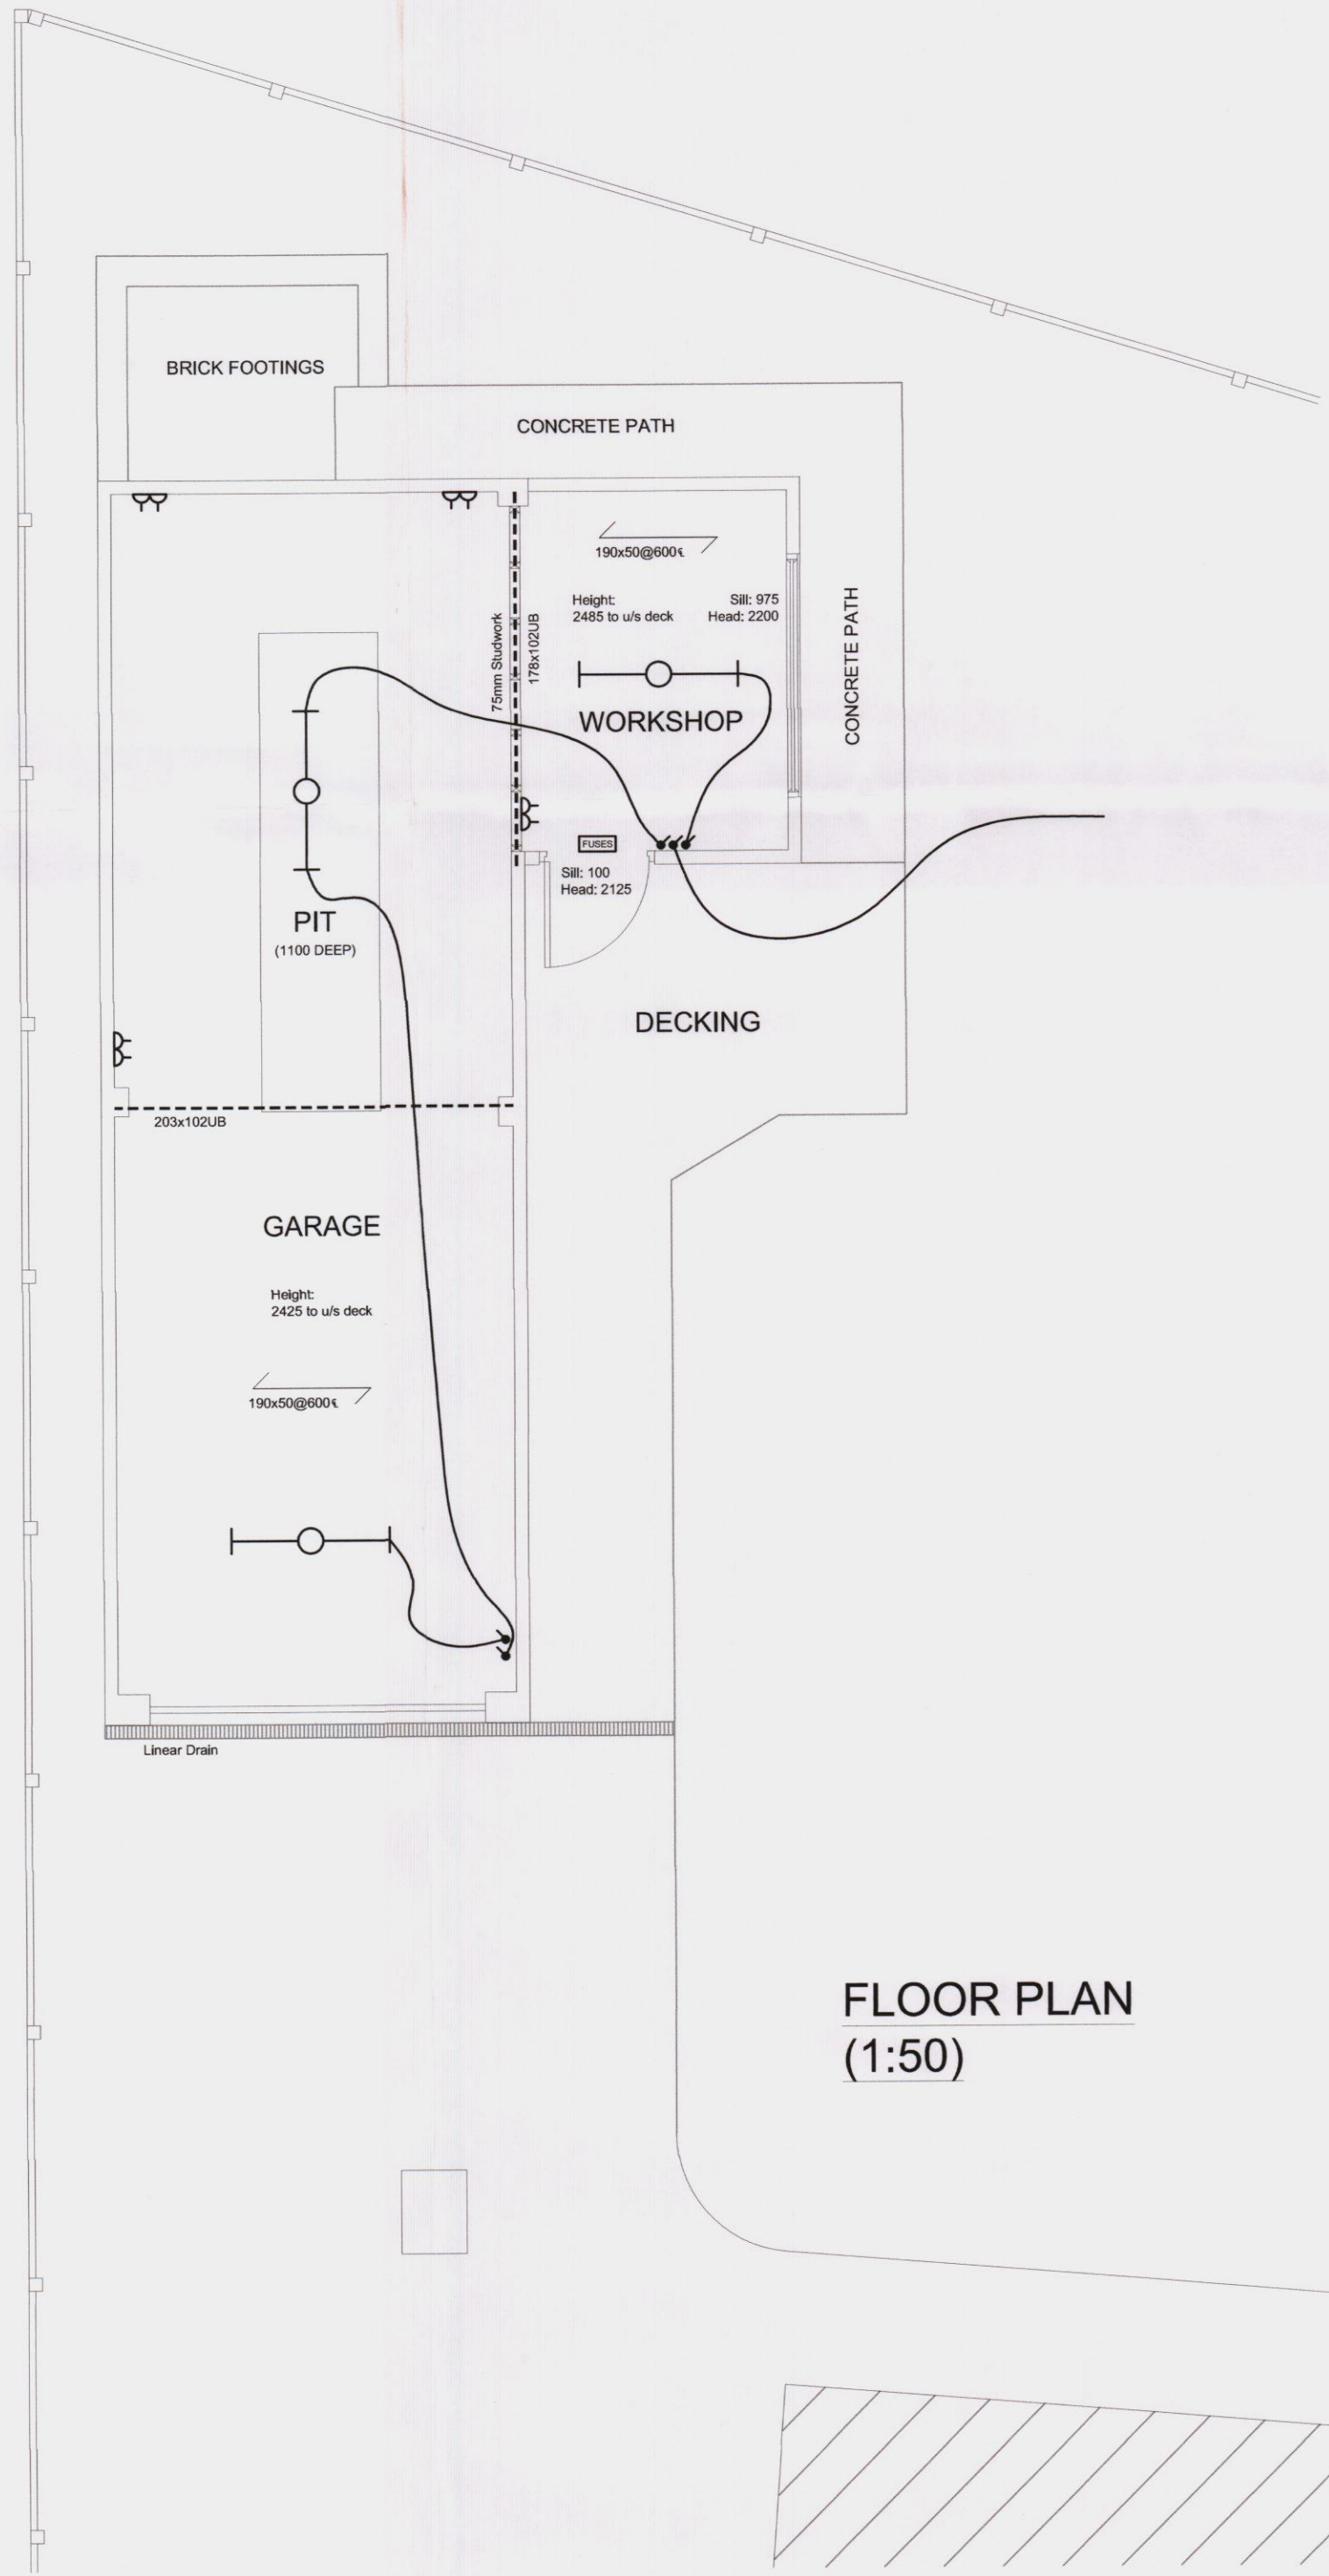


FLOOR PLAN
(1:50)

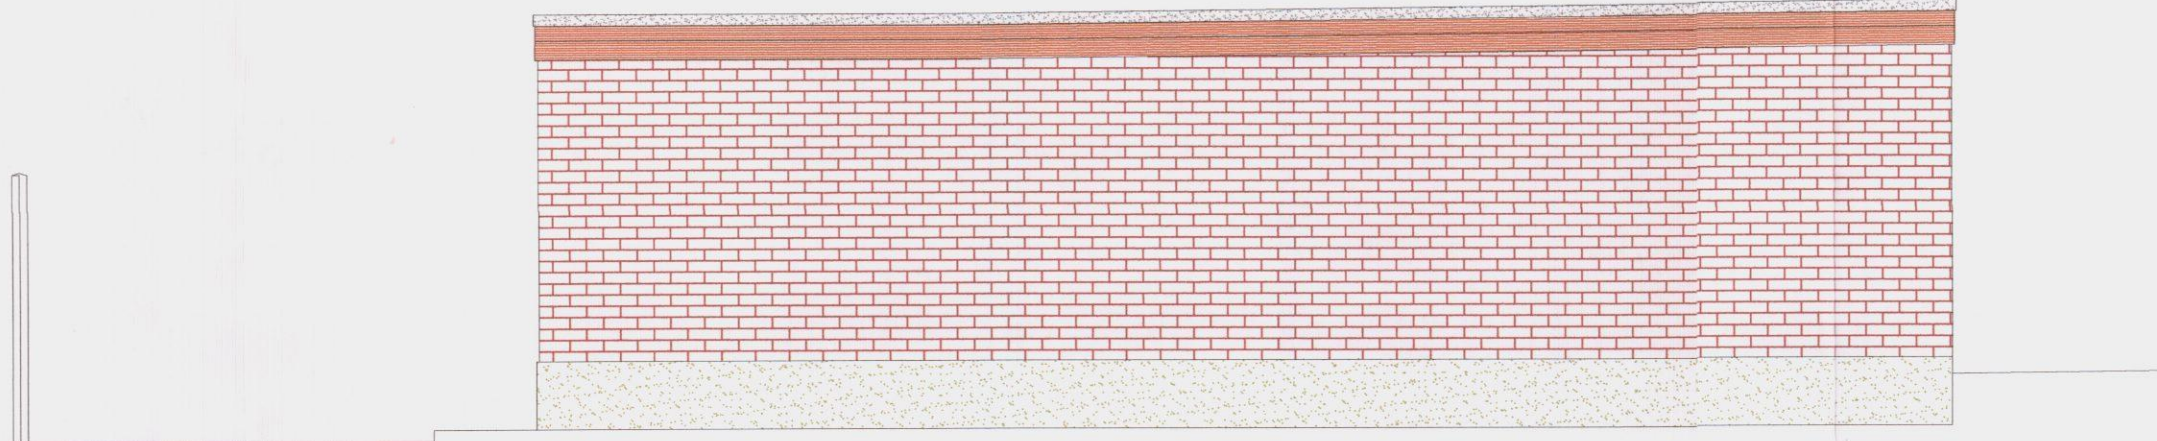

WEST ELEVATION
(1:50)

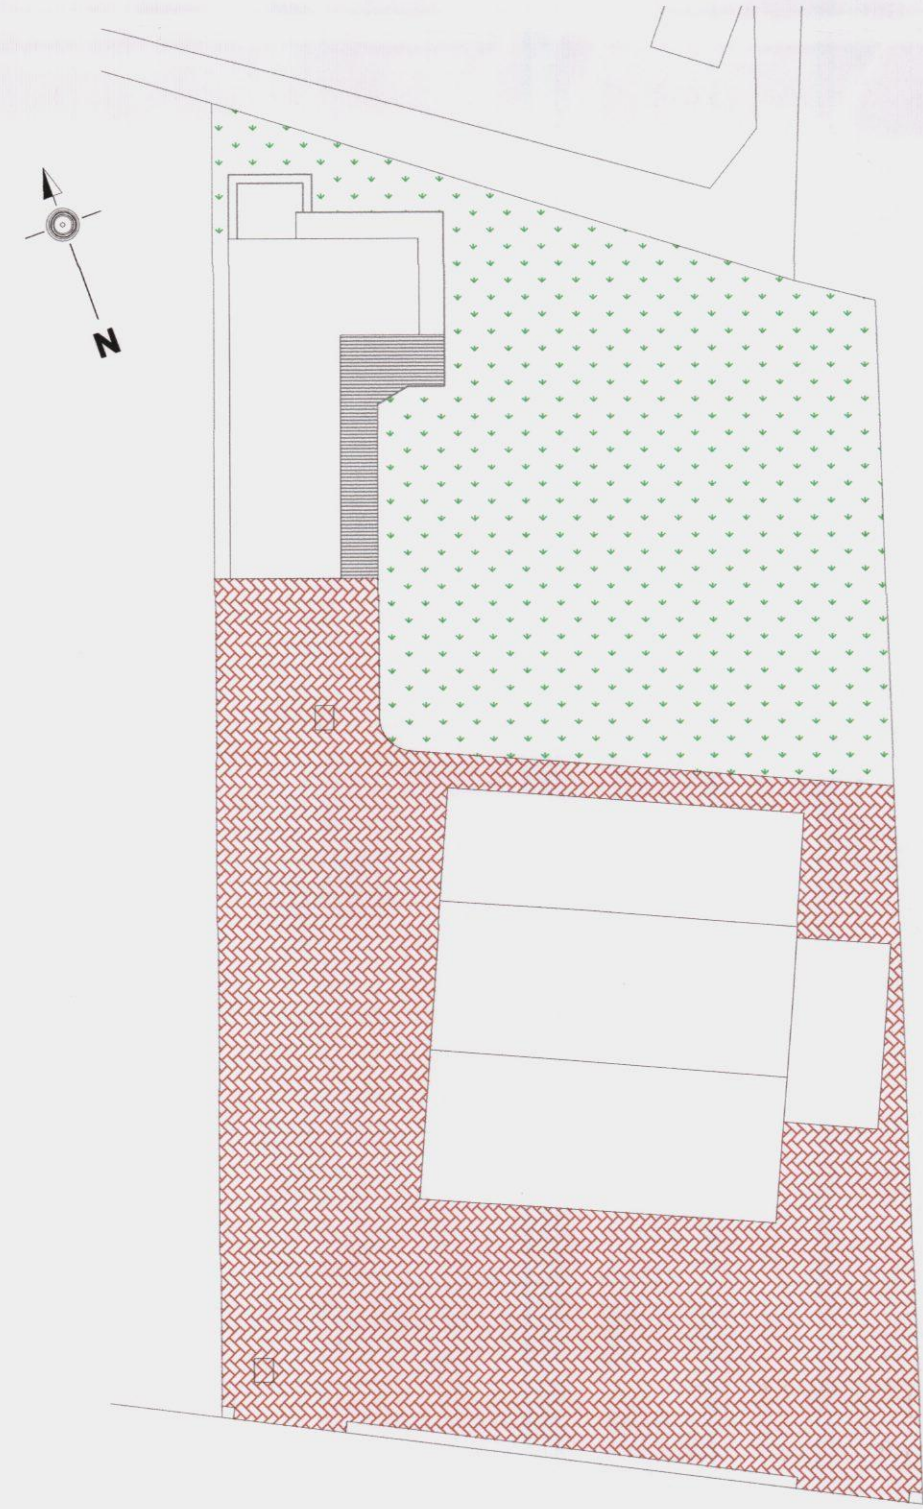

SITE PLAN
(1:200)

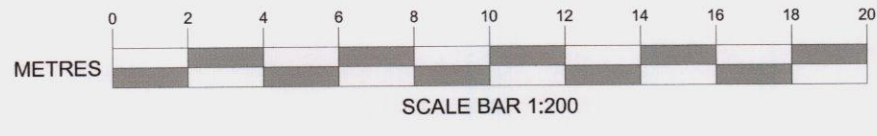

NOTES:

All dimensions to be checked on site and any discrepancy notified to The Martin Ralph Group. Written dimensions are to be used in preference to scaled dimensions.

This drawing is the property of The Martin Ralph Group and must not be reproduced, in part or whole, or deviated from, without their permission.

It is essential that prior to commencement and during construction works, the contractor reviews the drawings and specification and discusses with the practice any inconsistencies, anomalies, non-industry standard features or other concerns.

For both pricing and construction purposes Structural, Mechanical and Electrical Engineers designs, calculations and sizes etc are to take preference over the layout drawings. Any discrepancies are to be brought to the immediate attention of The Martin Ralph Group.

AMENDMENTS	DATE
CLIENT CHARLOTTE WOOD 9 MILL ROAD WATERLOOVILLE HAMPSHIRE PO7 7AP	
PROJECT ALTERATIONS TO GARAGE AND WORKSHOP 9 MILL ROAD WATERLOOVILLE HAMPSHIRE PO7 7AP	
DRAWING TITLE EXISTING PLANS AND ELEVATIONS	
DATE 11.08.2012	
SCALE 1:50; 1:200; 1:1250 @ A1	
DRAWING No. 12/166/KC/01	REVISION A1
 CHARTERED SURVEYORS ARCHITECTS & ENGINEERS	
11 Dragoon House Huskar Court Brambles Business Park Portsmouth Hampshire PO7 7SF	
www.martinralph.co.uk info@martinralph.co.uk T. 023 9225 7711 F. 023 9225 7712	