



front elevation



side elevation

Materials Schedule


Roof	- grey concrete interlocking tiles matching half round ridge and hip tiles
Walls	- orange/red facing bricks generally red features
Fascia	- white Upvc
Gutters	- black Upvc
Windows	- white Upvc
Front Door	- hardwood




side elevation



rear elevation

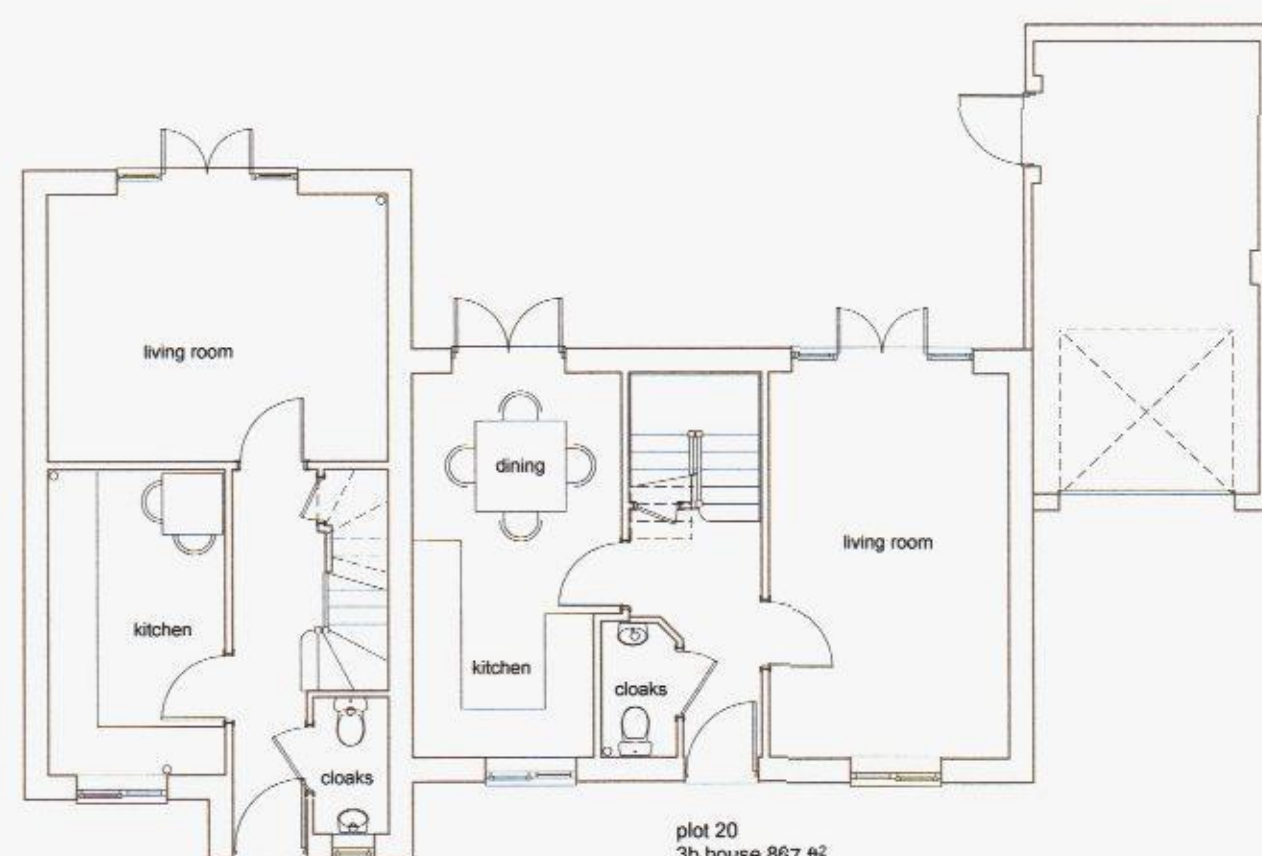


ground floor

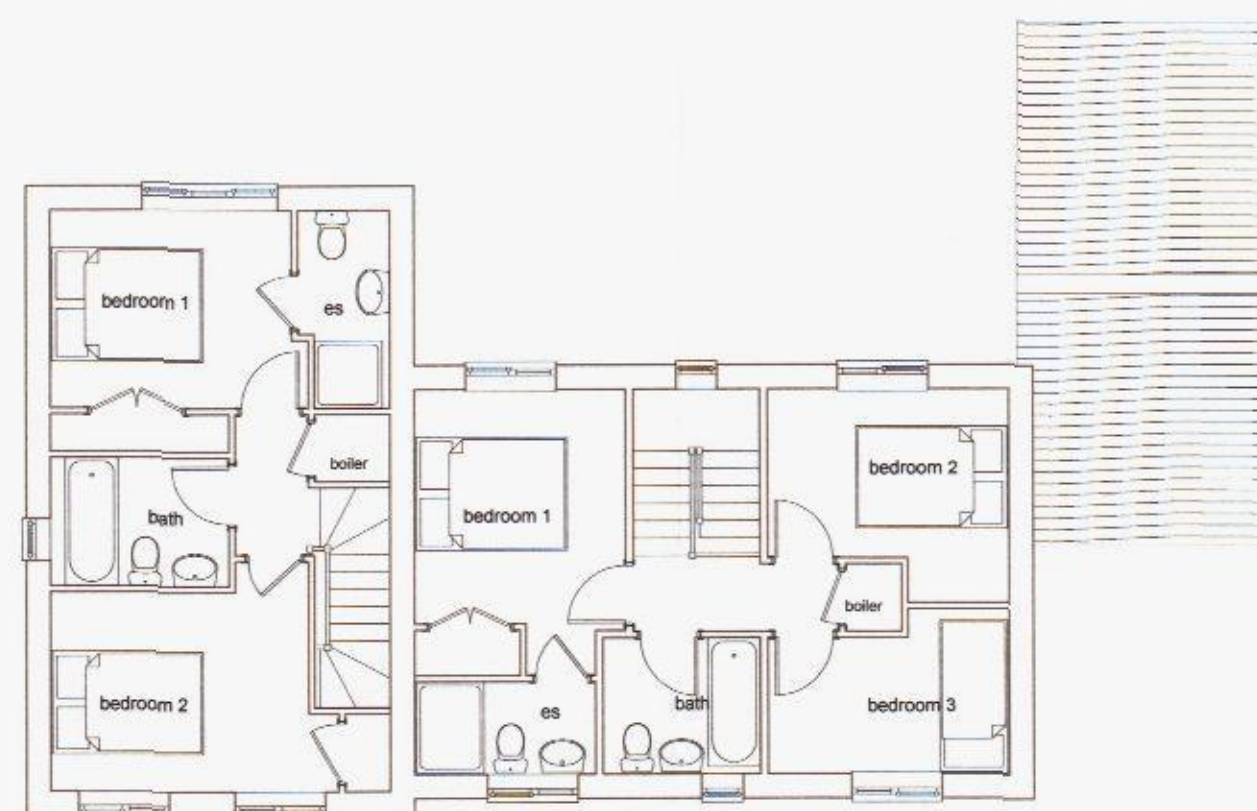

first floor

rev c	10.09.13	rear elevation eaves lowered
rev b	12.08.13	bricks changed to orange/red
rev a	09.05.13	material schedule added

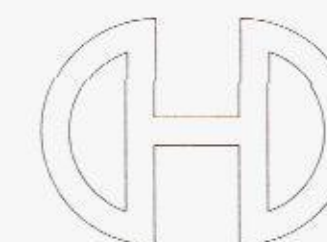

Victoria House 14 St Johns Road Hedge End Southampton Hampshire SO30 4AG
Tel: 01489 773577 Fax: 01489 797111 E-mail: sales@crayfernhomes.co.uk
All dimensions are to be checked on site prior to commencement of work
This drawing is the copyright of Crayfern Homes Limited
and may not be copied, altered or reproduced in any way without their written authority

PLOTS 20 & 21

DEVELOPMENT AT
SCRATCHFACE LANE
BEDHAMPTON
HAMPSHIRE

FOR
CRAYFERN HOMES LIMITED



scale bar 1:100 @ A2

SCALE: 1:100 @ A2 DATE: OCT 2012 DRAWING NO: 02.12_211c