




LOCATION FOR PROPOSED NEW BUILDING TO
BE IN LINE WITH EXISTING ACCOMMODATION
BLOCK ALONG FRONT ELEVATION

0 10 15 20 25 30 M

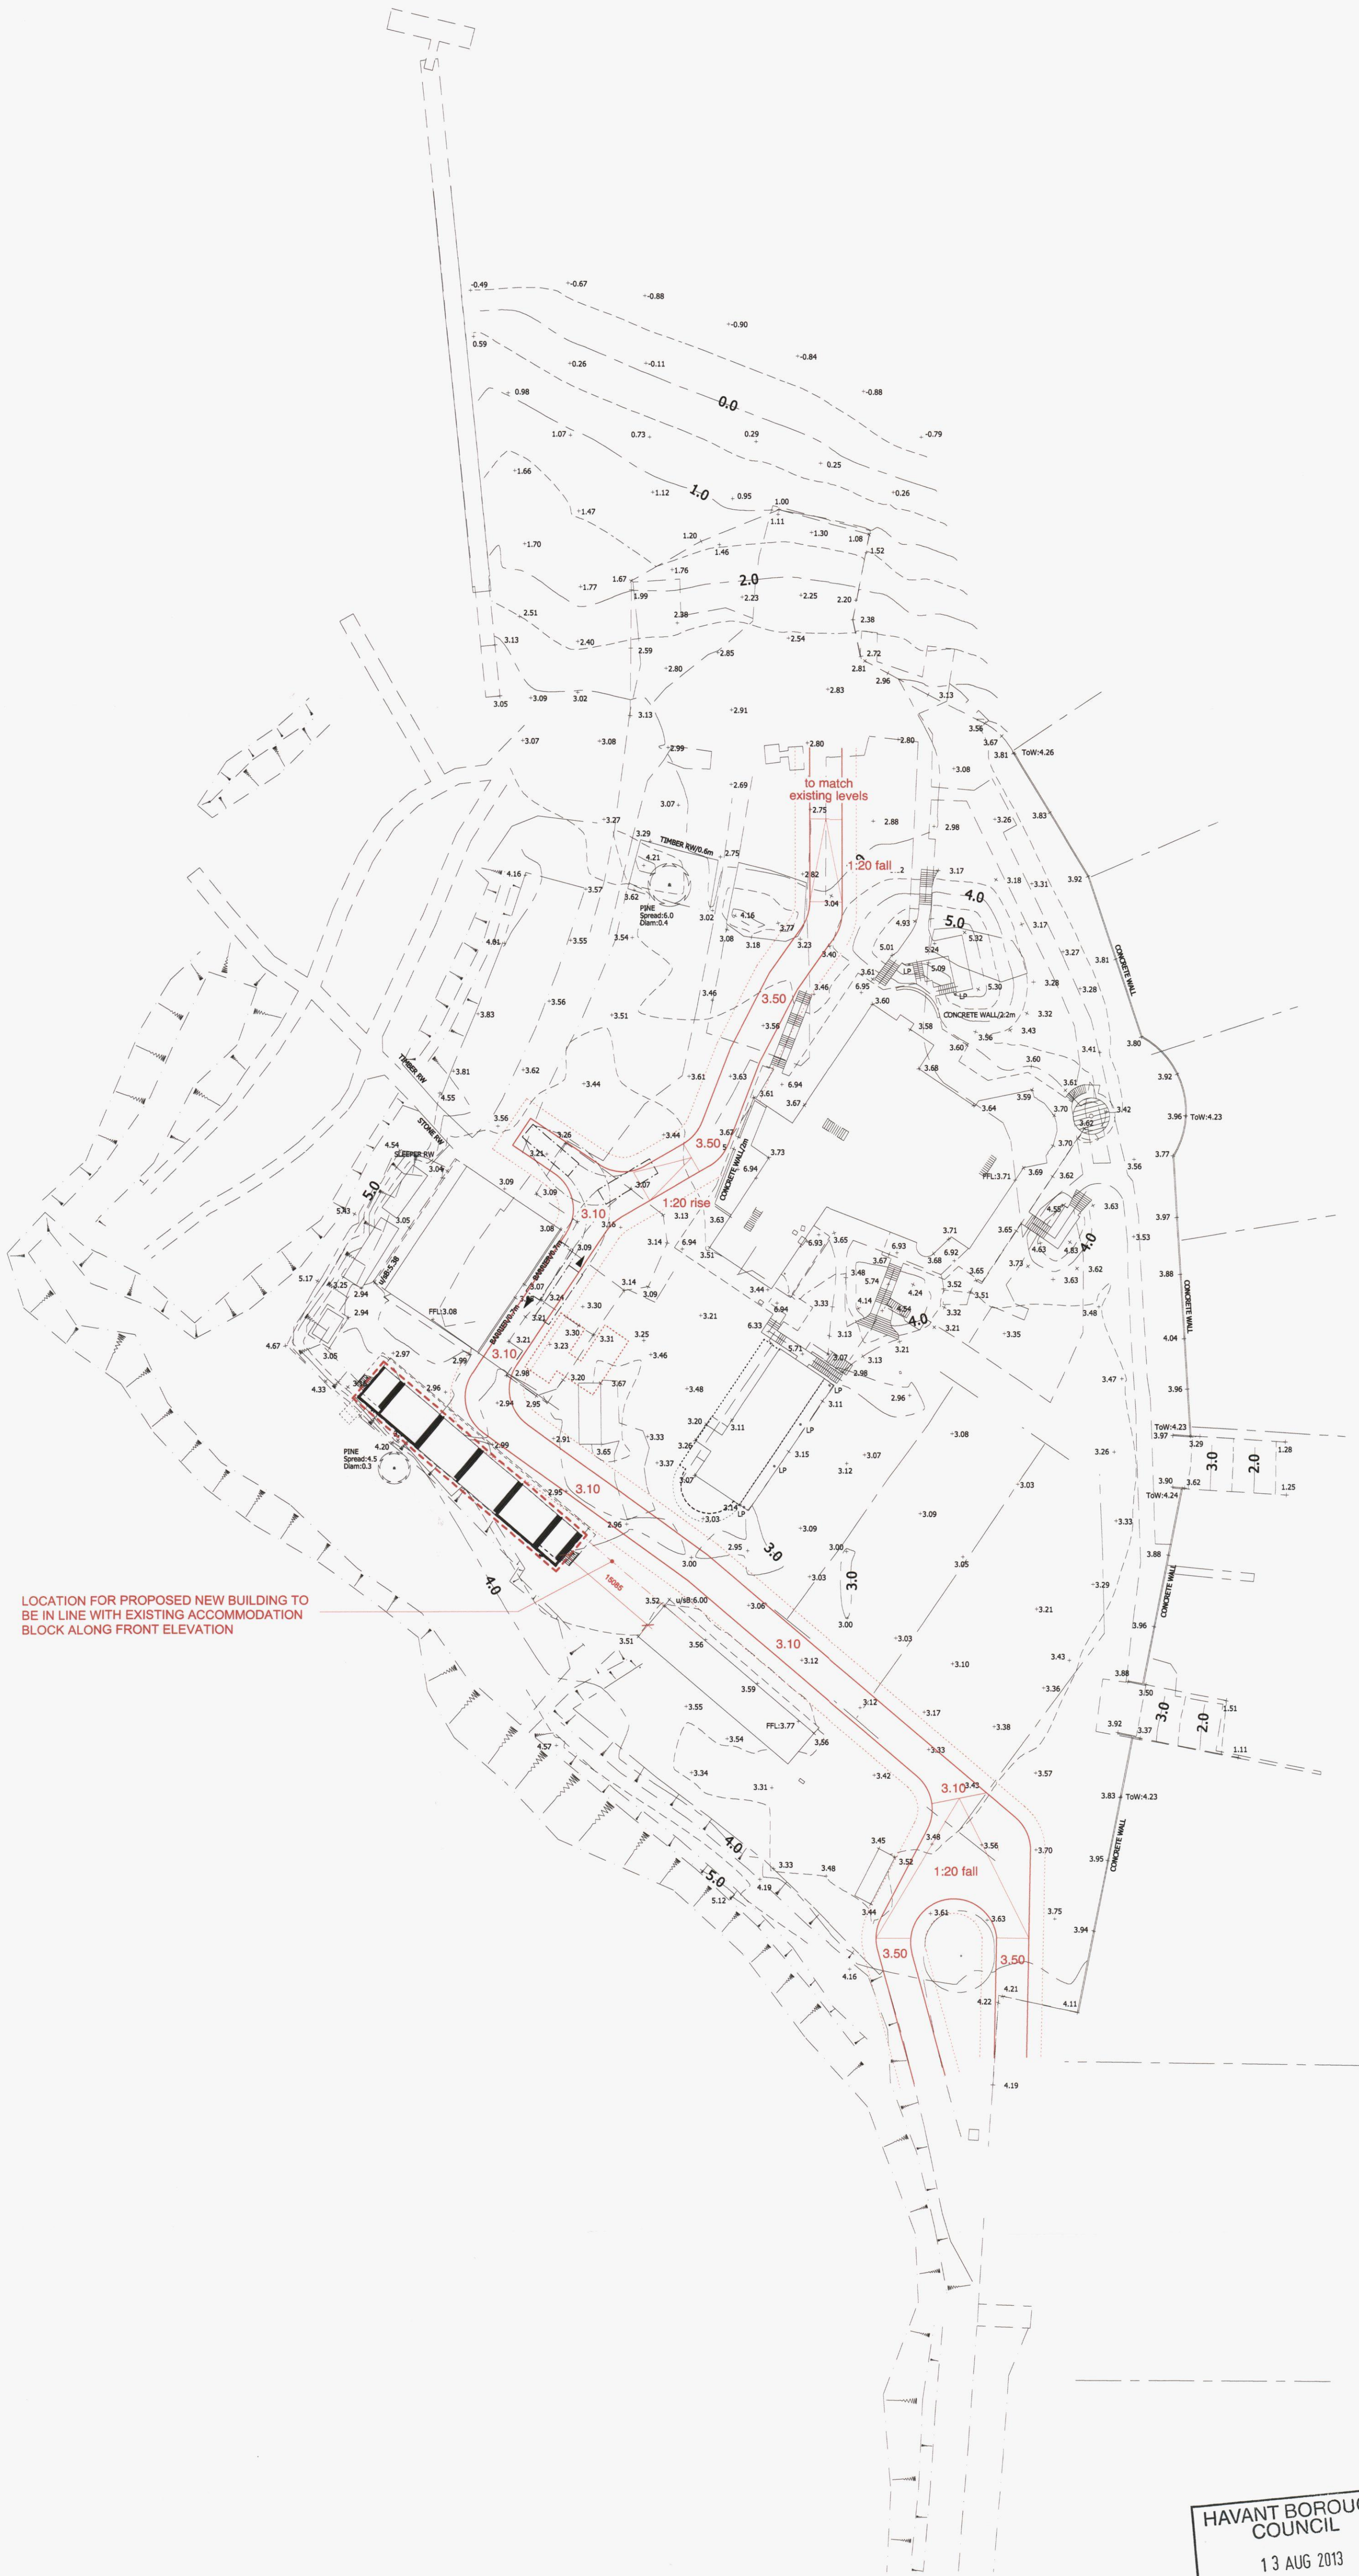

Notes	Issue	Date	Notes	Chkd	Apprd	Issue	Date	Notes	Chkd	Apprd	Key Plan
	A	02.07.13	FIRST ISSUE	MJG	MJG						

Project
**Hayling Island Sailing Club
Accommodation Block**

Drawing
Site Plan

Scale
1:500

Date
02.07.13

Status
TENDER

Drawn by
MJG
Job n^o, Type, Series, Revision
2386_GAD_100000_A

© ArchitecturePLB - do not scale
For CDM information refer to the ArchitecturePLB Hazard Elimination and
Residual Risk Register. Notes on this drawing refer only to items where a
Residual Risk can be clearly linked to a specific item. As recommended within
"ACOP-Managing Health and Safety in Construction", notes do not include generic
risk information which must be considered by the relevant contractor.

53 Great Suffolk Street
London SE1 0DB
Telephone 020 7922 0500
www.architectureplb.com

St Thomas Street
Winchester SO23 9HD
Telephone 01962 842 200



HAVANT BOROUGH
COUNCIL
13 AUG 2013
RECEIVED

2386_GAD_100000_A