




NOTES:
This drawing has been produced solely for PLANNING/DESIGN.
Do not Scale from this Drawing except for planning purposes.
Any drainage shown is presumed and to be checked with record drawings, before any commencement on site.
This drawing is the copyright of MF Designs Ltd.

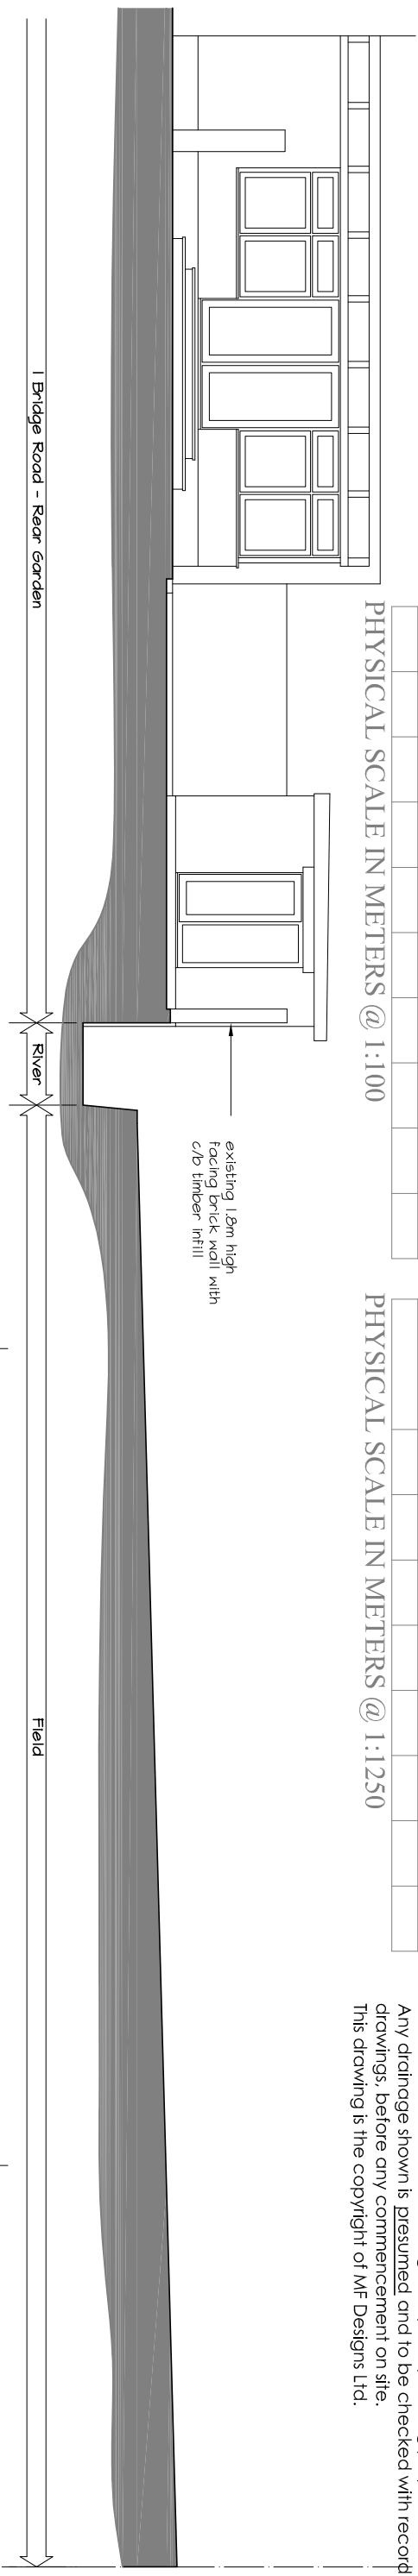

Existing South Elevation / Section AA

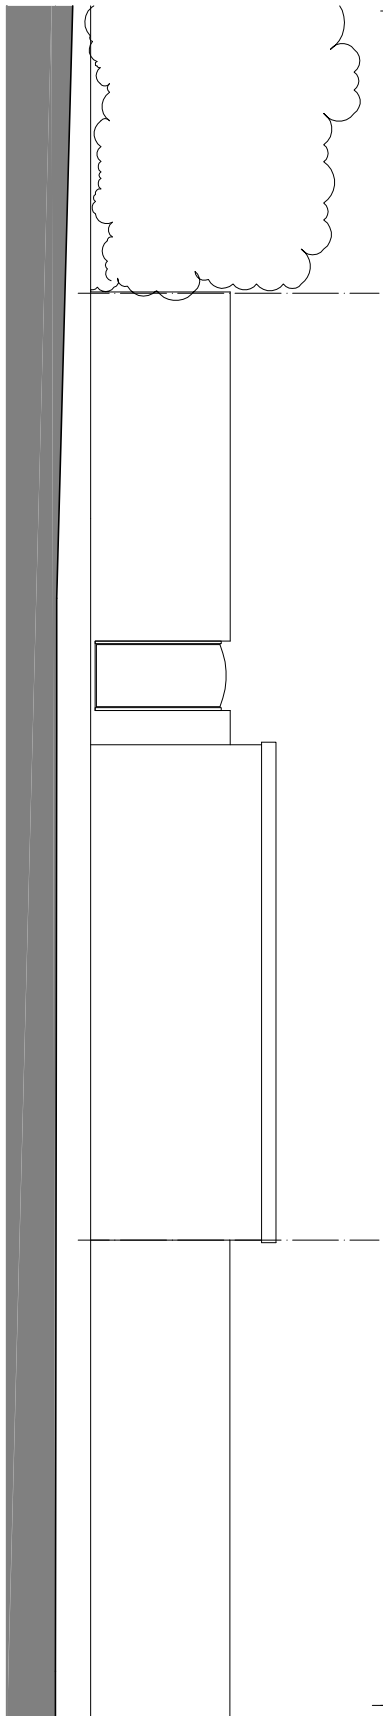

Existing East Elevation

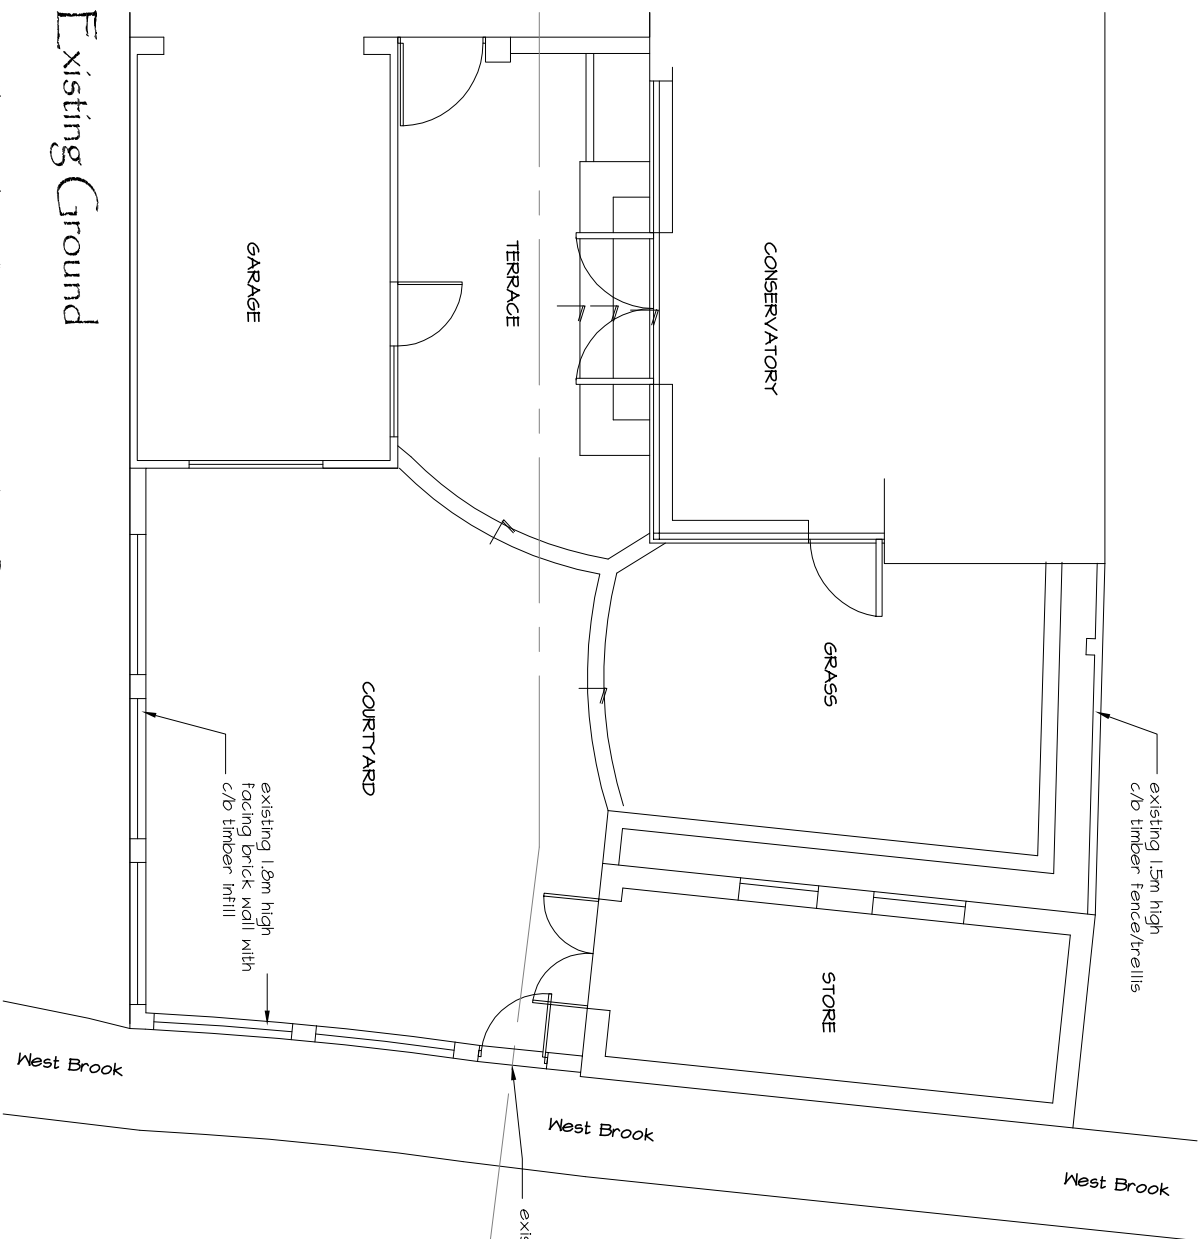

Existing Ground



Location Plan



mf designs ltd
Chartered Architects



52 King Street • Emsworth • Hampshire • PO10 7AZ
Director: Martin Farrer RIBA • Co Registration No.4507379
Date: June 2013
Scale: 1:100/1:1250

01243 377766
admin@mfdesigns.org.uk
Job No: 3071
Dwg No: 100