


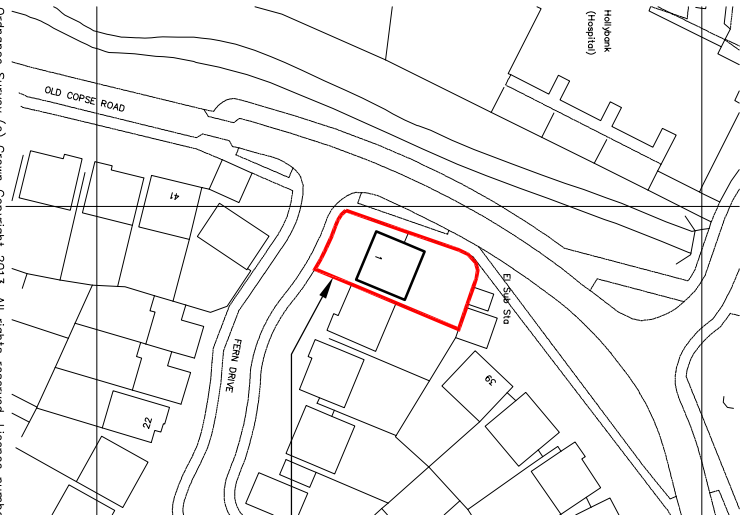


Ordnance Survey (c) Crown Copyright 2013. All rights reserved. Licence number 100020449



Location Plan
1:1250



SCALE 1:1250

 

SCALE 1:500

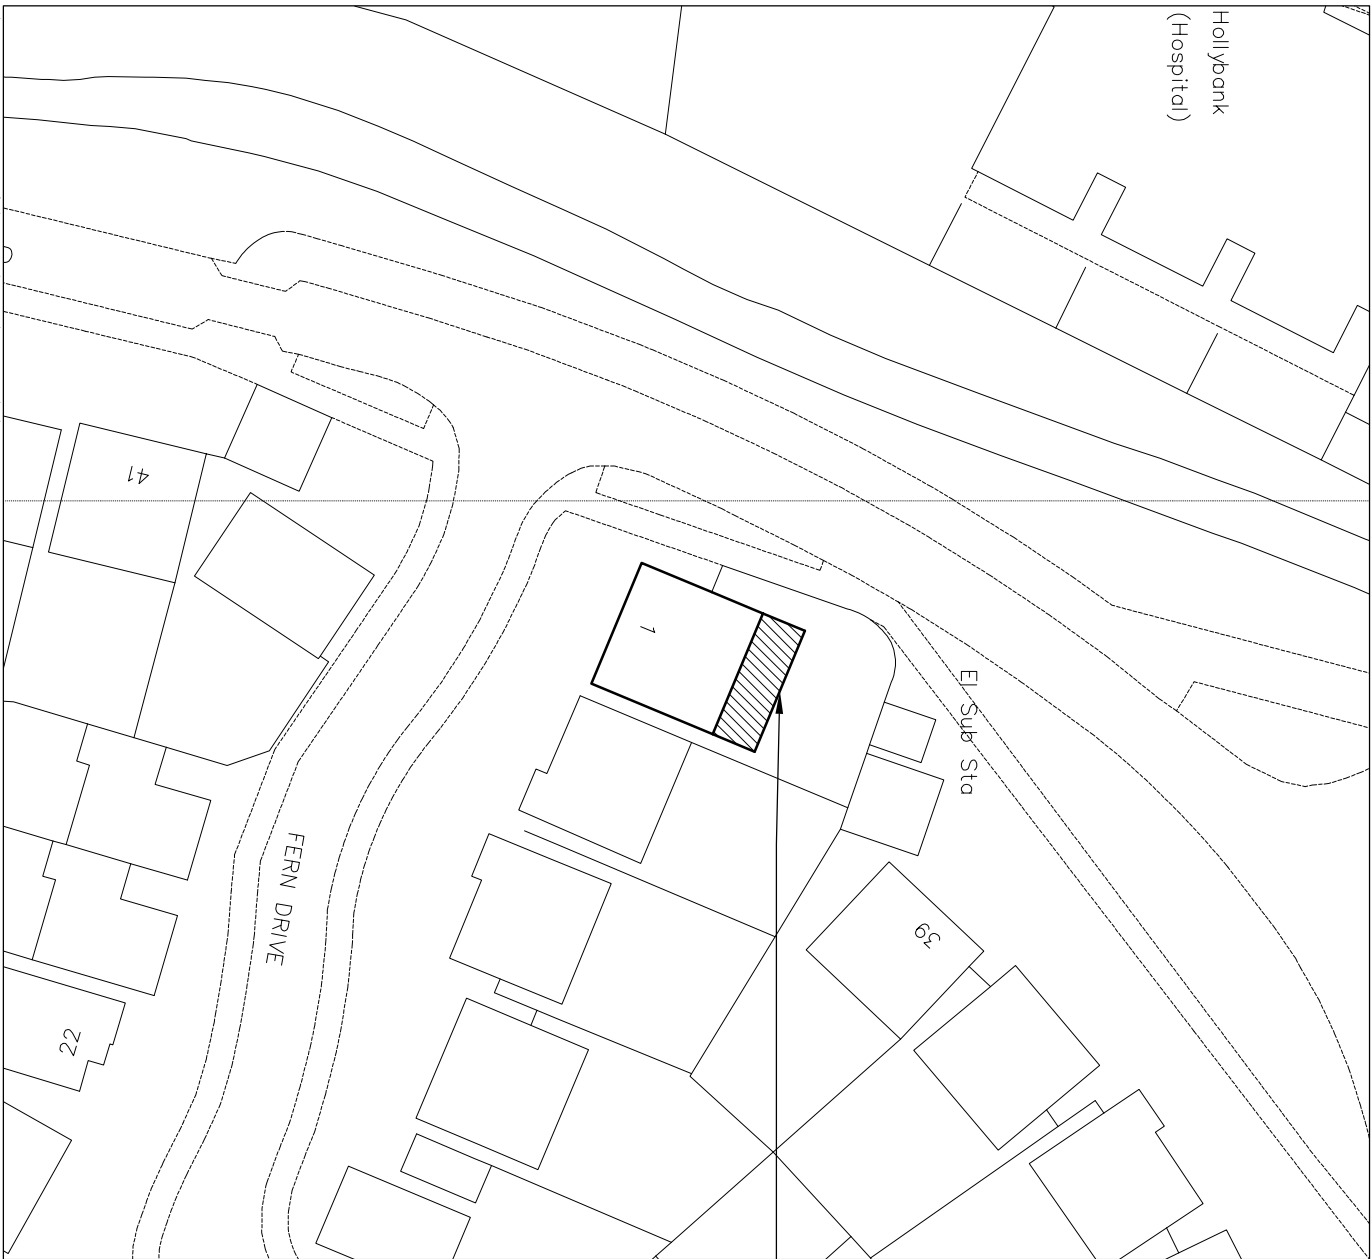 

Ordnance Survey (c) Crown Copyright 2013. All rights reserved. Licence number 100020449

Block Plan
1:500

PROJECT:

Single storey rear extension
1 Fern Drive, Havant

DRAWING:

Location & site plan

DWG No:

255 PL01

REVISION:

00

SCALE:

as shown