





EAST

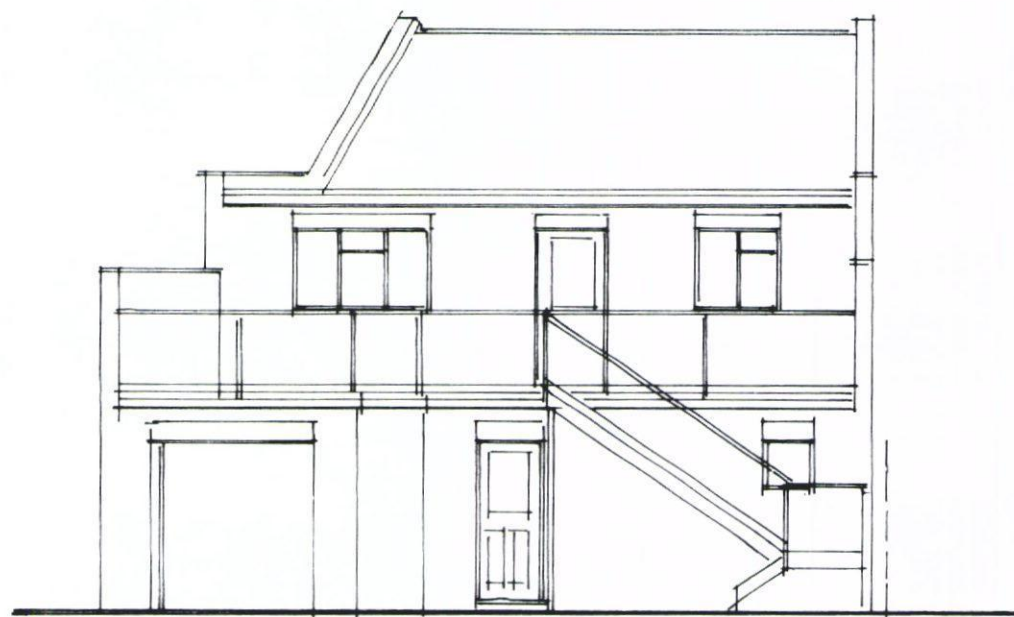


WEST

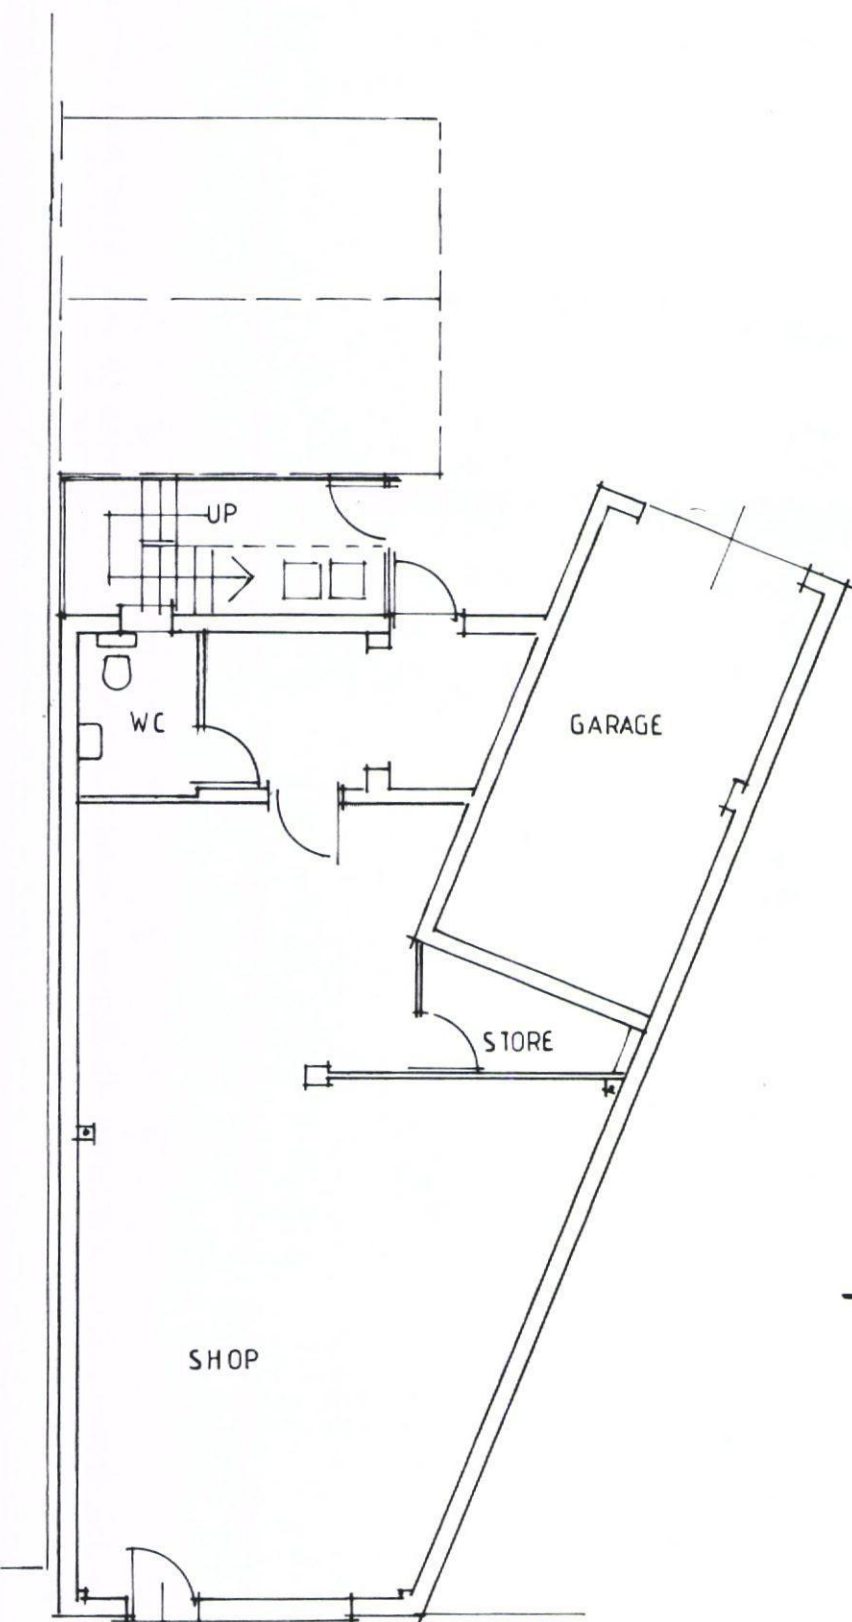


GROUND FLOOR PLAN 1:100


E L M G R O V E

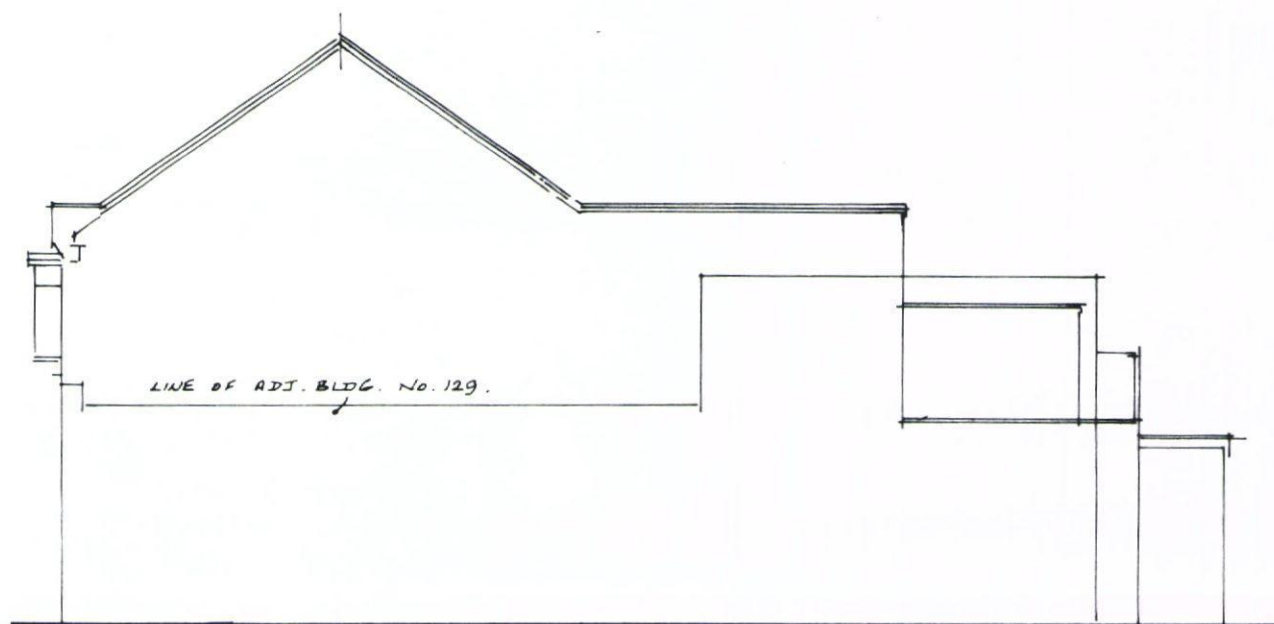

NORTH

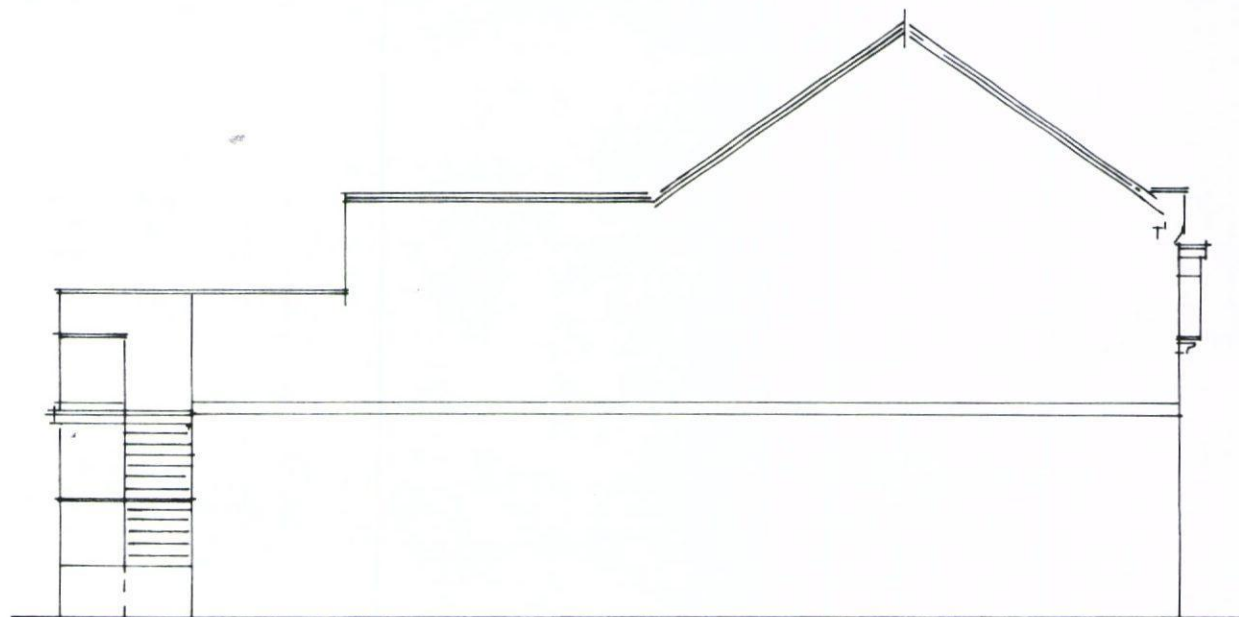

SOUTH

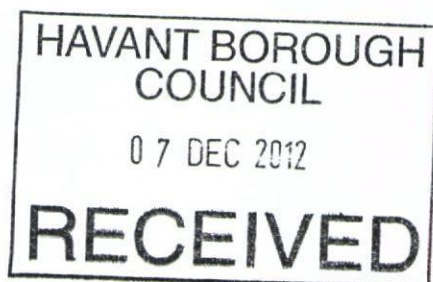

AS EXISTING

127 ELM GROVE HAYLING ISLAND PO11 9ED

D.J. & D.J. WILSON

DWG. NO. 470-2

Geoffrey J. Duffell

Tel. 023 92462261

Nov. 2012