


Key:

- 2A Existing door and architrave relocated from 3A
 2B Existing door and architrave relocated from 3C
 2C Existing timber fire surround to be retained and used as a template for 1E

- Existing walls
 Proposed walls
 New partitions
 Walls removed

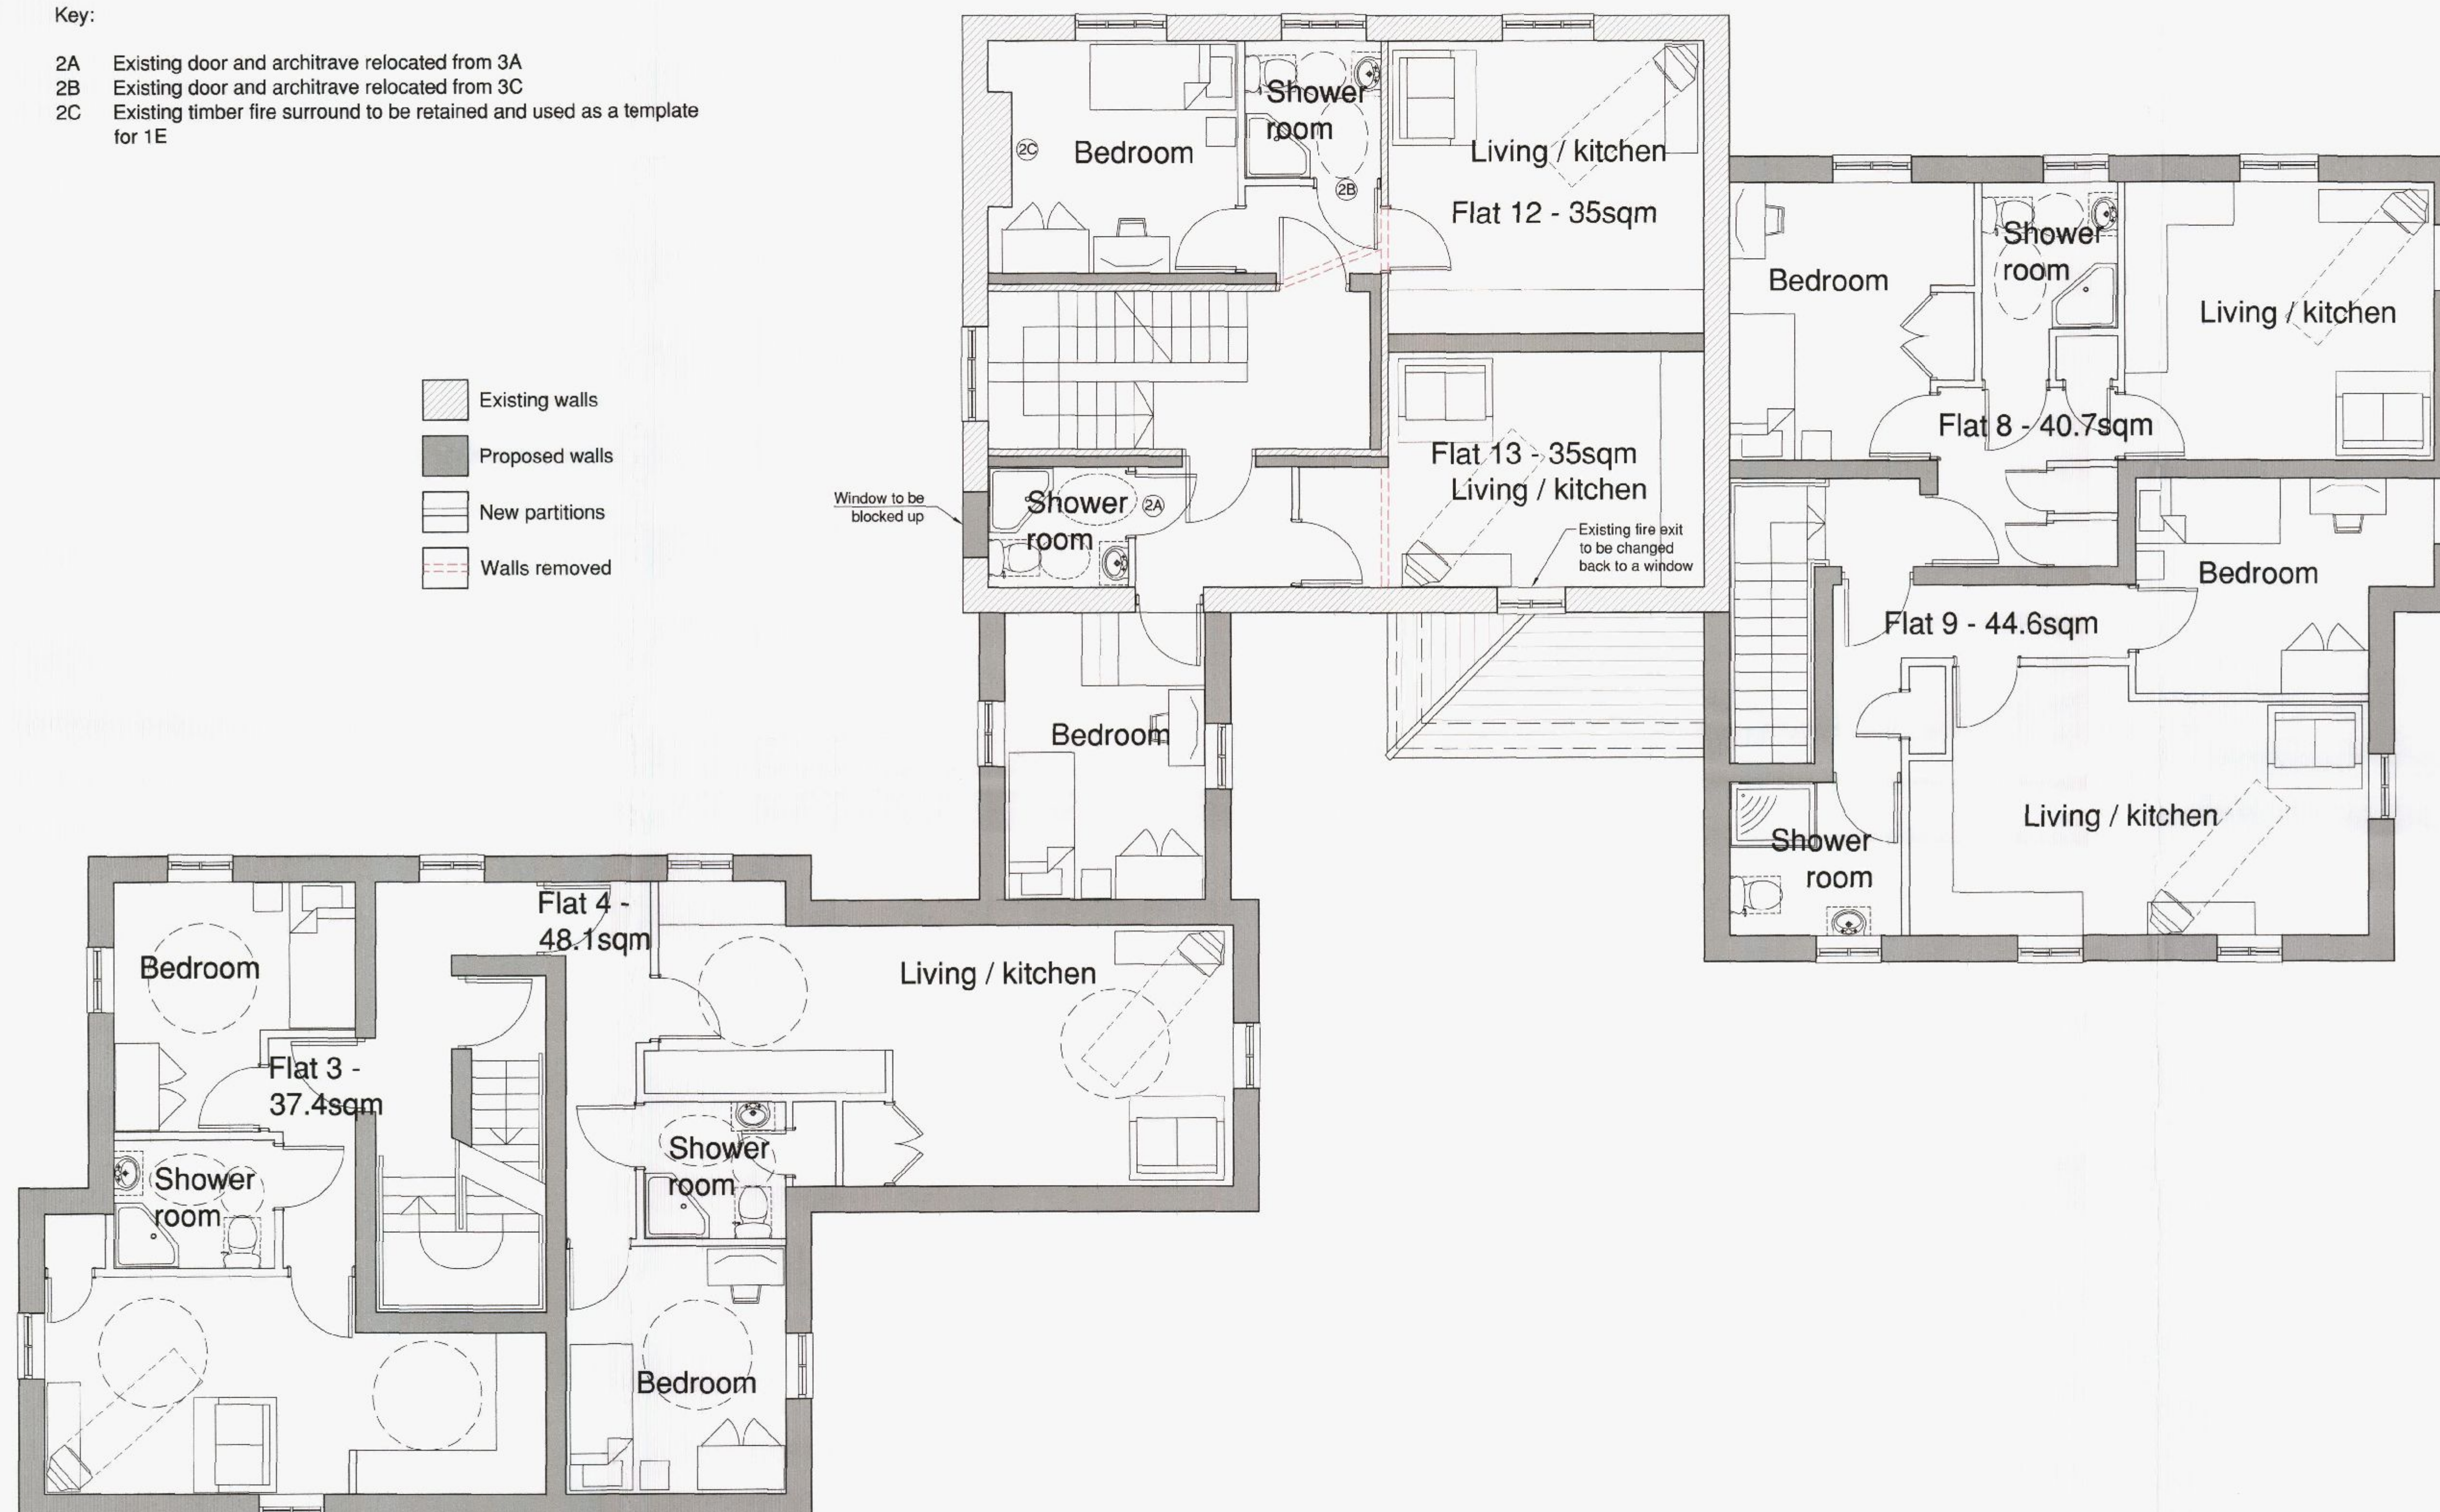

1st floor plan

notes
 this drawing is the copyright of the pdp architecture llp and must not be reproduced in whole or part or used for the execution of works without their permission.
 all dimensions to be checked on site prior to commencement of construction works and the architect notified of any discrepancy.
 figured dimensions are to be used in preference to scaled dimensions.
 no deviation from this drawing will be permitted without prior consent of the architect.
 all drawings are prepared subject to a full measured and structural survey of the buildings and site.
 all structural work is subject to the appointment of a structural engineer to confirm and agree the structural proposals.
 os promap licence no. 100020449.

health & safety:
 exceptional risks involving specific methods of construction or exceptional maintenance issues:
 NO SIGNIFICANT RISK

scale width 50 mm @ a1 - 25 mm @ a3

revision	notes	date	drawn	checked
A	Revised following comments from local authority	12-11-12	HM	MBW
B	Revised following comments from local Authority	26-11-12	HM	MBW
C	Revised following comments from Conservation Architect	21-12-12	HM	MBW
D	Revised following comments from Conservation Architect	17-04-13	HM	MBW

client



PLANNING



pdp architecture llp

chartered architects town planning
 interior design consultants

2 beechworth road havant
 hampshire po9 1ax
 tel 023 9248 1100
 fax 023 9247 5050
 email pdp@pdp-architects.co.uk

www.pdp-architects.co.uk

project Proposed Development
 Homewell House
 Havant
 detail 1st Floor Plan

drawn	checked
HM	MBW
date	status
Sept 2012	PLANNING
a1 scale	a3 scale
1:50	1:100

