



Figured dimensions to be taken in preference to scaled.
Dimensions to be checked on site before work commences.
No deviation from this drawing will be permitted without the prior written consent of the Architect.
Ground floor slabs, foundations, structure, etc., and all work below ground is shown provisionally and inspection of ground conditions is essential prior to work commencing.
Reassessment is essential when the ground conditions are apparent and redesign may be necessary in the light of soil conditions found.
The responsibility for establishing the soil and subsoil conditions rests with the Contractor.

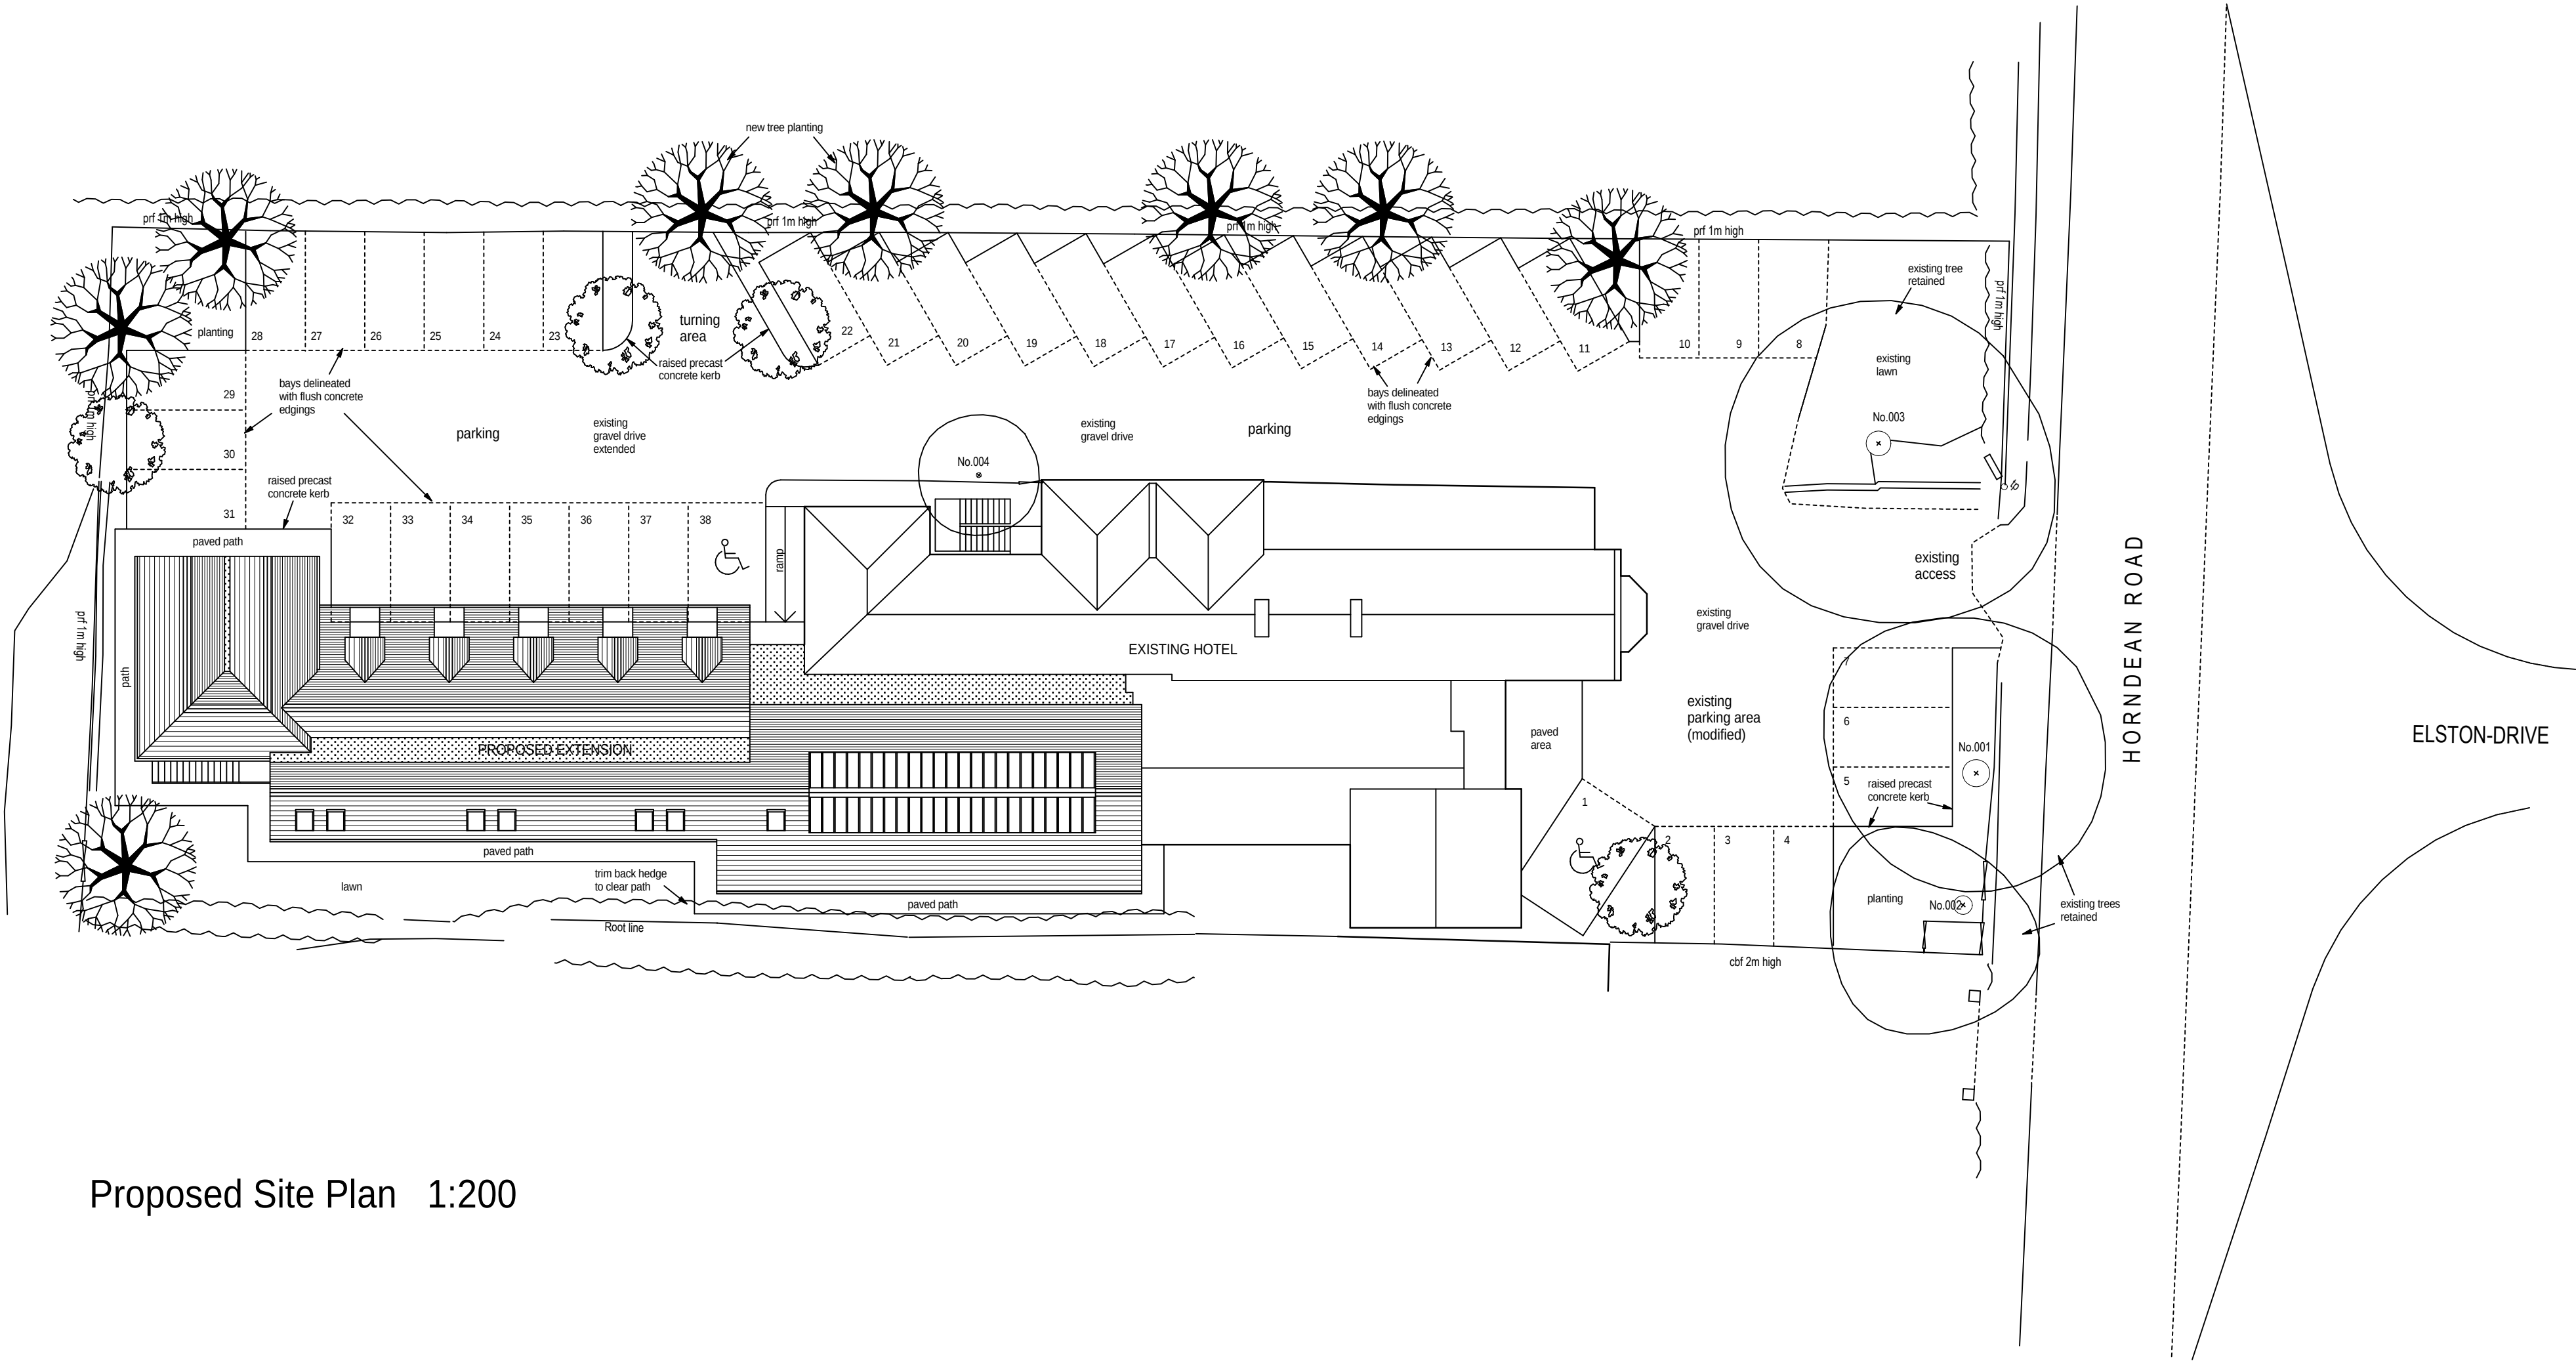

Proposed Site Plan 1:200

 

				revisions			date
drawing			drawing no.	rev.	date	scale(s)	sheet size
PROPOSED SITE PLAN (INCLUDING ROOF PLAN)			2908/202		AUG 2013	1:200	A2
			client				
			MR. P. SAHOTA				
project							
PROPOSED EXTENSION TO JINGLES HOTEL 77 HORNDEAN ROAD, EMSWORTH HAMPSHIRE PO10 7PU			Jeffrey Douglas Chartered Architect ■ 114 Havant Road ■ Hayling Island ■ Hampshire ■ PO11 0LJ ■ Tel: (023) 9246 8889 ■ E-mail: jd@jeffreydouglas.co.uk 				