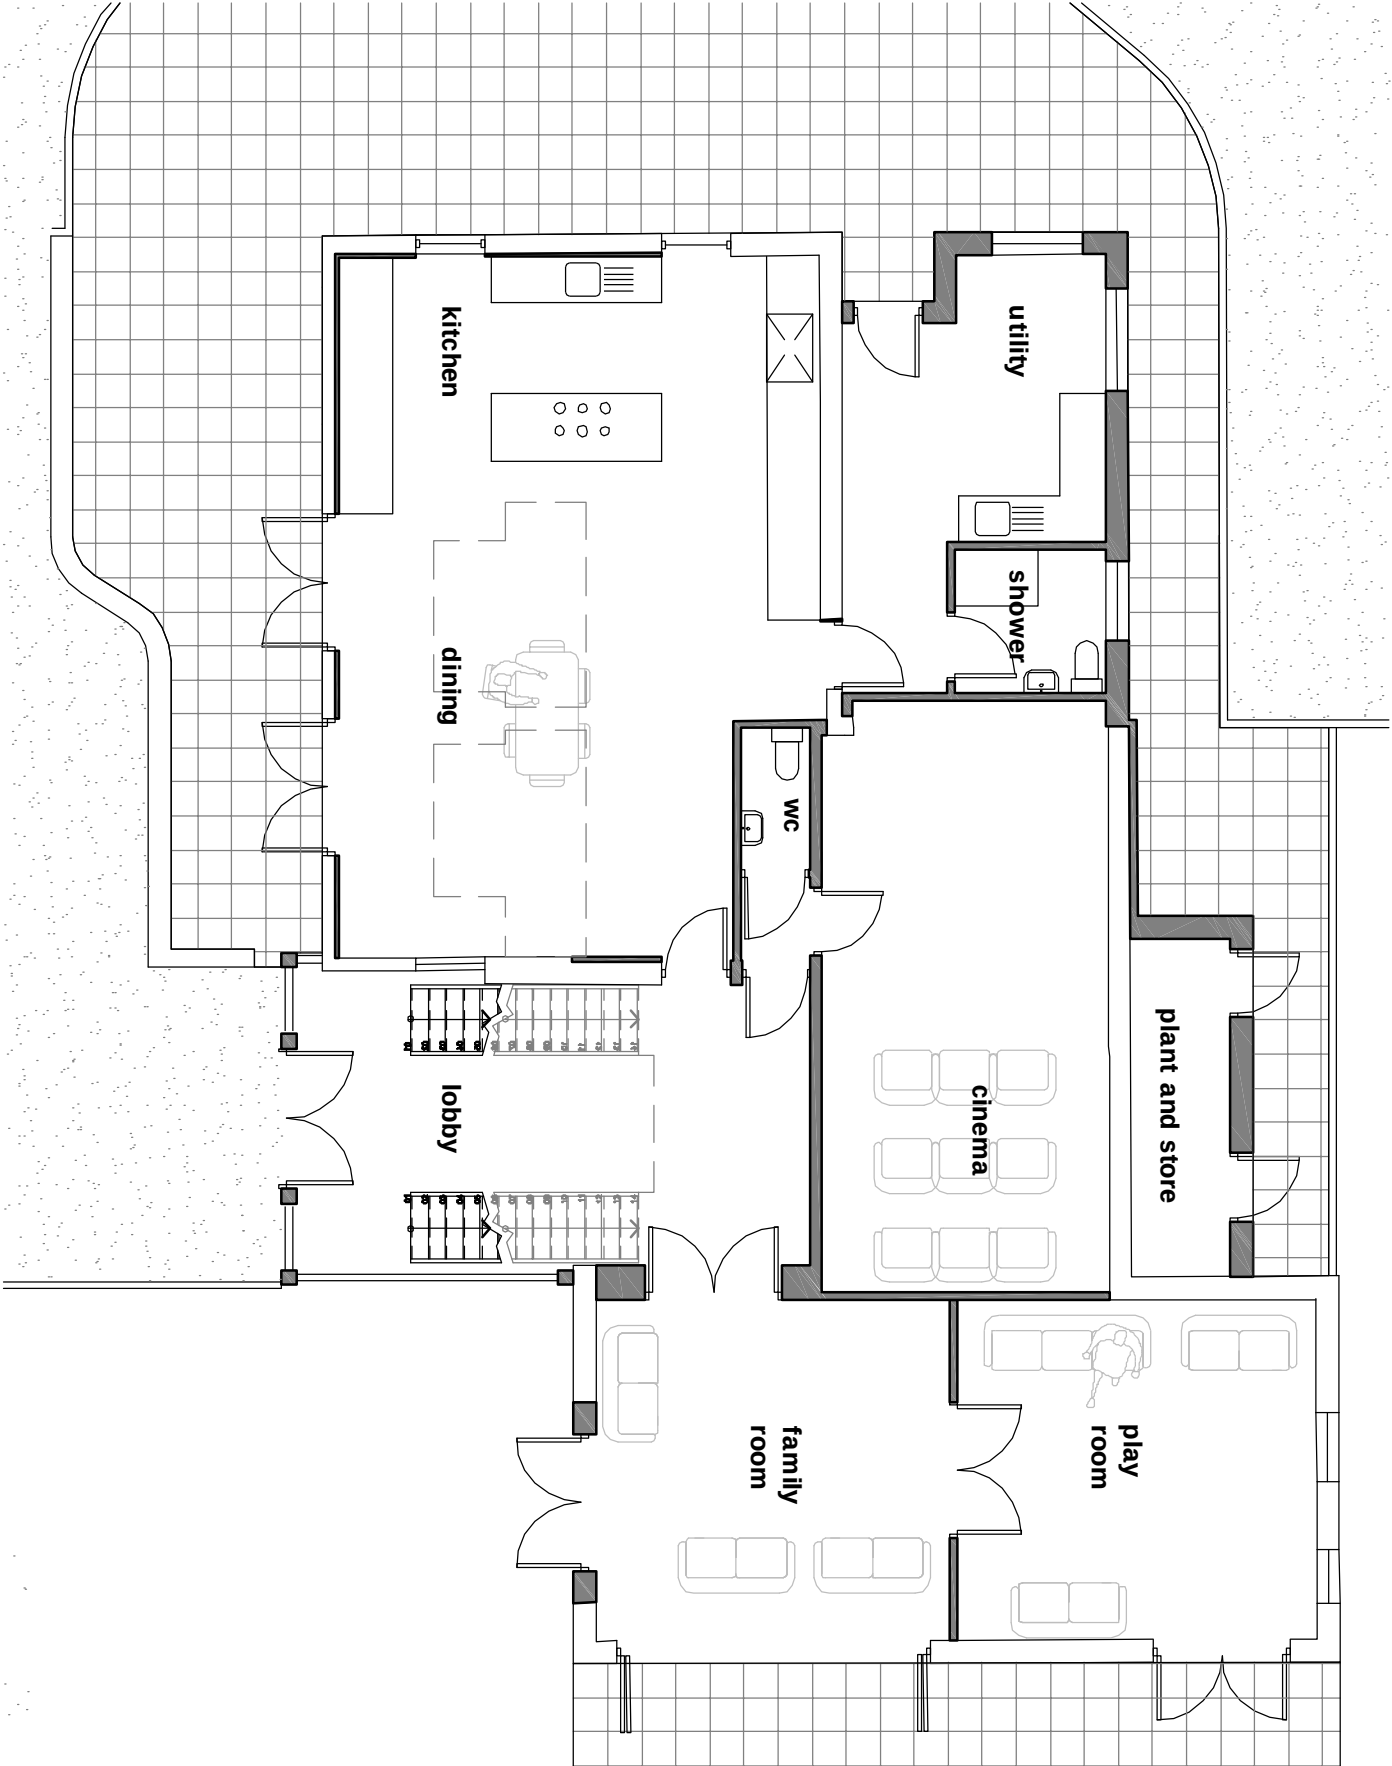


proposed ground floor plan

this drawing is not for
construction
this drawing is the
property of:
dwell design
28 beaconsfield avenue
cosham
portsmouth
po6 2pt

revisions
-/-/-

scale bars

1:100

0

1

2

5

scale
1:100 @ A3

job name
deantail

date
sept 12

job number
13011

drawing number
(pl)10

drawing name
proposed ground
floor plan

status
planning

revision
-

dwell design
ltd