




EXISTING DETAILS

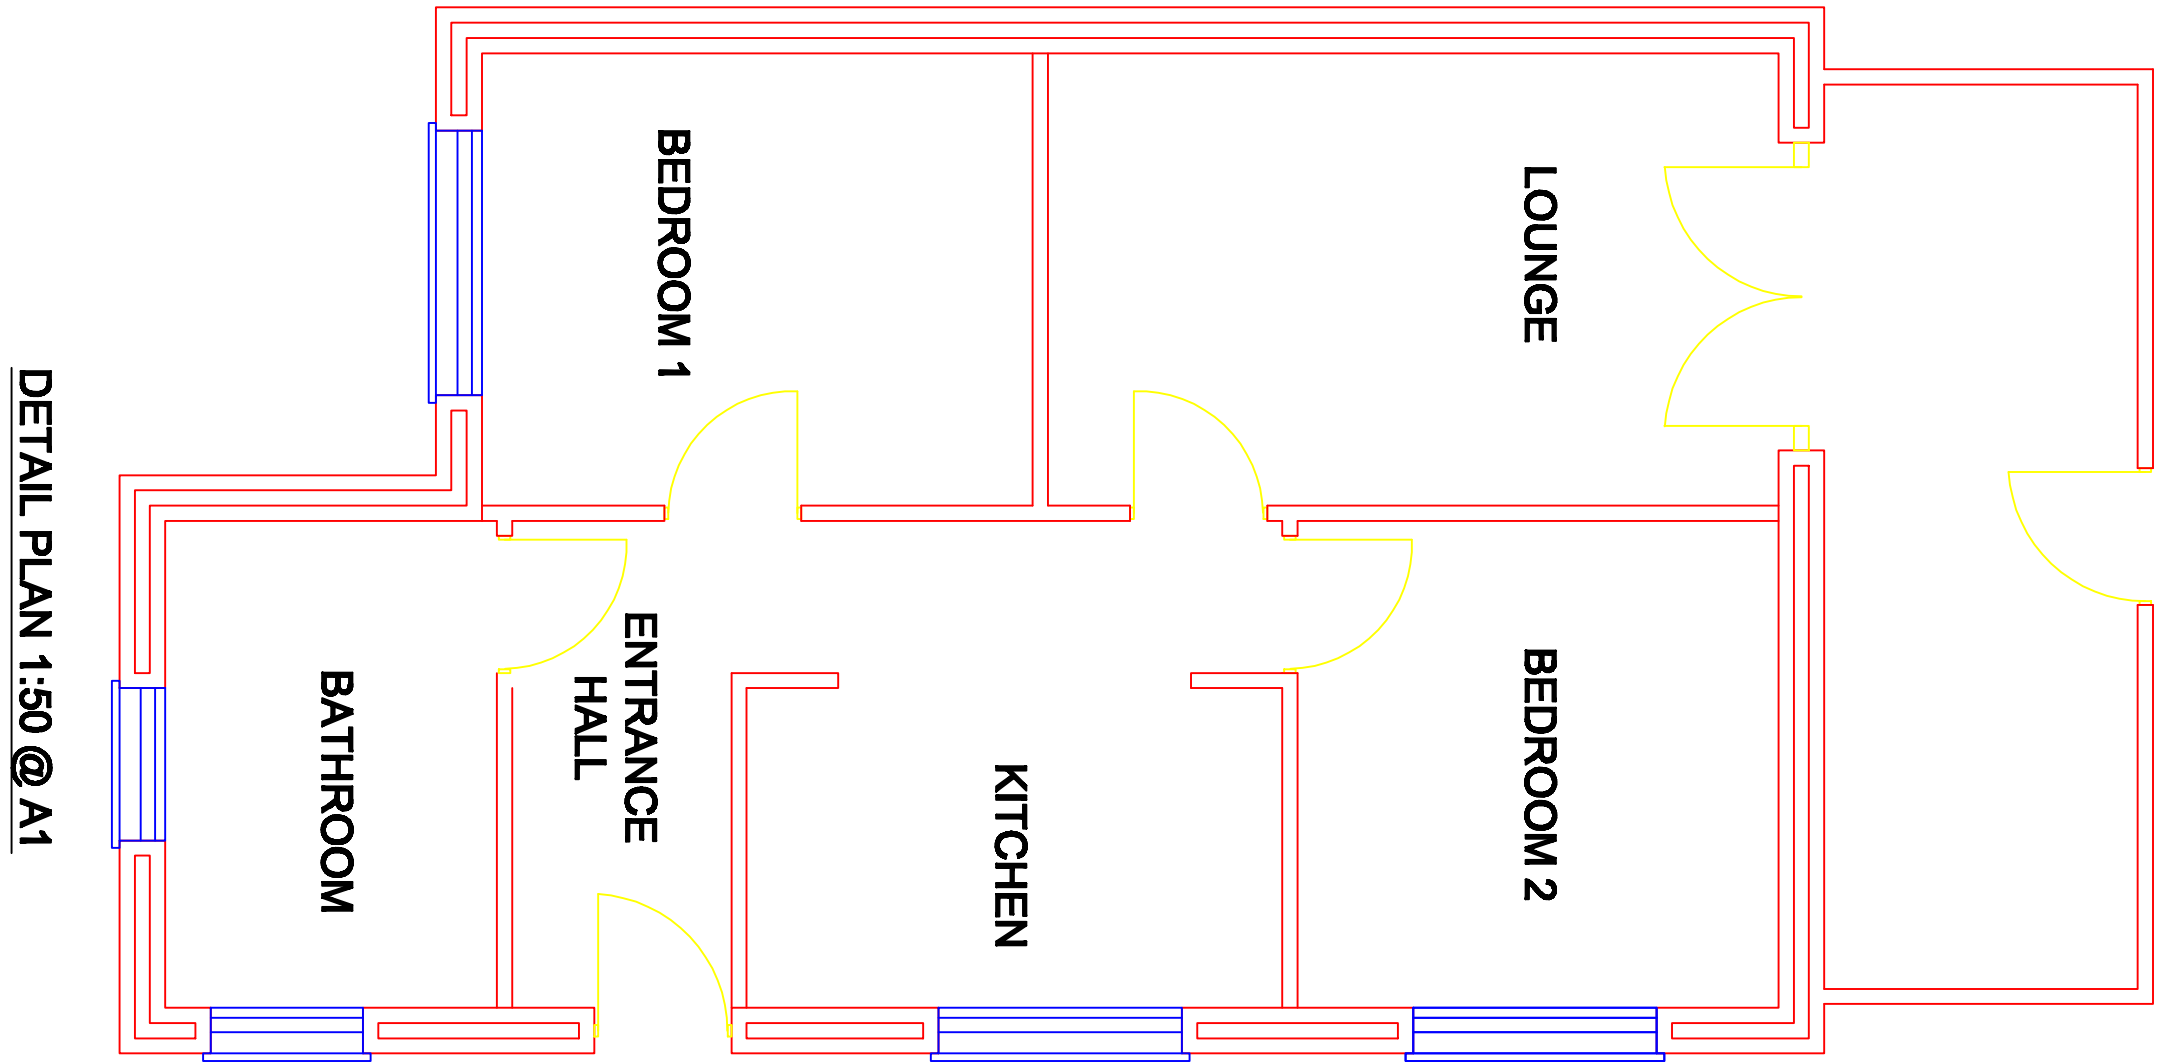


DETAIL PLAN 1:50 @ A1

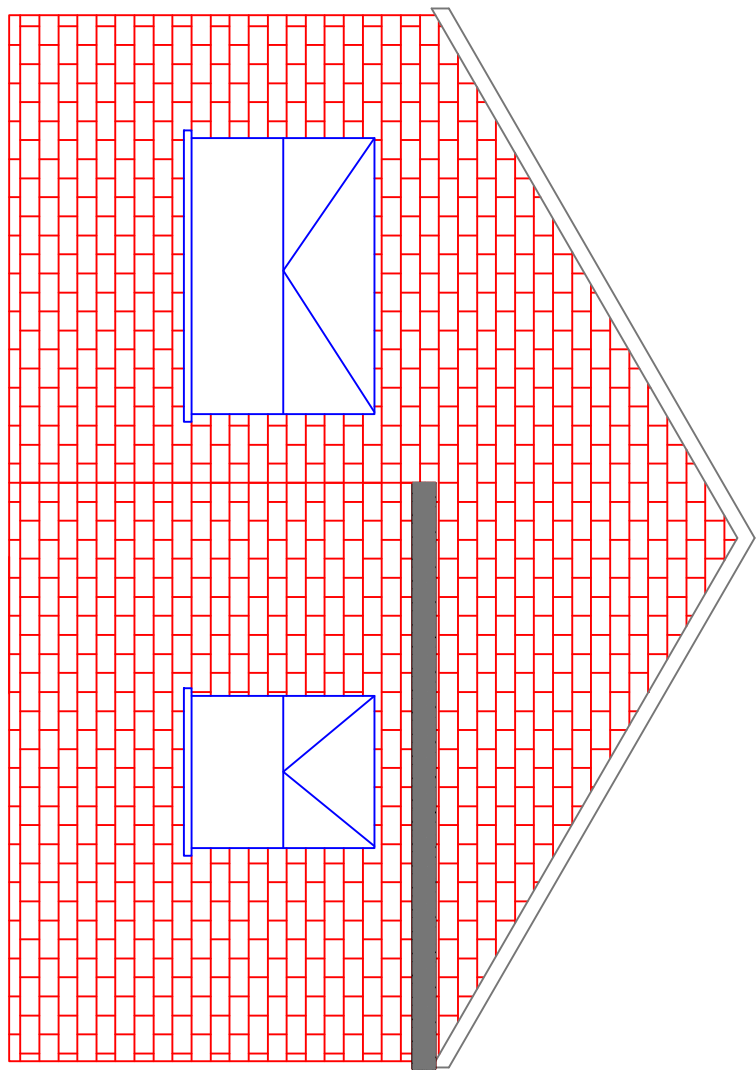


EAST ELEVATION 1:50 @ A1

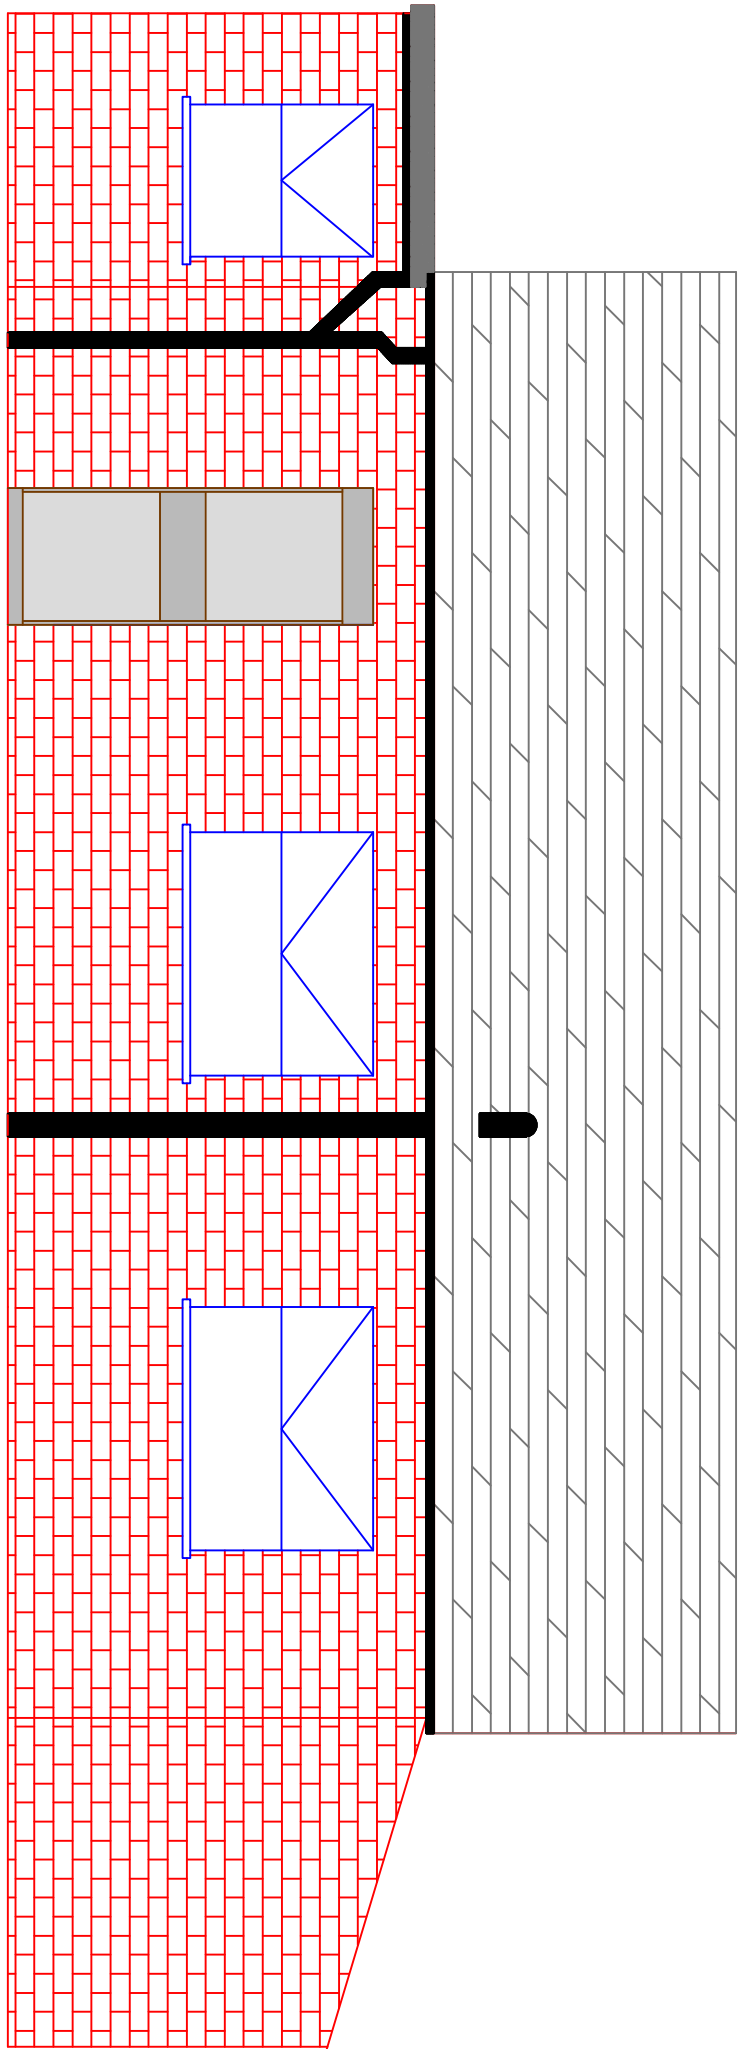


NORTH ELEVATION 1:50 @ A1

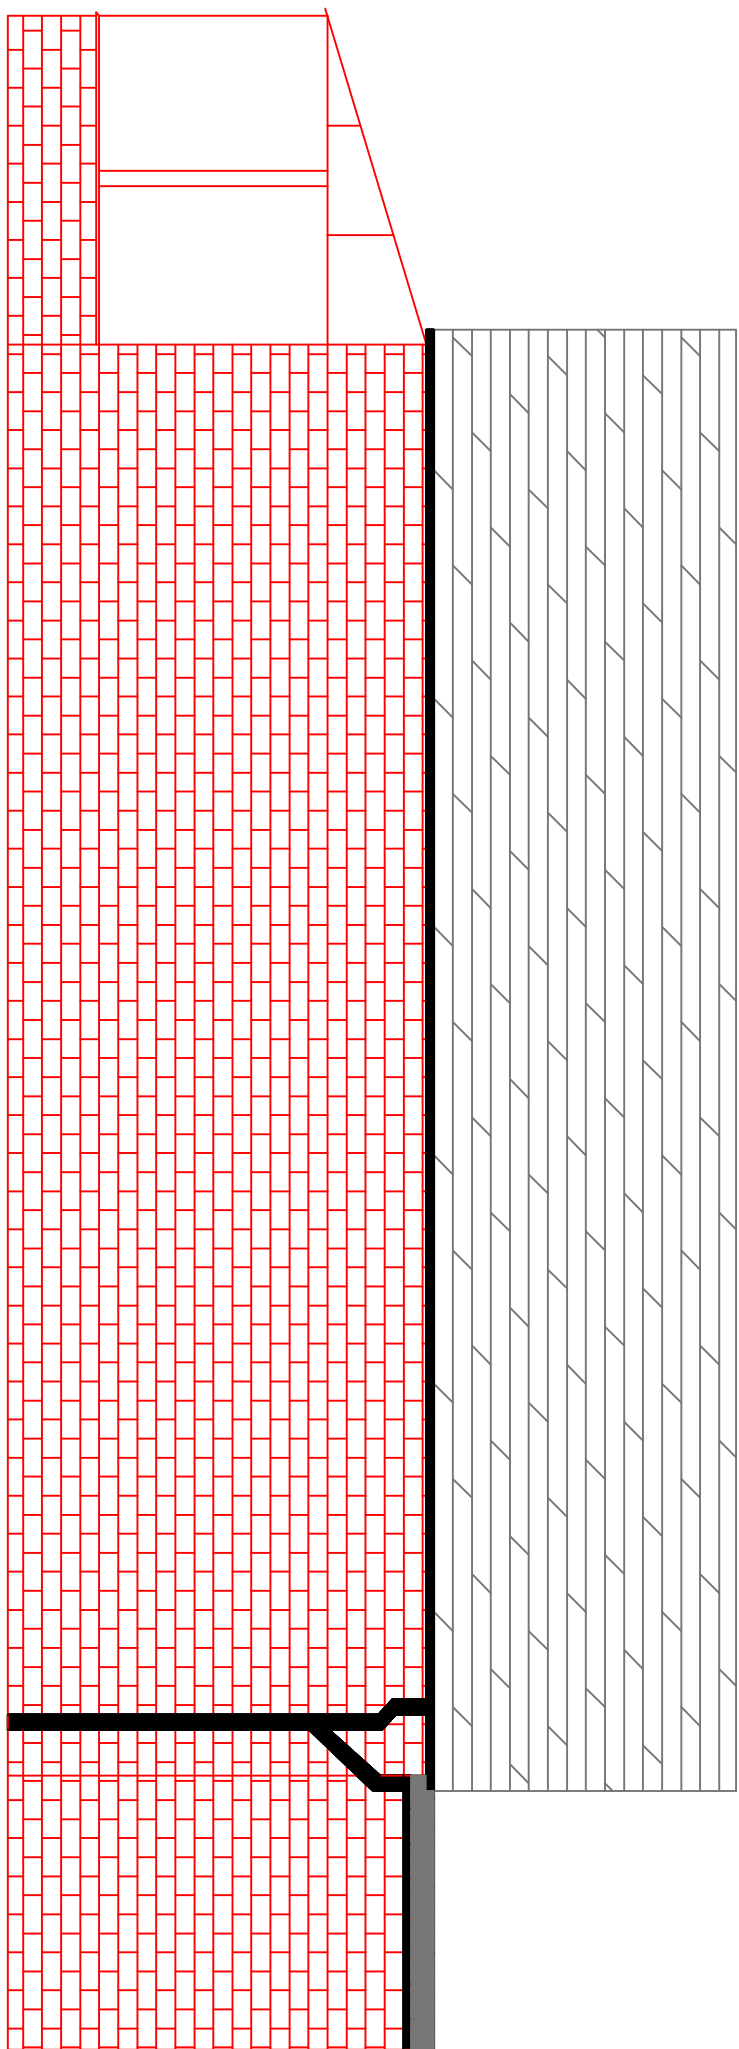

SOUTH ELEVATION 1:50 @ A1

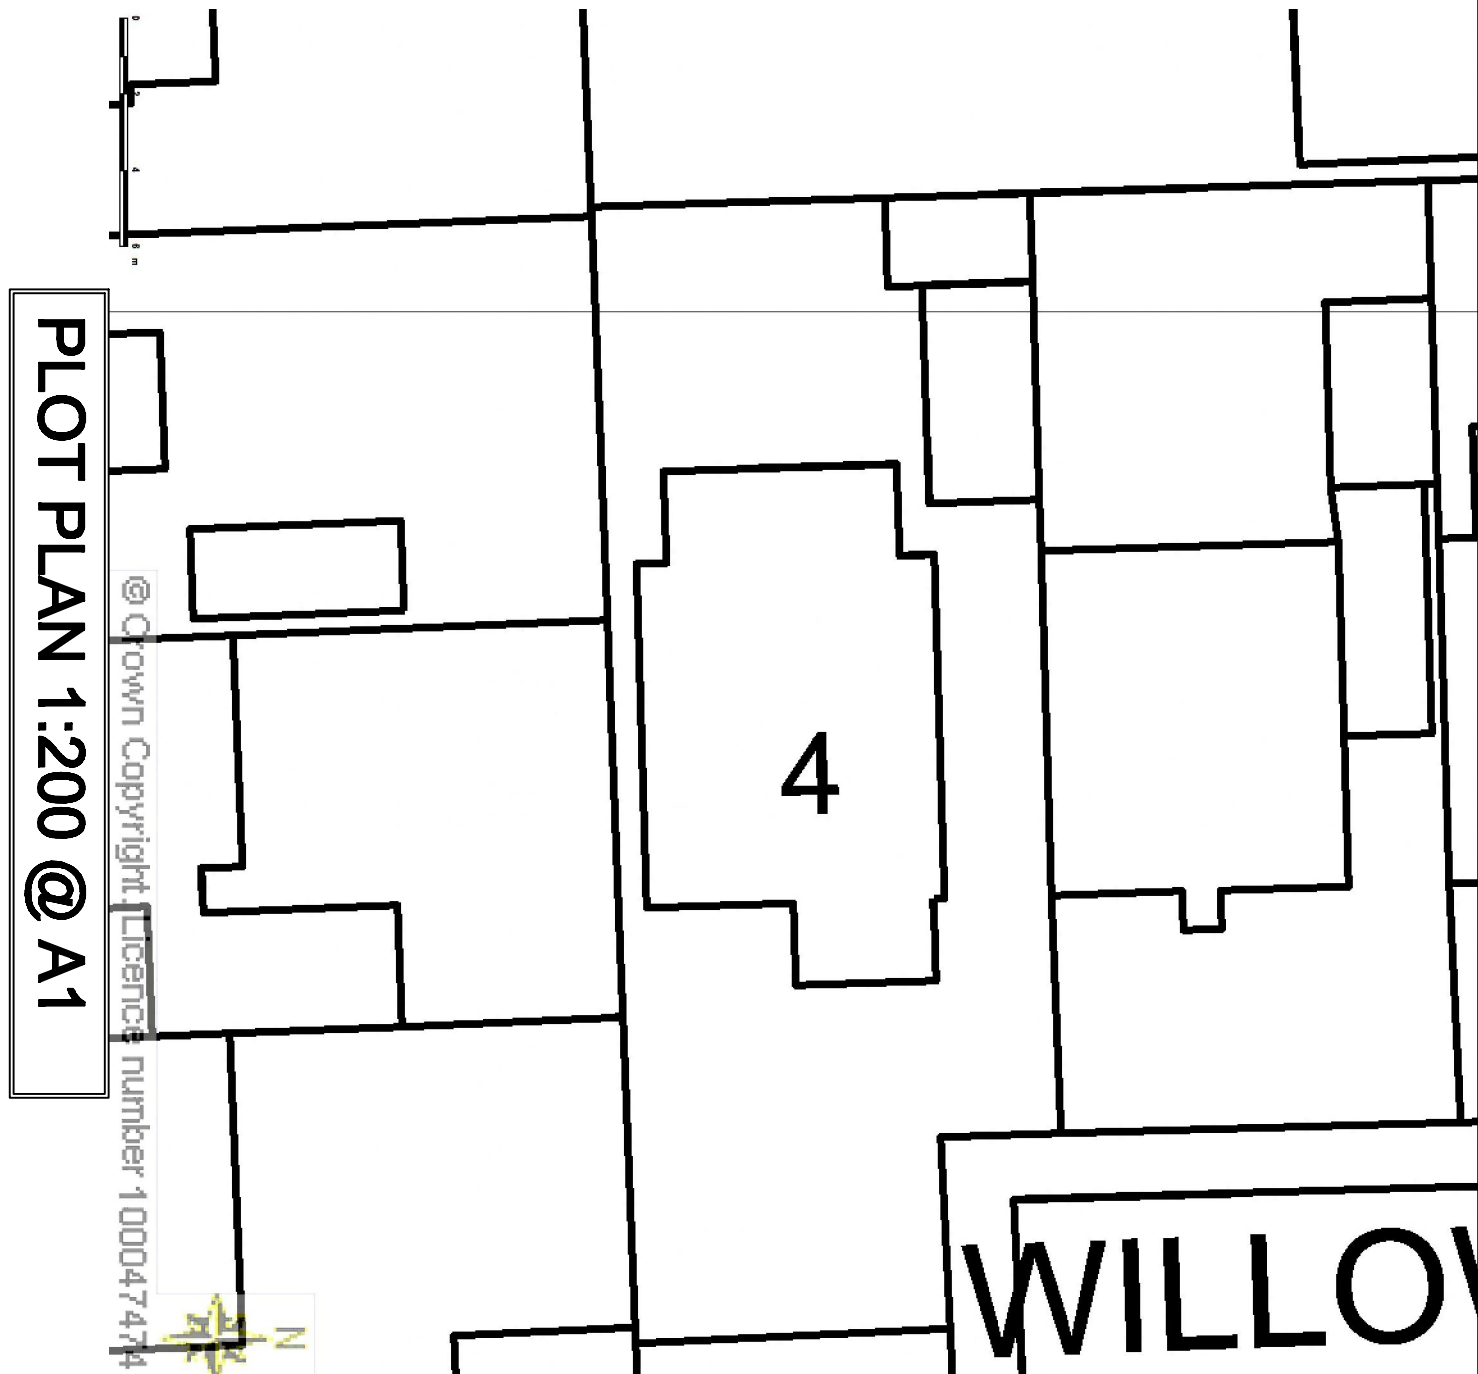

PLOT PLAN 1:200 @ A1

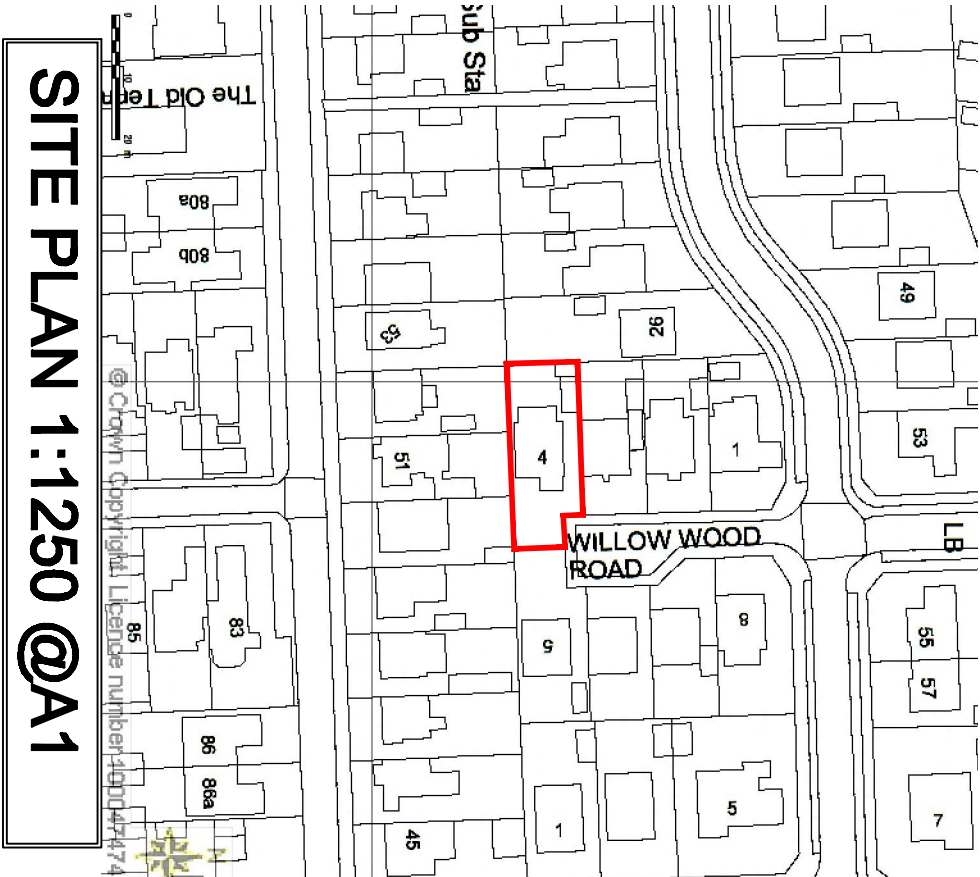

SITE PLAN 1:1250 @A1

ISSUE: FOR APPROVAL

NOTES:  
BRICKWORK: TO MATCH EXISTING.  
FOOTINGS: MINIMUM 1 METER OR AS REQUIRED BY BUILDING REGULATIONS.  
GUTTERING: TO RUN INTO EXISTING.  
FLAT ROOF: CONTINUATION OF EXISTING.

| REVISION | AMENDMENT | DATE |
|----------|-----------|------|
|          |           |      |
|          |           |      |
|          |           |      |

PROPOSED EXTENSION  
MR MICHAEL COOK  
4 WILLOW WOOD ROAD  
HAYLING ISLAND  
HAMPSHIRE, PO11 9BE  
DATE: 29/04/13  
DRAWN: DF  
SCALE: 1:50 @ A1  
DRAWING NO. 001 OF 002