



John Groom Chartered Architect

32A High Street Emsworth Hampshire PO10 7AW

T 01243 372560 M 07780 997563 W johngroomarchitect.co.uk E johngroom@freeuk.com

new design + conversions + housing + commercial + listed buildings & conservation
town & country planning consultancy + building surveys + home buyers reports

My ref: 11/251(2)
12 October 2012

by email only

Development Control
Havant Borough Council
Civic Offices
Civic Centre Road
Havant
PO9 2AX

Dear Sirs

**RETROSPECTIVE HOUSEHOLDER PLANNING PERMISSION FOR 'LOG CABIN' GARDEN
ROOM: TO REAR 14 CLOVELLY ROAD, EMSWORTH, PO10 7HL
YOUR REF: APP/12/00755**

In respect of the permission granted 13 September 2012, Condition two requires
information in respect of type and height of screening on the southern boundary

Please find attached a drawing 11/251/(2) 2A showing the layout


:

If there are any queries, please let me know


Yours faithfully,

John Groom

John Groom

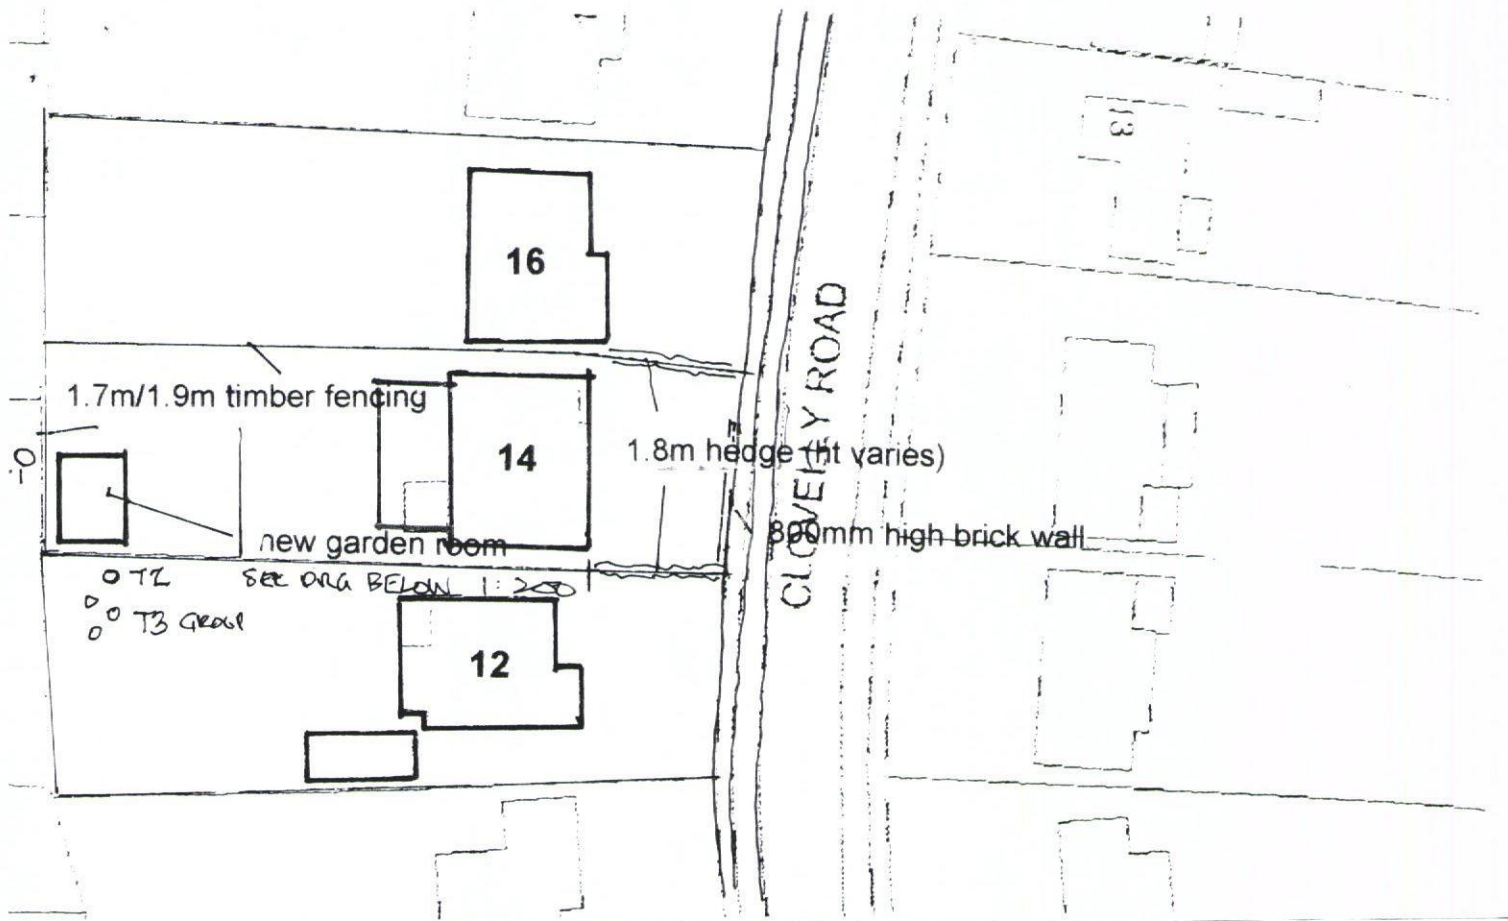

BLOCK/SITE PLAN 1:500

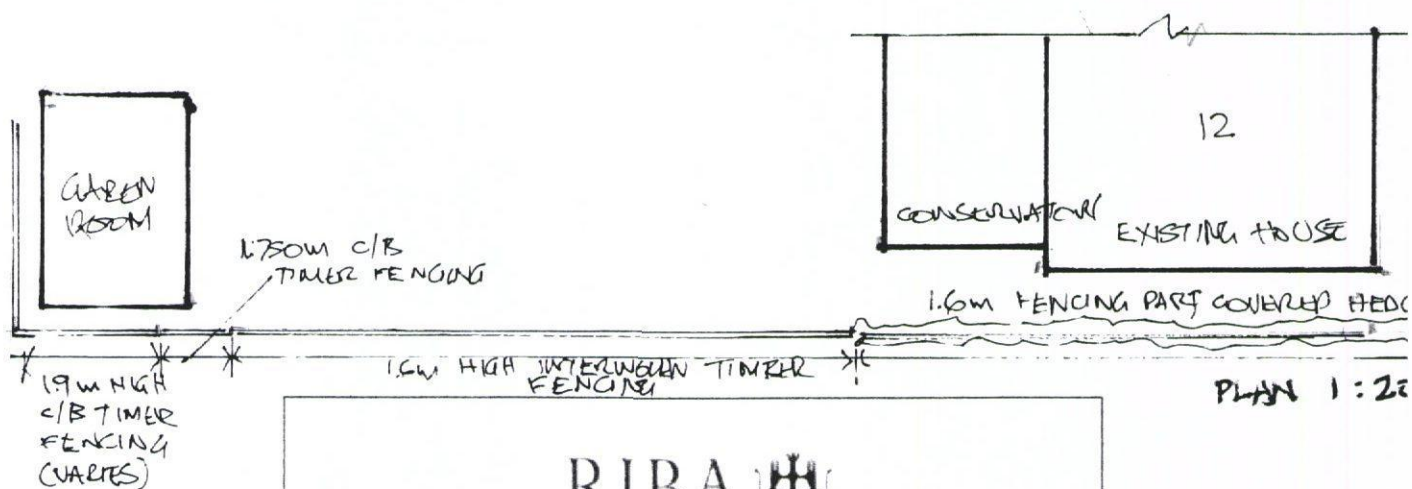

RIBA 

Chartered Practice

John Groom Chartered Architect

32A High Street, Emsworth, Hampshire PO10 7AW

T 01243 372560 M 07780 997563

johngroom@freeuk.com

www.johngroomarchitect.co.uk

JOB: 'Log cabin' Garden Room

LOCATION: 14 Clovelly Road, Emsworth

DRG TITLE: Block/site plan (SOUTHERN BOUNDARY)

SCALE: 1:500

DRAWN: JG

DRG NO: 11/251(2)/2 A, DATE: 20 July 2012