




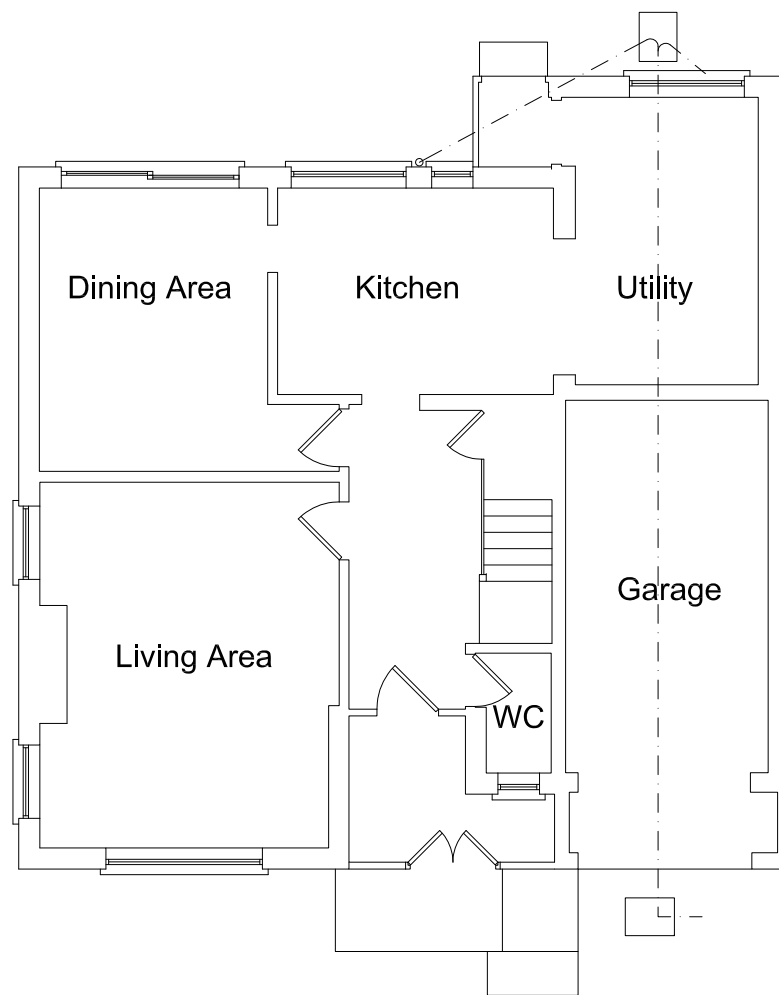

Ground Floor Plan

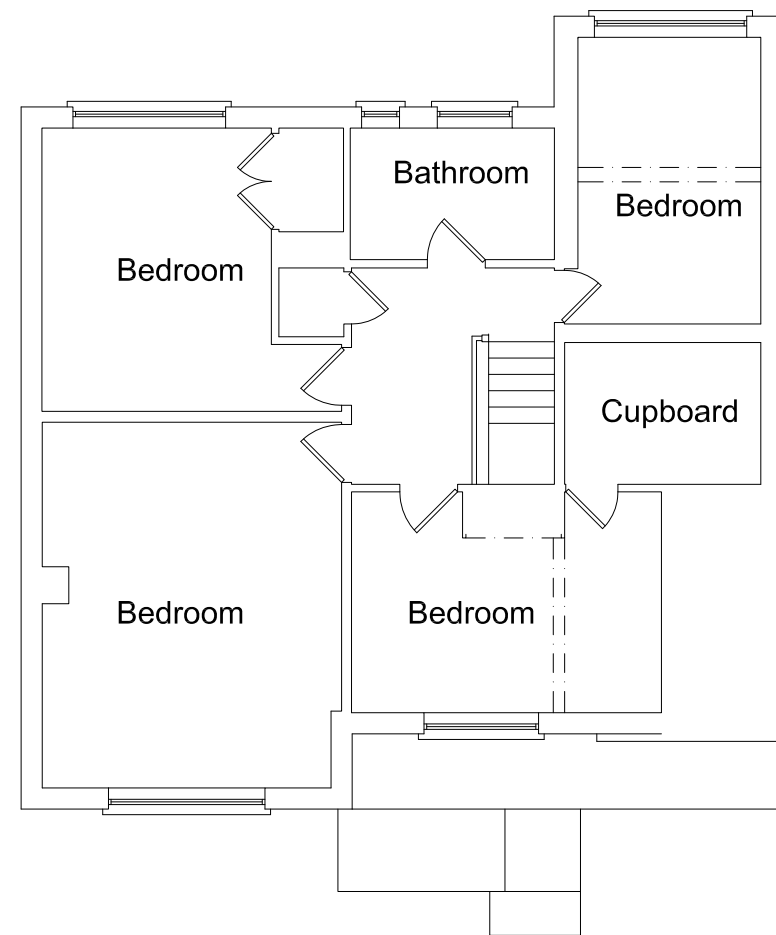

First Floor Plan

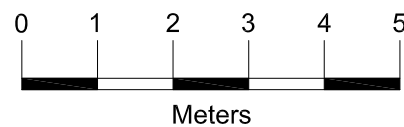

Architectural & Civil Engineering Design
 143 Station Road, Liss, Hants. GU33 7AJ
 Tel 01730 894988 Fax 01730 891165
 e-mail: enquiries@acedesigns-ltd.co.uk
 www.ace-designs.co.uk

Job Title	Proposed rear extension at 28 Broadlands Ave, Waterlooville
Drawing Title	Plans as existing

Client	Mr and Mrs D Stone
--------	--------------------

Scale 1:100 @ A3	Date July 2012	Designed n/a
Drawn ED	Checked GG	Approved
Job No 120702	Drawing No 120702 / 02	Rev