



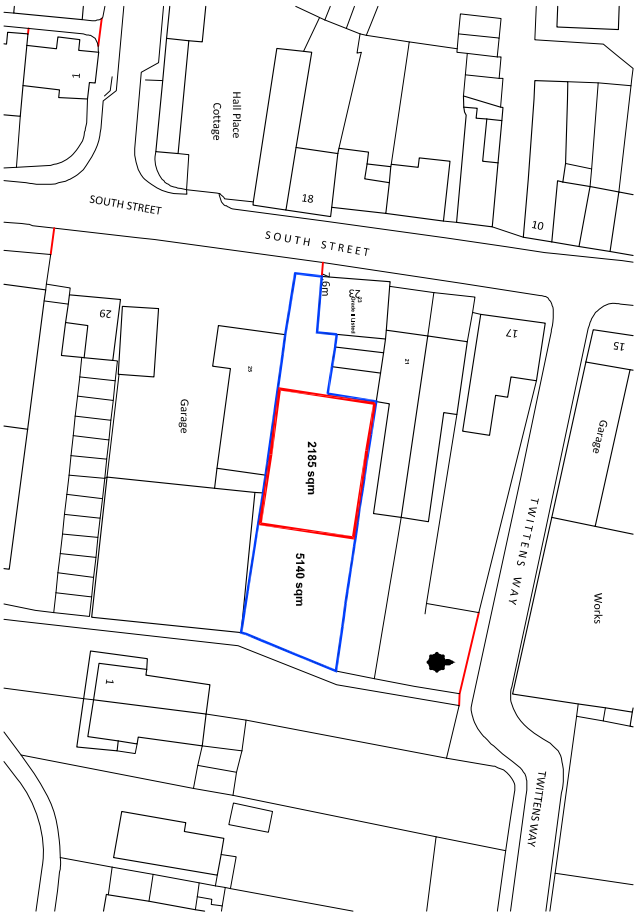

Ordnance Survey, (c) Crown Copyright 2011. All rights reserved. Licence number 100020449

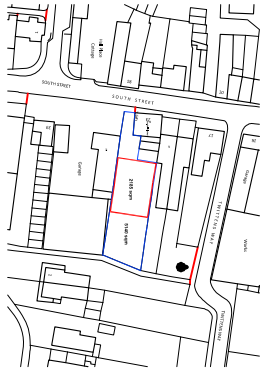

Ordnance Survey, (c) Crown Copyright 2011. All rights reserved. Licence number 100020449

LOCATION PLAN
1:1250




BLOCK PLAN

1:500

GOOGLE EARTH PLAN

N.T.S.

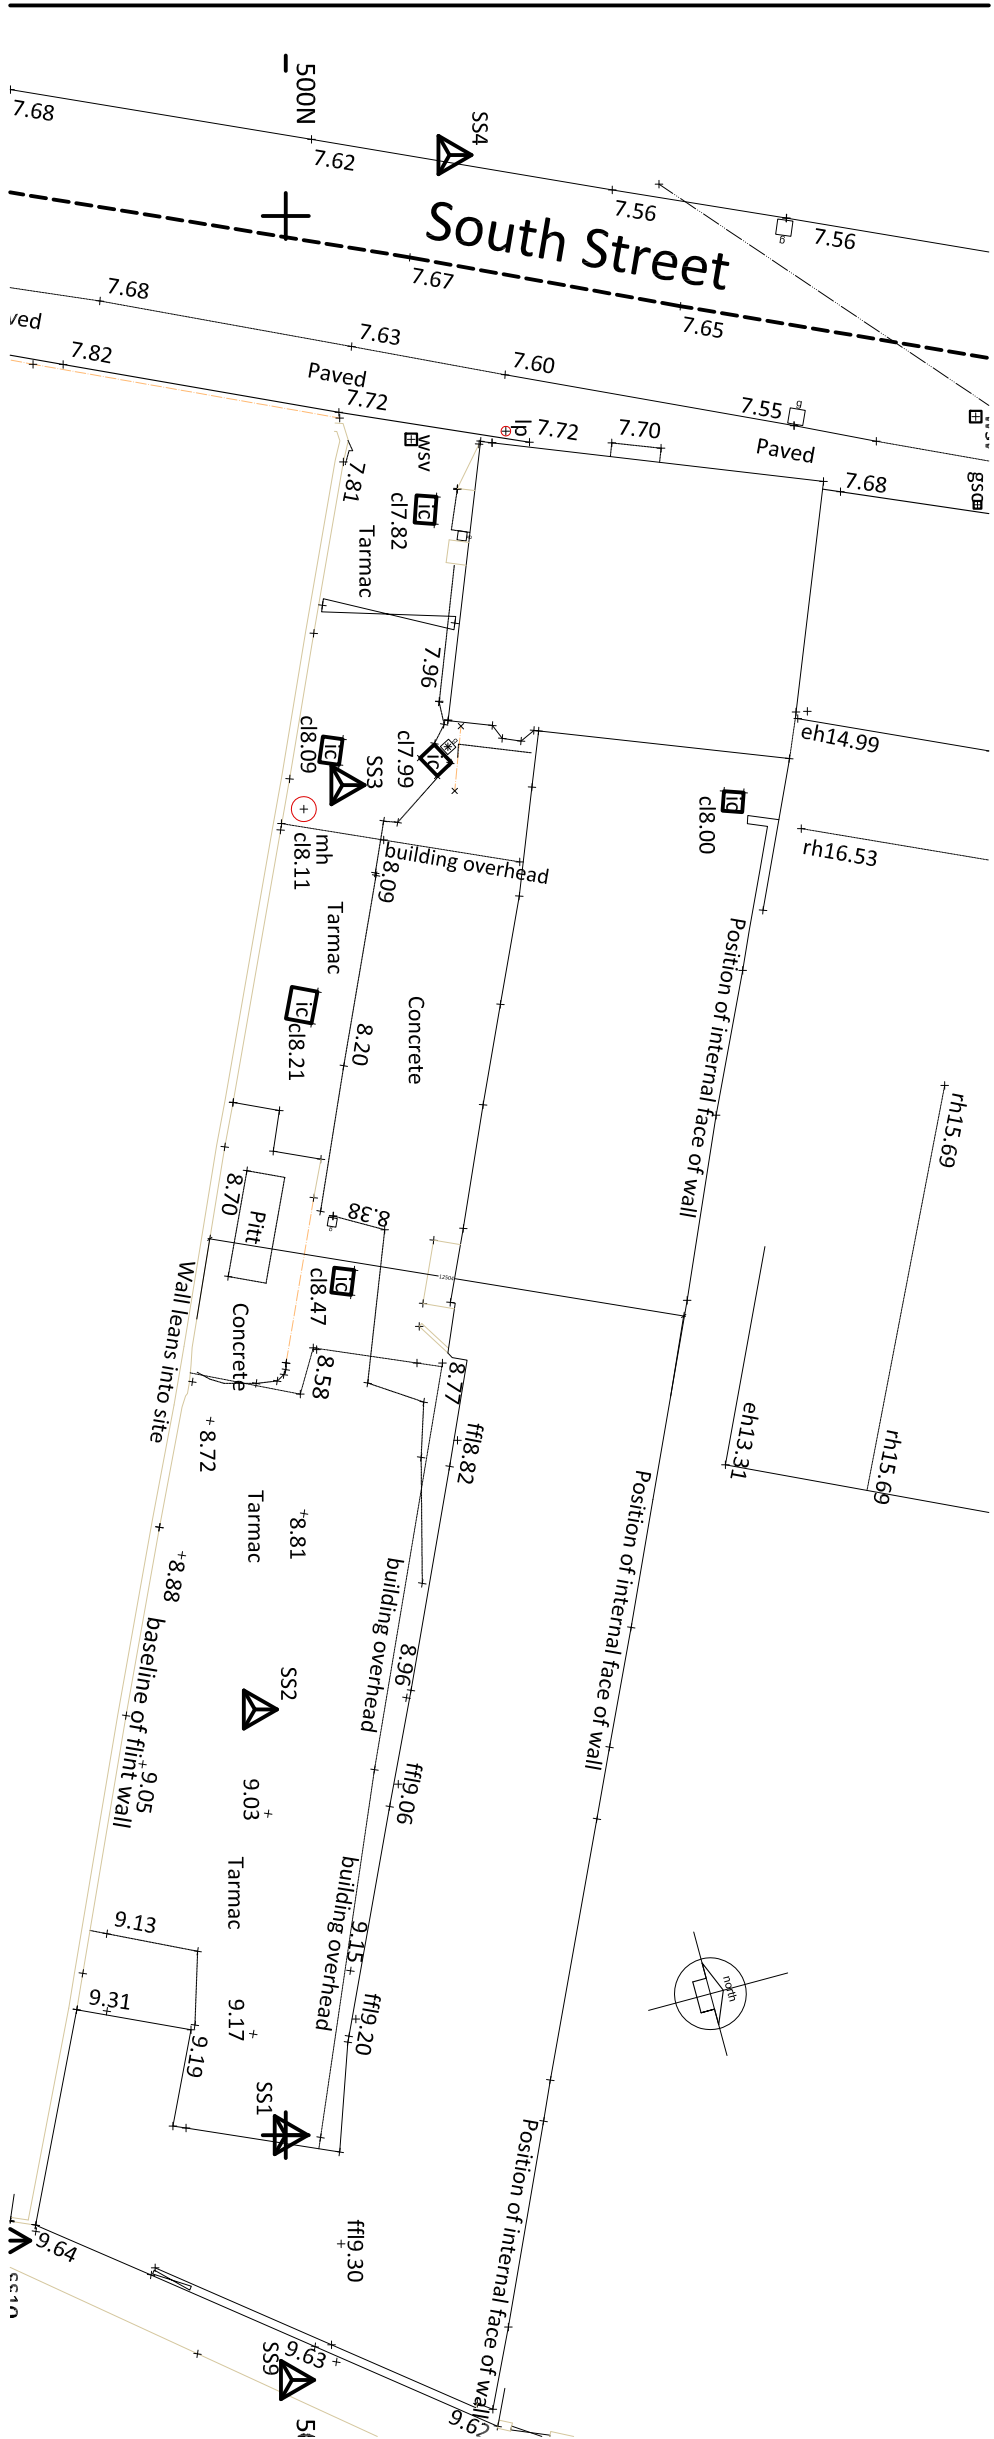

TOPO SURVEY

1:100

23 SOUTH STREET, HAVANT

NOTES:

All dimensions to be checked on site and any discrepancy notified to The Martin Ralph Group. Written dimensions are to be used in preference to scaled dimensions.

This drawing is the property of The Martin Ralph Group and must not be reproduced, in part or whole, or derived from, without their permission.

It is essential that prior to commencement and during construction works the contractor reviews the drawings and specification and acknowledges any variations, alterations, additions, deletions, non-industry standard features or other concerns.

For full pricing and construction purposes Structural, Mechanical and Electrical details shall be provided. Any discrepancies shall be brought to the immediate attention of The Martin Ralph Group.

NOTE

Internal discussions have been had with the Planning Authorities, and the following details on Plot/Map data and topography supplied by the client.

AMENDMENTS	DATE
B	PLANNING APPLICATION
A	General updates to plans
CLIENT	
HILLCREST PROPERTIES (Hampshire) Ltd	
Bishops Lane, Shirrell Heath	
Southampton SO32 2JS	
PROJECT	
Redevelopment proposal for	
23 South Street,	
Havant	
PO9 1BU	
DRAWING TITLE	
Location and Block Plans	
Site Survey and Google Earth plan	
DATE	
03. 05. 2013	
SCALE	
1:100 / 1:500 / 1:1250 @ A1	
DRAWING No.	REVISION
13A_015 001	B
THE MARTIN RALPH GROUP	
studio. LUNDI	
CHARTERED SURVEYORS ARCHITECTS & BUILDERS	
11 Dragon House	
Bramble Business Park	
Portsmouth	
PO7 7SE	
www.martinralph.co.uk	
t: 023 9225 7711	
f: 023 9225 7712	