



PERMIT

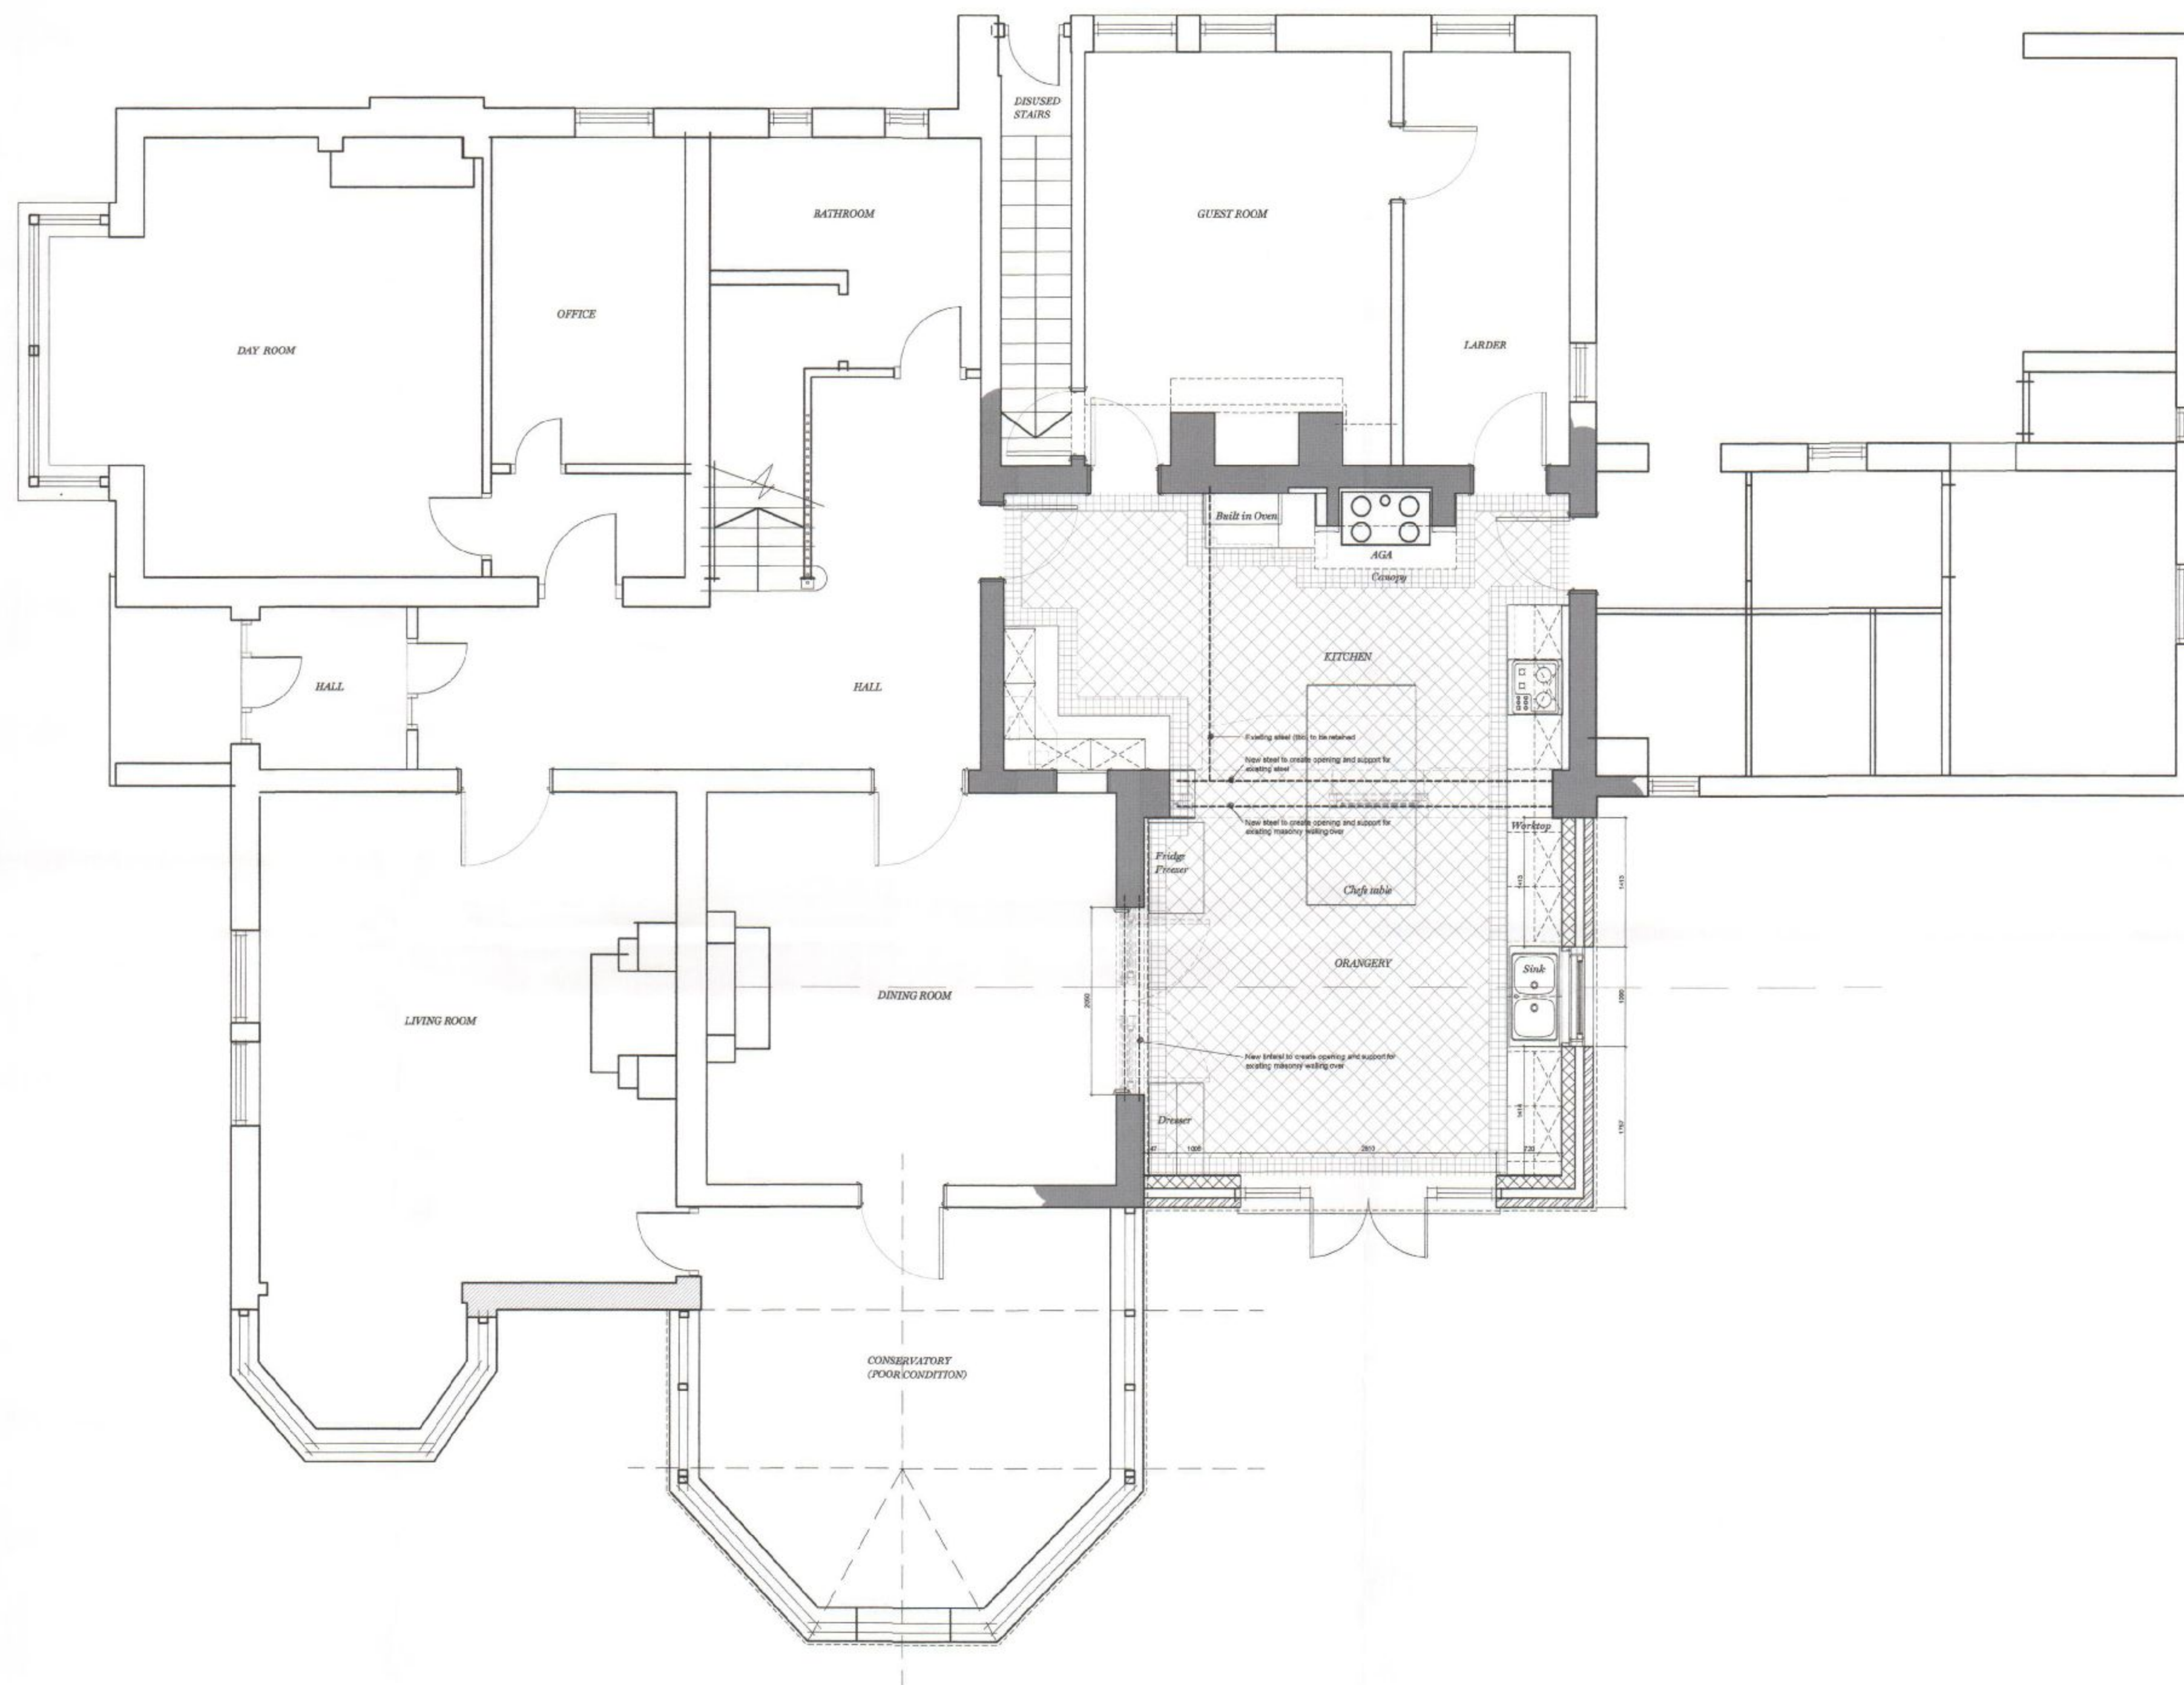

Ground Floor - Proposed Works
Scale 1:50

 

HAVANT BOROUGH
COUNCIL
26 APR 2011
RECEIVED

Rev. No.	Amendment	Date

Project:	<i>Penshurst, 10 Leigh Road, Havant</i>		
Name:	<i>New Orangery</i>		
Title:	<i>Proposed Kitchen Floor Plan</i>		
Drwg No:	A-201	Rev. No:	-
Scale:	1:50@A1	Drawn by:	SL
Date:	11.1	Checked by:	SL

All designs © Ben Pentreath Ltd 2009
Not to be reproduced without permission