




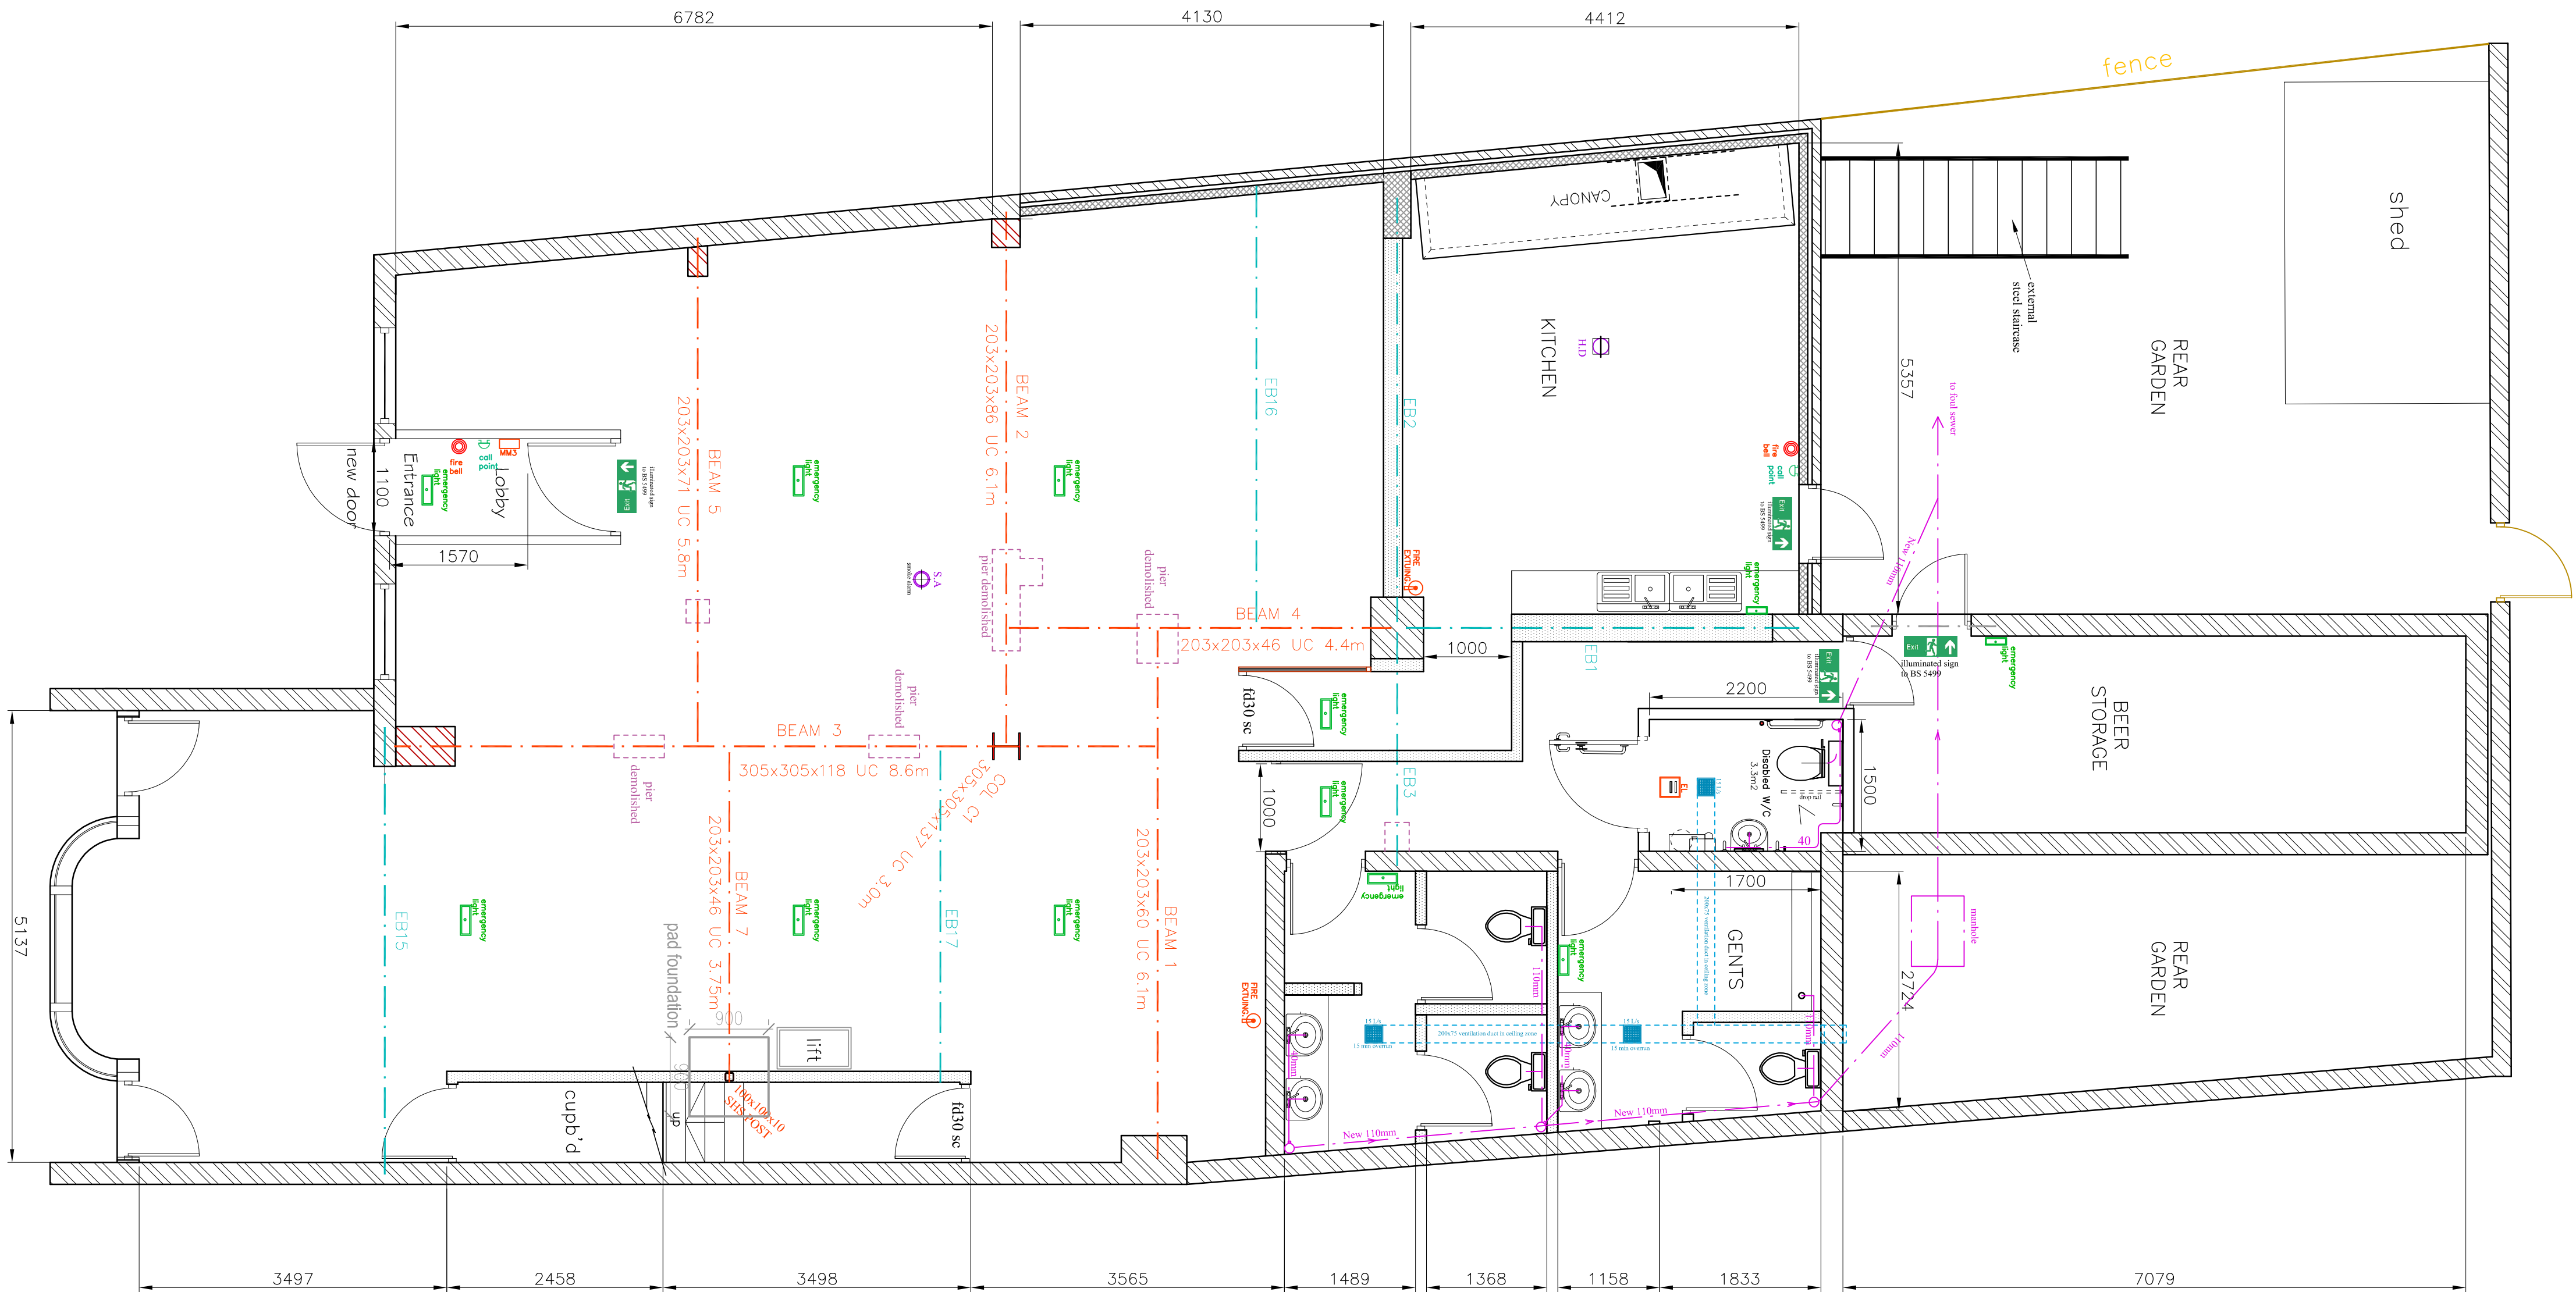

PROPOSED GROUND FLOOR PLAN

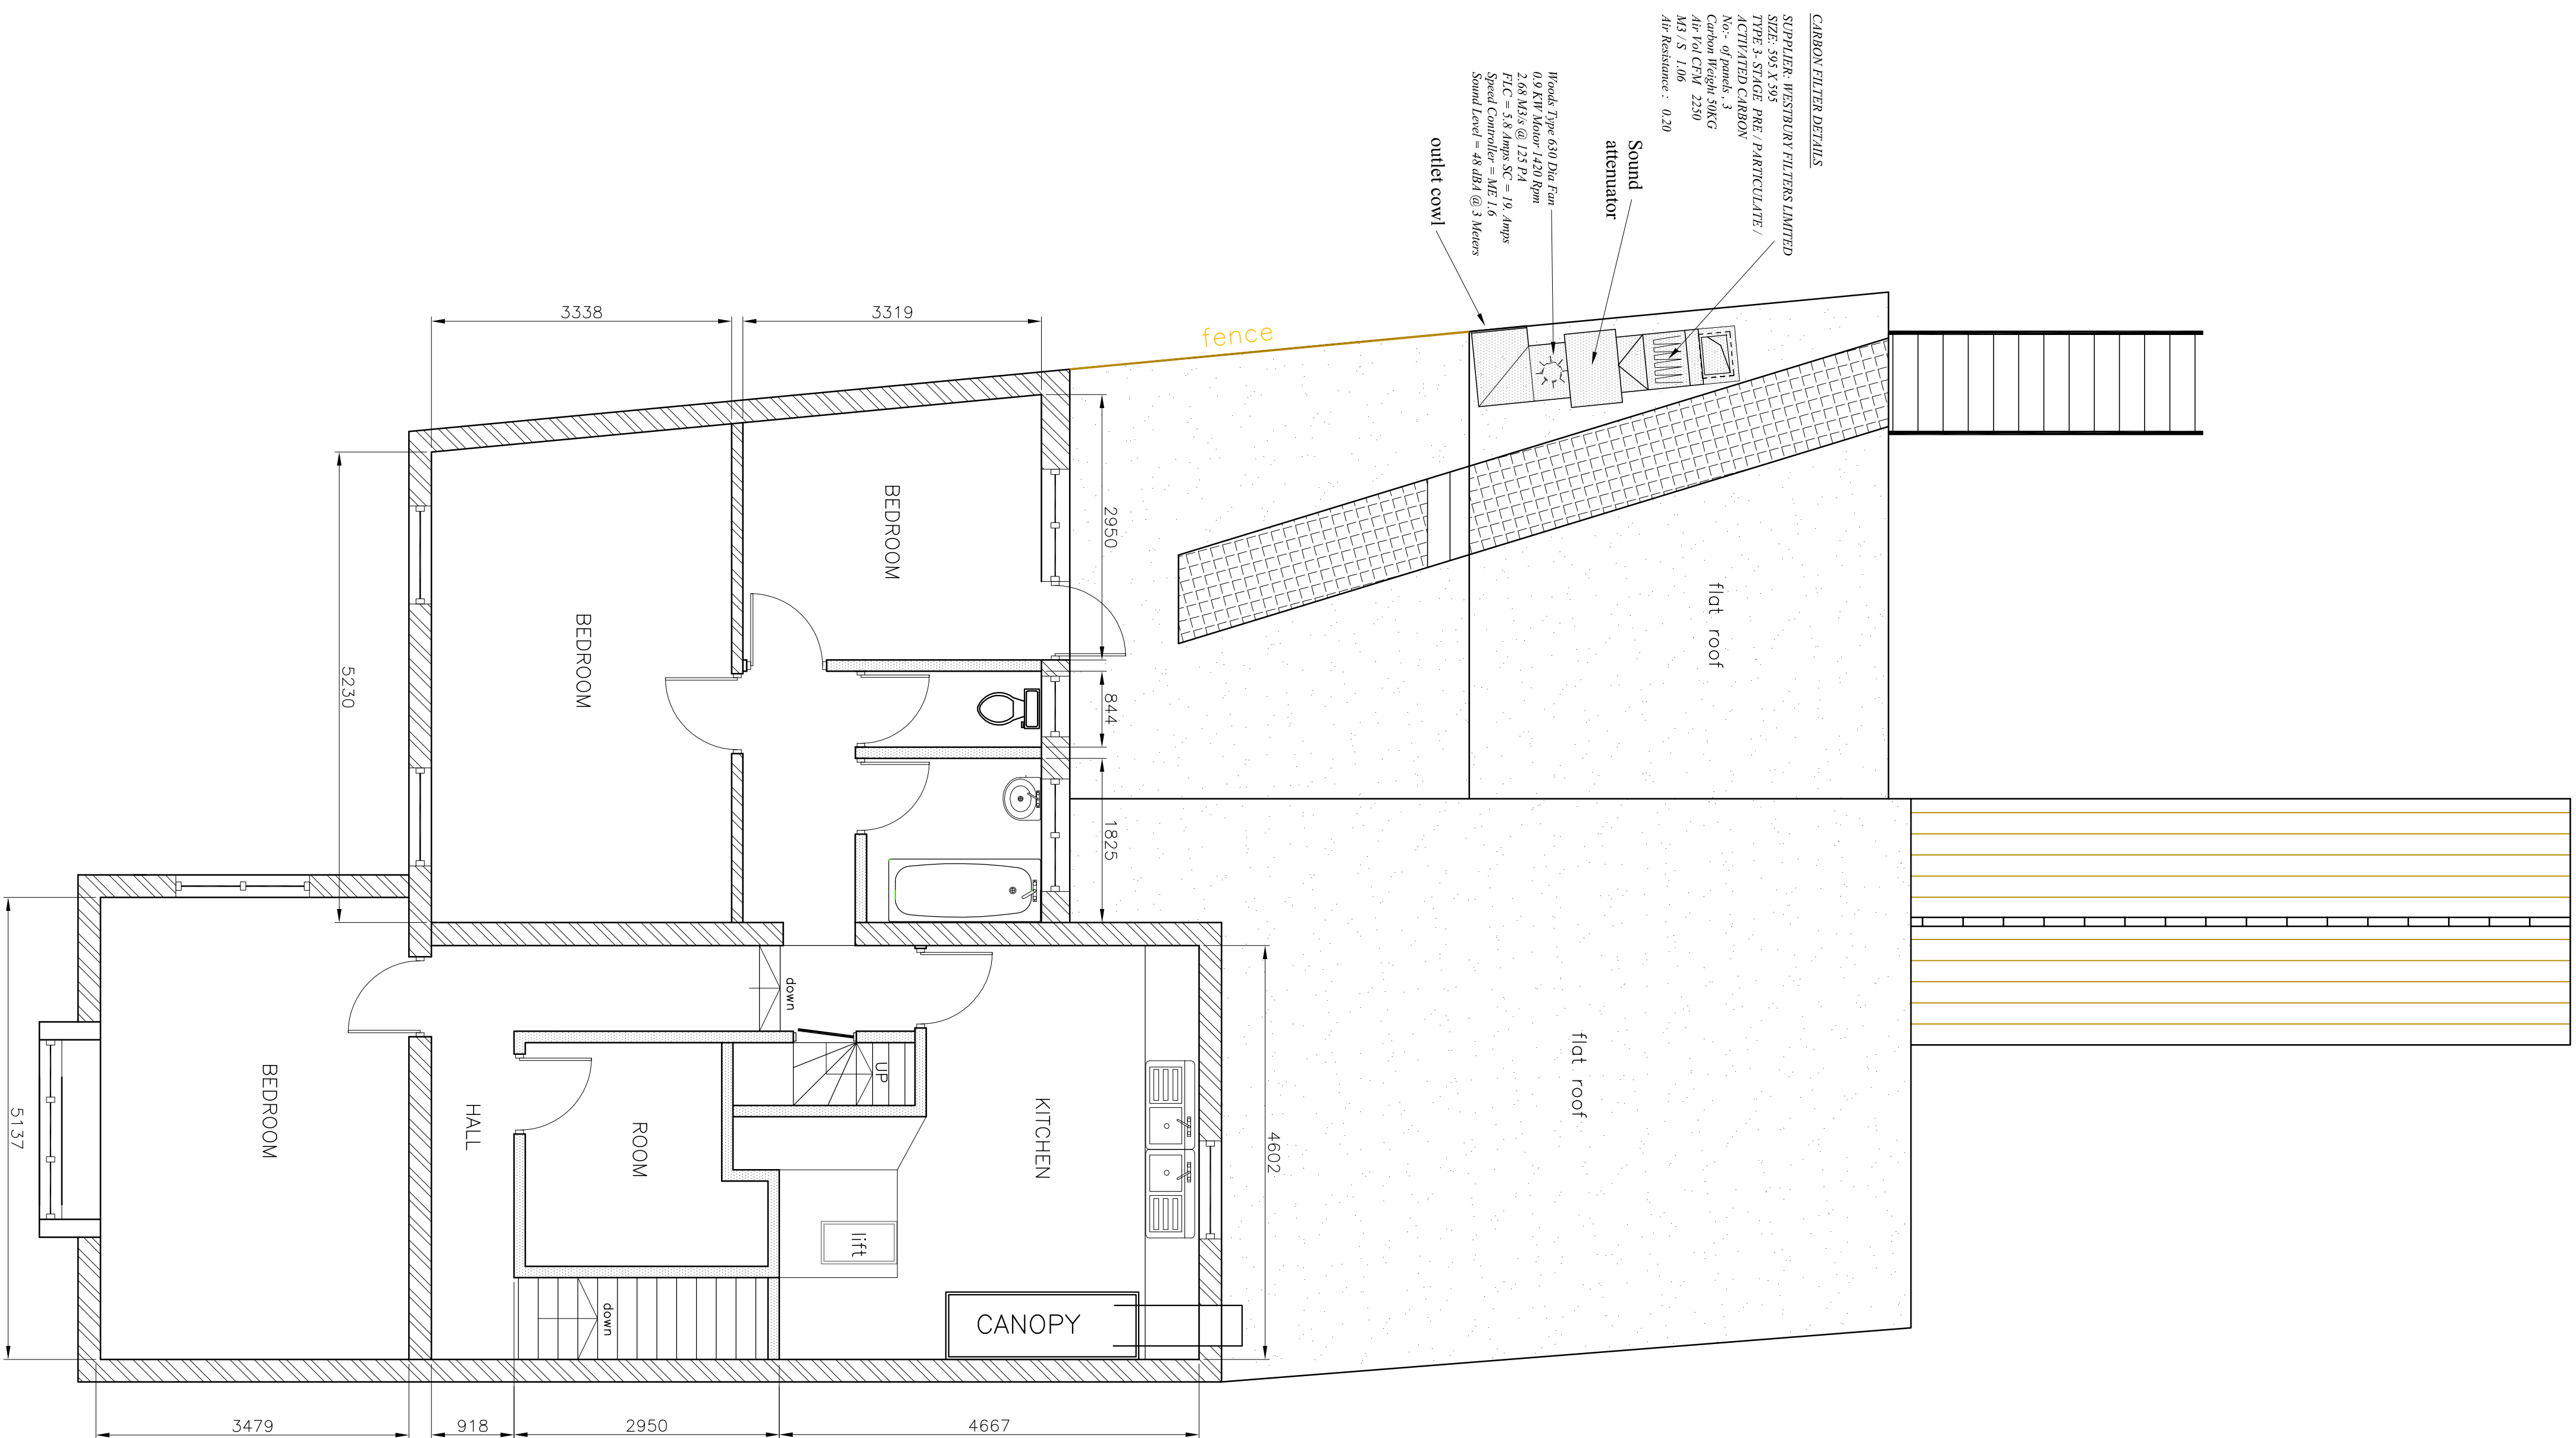

PROPOSED FIRST FLOOR PLAN
NO CHANGES

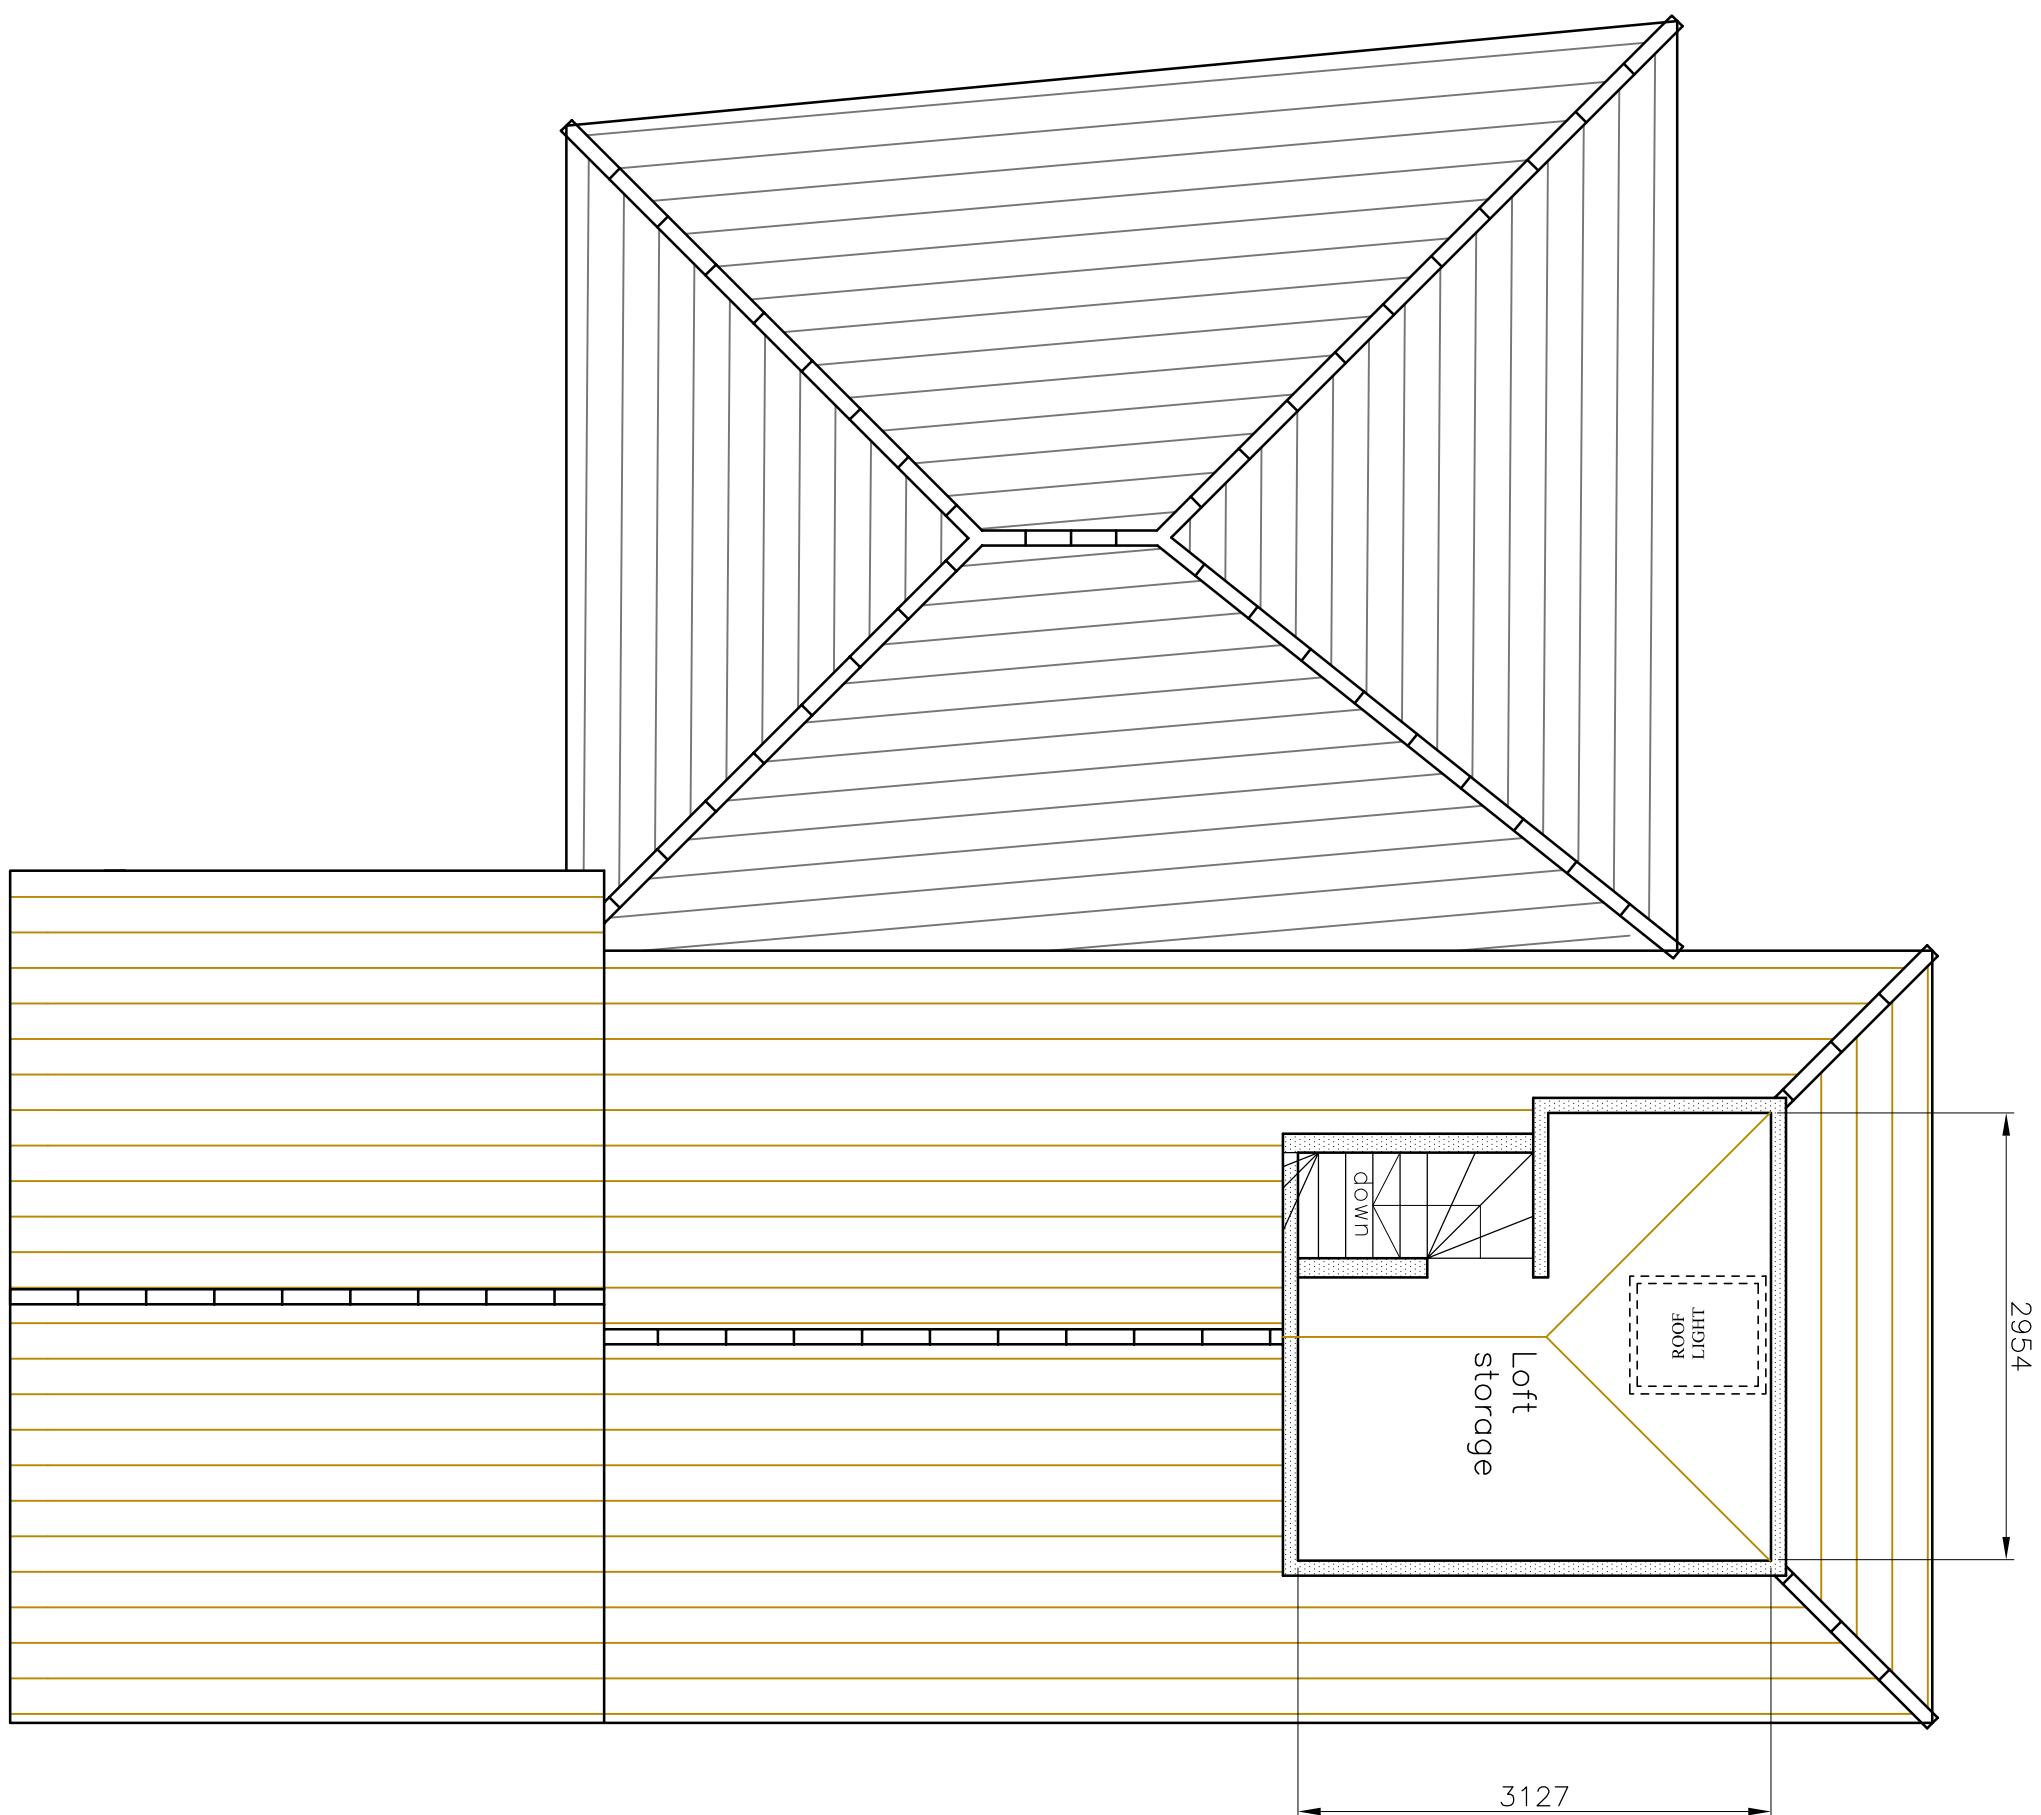

PROPOSED LOFT SPACE PLAN
NO CHANGES

DRAWING:
PROPOSED FLOOR PLANS

Project:
THE PERSEVERANCE
51 NORTH STREET
HAVANT PO9 1PP

Rev	Amendment	Date	By	Chkd
Status: CONSTRUCTION				



Contract: Havant 114, 114, Westwood Lane, Easing K1 3SF
T: 0203 851 8 4567 F: 0203 774 6060
info@contrast-havant.co.uk www.contrast-havant.co.uk
Registered in England No. 5851 08
Office Address: Unit 26, Kemp Road, Chichester Haven Industrial
Park, Dagenham, Essex RM8 1SL

Scales: 1:30	Dwg No. SE/51NS/02 D	Rev
Drawn By: .	Checked By: .	
First Issued: 10/08/13		