
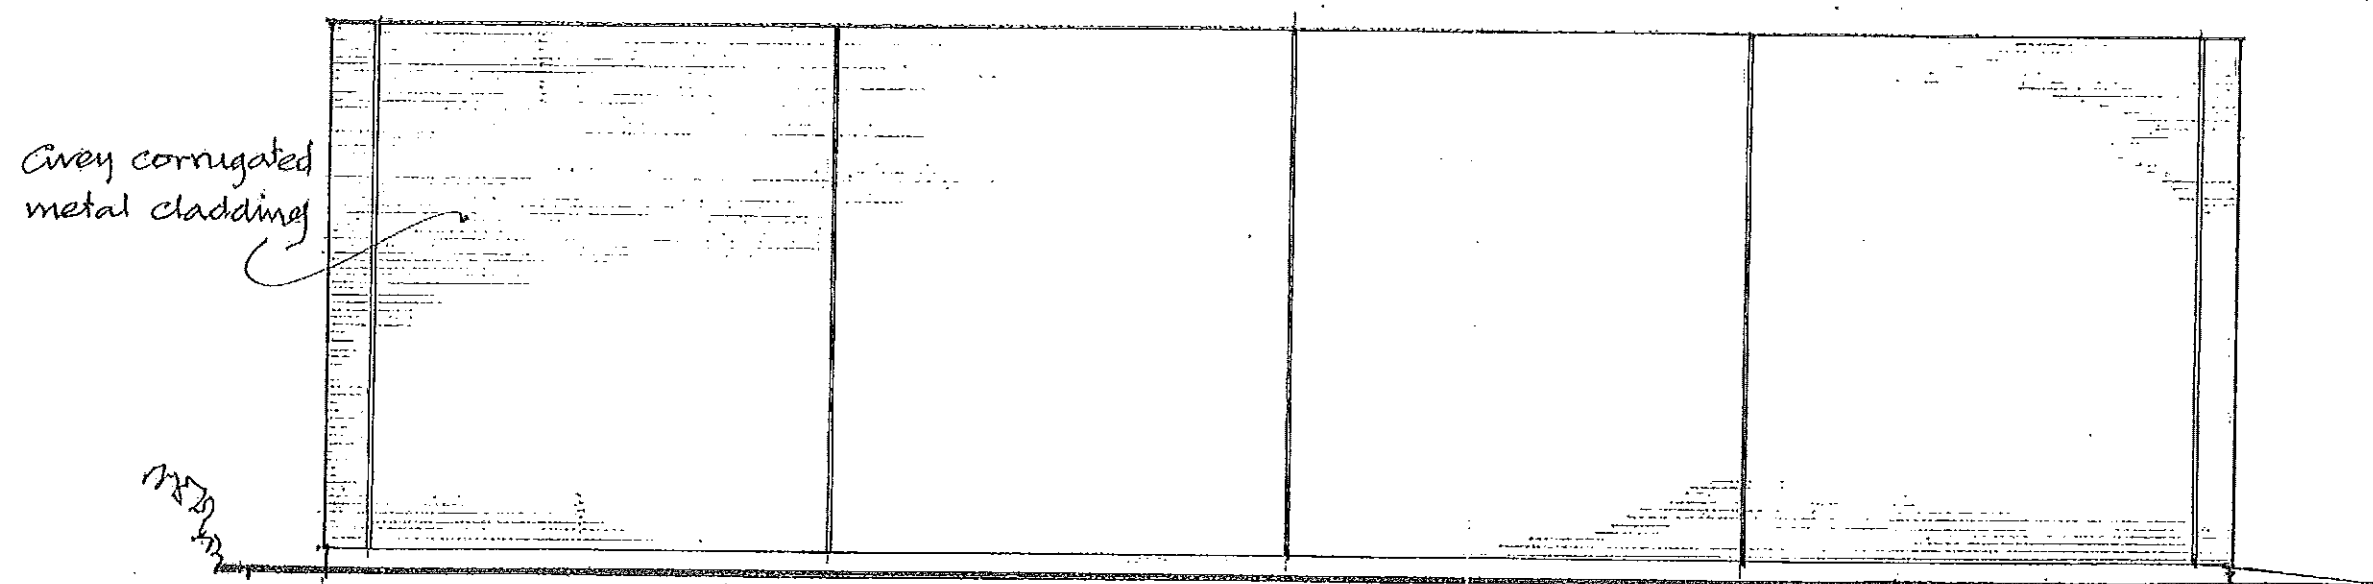
 


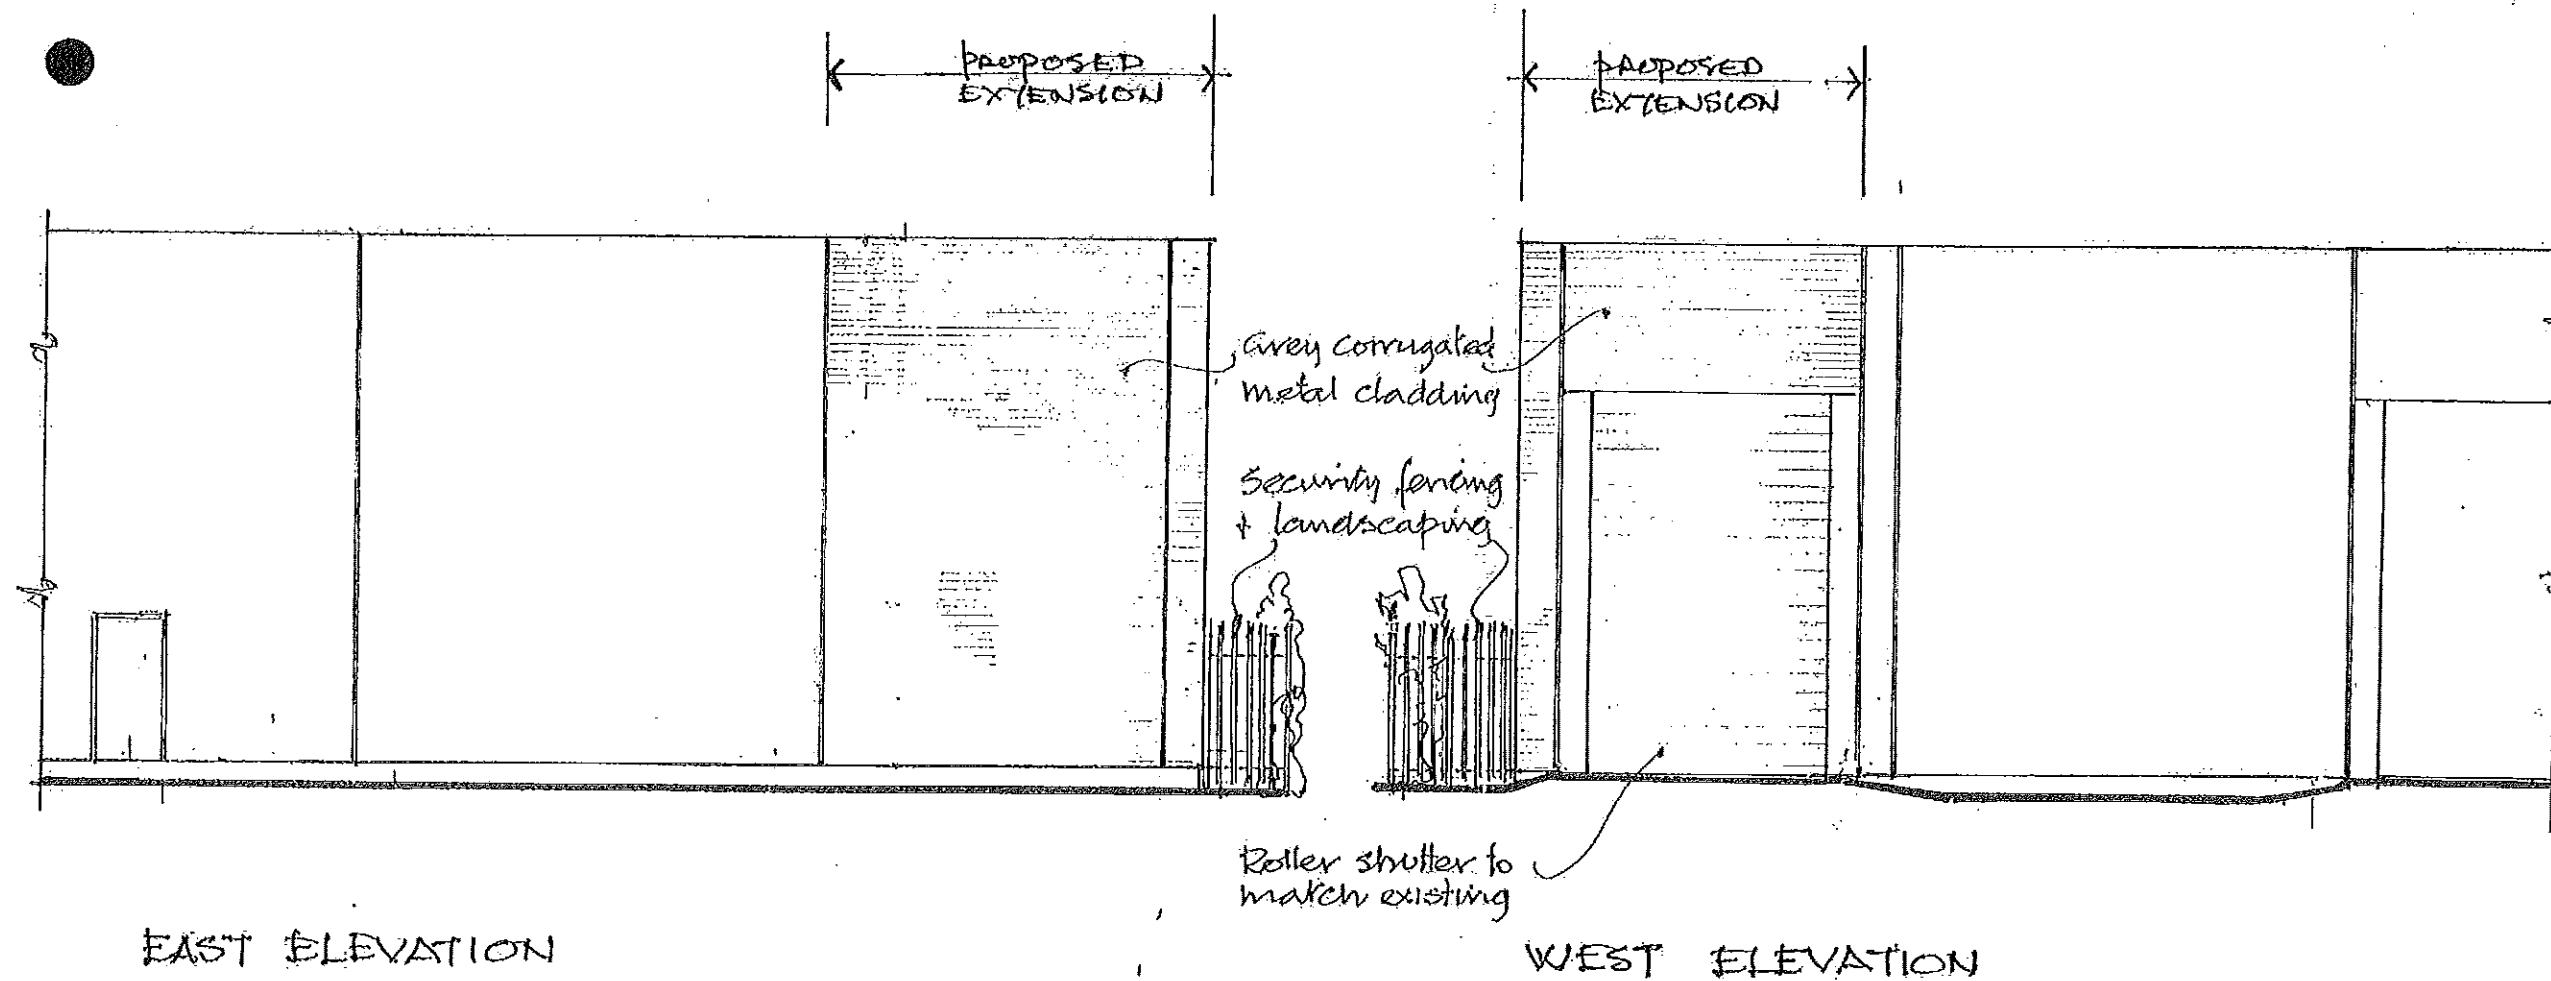

NORTH ELEVATION

PROPOSED WAREHOUSE EXTENSION 2, MARPLES WAY HAVANT HANTS

DWG NO **05**
 SCALE 1:100
 DATE 2.02.05

Solent
 Business Supplies

2 Marples Way
 Havant, Hants
 PO9 1UH
 Tel: (023) 9248 9933