

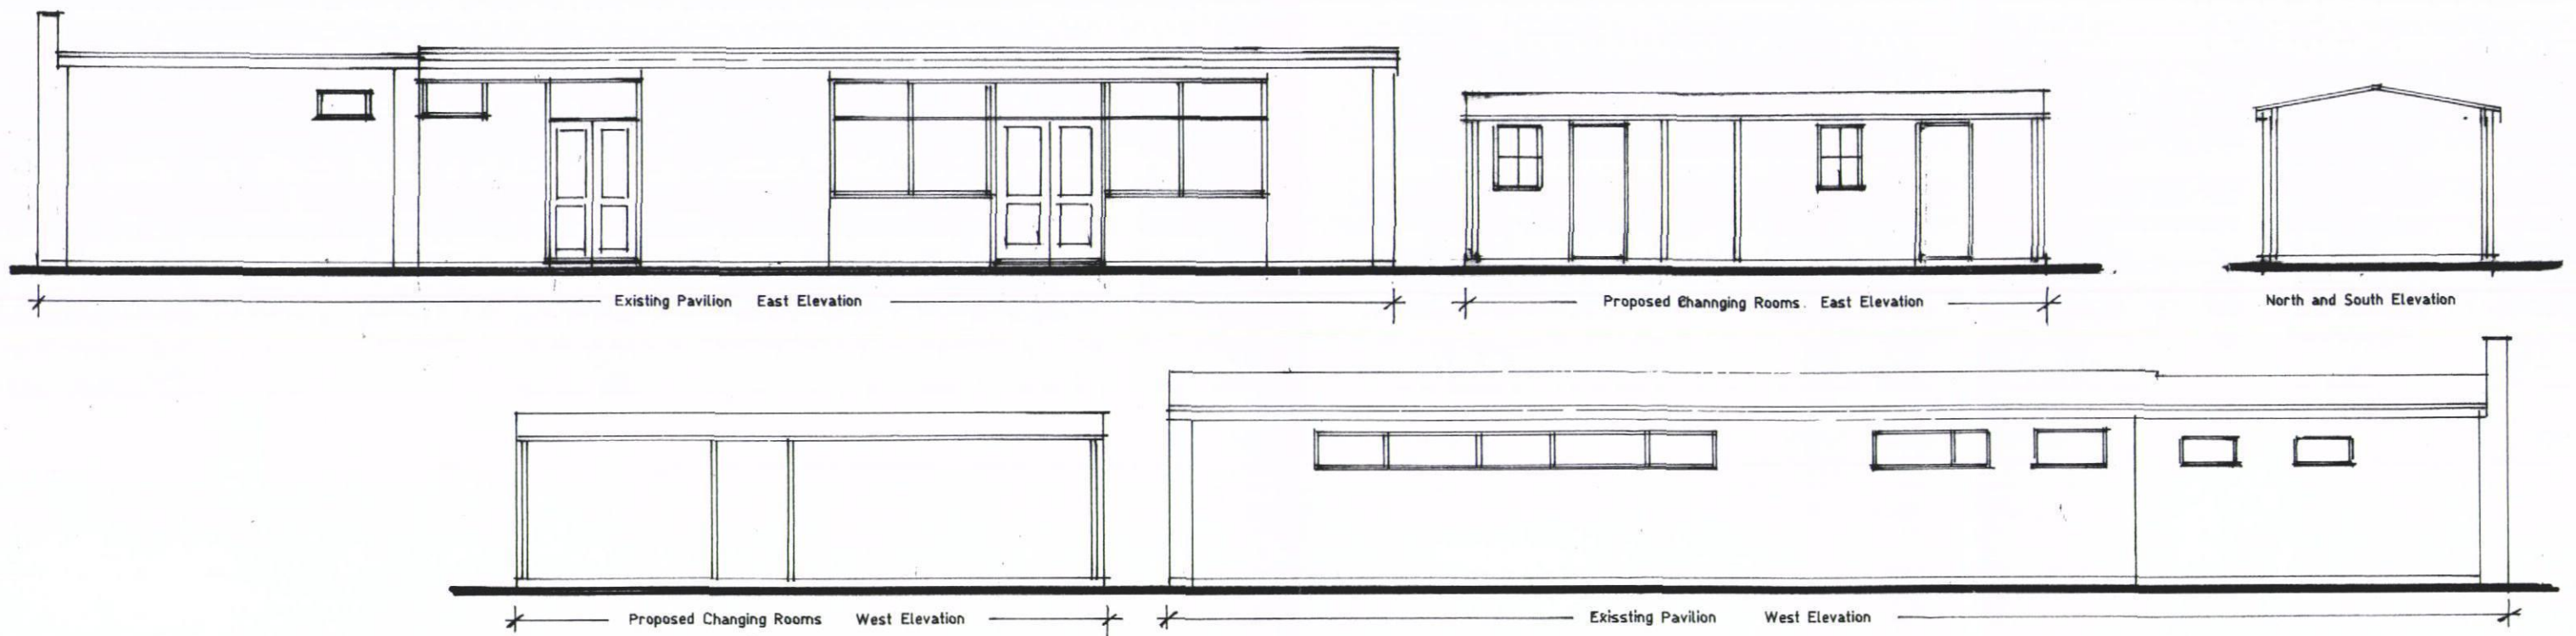


Proposed Floor Layout and Site Plan

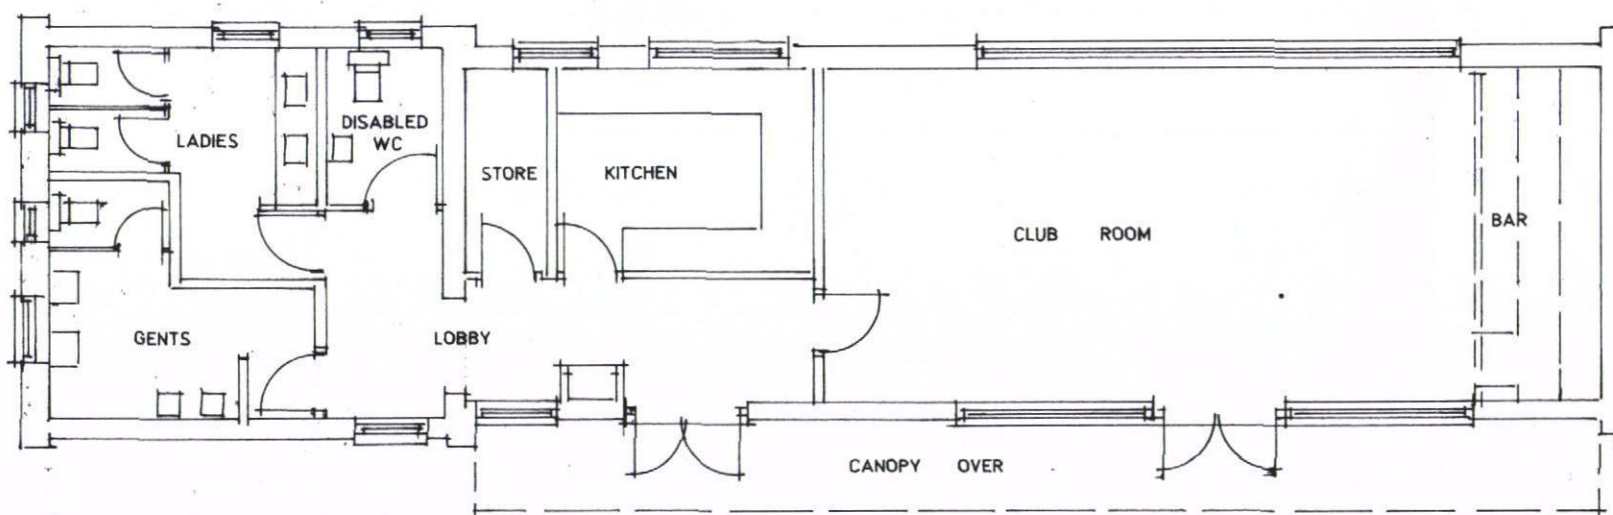

Existing Floor Layout and Site Plan.

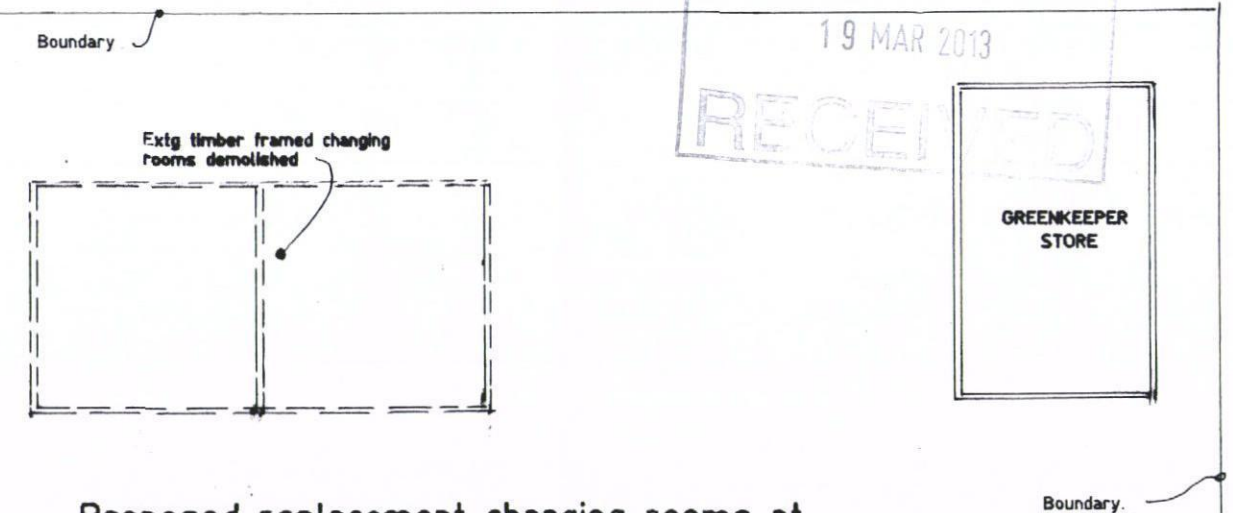

Proposed replacement changing rooms at
Leigh Park Bowls Club, Front Lawn Recreation
Ground, Leigh Park, Havant Hants.
scale 1:100

March 2013

