




Type 2- Plots 43,44,45,46,47,48 Front Elevation
1 : 100




Type 2- Plots 43,44,45,46,47,48 Rear Elevation
1 : 100

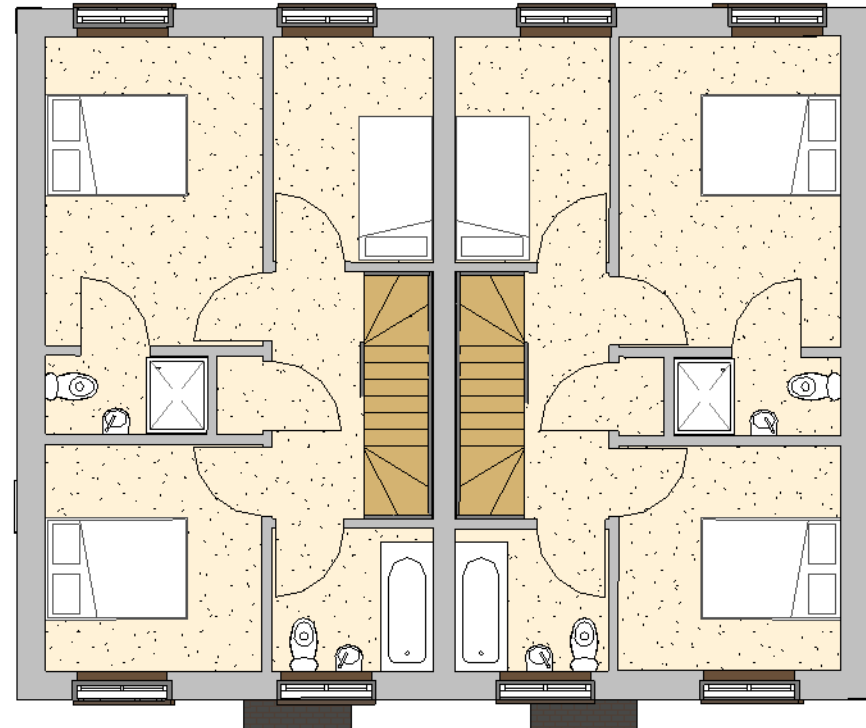


Type 1, 2 - Plots 7,8,9,10,43,44,45,46,47,48 First Floor
1 : 100




Type 1- Plots 7,8,9,10 Front Elevation
1 : 100

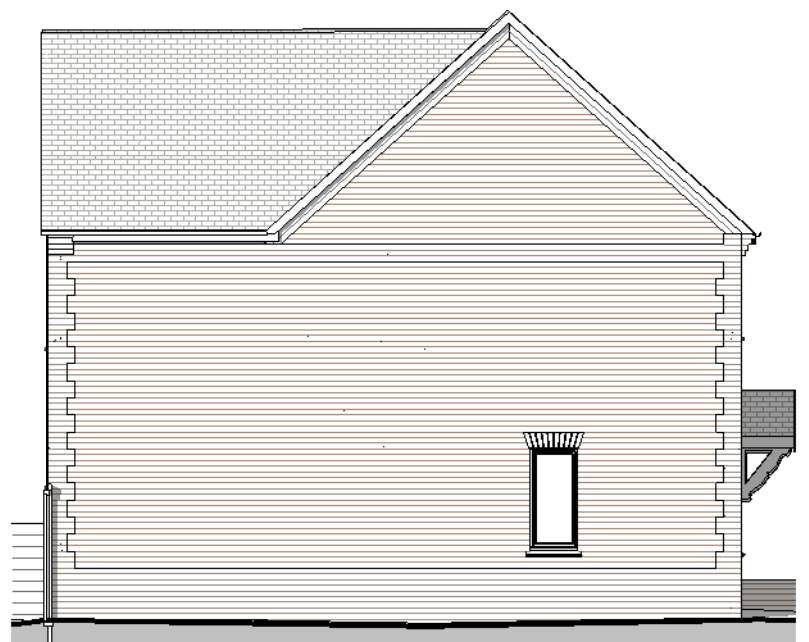


Type 1- Plots 7,8,9,10 Left Elevation
1 : 100

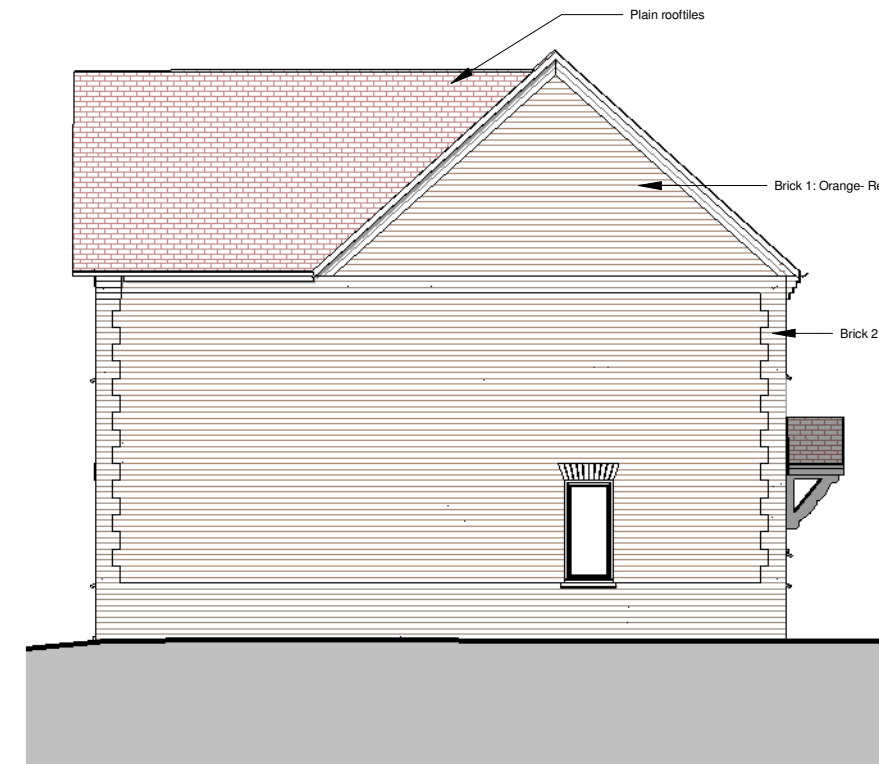

Type 2- Plots 43,44,45,46,47,48 Left Elevation
1 : 100

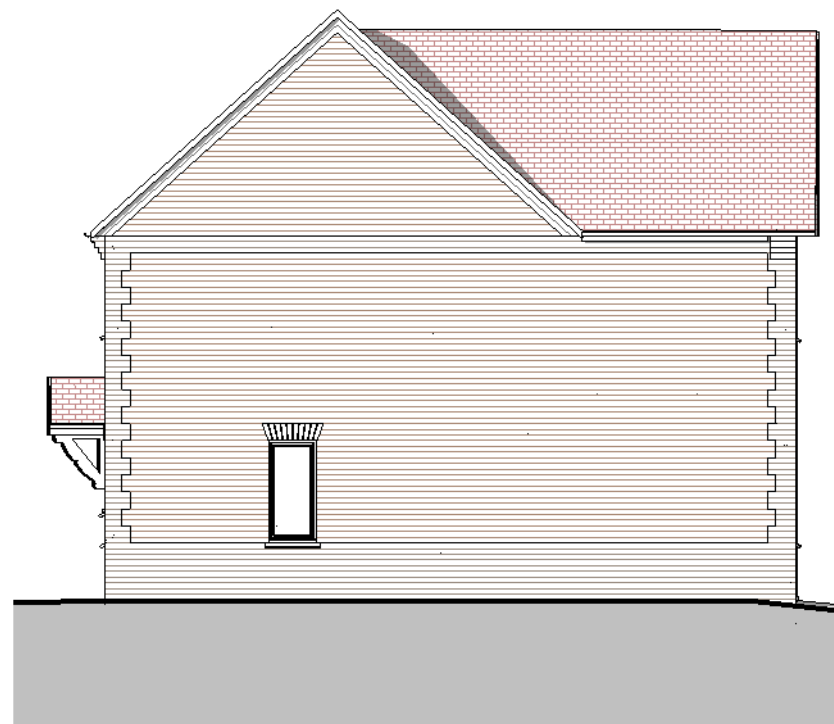


Type 2- Plots 43,44,45,46,47,48 Right Elevation
1 : 100

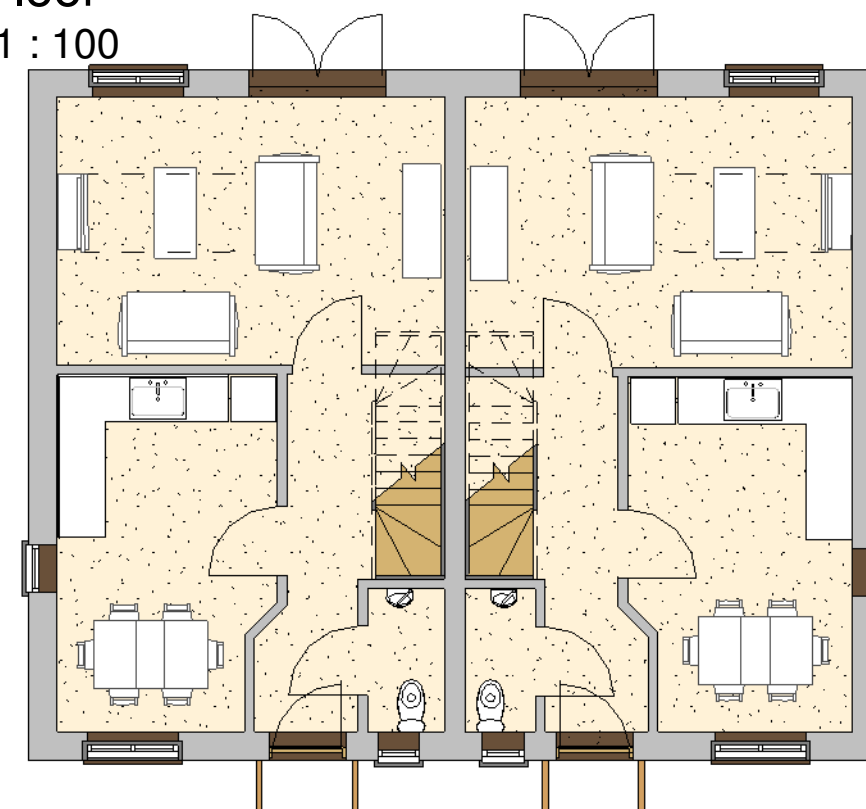

Type 1, 2 - Plots 7,8,9,10,43,44,45,46,47,48 Ground Floor
1 : 100



Type 1- Plots 7,8,9,10 Rear Elevation
1 : 100

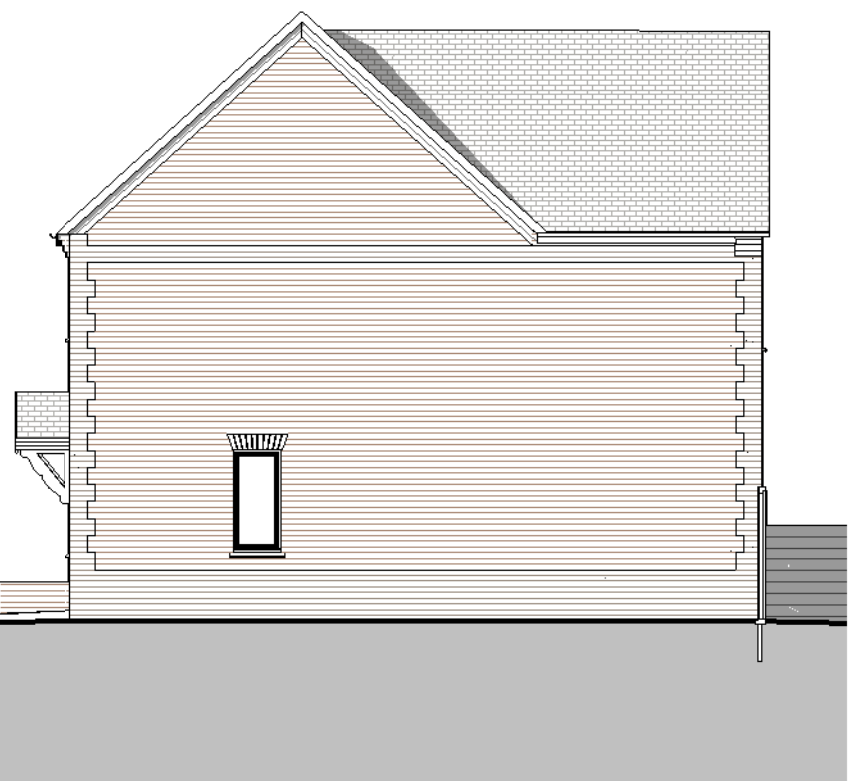


Type 1- Plots 7,8,9,10 Right Elevation
1 : 100



Type 3- Plots 3,4 Front Elevation
1 : 100




Type 3- Plots 3,4 Rear Elevation
1 : 100

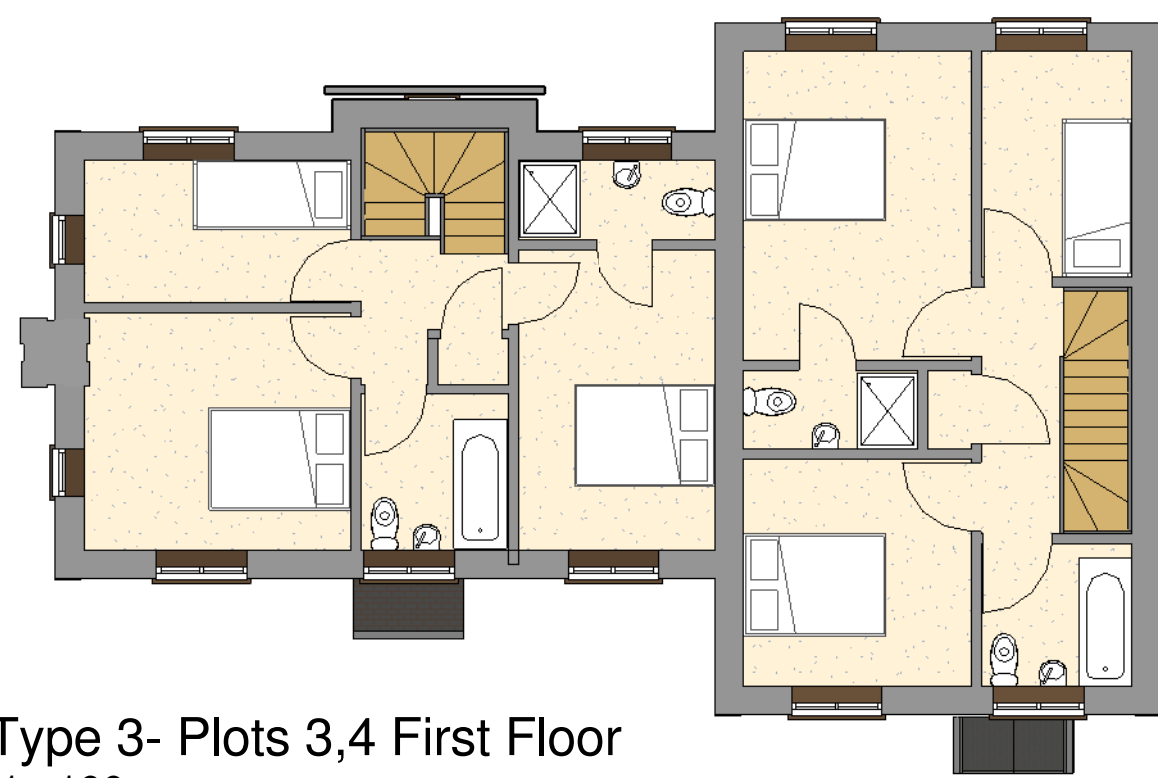


Type 3- Plots 3,4 First Floor
1 : 100



Type 3- Plots 3,4 Left Elevation
1 : 100

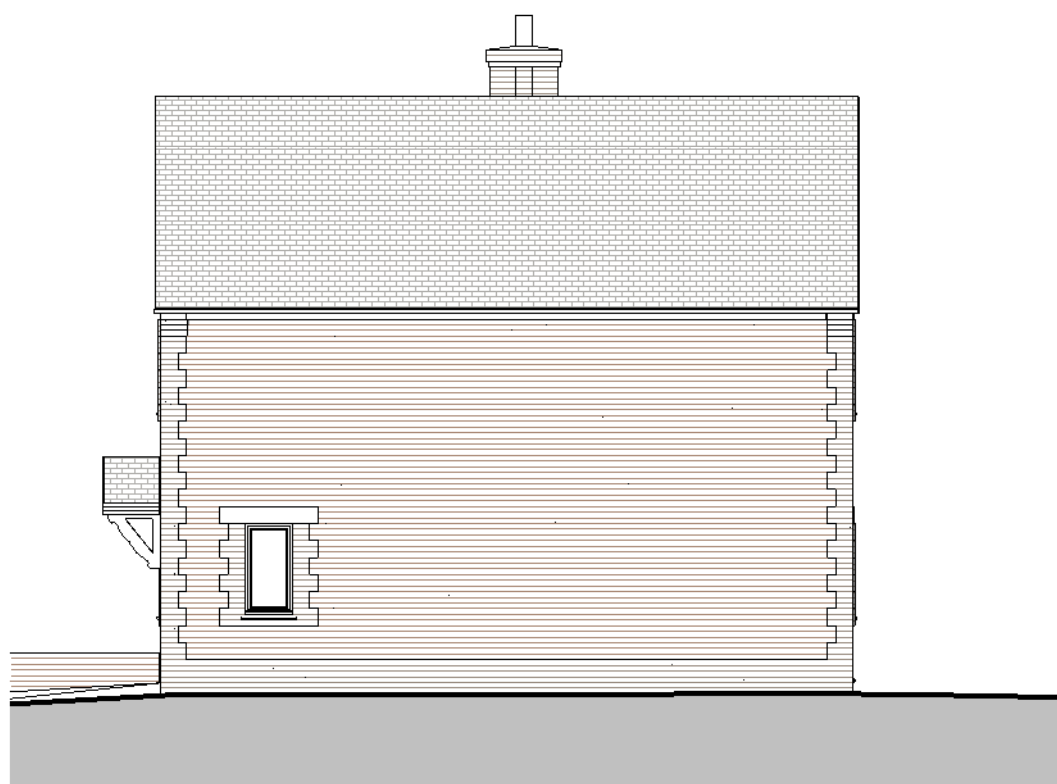

Type 3- Plots 3,4 Right Elevation
1 : 100

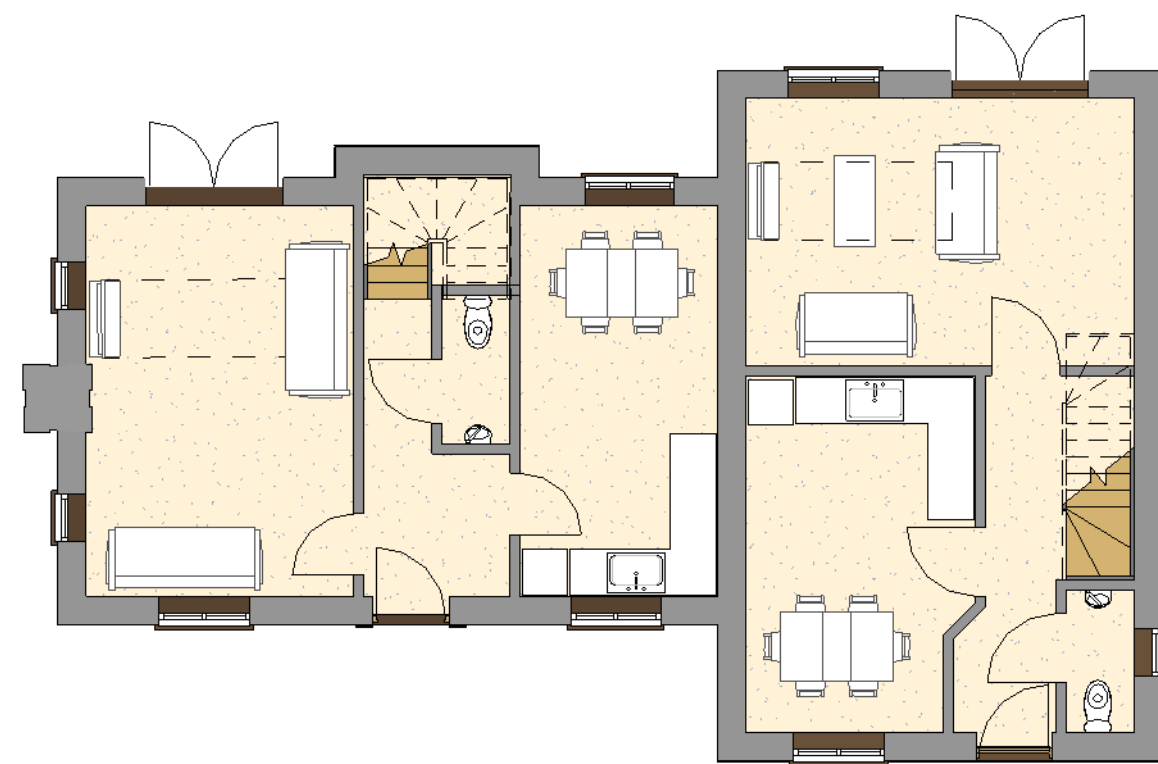

Type 3- Plots 3,4 Ground Floor
1 : 100

A	Block Standing/General	July 10			
B	Revisions addressing comments from HBC	Aug 12			
C	Detailing refined	Nov 12			

sherlockboswellarchitecture

410 The Grange Romsey Road Michelmersh Romsey SO51 0AE T: 01794 368884 E: mail@sherlockboswell.com

project:	Land to the South of Ranelagh Road Havant Hampshire	date: 30/03/12		
client:	Orchard Homes & Developments Ltd	scale: 1 : 100 of A1		
drawing:	House Types 1, 2 and 3	job no	dwg no	rev
		1015	114	C