


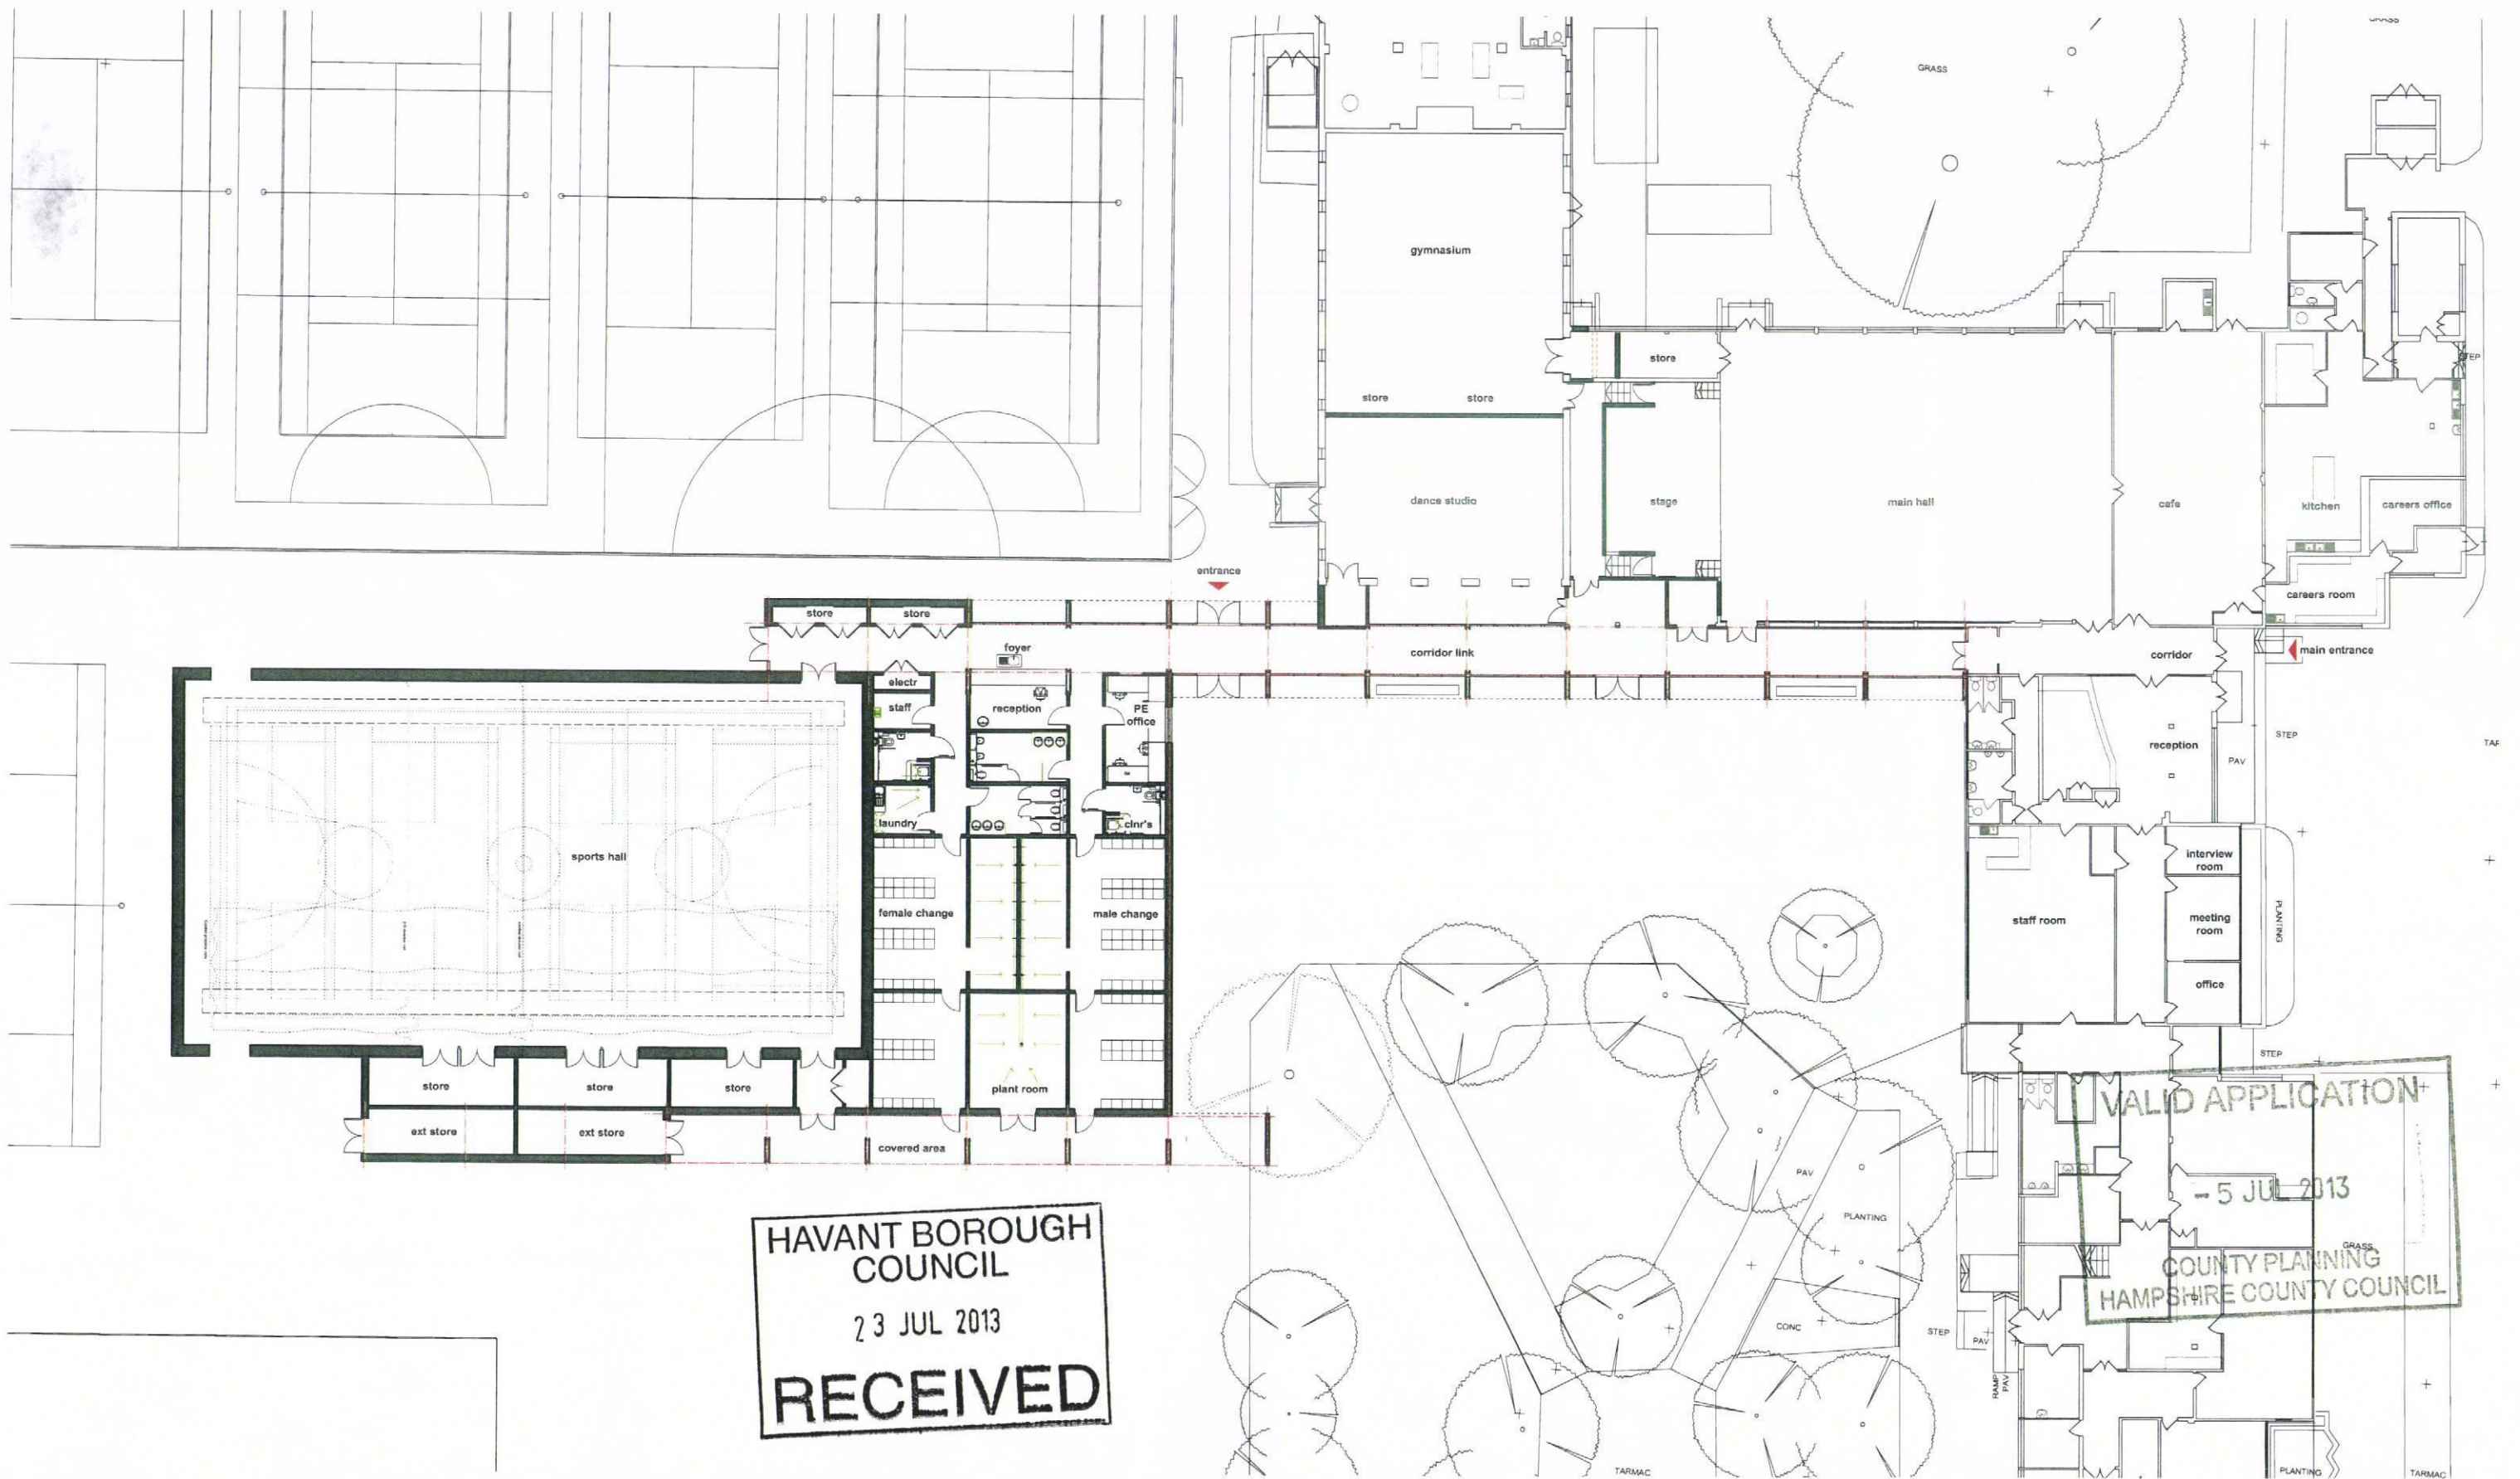

HAVANT BOROUGH
COUNCIL
23 JUL 2013
RECEIVED

VALID APPLICATION
- 5 JUL 2013
COUNTY PLANNING
HAMPSHIRE COUNTY COUNCIL

Planning

Notes

- 1 This drawing is © copyright Hampshire County Council 2013. No unauthorised reproduction of any kind is permitted.
- 2 No Dimensions to be scaled from this drawing
- 3 This map is reproduced from Ordnance Survey material with the permission of Ordnance Survey on behalf of the controller of Her Majesty's Stationary Office © Crown copyright. Unauthorised reproduction infringes Crown Copyright and may lead to prosecution or civil proceedings. (100019180), (2013)

rev	description	date	by

Hampshire County Council HCC Property Services, Three Ministers House, 76 High Street, Winchester SO23 8UL tel: (01962) 647801		PROPERTY SERVICES	
PROJECT Warblington school Sports Development		SHEET CONTENTS Proposed Floor Plan	
SCALE 1:150 @A1 1:300 @A3	DATE 27.6.13	DRAWN MC	CHD MC
DRAWING No: P09949-PL-203		REVISION	
FILE REF: P09949-203		REVISION	