



# PERMIT

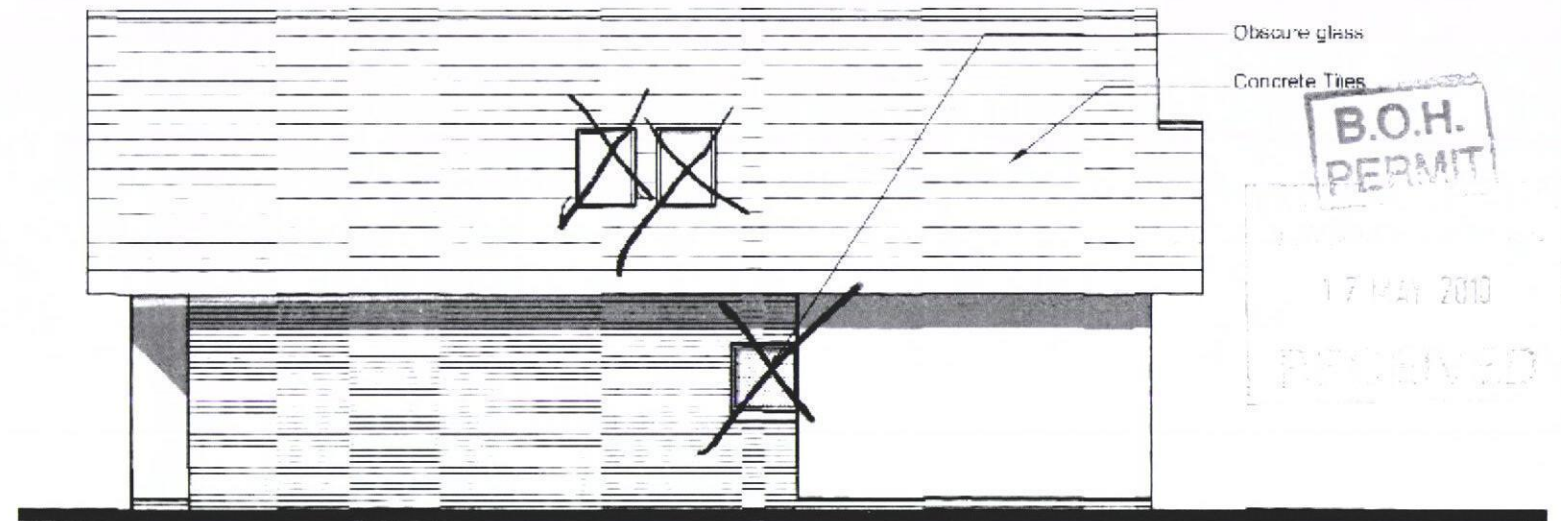


SOUTH WEST ELEVATION  
(TO GARDEN)



SOUTH EAST ELEVATION

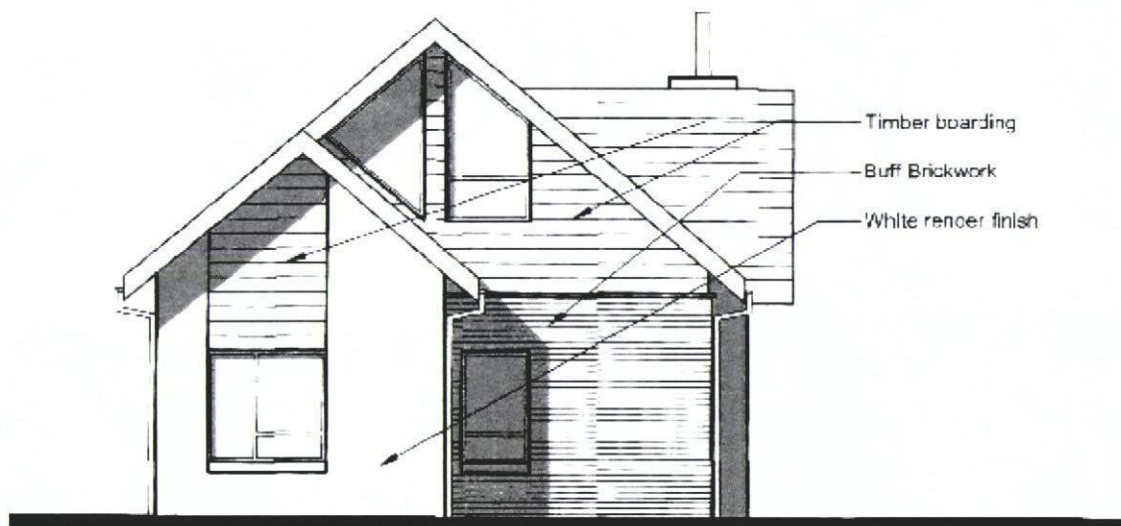


NORTH EAST ELEVATION  
(TO EGLANTINE WALK)

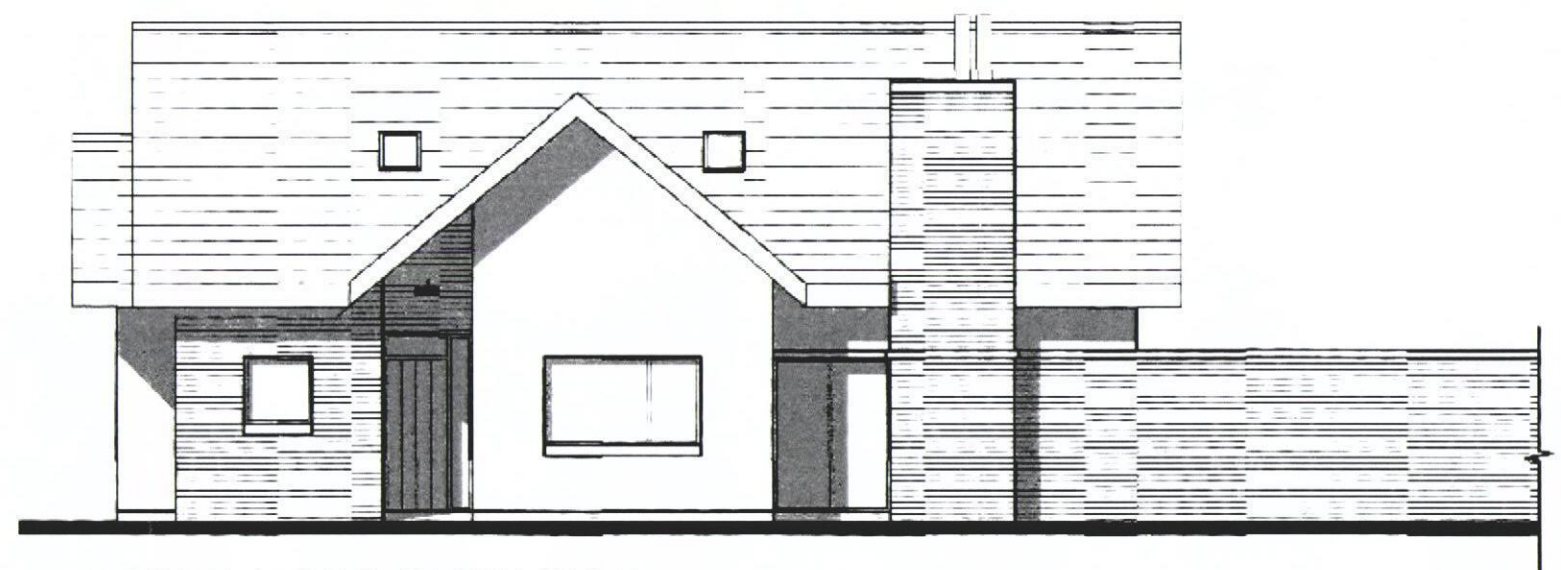


NORTH WEST ELEVATION  
(TO HAZLETON WAY)

plot 01 elevations 1:100

 

| Plot | Size | Area              | Notes |
|------|------|-------------------|-------|
| 1    | 10m  | 100m <sup>2</sup> |       |
| 2    | 10m  | 100m <sup>2</sup> |       |
B.O.H.  
PERMIT

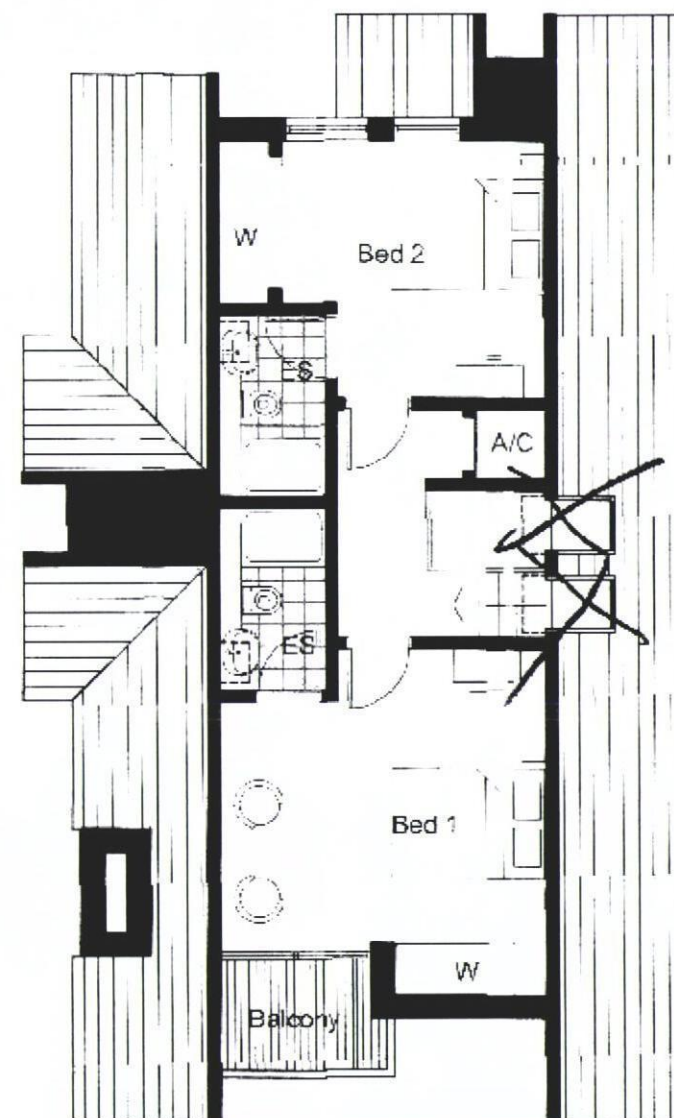

first floor

| PLANNING            |         |
|---------------------|---------|
| Project No.         | 53-0011 |
| New Housing         |         |
| The Crow's Nest PH  | 000     |
| Use Intensity       | None    |
|                     | A       |
| Drawn               | 1:100   |
| Four Bed House Type |         |
| Floor Plans         |         |

archia


CSI Graphics Quam 1617 212 Ave. North, Birmingham, AL 35211  
T: +44 (0)1212 565050 F: +44 (0)1212 789971  
[www.csigraphics.com](http://www.csigraphics.com)



# PERMIT




NORTH EAST ELEVATION  
(TO EGLANTINE WALK)

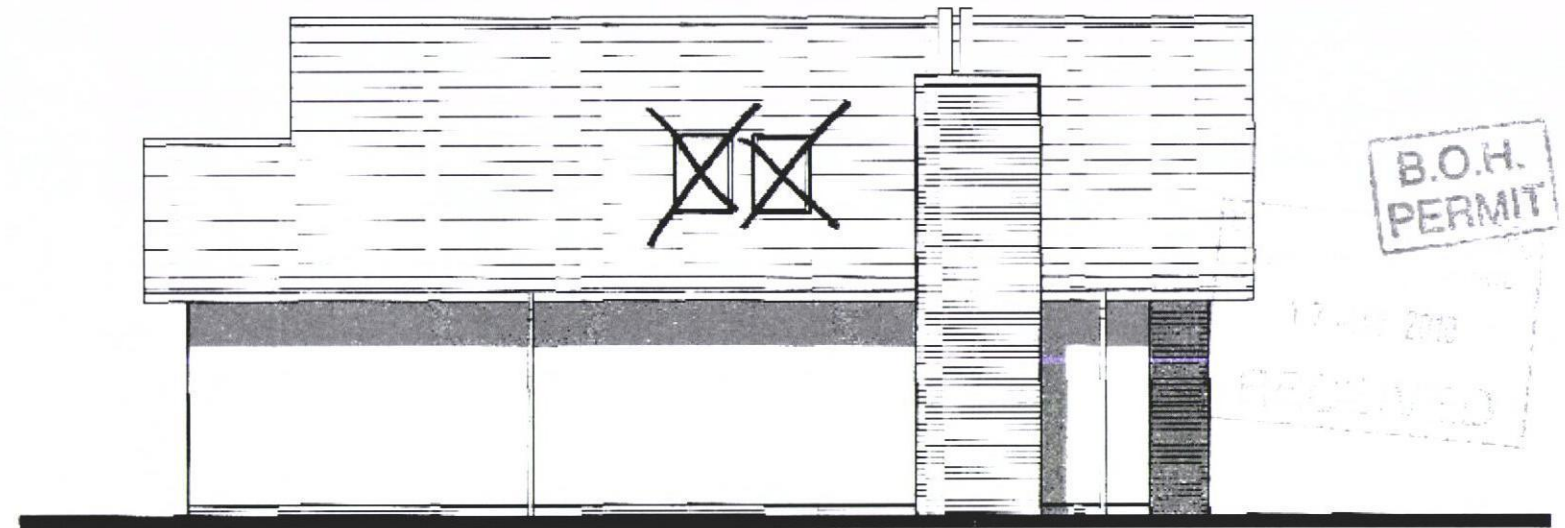

NORTH WEST ELEVATION

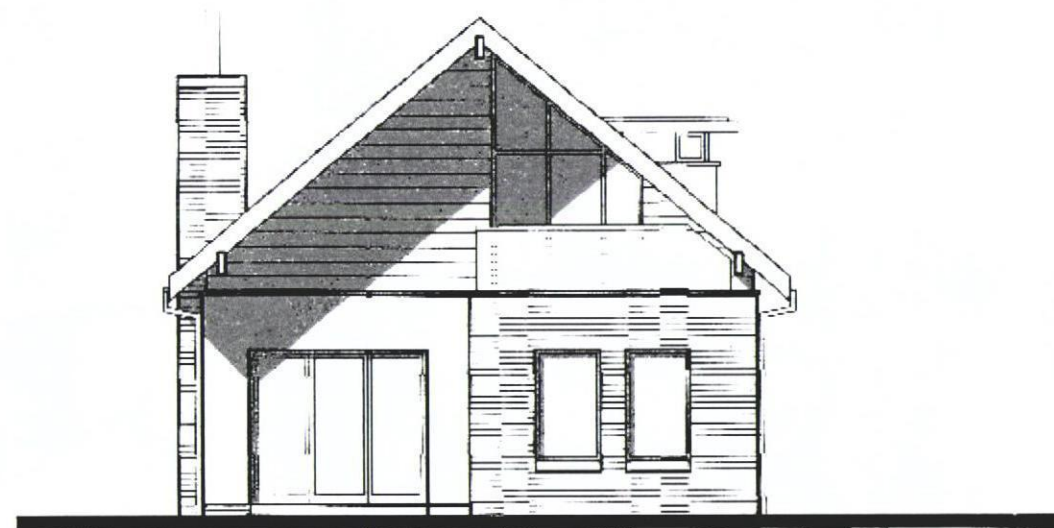

SOUTH WEST ELEVATION  
(TO GARDEN)

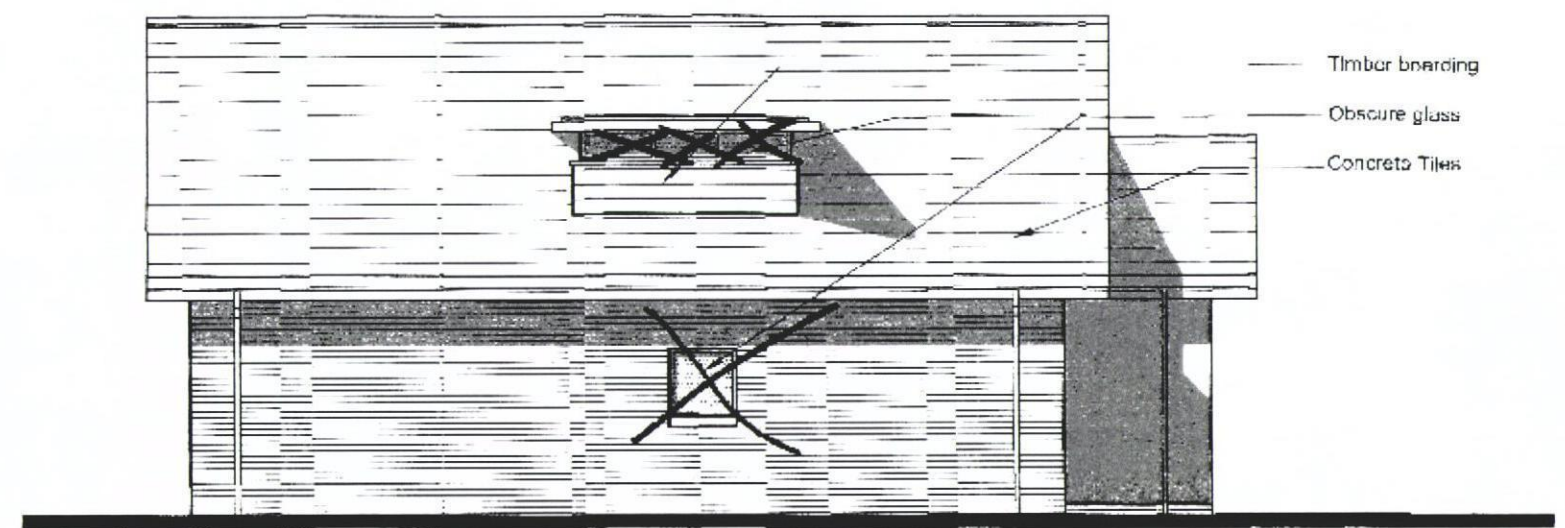

SOUTH EAST ELEVATION

plot 02 elevations 1:100



| DATE         | BY                   | CHKD | DATE       | BY | CHKD |
|--------------|----------------------|------|------------|----|------|
| 17-01-2010   |                      |      | 17-01-2010 |    |      |
| PLANNING     |                      |      |            |    |      |
| Project Name | New Housing          |      |            |    |      |
| Plot No      | 005                  |      |            |    |      |
| Location     | Watercroule          |      |            |    |      |
| Scale        | 1:100                |      |            |    |      |
| Drawn by     | JH                   |      |            |    |      |
| Checked by   | JH                   |      |            |    |      |
| Area         | 4.05 m <sup>2</sup>  |      |            |    |      |
| Volume       | 14.05 m <sup>3</sup> |      |            |    |      |

**archial**


25, St. James's Gate, Dublin 8, Ireland  
Tel: 01 764 0000 Fax: 01 764 0001  
www.archial.ie

Copyright © 2010 Archial. All rights reserved. No part of this publication may be reproduced without prior written permission from Archial.


# PERMIT




NORTH EAST ELEVATION  
(TO EGLANTINE WALK)

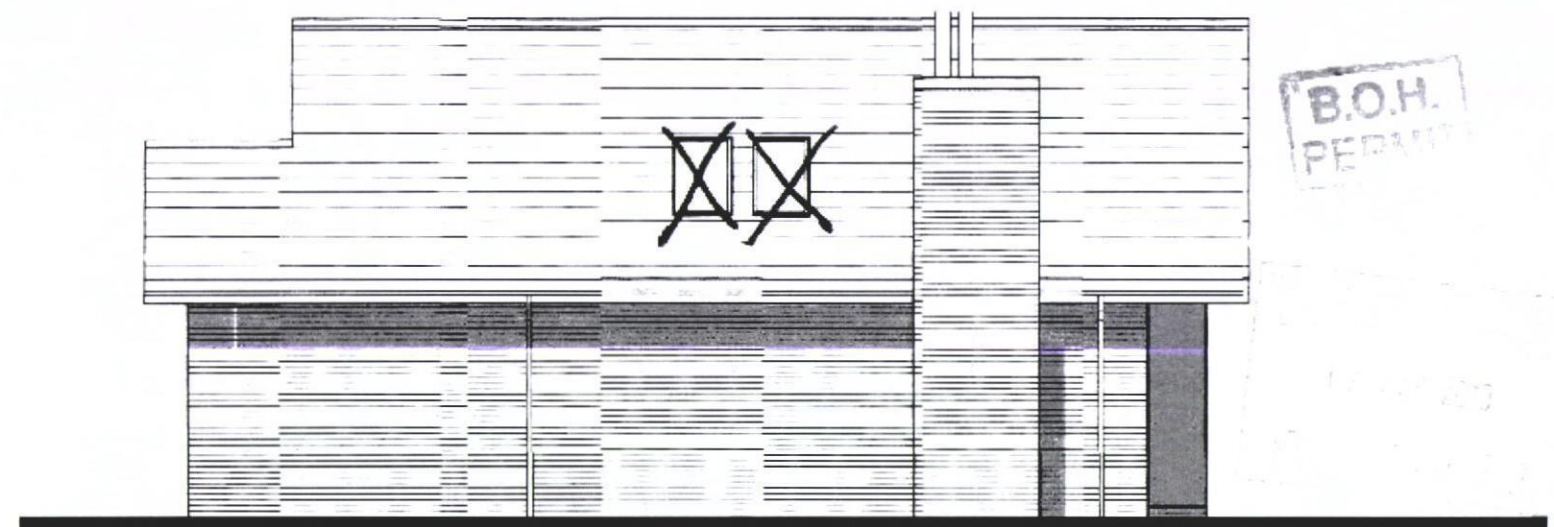

NORTH WEST ELEVATION

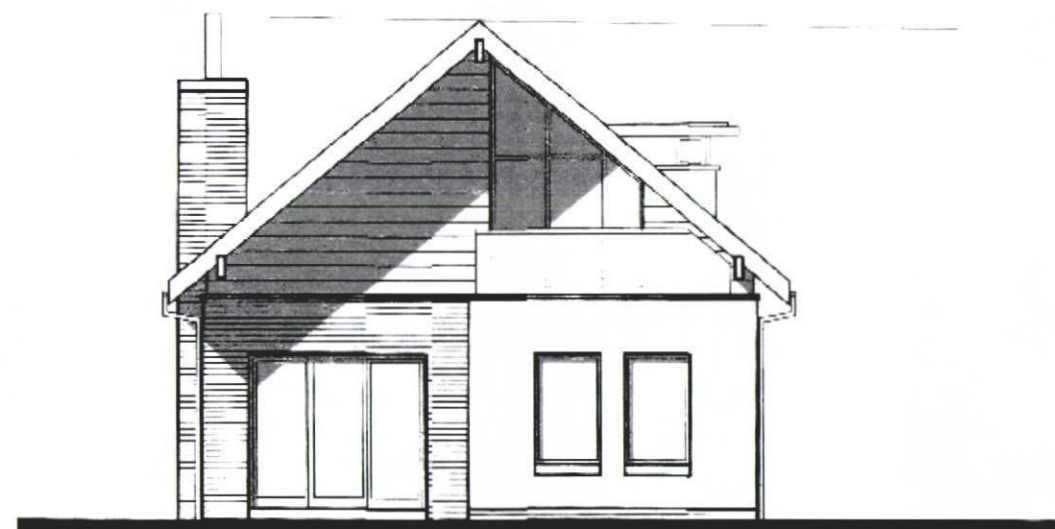

SOUTH WEST ELEVATION  
(TO GARDEN)

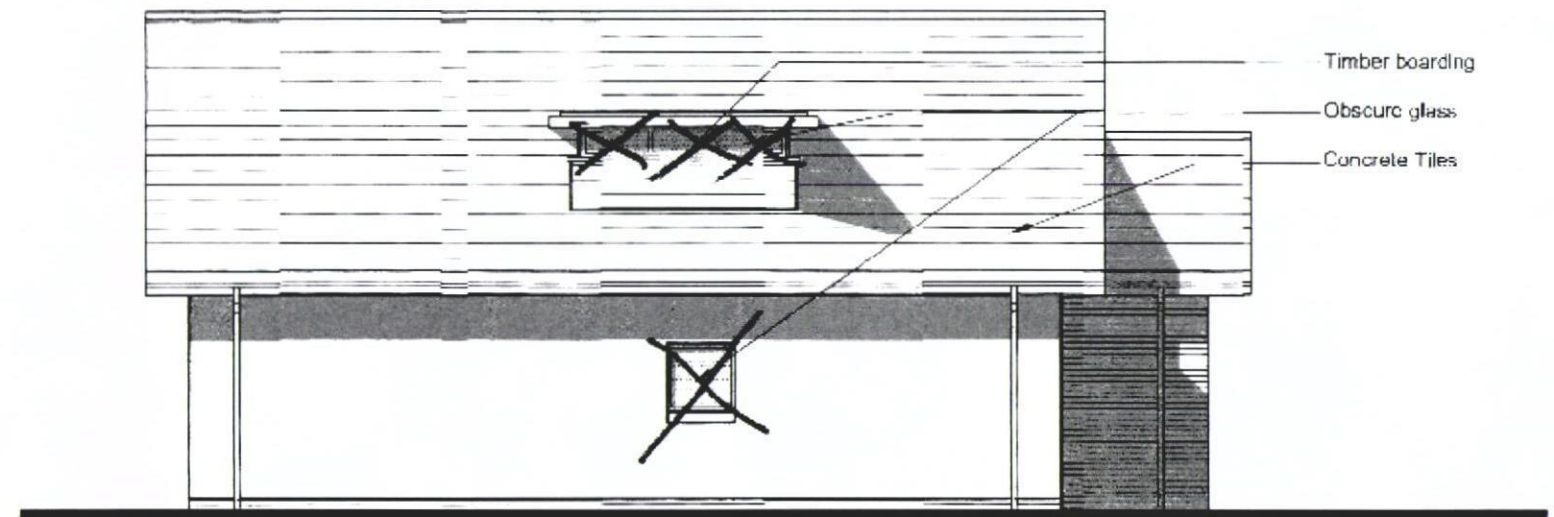

SOUTH EAST ELEVATION

plot 03 elevations 1:100



B.O.H.  
PERMIT


| Rev                 | Desc     | Date | Drawn | Checked |
|---------------------|----------|------|-------|---------|
| PLANNING            |          |      |       |         |
| Project Name        | 3010011  |      |       |         |
| New Housing         | EASTERN  |      |       |         |
| The Crow's Nest PH  | 005      |      |       |         |
| Warwickville        | Rev      |      |       |         |
| Scale               | 1:100    |      |       |         |
| Plot 3              | 14.05.10 |      |       |         |
| Proposed Elevations | 14.05.10 |      |       |         |

archial


4.51 Stephens Court, 15-17 Stephens Road, Gillingham, Kent, ME17 2JL  
Tel: 01843 850000 Fax: 01843 850001  
www.archial.co.uk

# PERMIT

B.O.H.  
PERMIT

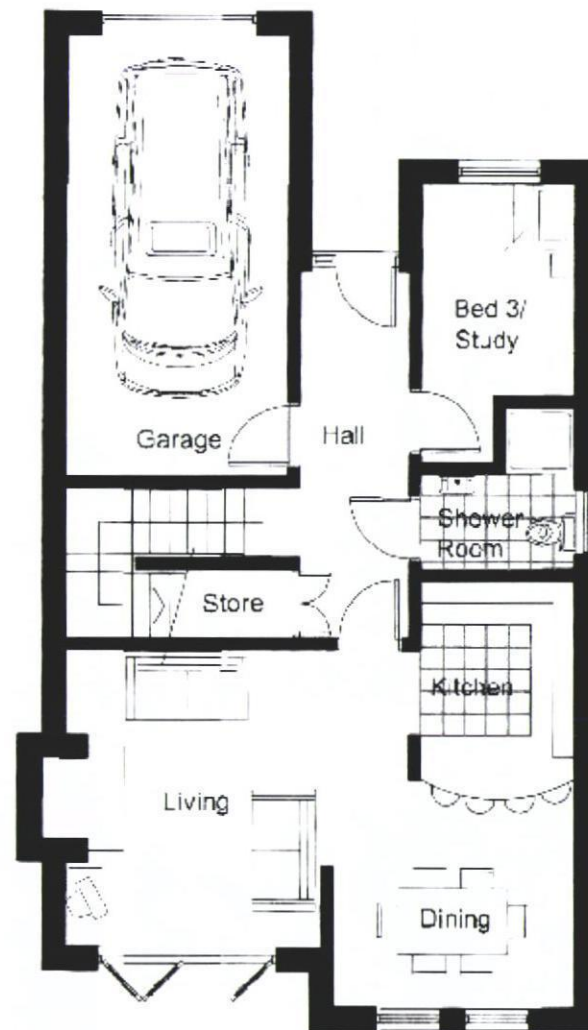


ground floor

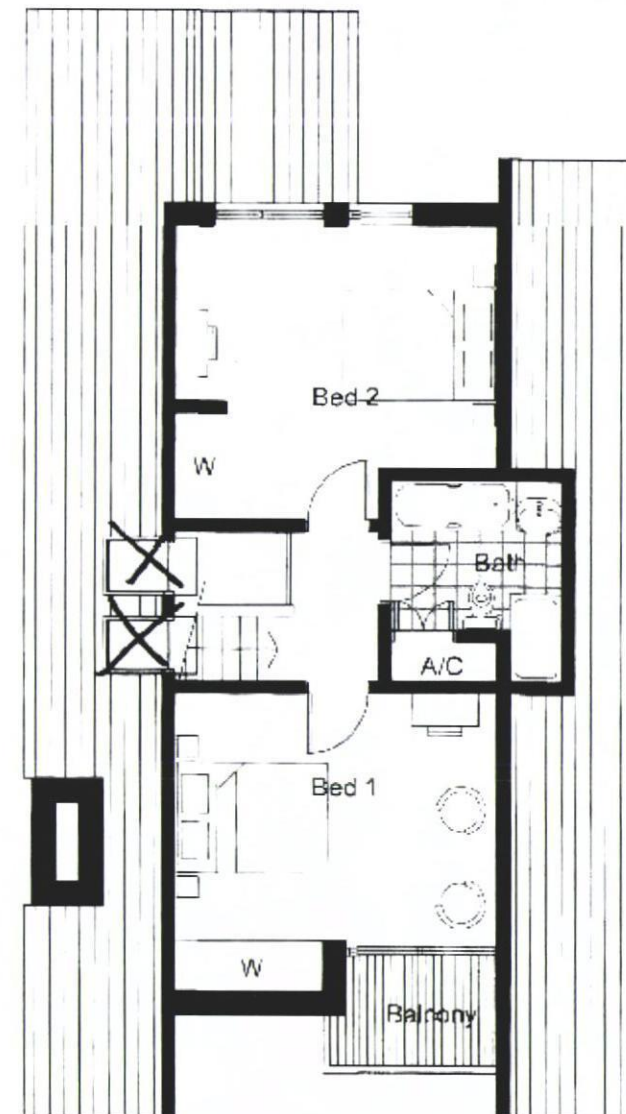

first floor

plots 2/3 floor plans 1:100

 

|                  |          |
|------------------|----------|
| Project Name     | 33'001'  |
| Project No.      | 002      |
| Project Date     | 002      |
| Project Location | B        |
| Project Type     | 33'001'  |
| Project Plans    | 002      |
| Project Scale    | 1:100    |
| Project Date     | 15.04.10 |
| Project Location | 10.04.10 |

archia

Archia Group Ltd. 15-17 St. Stephen's Road, Bournemouth, Dorset, BH2 9JL  
T: 01202 254675 F: 01202 254676  
www.archia-group.com