

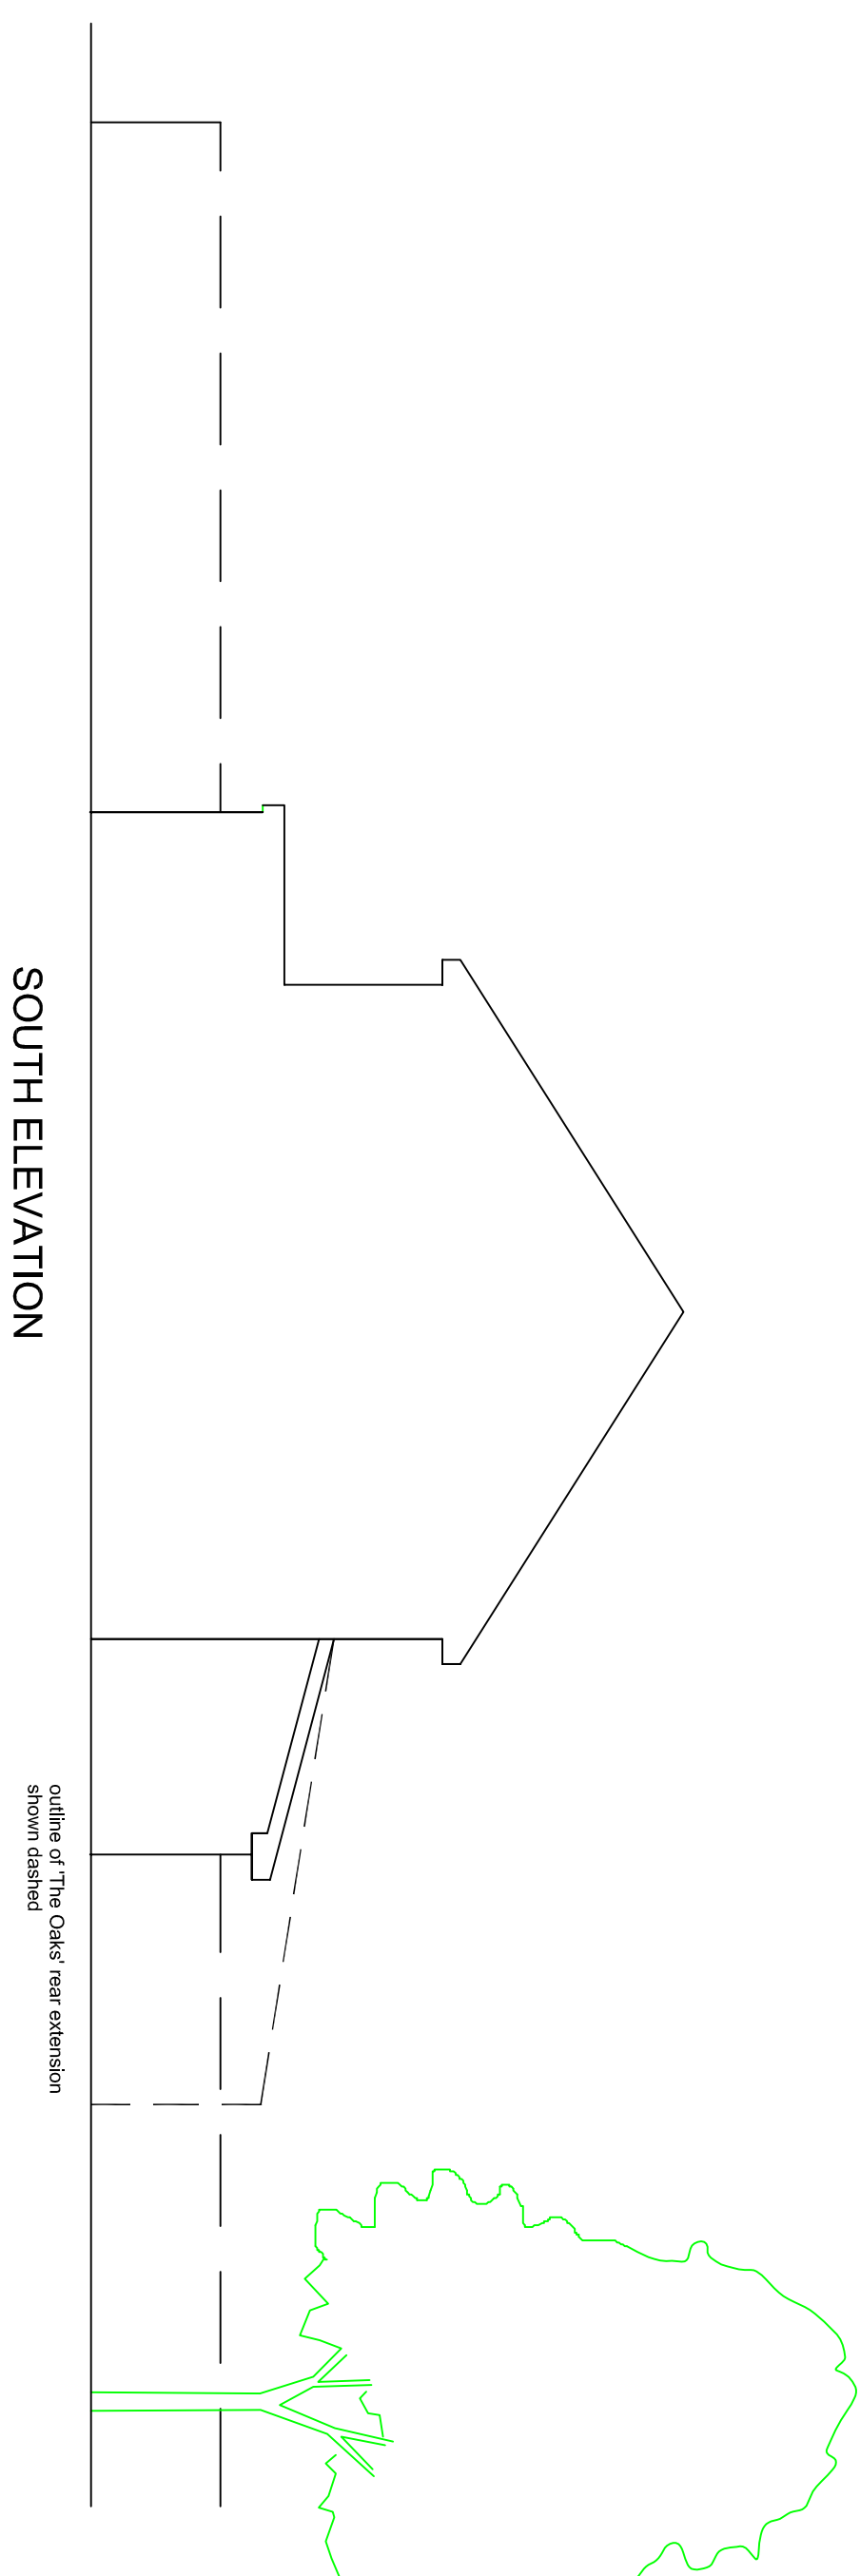
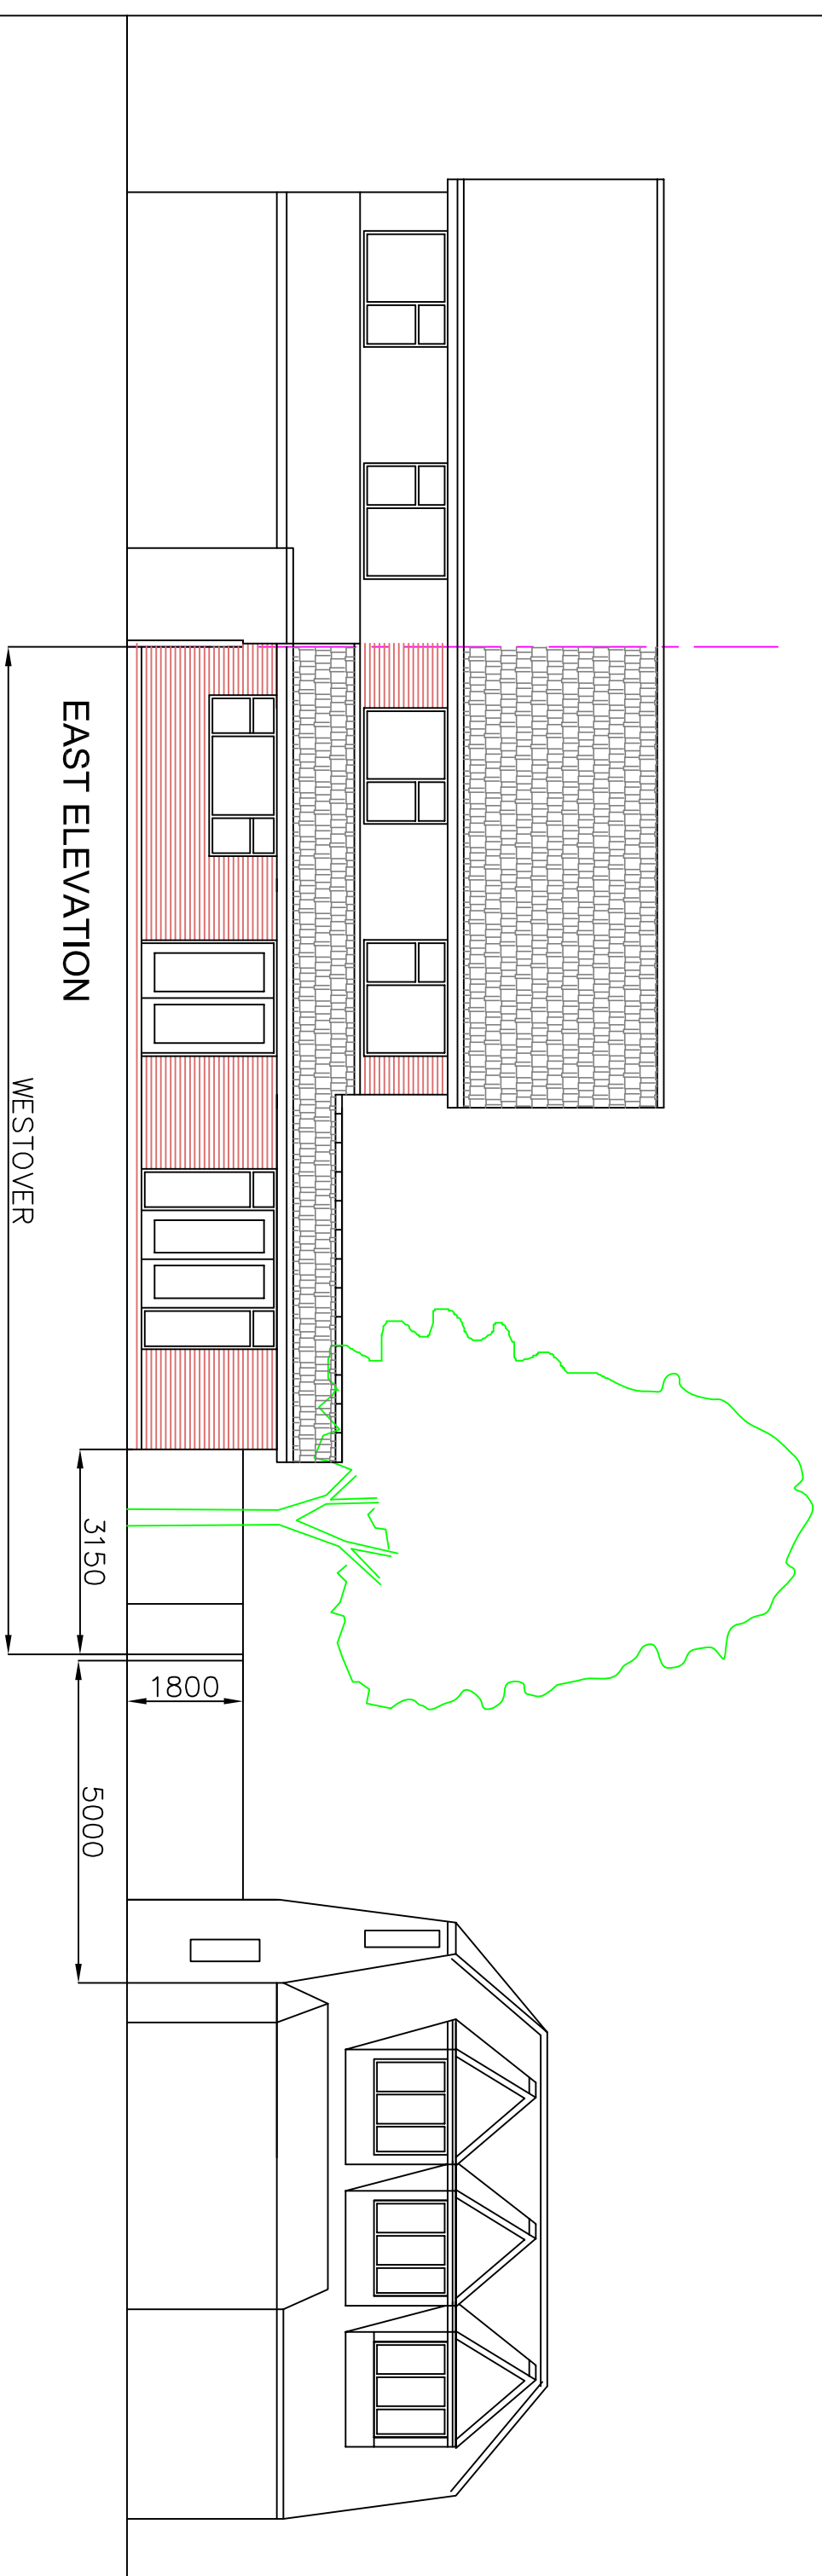
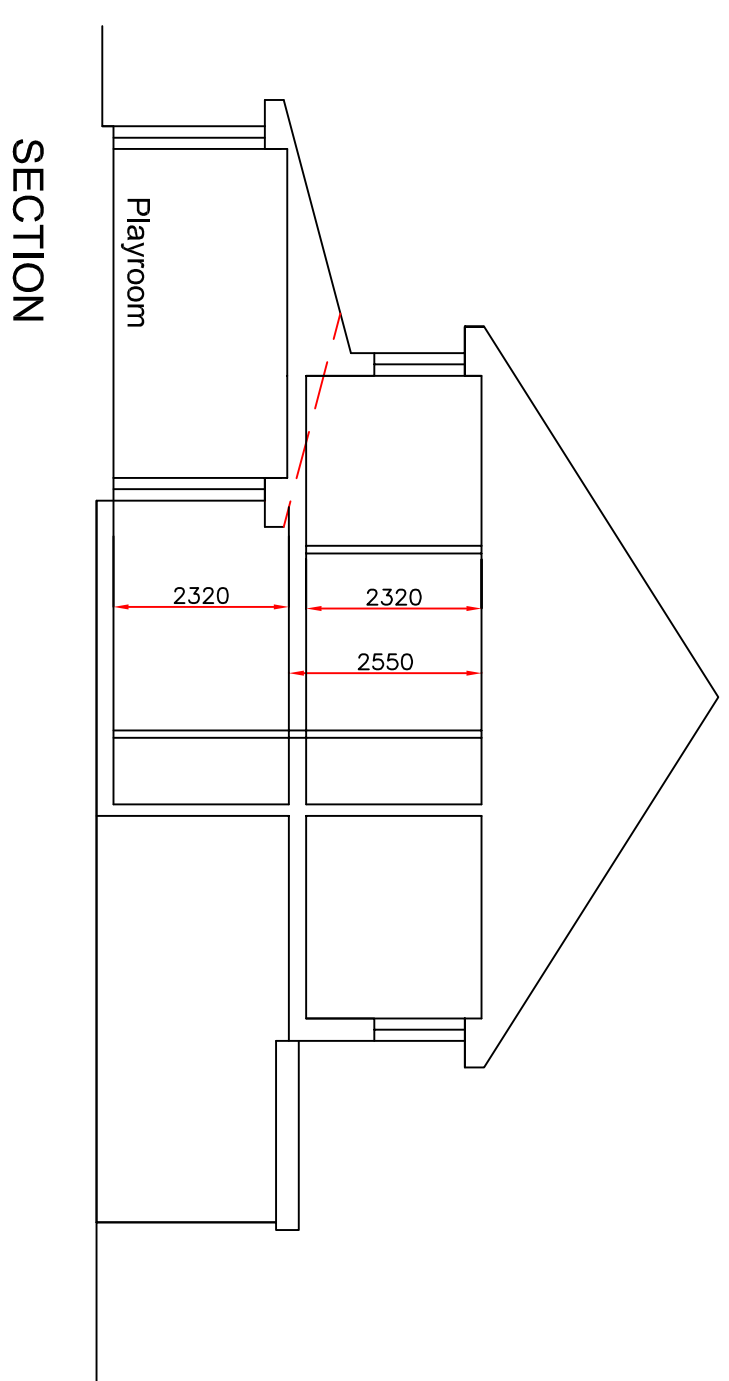
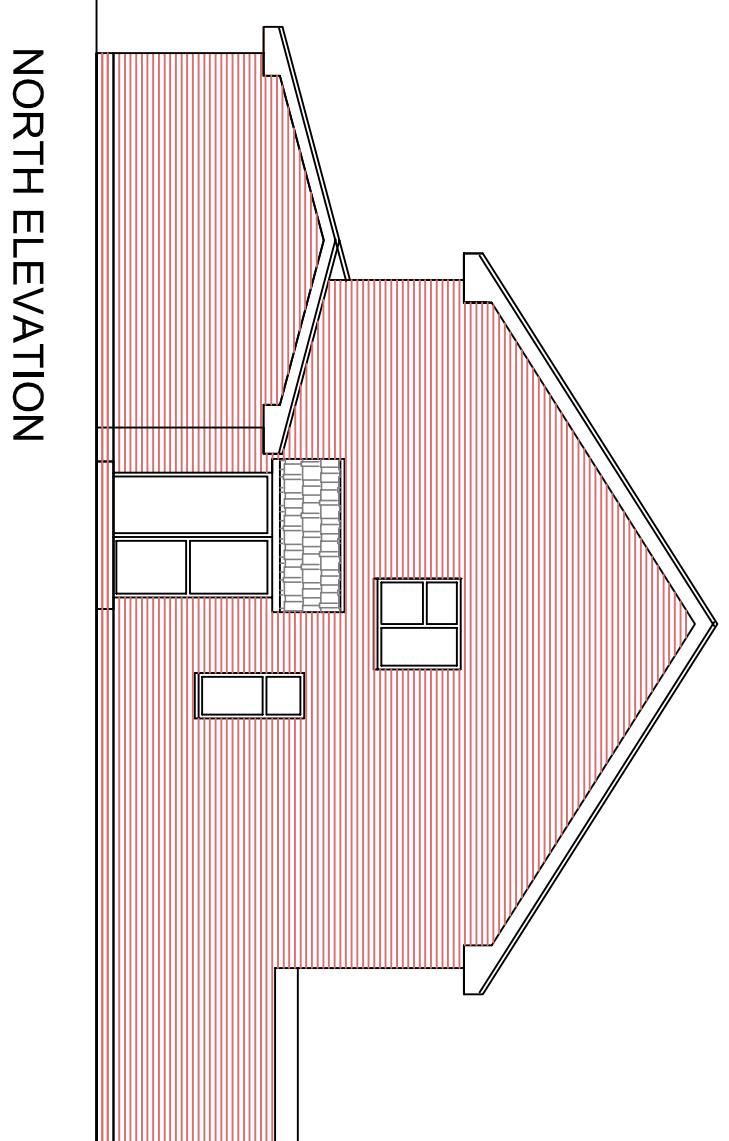
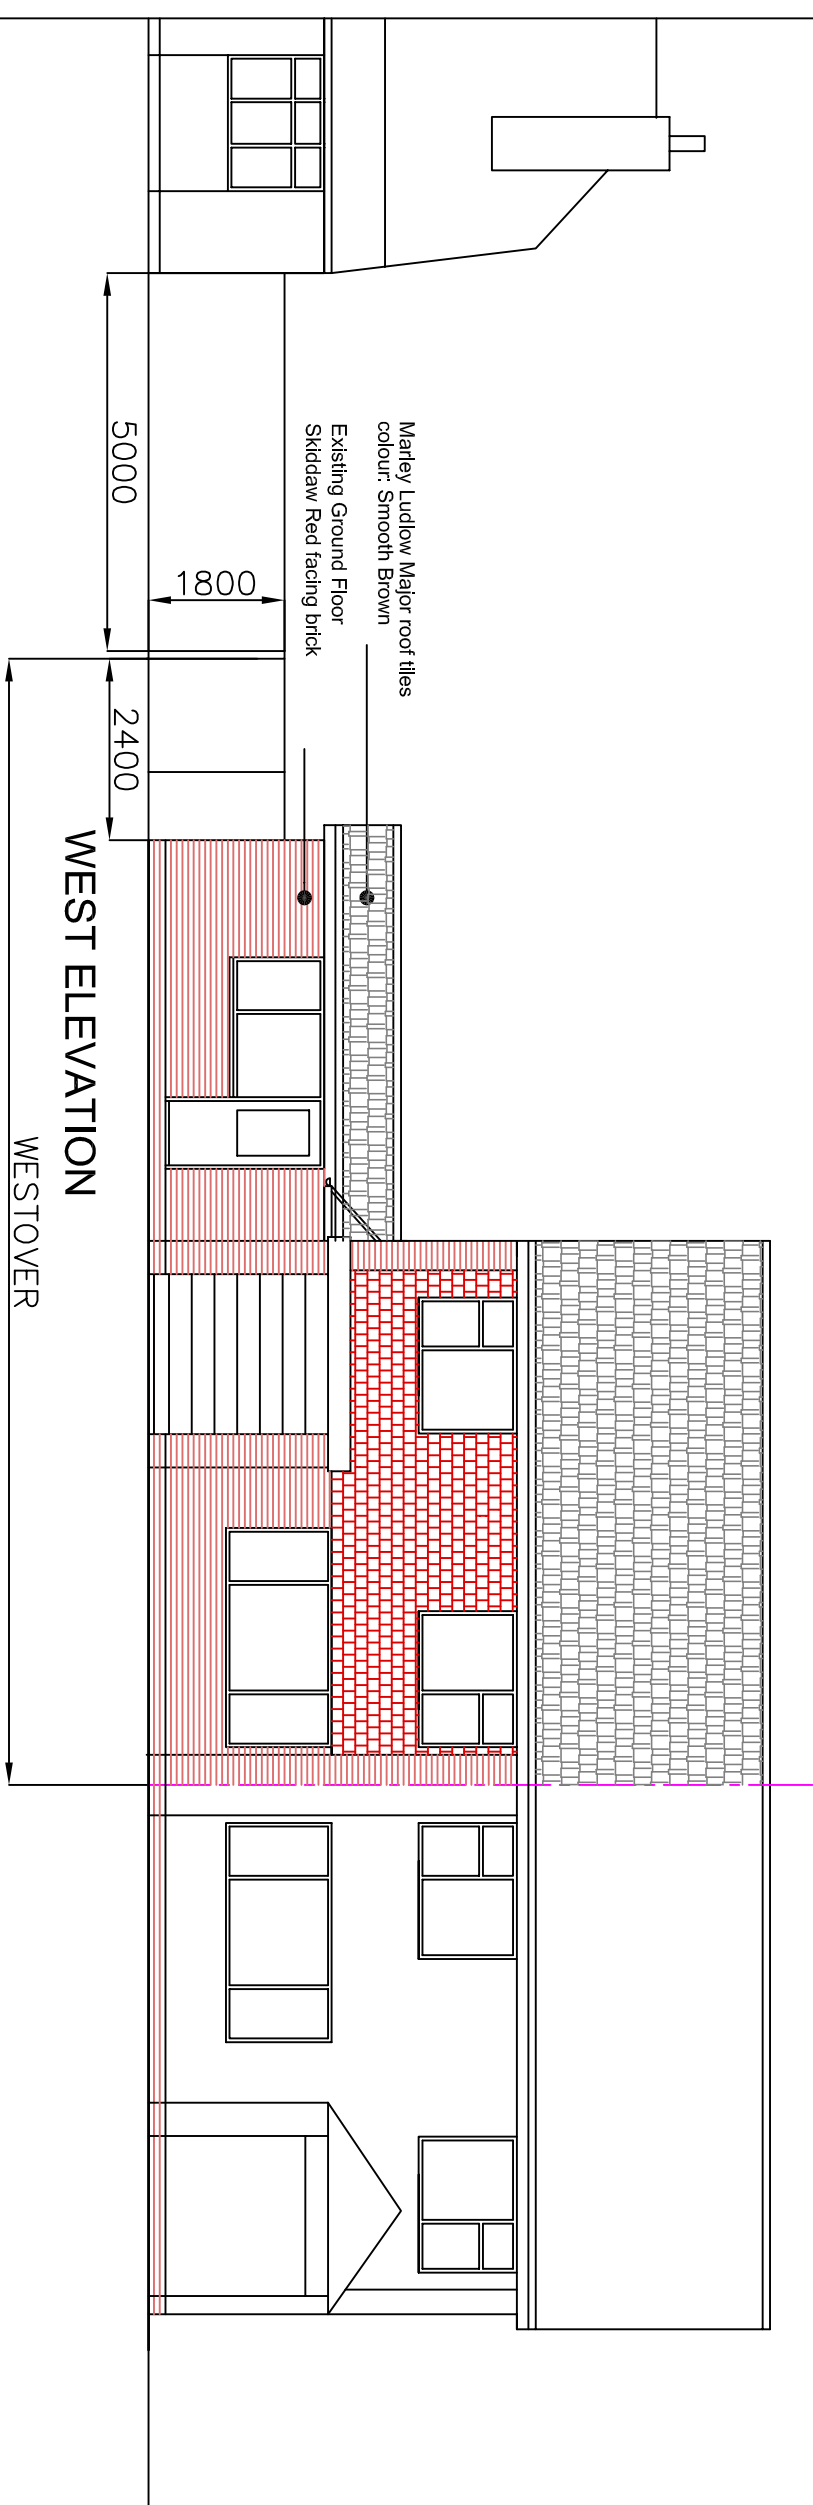
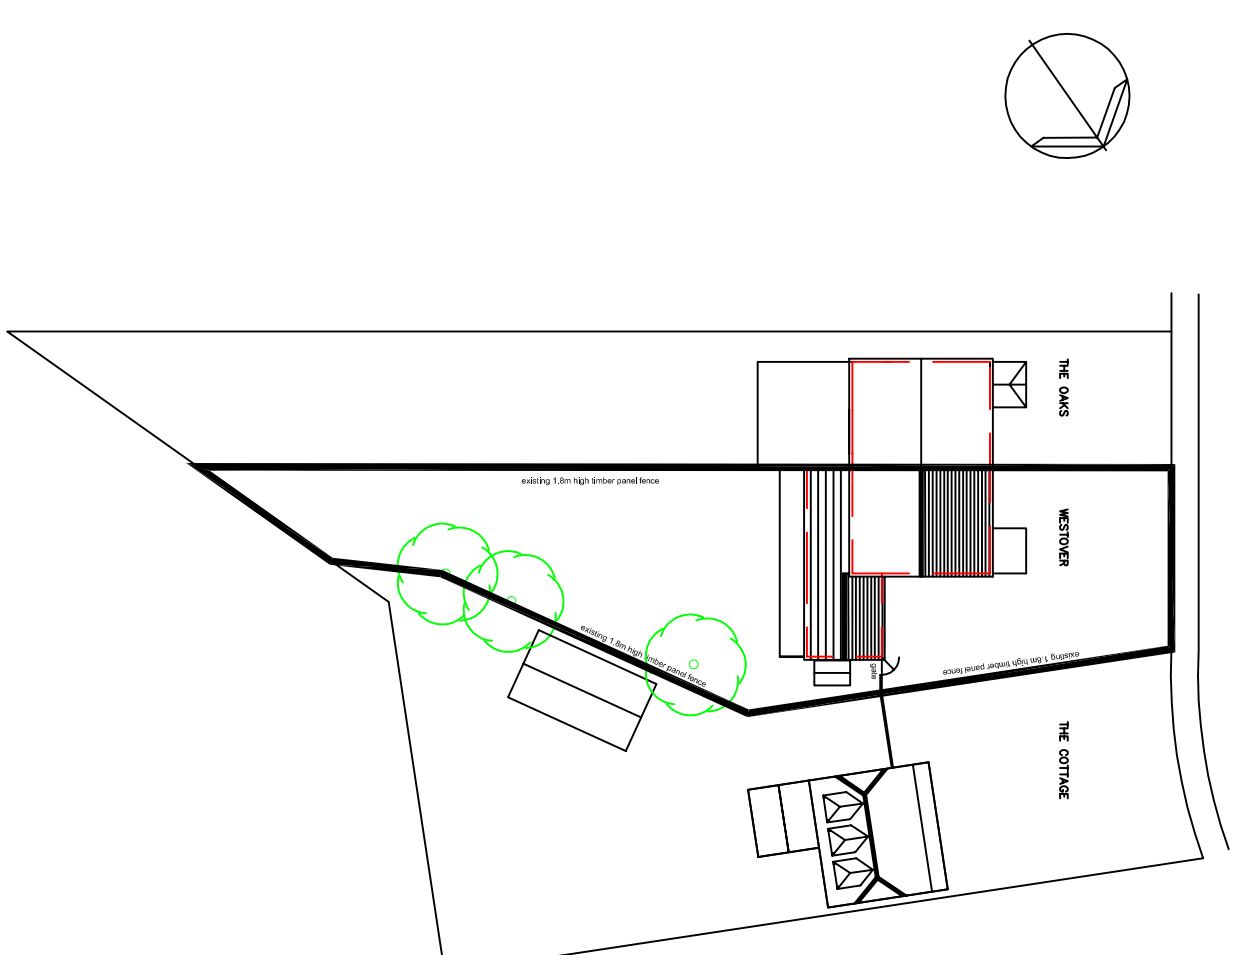


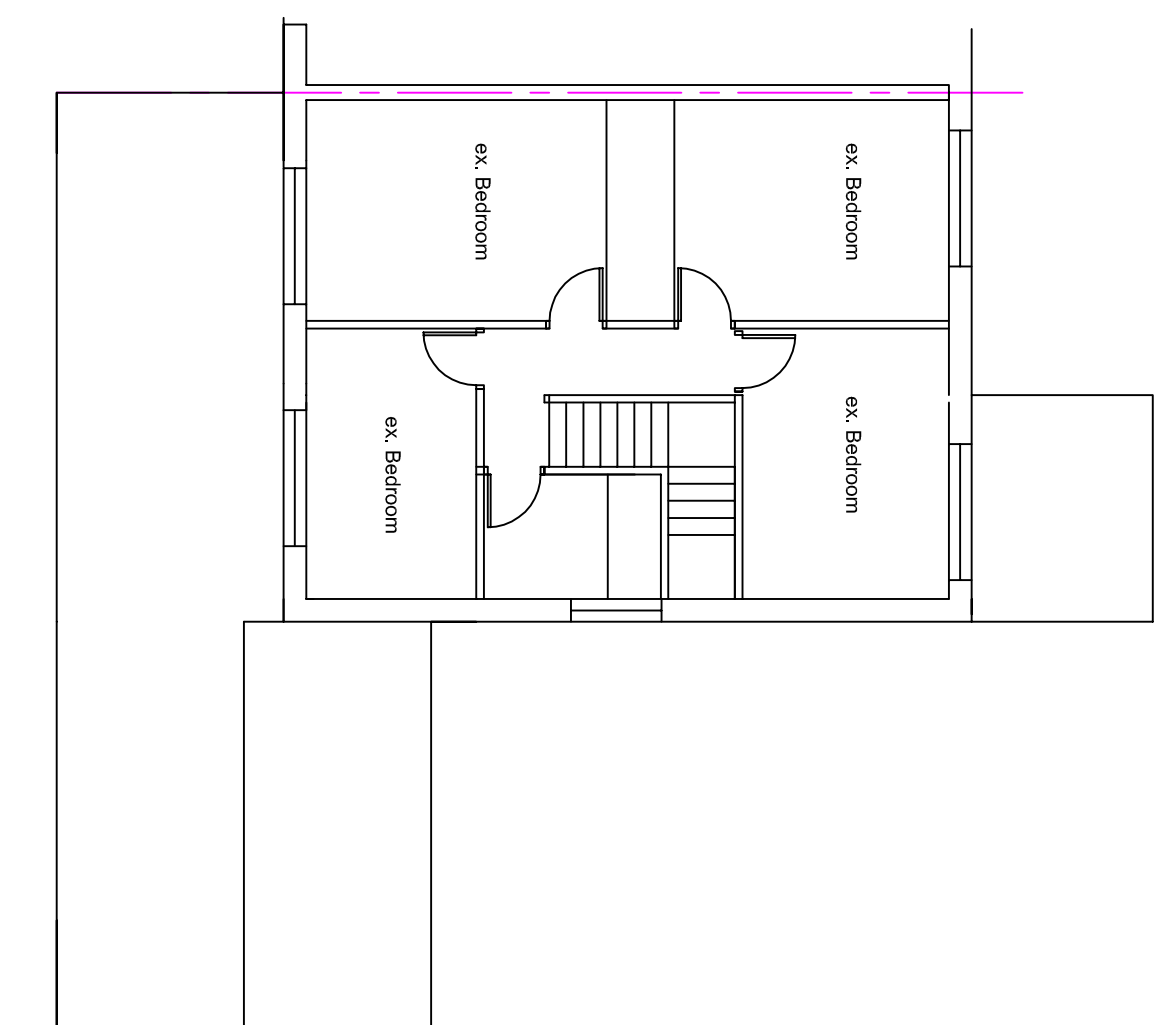

EXISTING FINISHES:

The hanging colour: RED
Facing brick: Skidaw Red
Fascias and soffits: PVC colour: WHITE
Gutters and downpipes: colour: White
Windows and doors: uPVC double glazed colour: WHITE
Roof tiles: Marley Ludlow Major: Smooth Brown

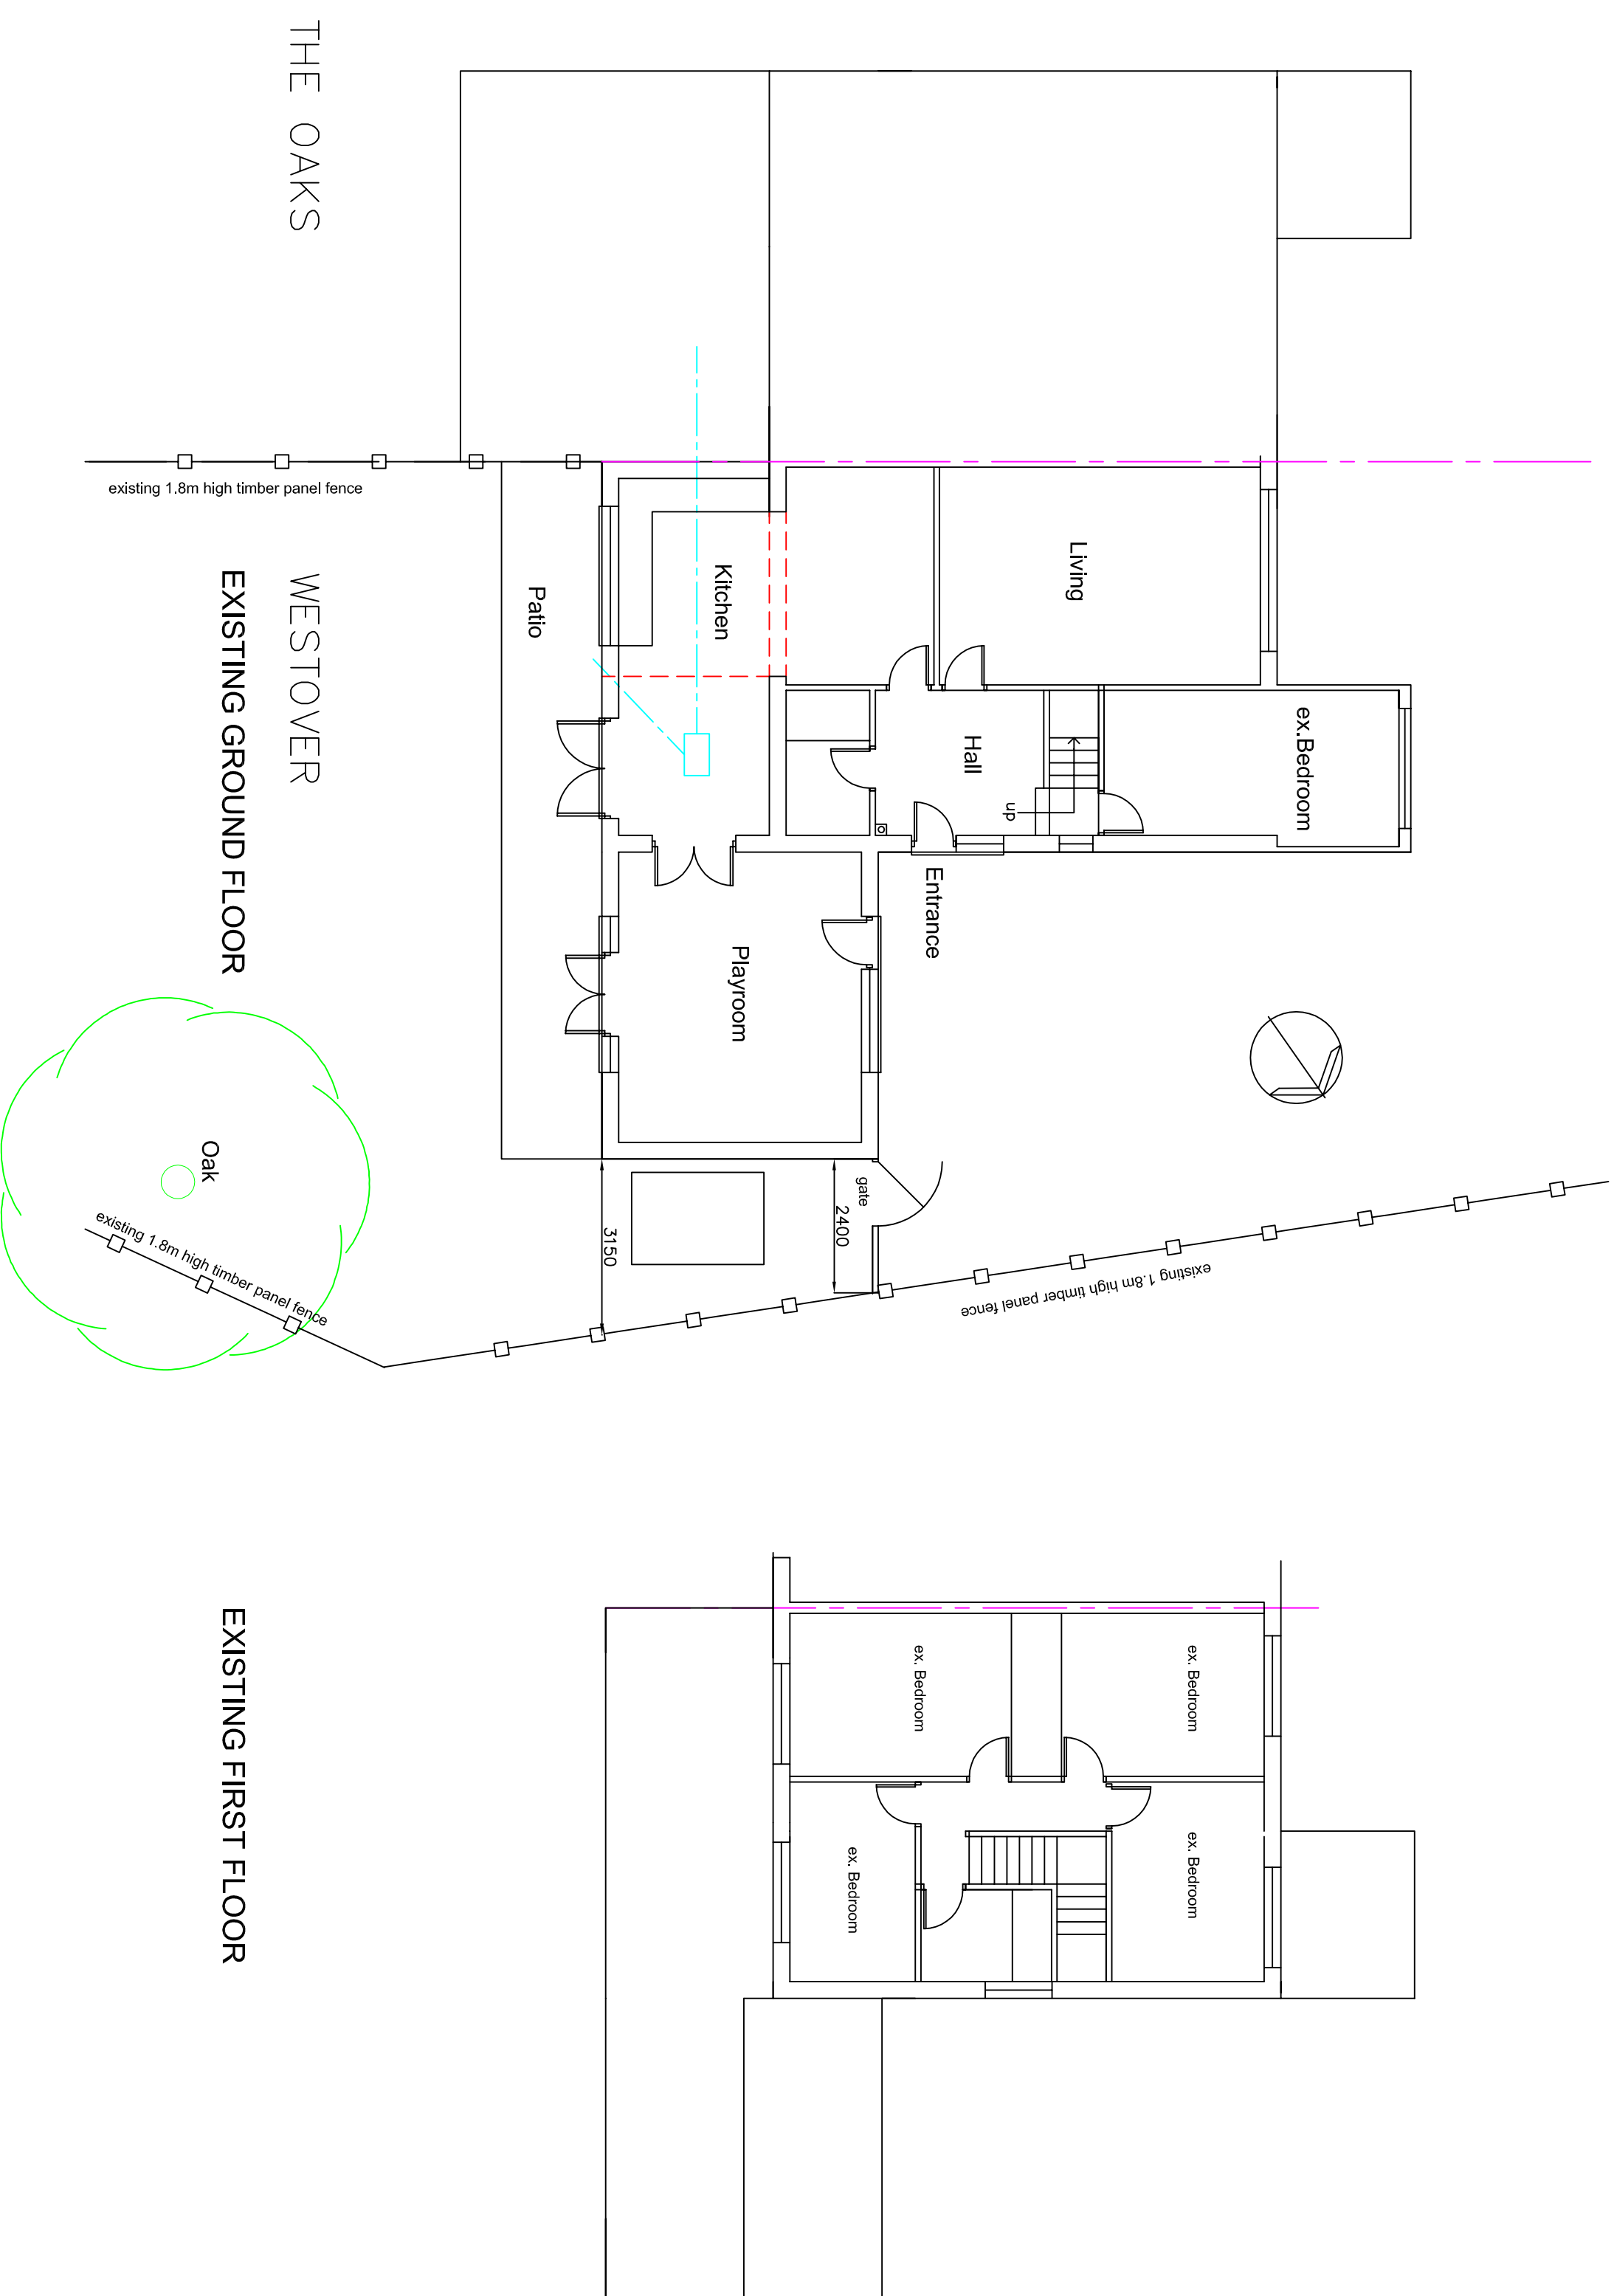

EXISTING SITE PLAN 1:500


THE OAKS


WESTOVER

EXISTING GROUND FLOOR

EXISTING FIRST FLOOR

EXISTING EAST ELEVATION

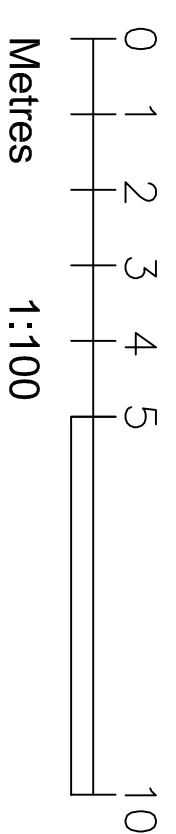

 TITLE: Proposed Ground Floor Extension at Westover Hayling Island			
DETAIL: Existing Plans & Elevations		44 MAIN ROAD, EBBWORTH HAVERHAM, PO10 1AL Tel: 01403 850000 E: info@architects.com	
SCALE: 1:100 1:500	DATE: May 2013	DRAWING NO.:	13/005/01
 Copyright	DRG: A1		