



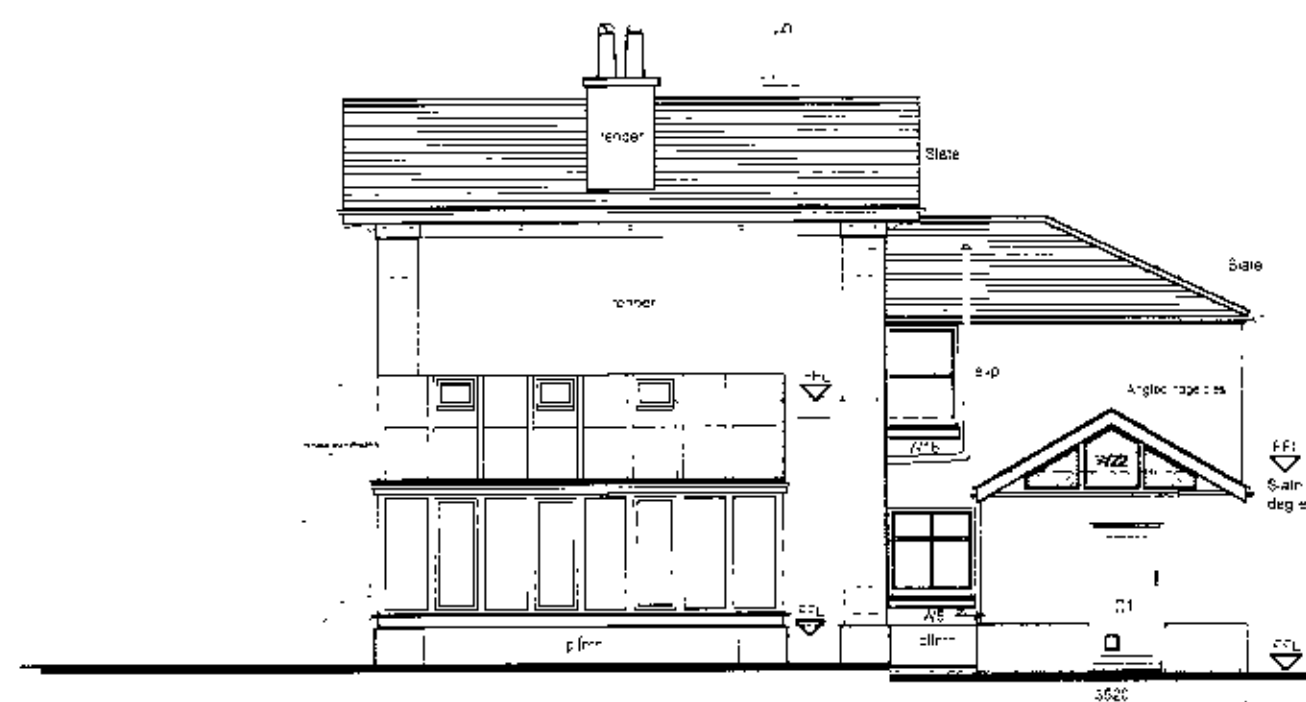

Proposed South Elevation

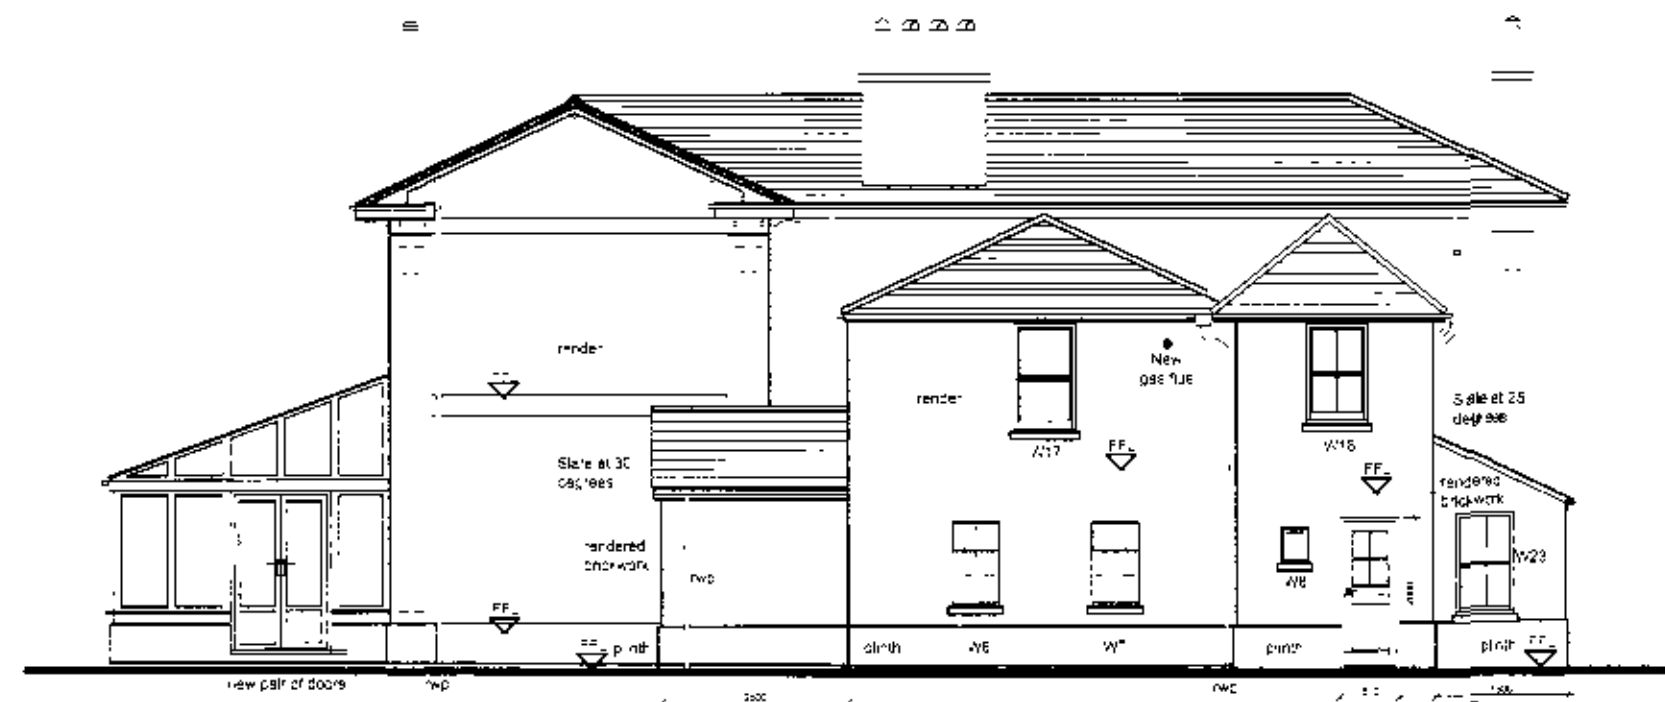


Proposed East Elevation




Proposed North Elevation




Proposed West Elevation

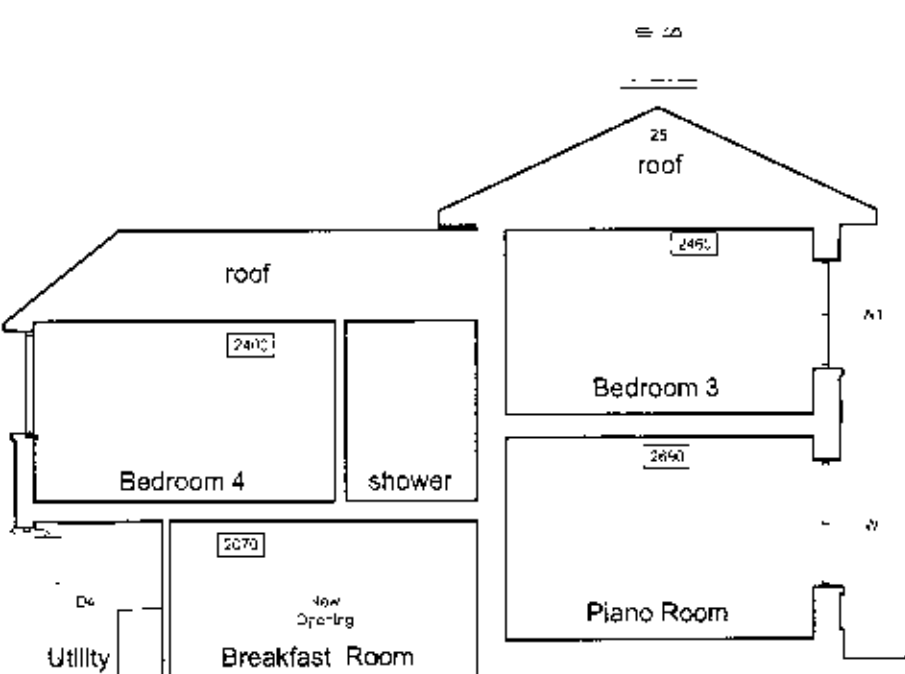


Proposed Cross Section AA

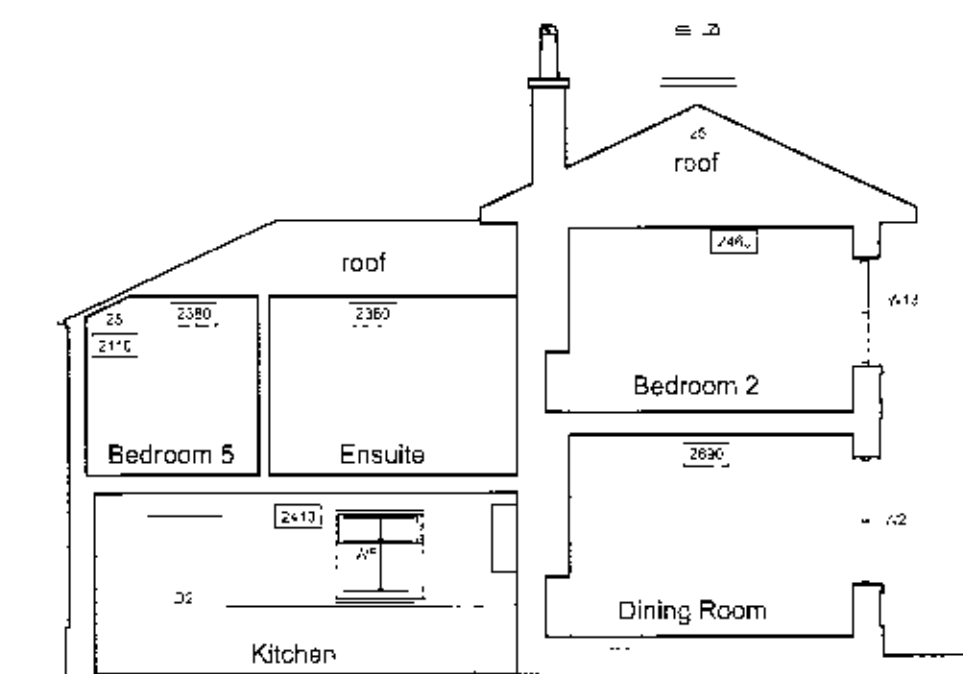


Proposed Cross Section BB

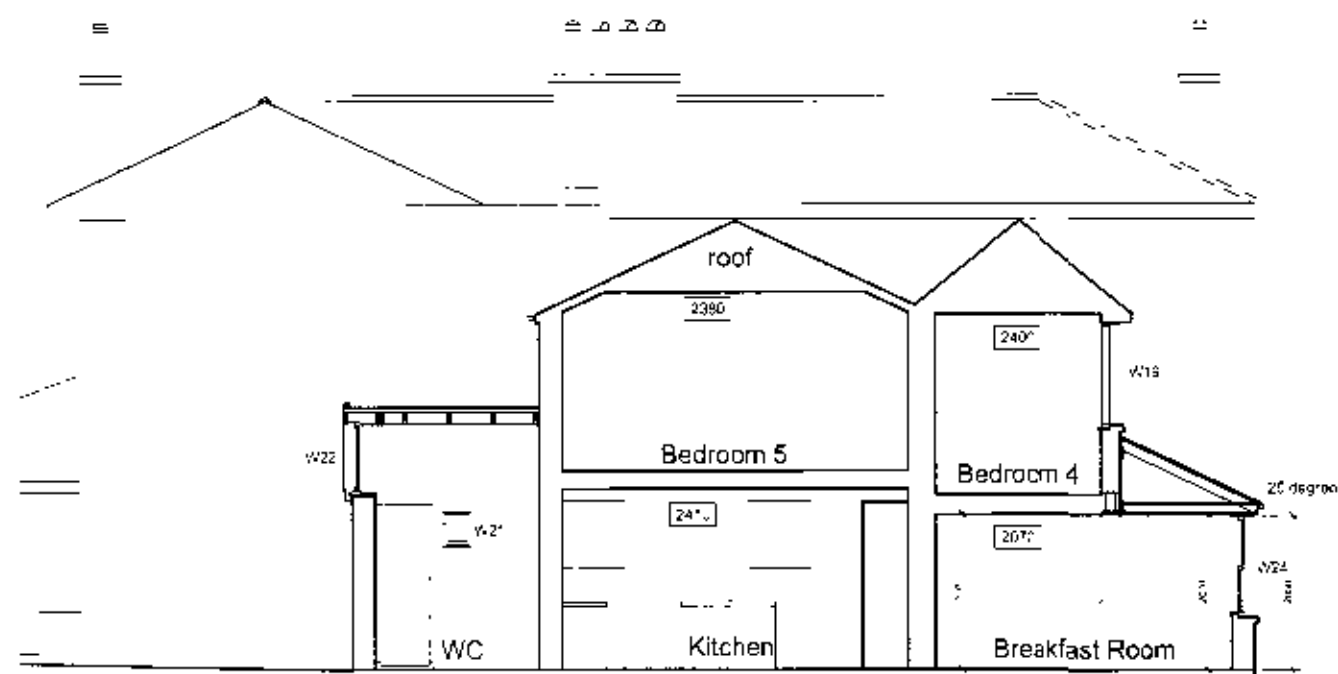





Proposed Cross Section CC

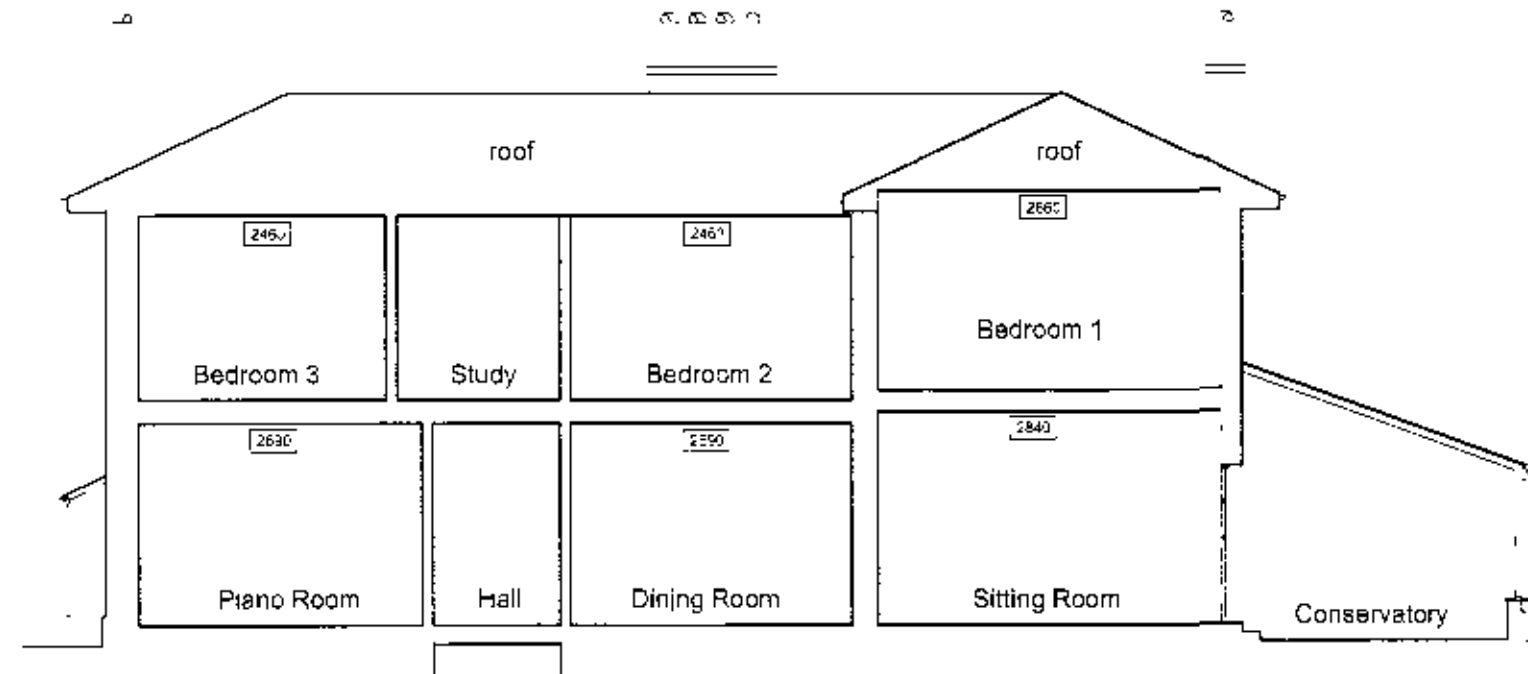

Proposed Cross Section DD

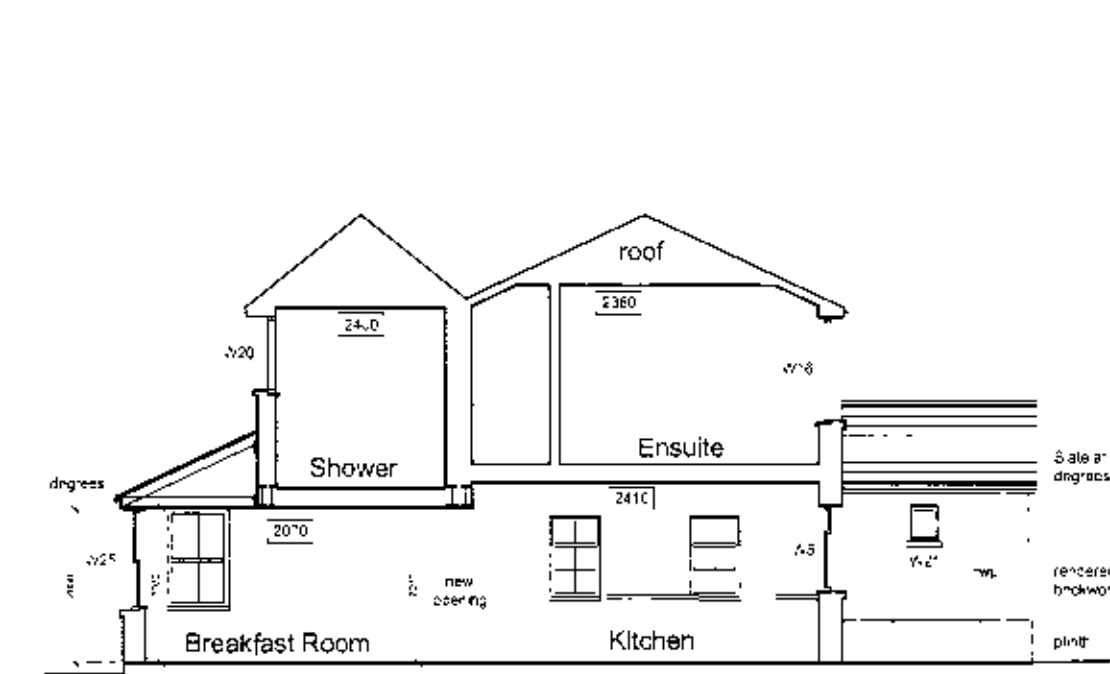

Proposed Cross Section EE

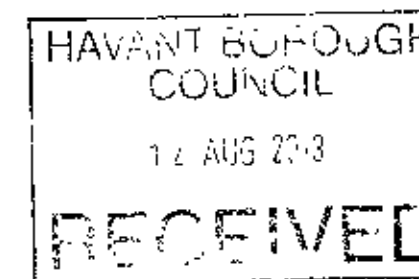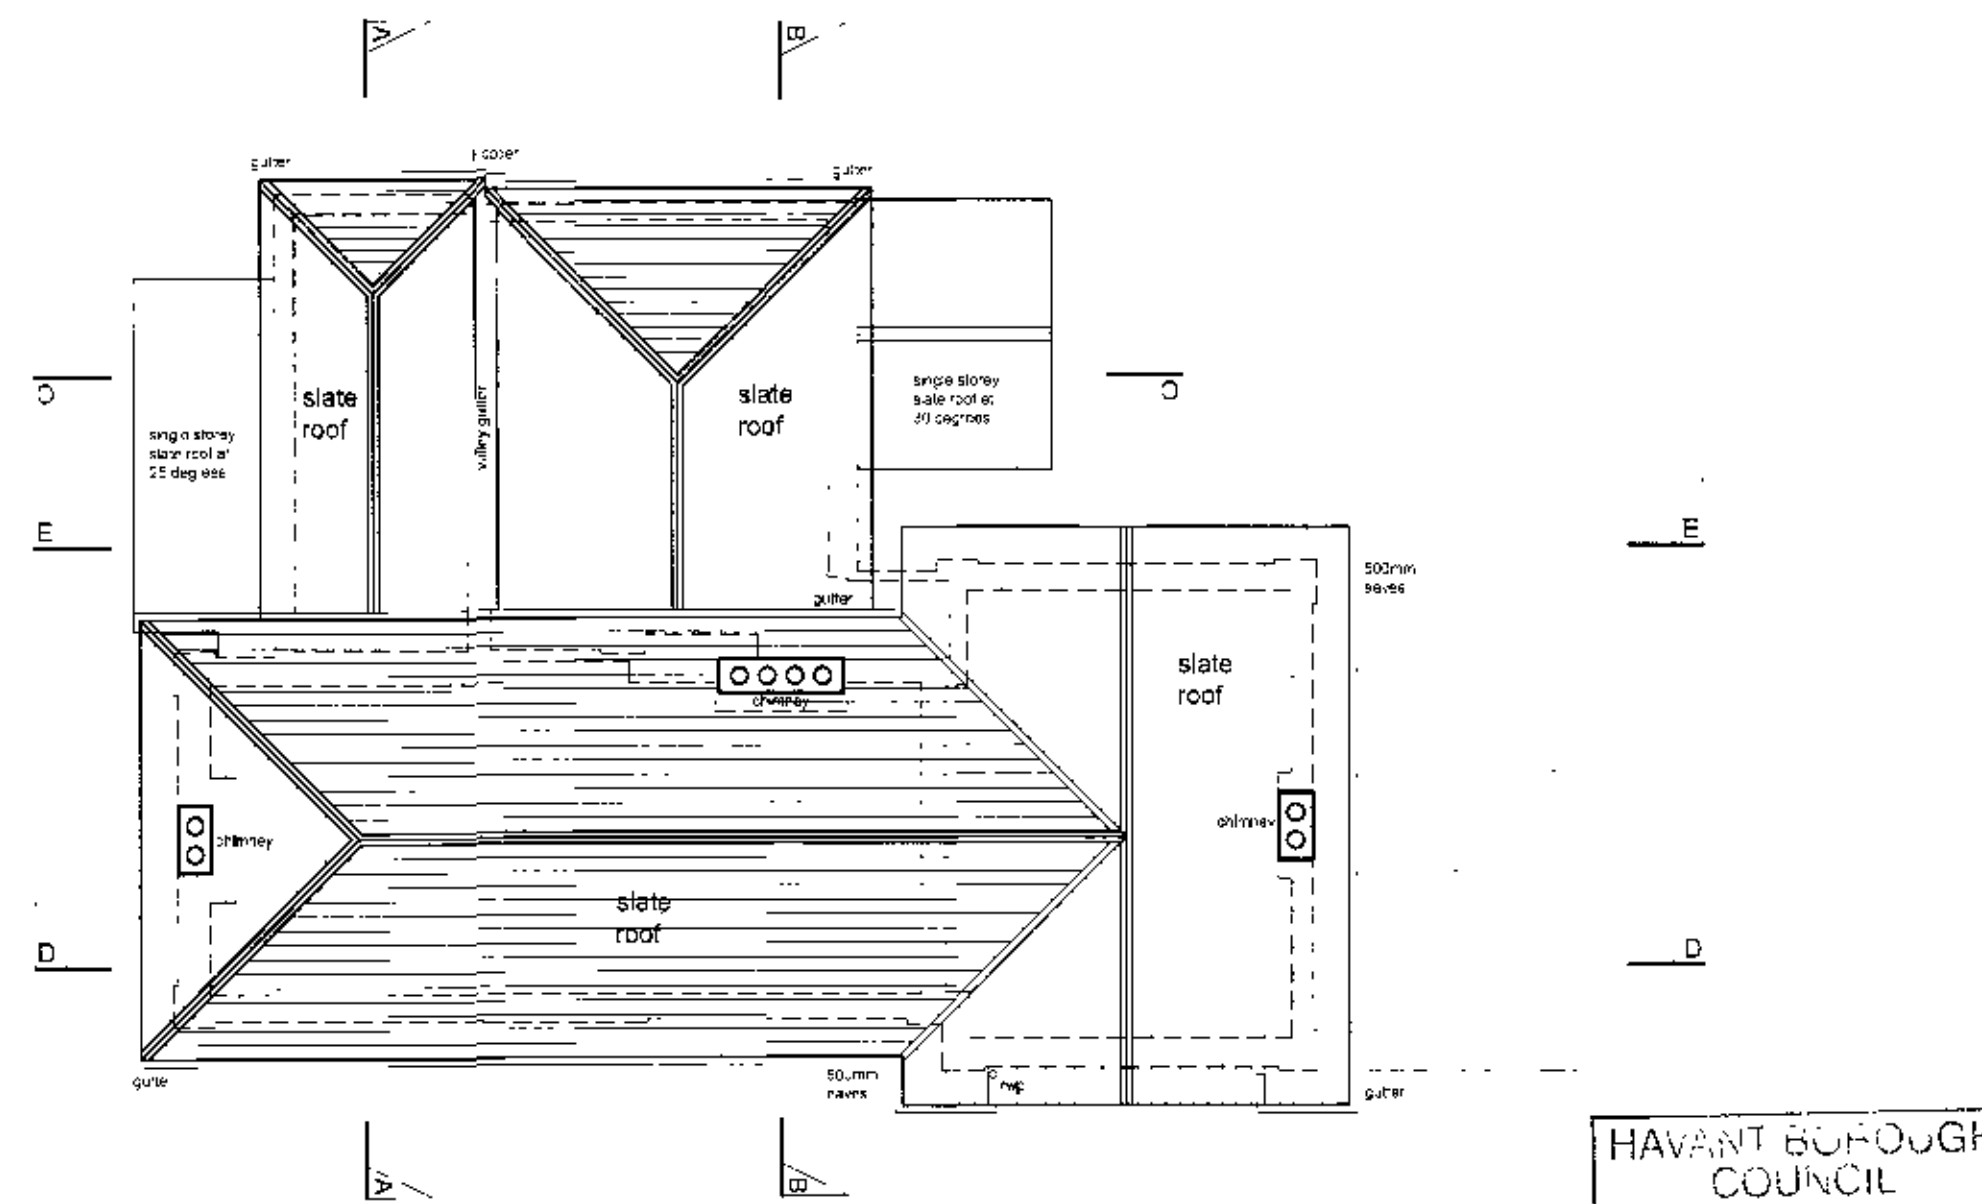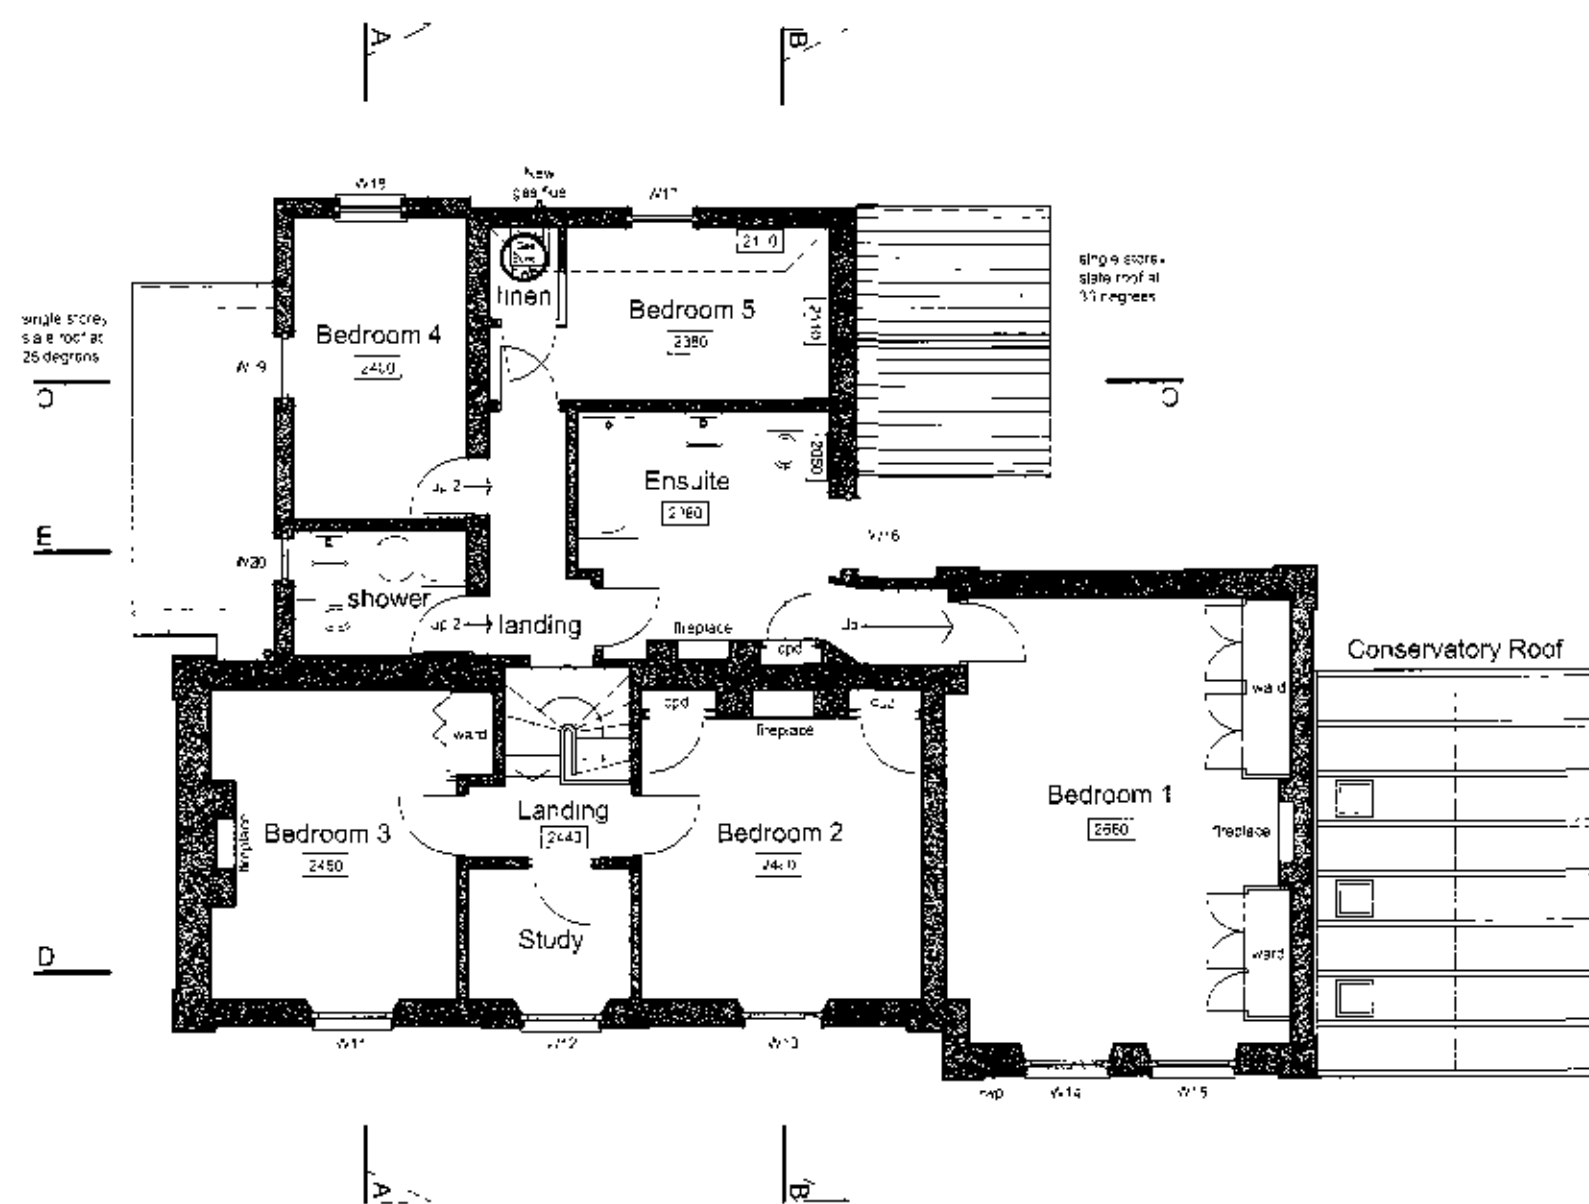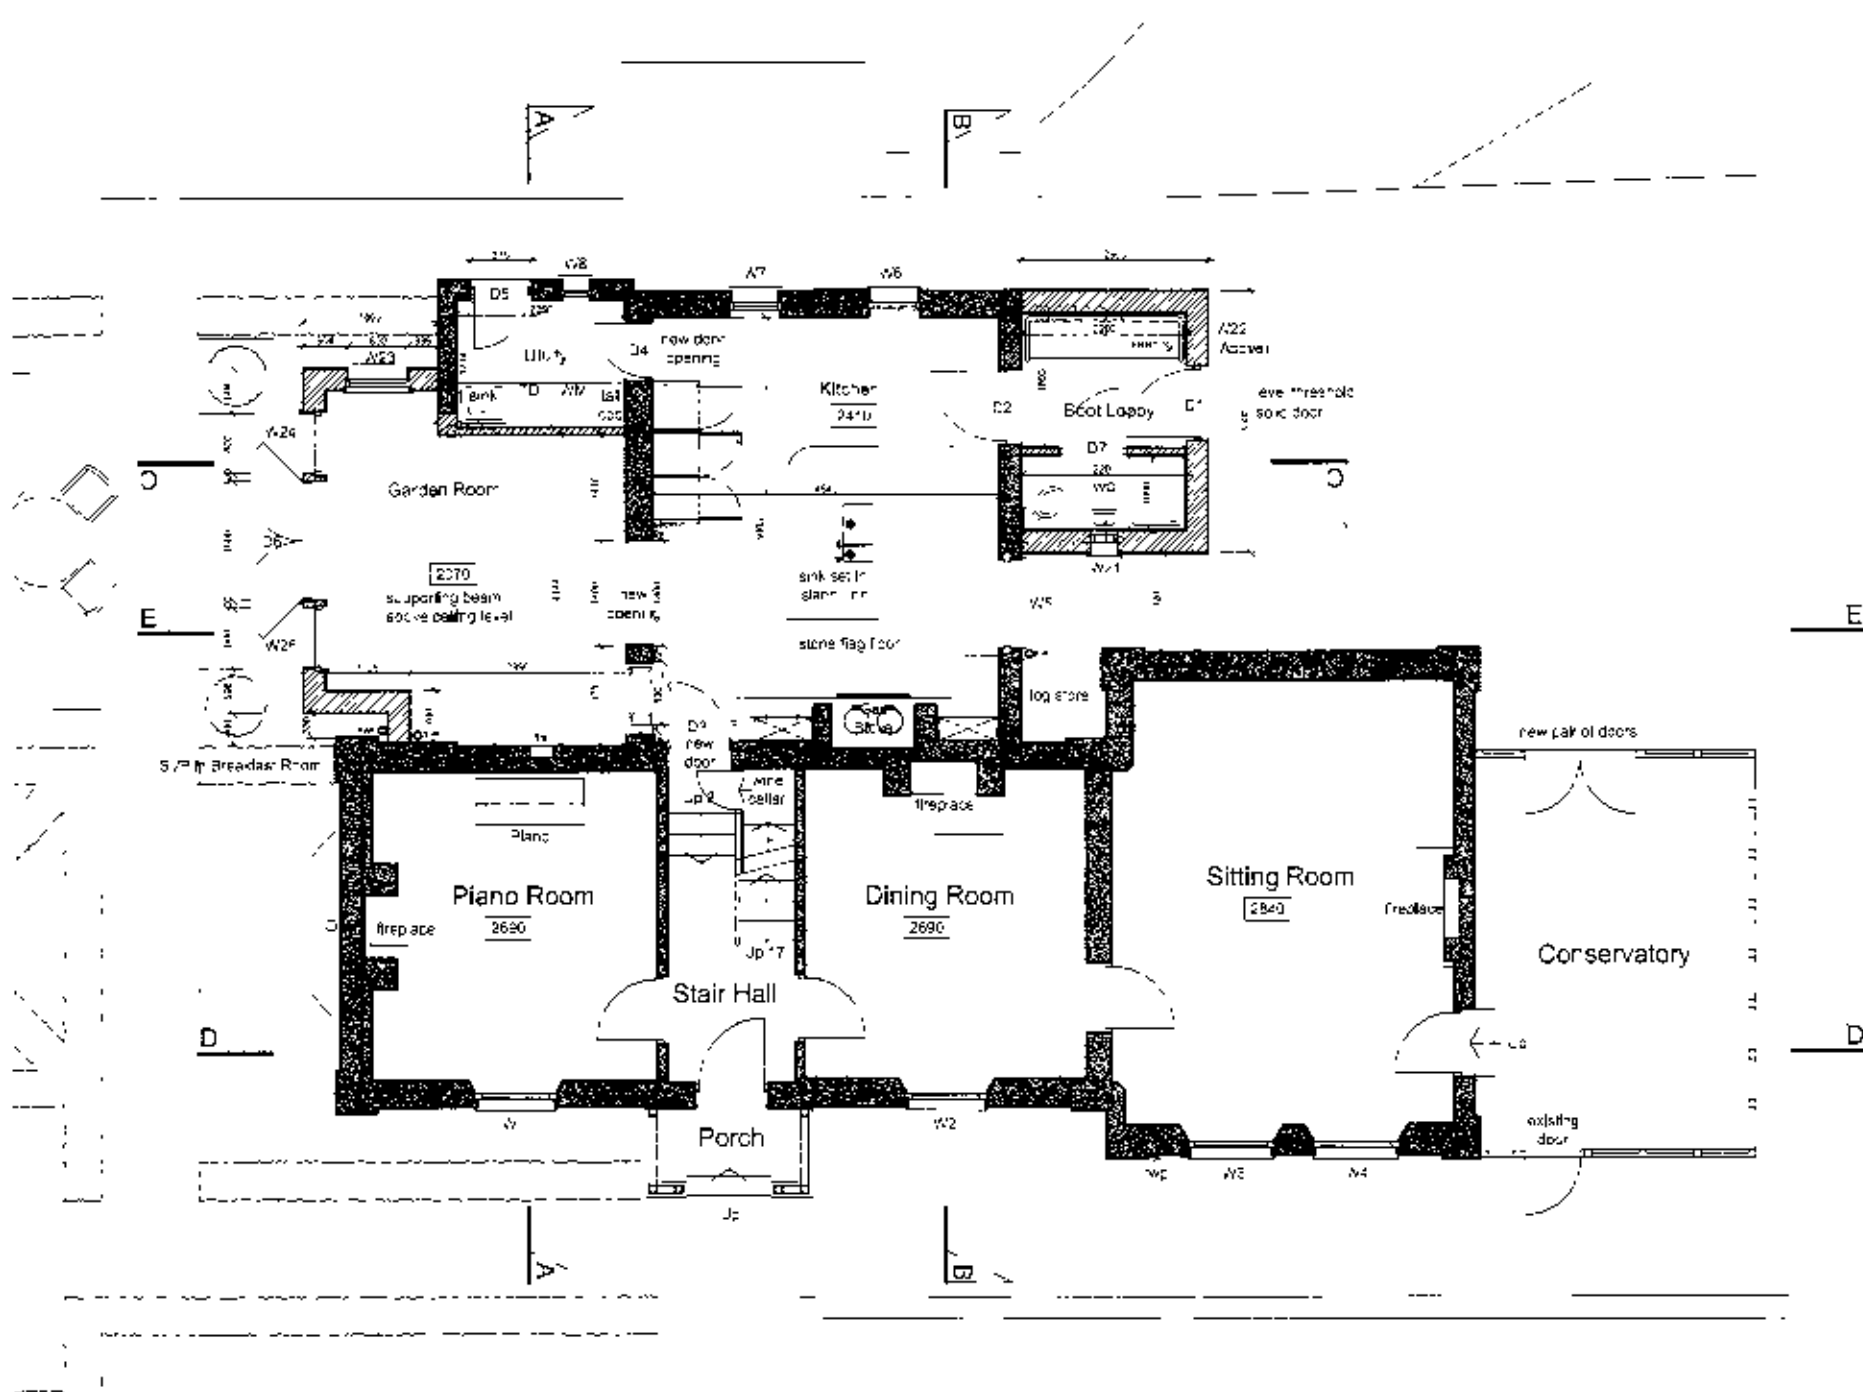

notes:

revisions:

- | | | | |
|----|------------|-----|--|
| -- | 12.12.12 | JG | INFORMATION |
| A | 28.02.13 | SJB | Kitchen layout and boot lobby updated |
| B | 04.03.13 | SJB | Breakfast room amendments, Boot Lobby pitch amended |
| C | 12.03.13 | SJB | Window refs amended, opening to breakfast room amended, gas boiler & flue position, D4 swing amended |
| D | 18.03.13 | SJB | Garden layout added. General updates. For Planning |
| E | 03.07.13 | FW | D7 note added |
| F | 09.08.2013 | FW | External windows and doors updated to reflect client's comments. |

revisions:

Mr & Mrs Holden
Alterations & Extension
15 HOLLOW LANE, HAYLING ISLAND



title: PROPOSED ELEVATIONS
SECTIONS AND PLANS

status: FOR PLANNING
date: DECEMBER 2012
scale: 1:100 at A1

81 South Street, Havant, Hampshire PO9 1BZ
t: 02392 462464 f: 02392 481152
e: design@pwp-architects.com
w: www.pwp-architects.com