


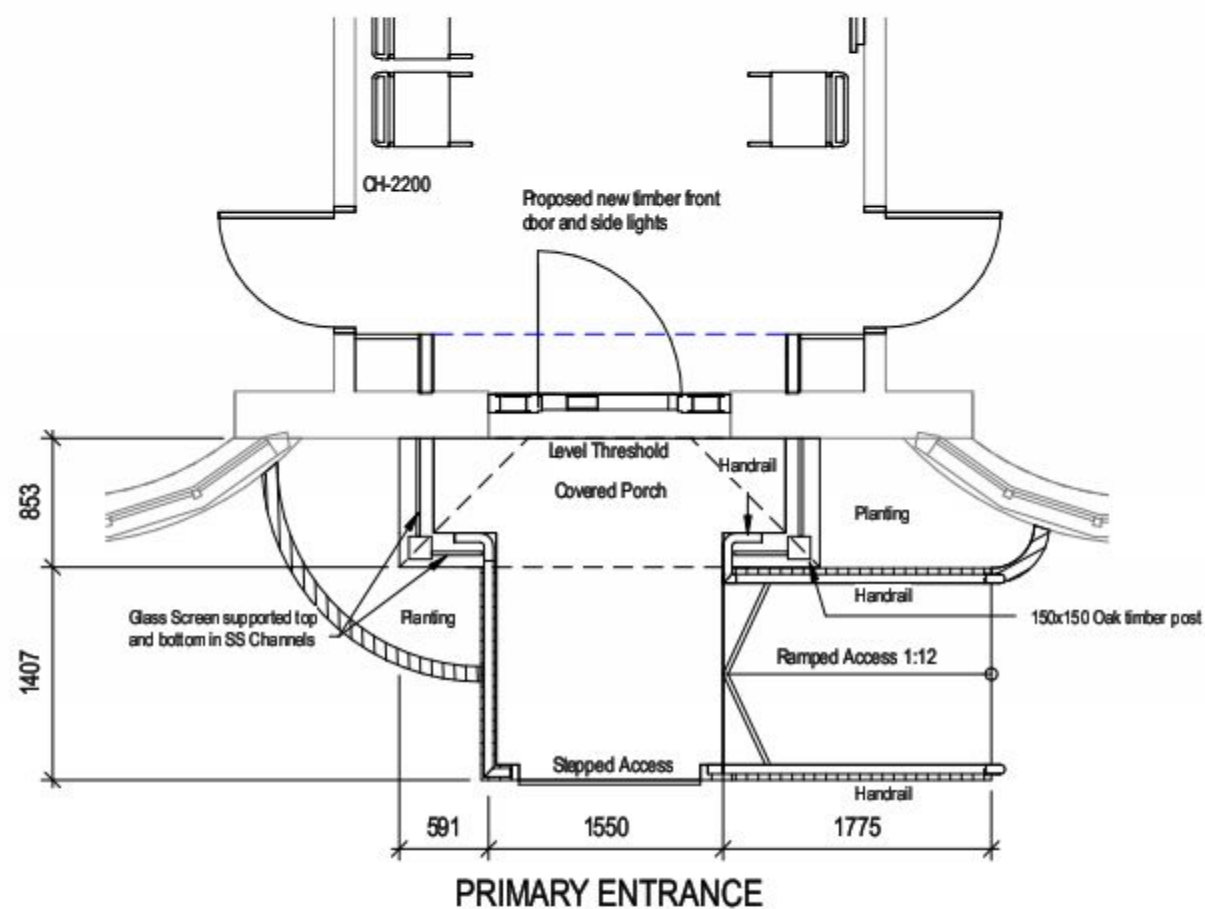

1 Proposed Entrance Porch
1 : 50

FFL 2.640 m
▼ First Floor
FFL 0.000 m
▼ Ground Floor



2 Proposed South (Front)
1 : 100



VISUAL SCALE 1:50 @ A3



VISUAL SCALE 1:100 @ A3

PETER MINETT & PARTNERS LTD

Building Design and Project Management Consultants

Bridge House 3 Fleet Road Farnborough Hampshire GU14 9RU

Tel: 01252 543342

Fax: 01252 370482

email: farnborough@peterminett.co.uk

Client:

Mr & Mrs Cottrell

Project name:

Parkway Dentalcare

100 Bedhampton Road

Havant, Hampshire

PO9 3EZ

Drawing:

Proposed Refurbishment of Porch - Plan & Front Elevation

Project number 6132

Date 21.06.13

Drawn by Author

Checked by Checker

Scale

DP/1 01

As indicated @ A3