
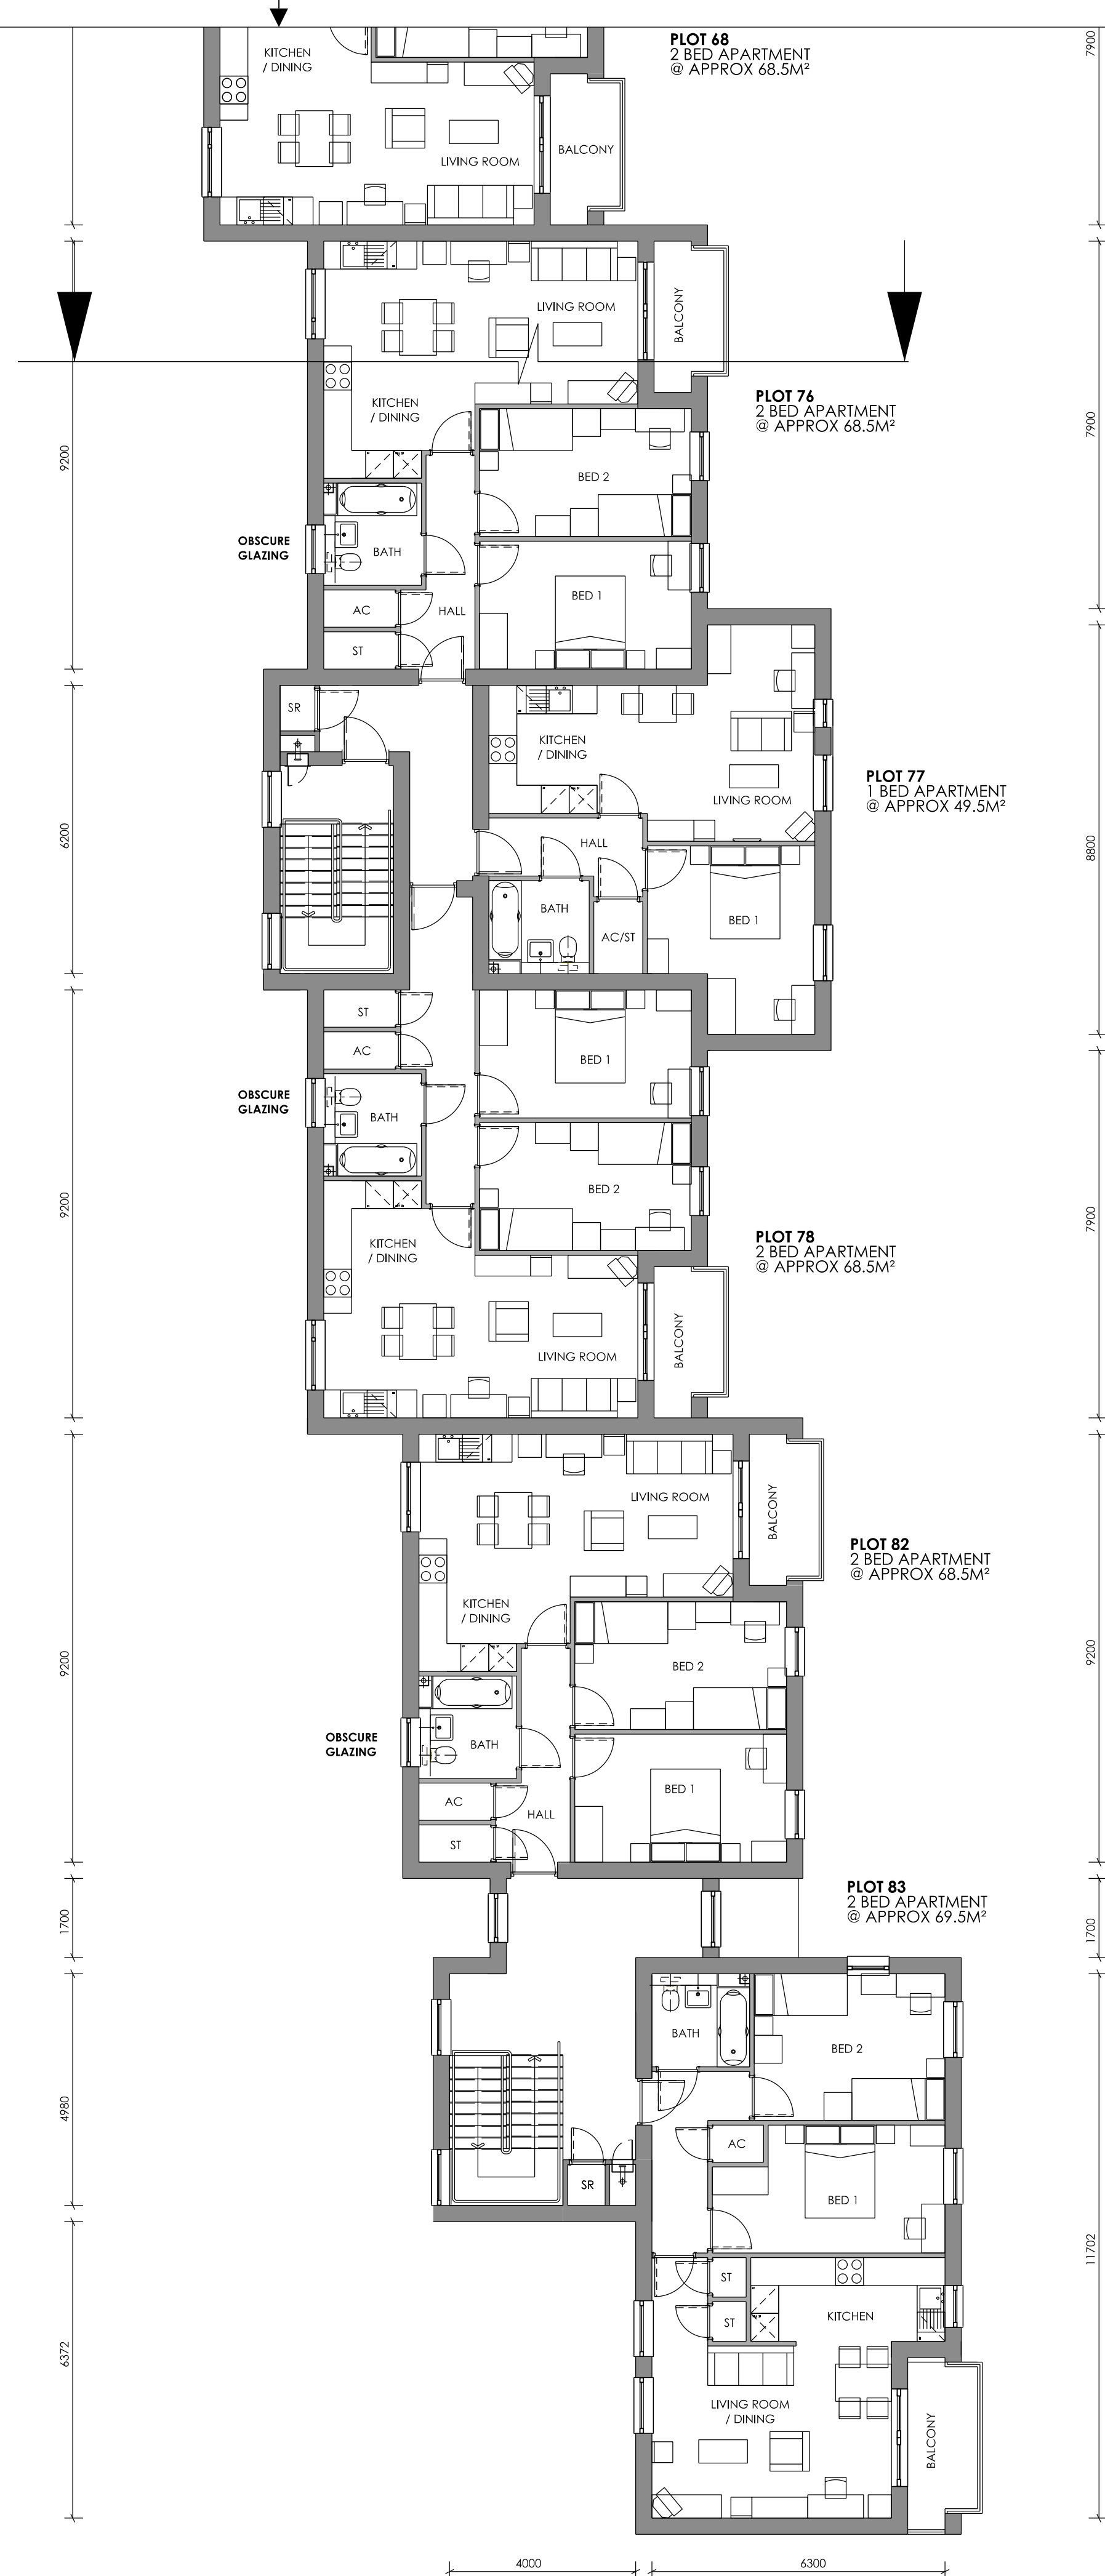


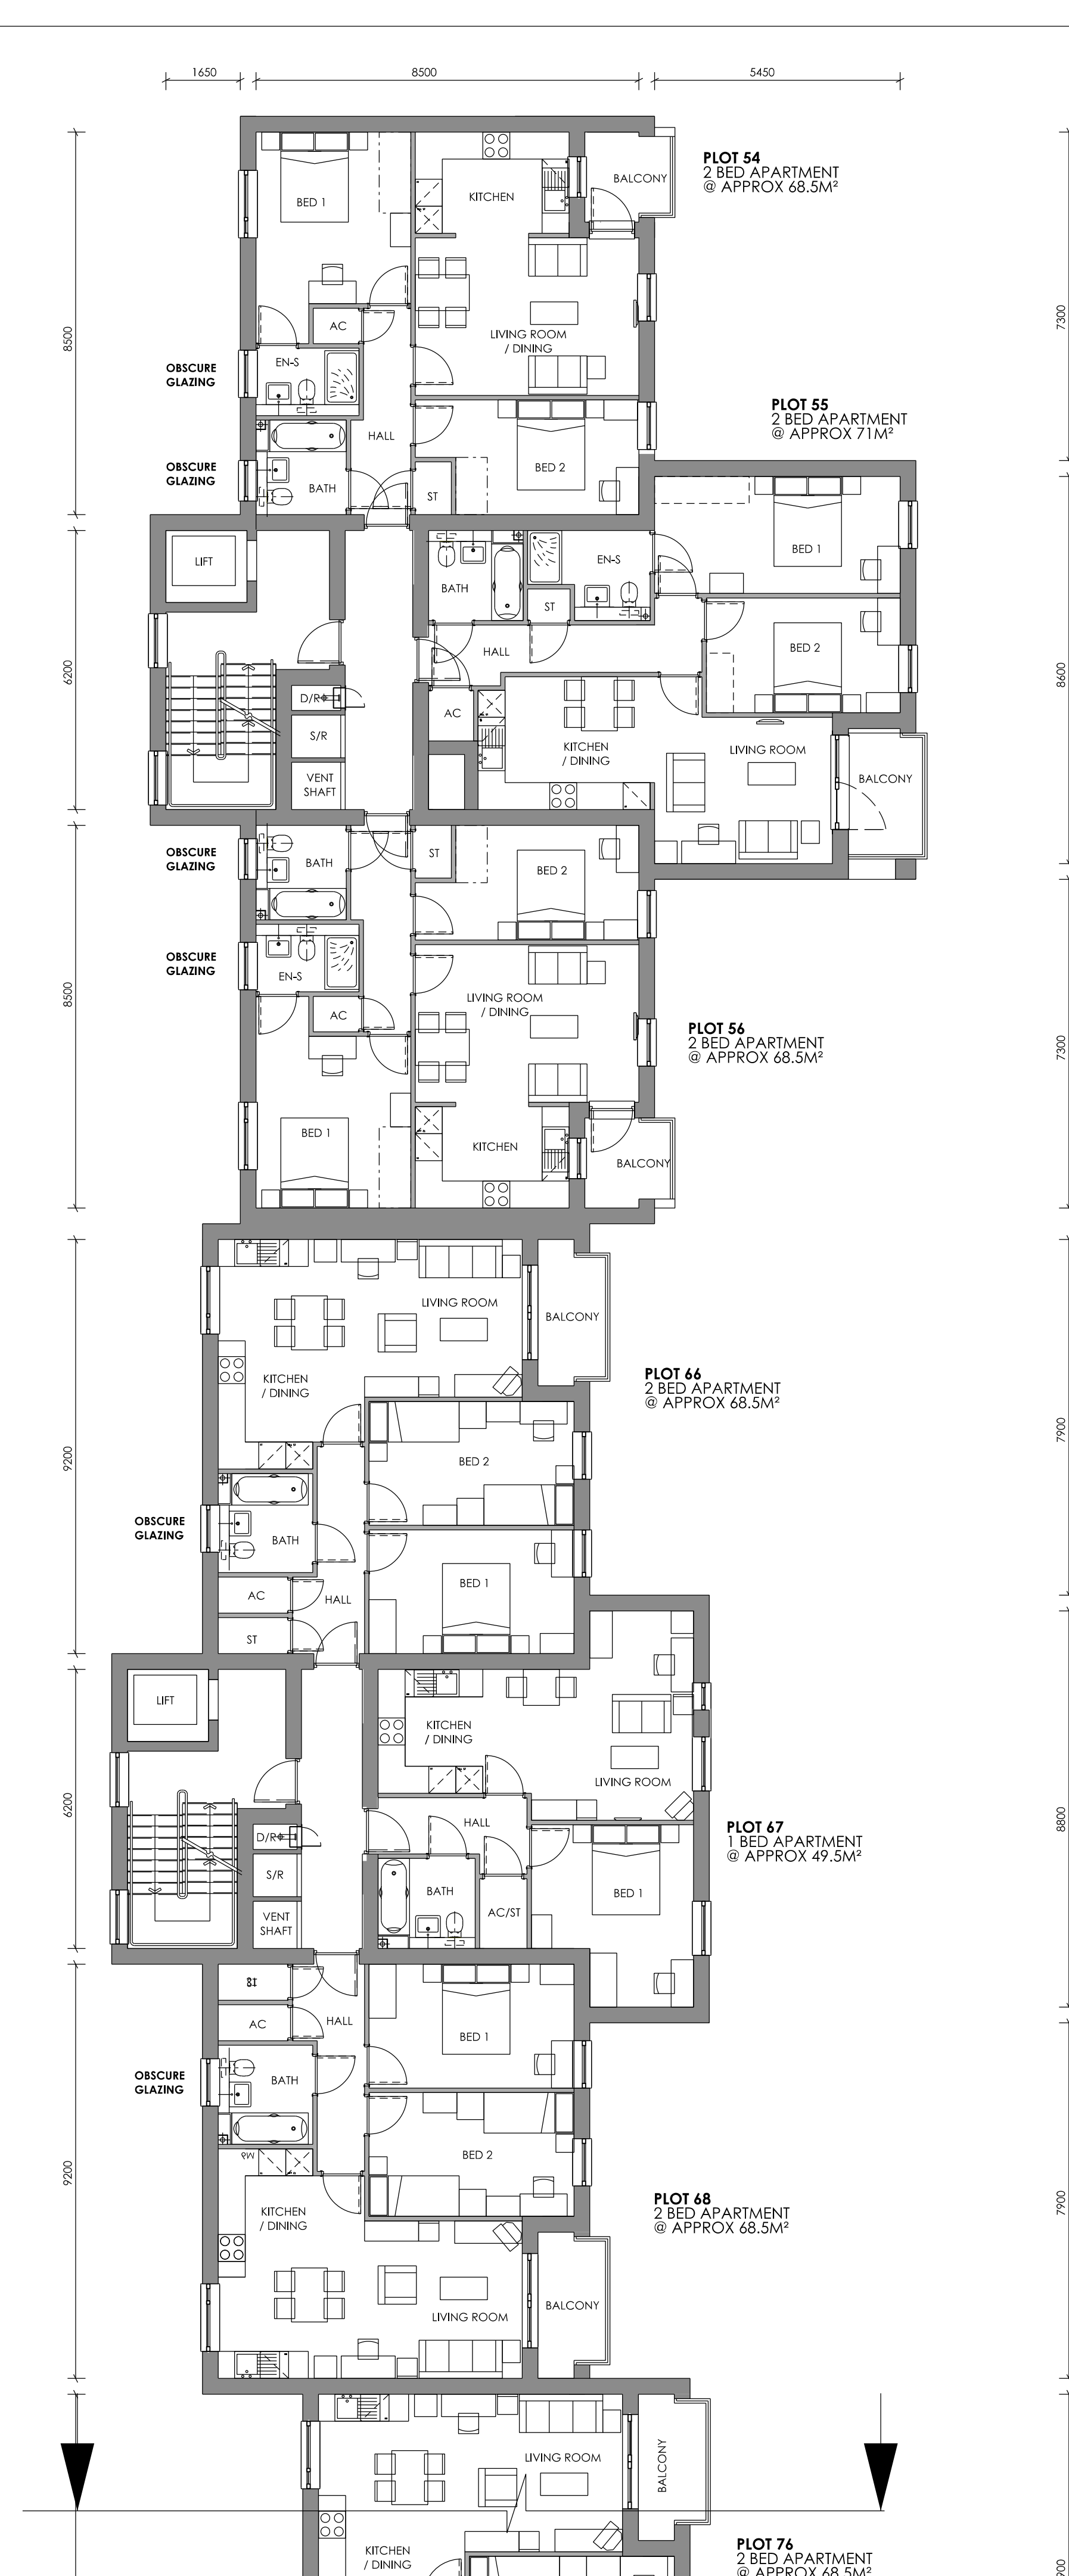

| POPE PRIESTLEY ARCHITECTS   |                  |             |                                                        |                               |                |
|---|------------------|-------------|--------------------------------------------------------|-------------------------------|----------------|
| ARCHITECTURE   TOWN PLANNING   URBAN DESIGN   |                  |             |                                                        |                               |                |
| FERRY HOUSE, CANUTE ROAD, SOUTHAMPTON, HAMPSHIRE, SO14 3FJ. T: +44 (0)23 80335228 F: +44 (0)23 80632886 E: info@popepriestley.co.uk   |                  |             |                                                        |                               |                |
| CONTRACTORS MUST CHECK ALL DIMENSIONS ON SITE. ONLY FEATURES DIMENSIONS ARE TO BE WORKED FROM OR OTHERWISE MUST BE REPORTED TO THE ARCHITECT BEFORE PROCEEDING. DRAWING HAS BEEN PREPARED IN ACCORDANCE WITH THE DIMENSIONS OF THE SITE. SEE TO ORIGINAL DRAWING FOR THE FINAL. THE DRAWING IS COPYRIGHT © |                  |             |                                                        |                               |                |
| RESIDENTIAL DEVELOPMENT<br>PORTSDOWN HILL ROAD<br>HAVANT<br>PO9 3NA   |                  |             | BLOCK A<br>APARTMENTS<br>PLOTS 50-84 SECOND FLOOR PLAN |                               |                |
| SCALE 1/4" = 1'-0"   | DATE<br>JAN 2012 | AUTHOR<br>- | CHECK<br>-                                             | DRAWING NO.<br>PP1169/ 140-20 | REVISION<br>P2 |

IMPORTANT NOTE FOR USE OF THIS DRAWING: THIS DRAWING HAS BEEN PRODUCED SPECIFICALLY FOR USE ON THIS PROJECT. POPE PRIESTLEY ARCHITECTS CANNOT BE HELD RESPONSIBLE FOR RE-USE OF THIS INFORMATION BY OTHERS FOR ANY PURPOSE OTHER THAN FOR WHICH IT IS SPECIFICALLY INTENDED. THIS DRAWING REFLECTS STANDARDS AGREED FOR THIS PROJECT AND CURRENT AT THE TIME OF PRODUCTION AND WILL NOT BE UPDATED IN ACCORDANCE WITH CHANGING LEGISLATION AND/OR OTHER REQUIREMENTS.

SCALE BAR = 10mm INTERVALS AT TRUE SCALE

APRIL 13 2012 12:00 PM  
DRAWING FILE AMENDED

PLANNING ISSUE