

MATERIALS SCHEDULE

EXTERNAL WALLS - FACING BRICKWORK WITH FEATURE SOLDIER COURSING AND BANDING.

ROOF - DARK BROWN PLAIN CONCRETE ROOF-TILES WITH CONTRASTING TERRACOTTA HALF ROUND RIDGE TILES.

SOFFITS - SOFTWOOD TONGUE AND GROOVE BOARDING.


FASCIA - SOFTWOOD FINISHED IN DARK BROWN.

RAINWATER GOODS - BLACK PVC-U

ESCAPE DOORS - STEEL DOORSET FINISHED IN MID GREY


SHOPFRONT (CONVENIENCE STORE) - ALUMINIUM FRAMES FINISHED IN MID GREY.

SHOPFRONT (PHARMACY) - ALUMINIUM FRAMES FINISHED IN DARK GREEN.

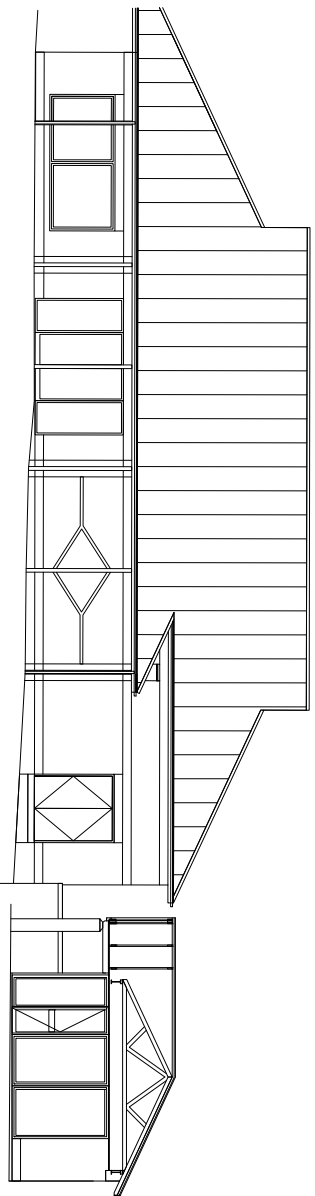


ELEVATION A


STREET SCENE ELEVATIONS - 1:200

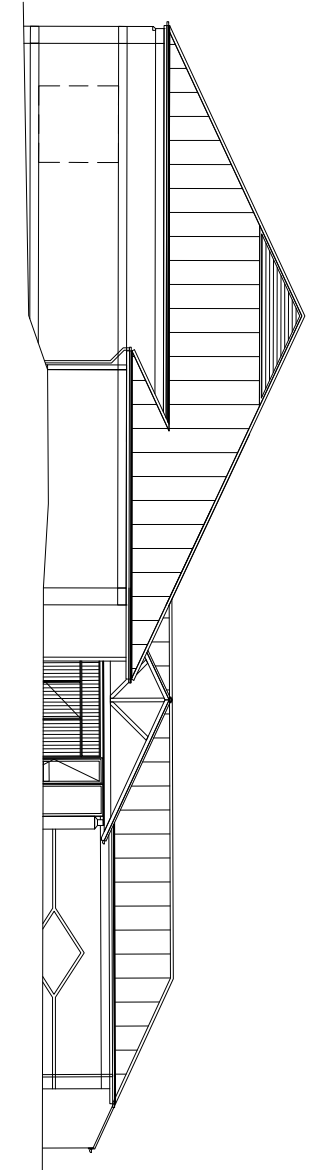


ELEVATION B

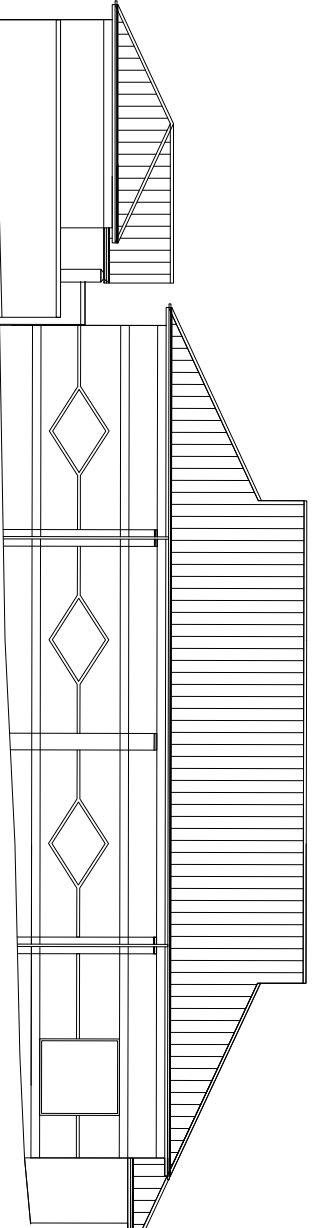


ELEVATION C

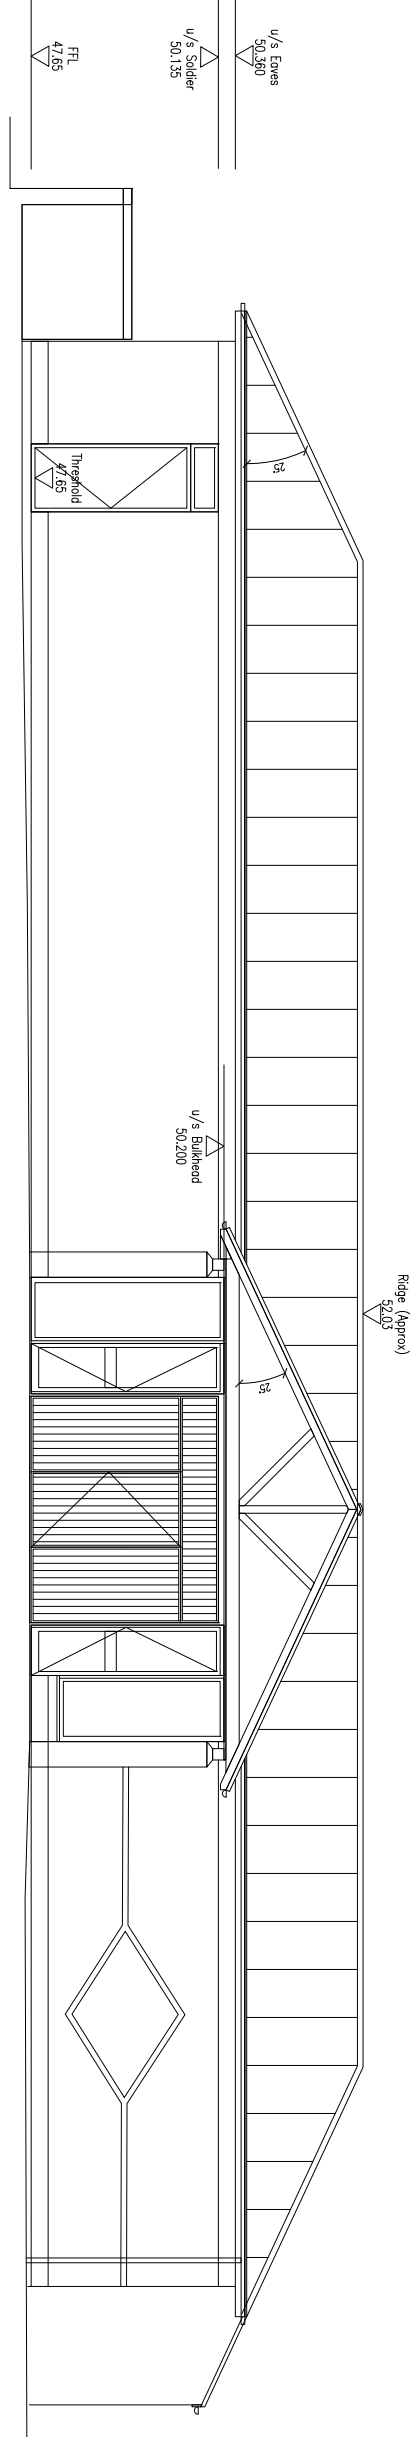


UNIT 2 AND 3 - NORTH WEST ELEVATION - 1:100

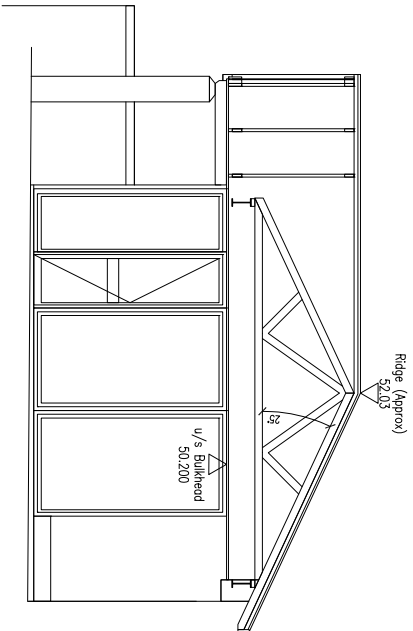


UNIT 2 AND 3 - SOUTH WEST ELEVATION - 1:100

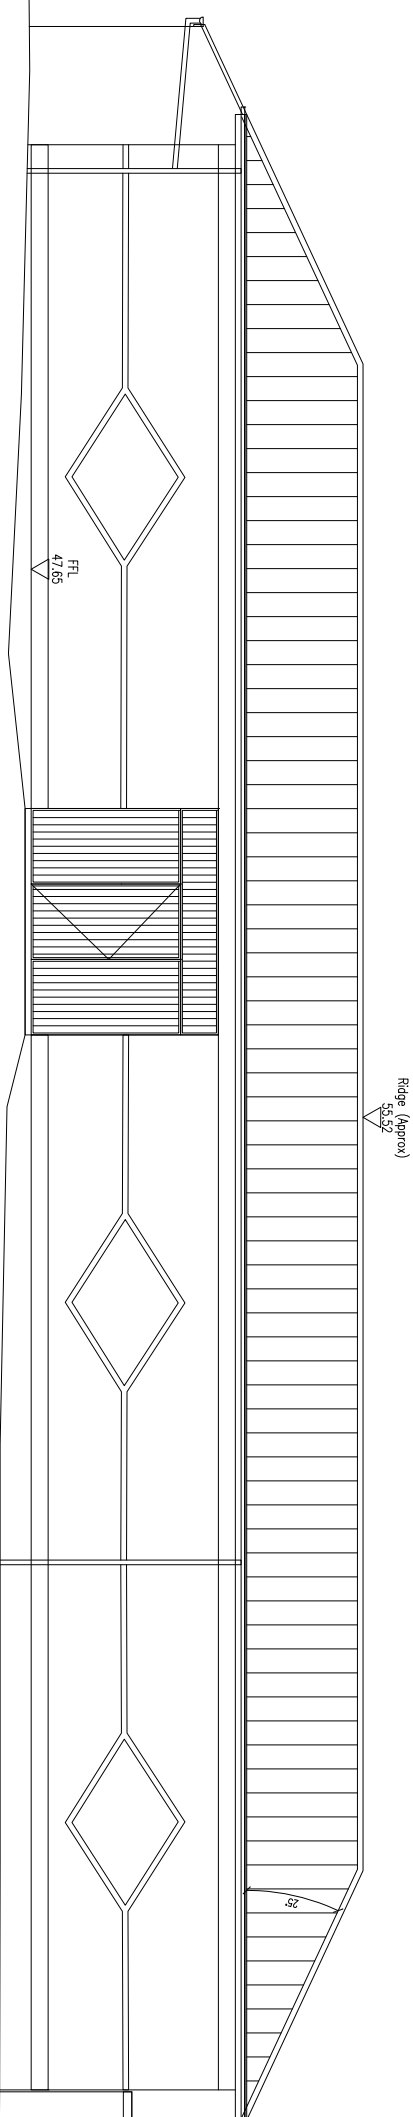


UNIT 2 AND 3 - SOUTH EAST ELEVATION - 1:100

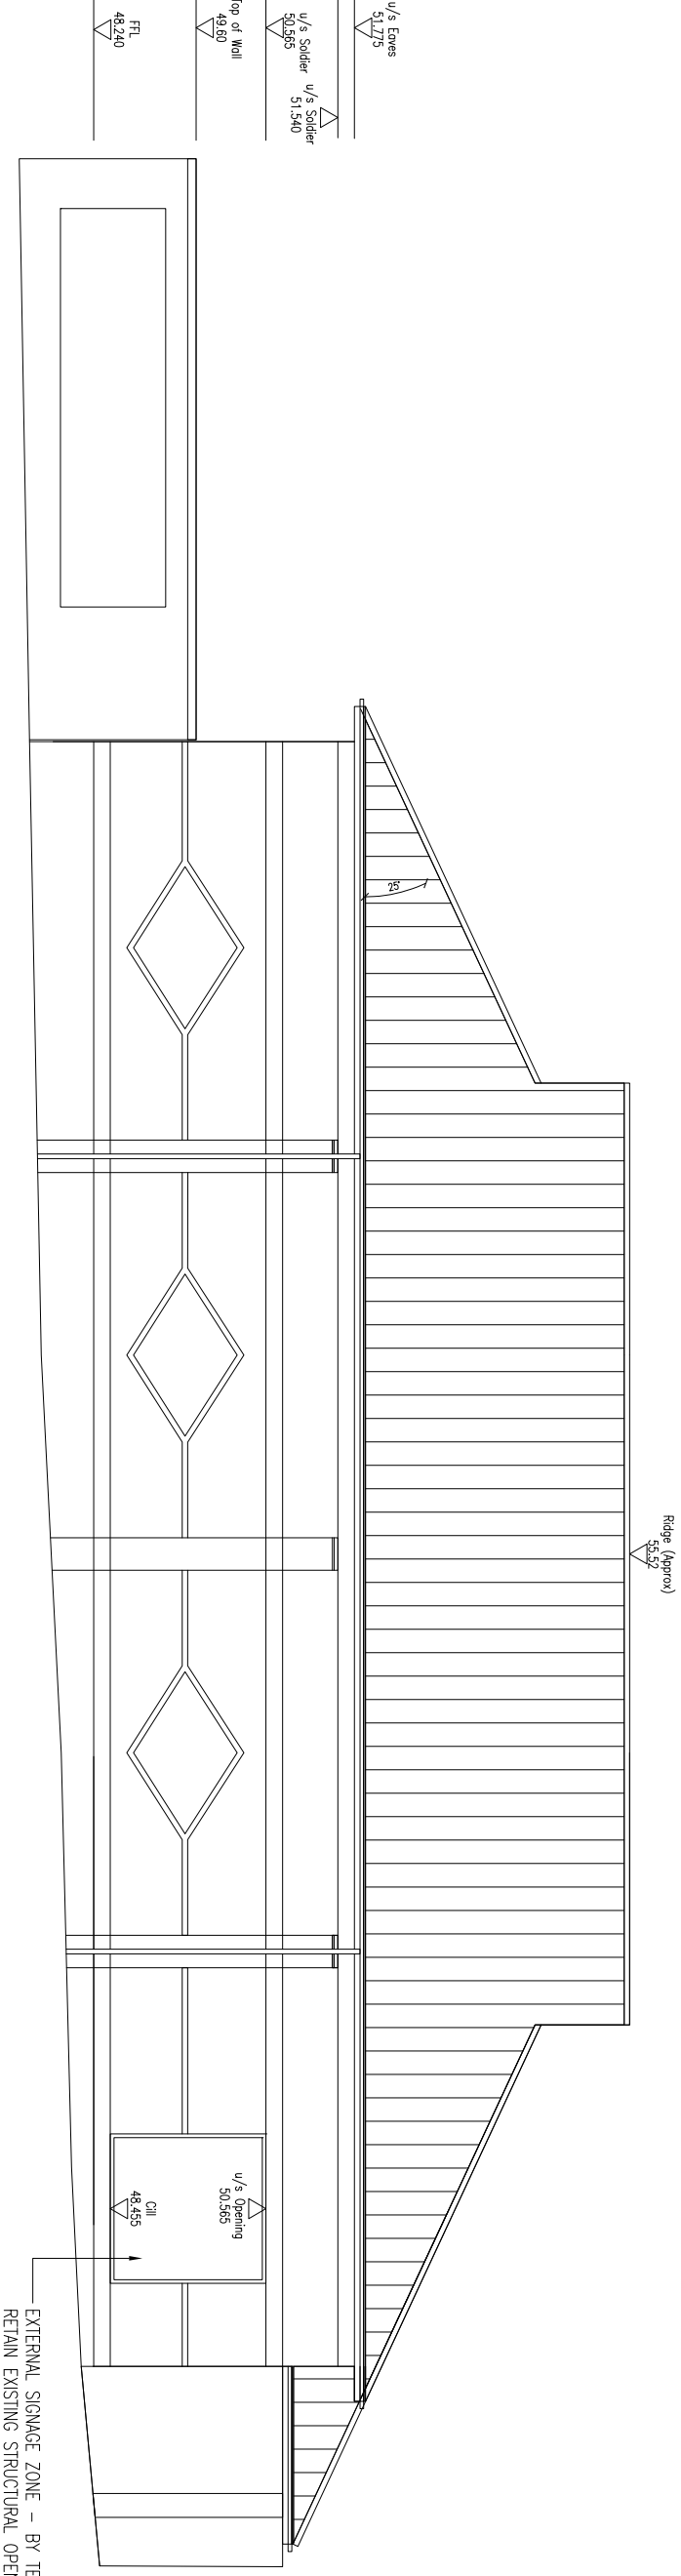


UNIT 1 - NORTH EAST ELEVATION - 1:100

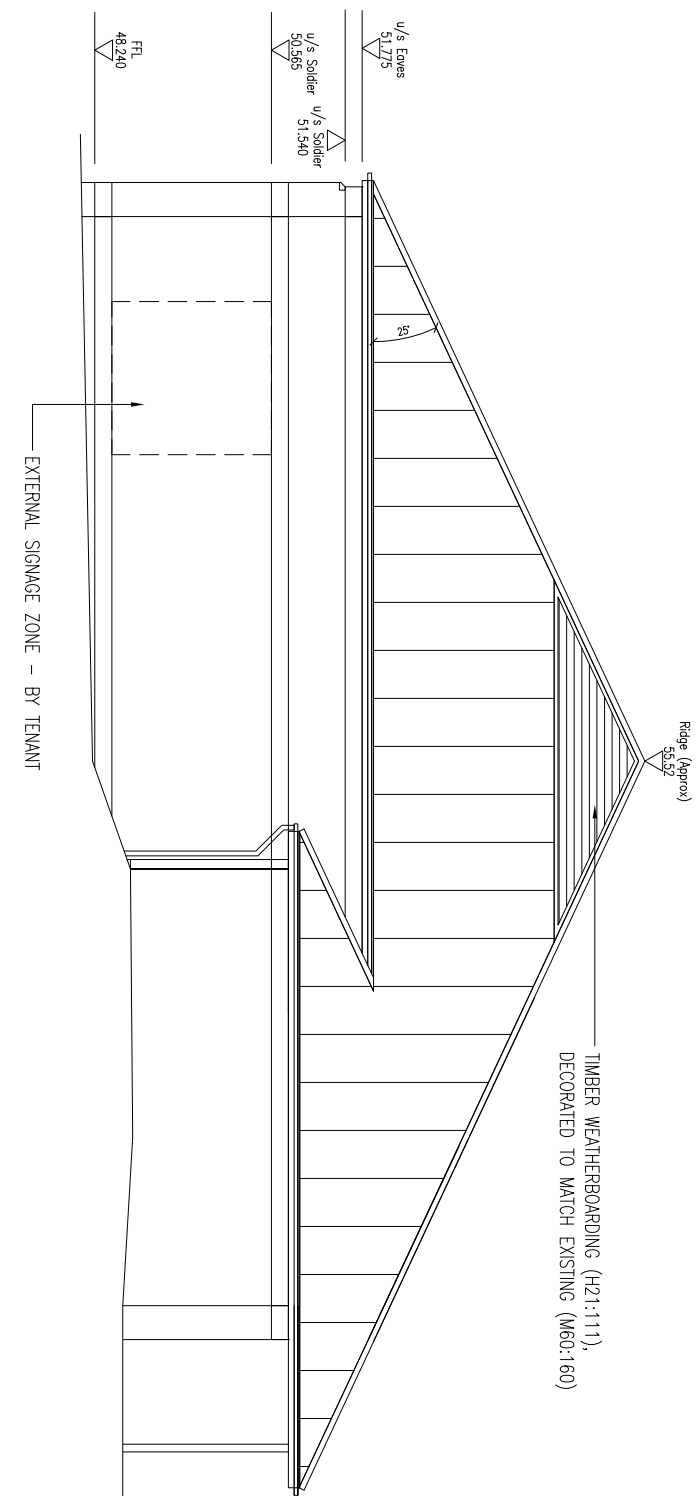


UNIT 1 - NORTH WEST ELEVATION - 1:100

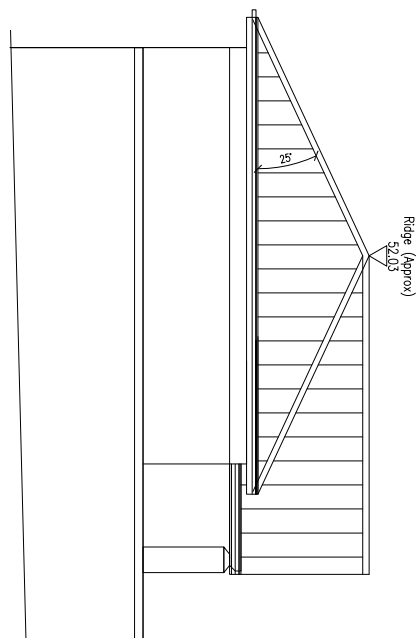


UNIT 2 AND 3 - NORTH EAST ELEVATION - 1:100

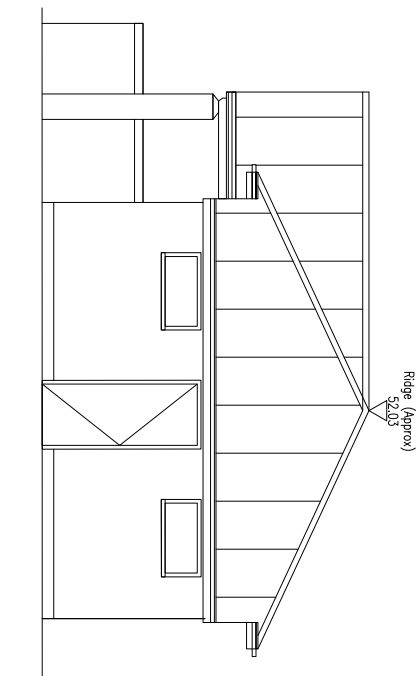


UNIT 2 AND 3 - NORTH WEST ELEVATION - 1:100

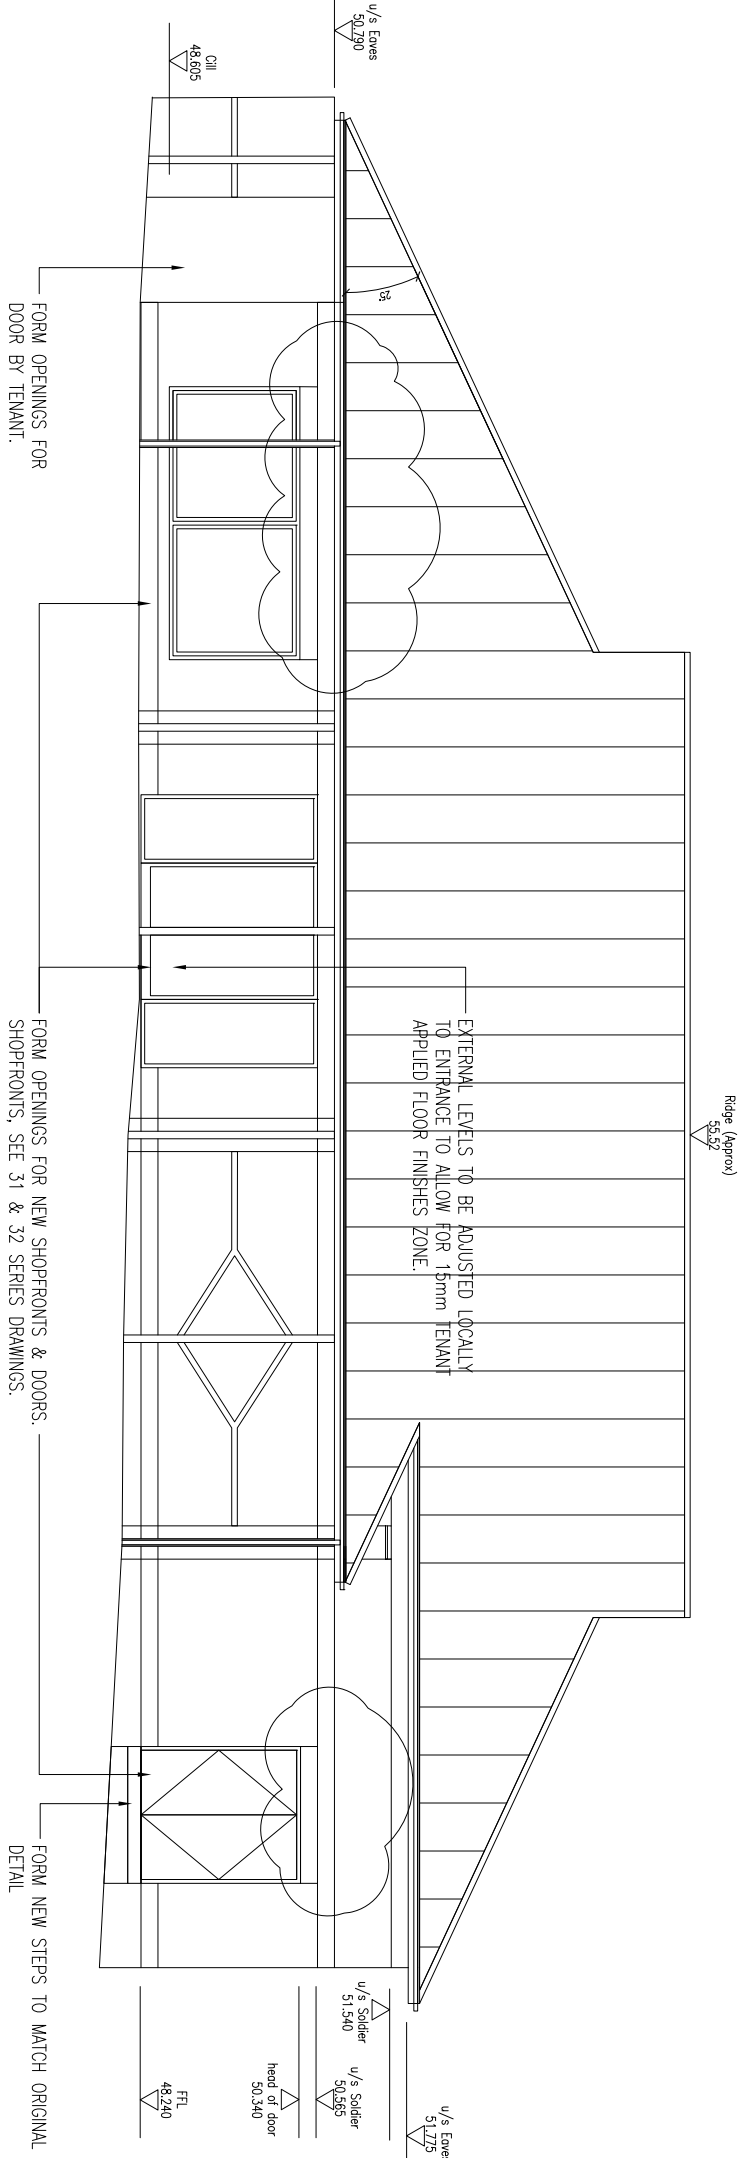

UNIT 1 - SOUTH WEST ELEVATION - 1:100

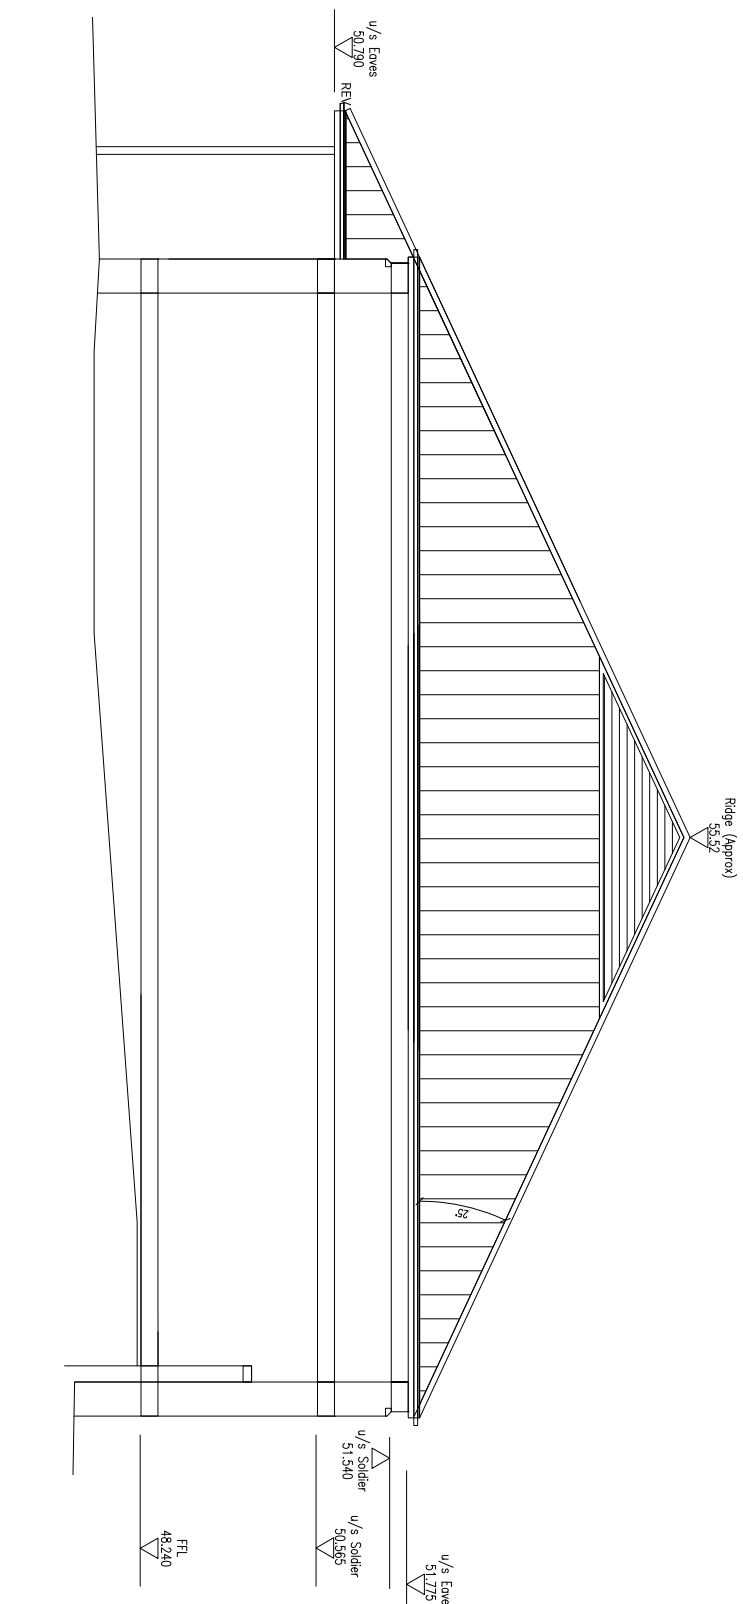

UNIT 1 - SOUTH EAST ELEVATION - 1:100

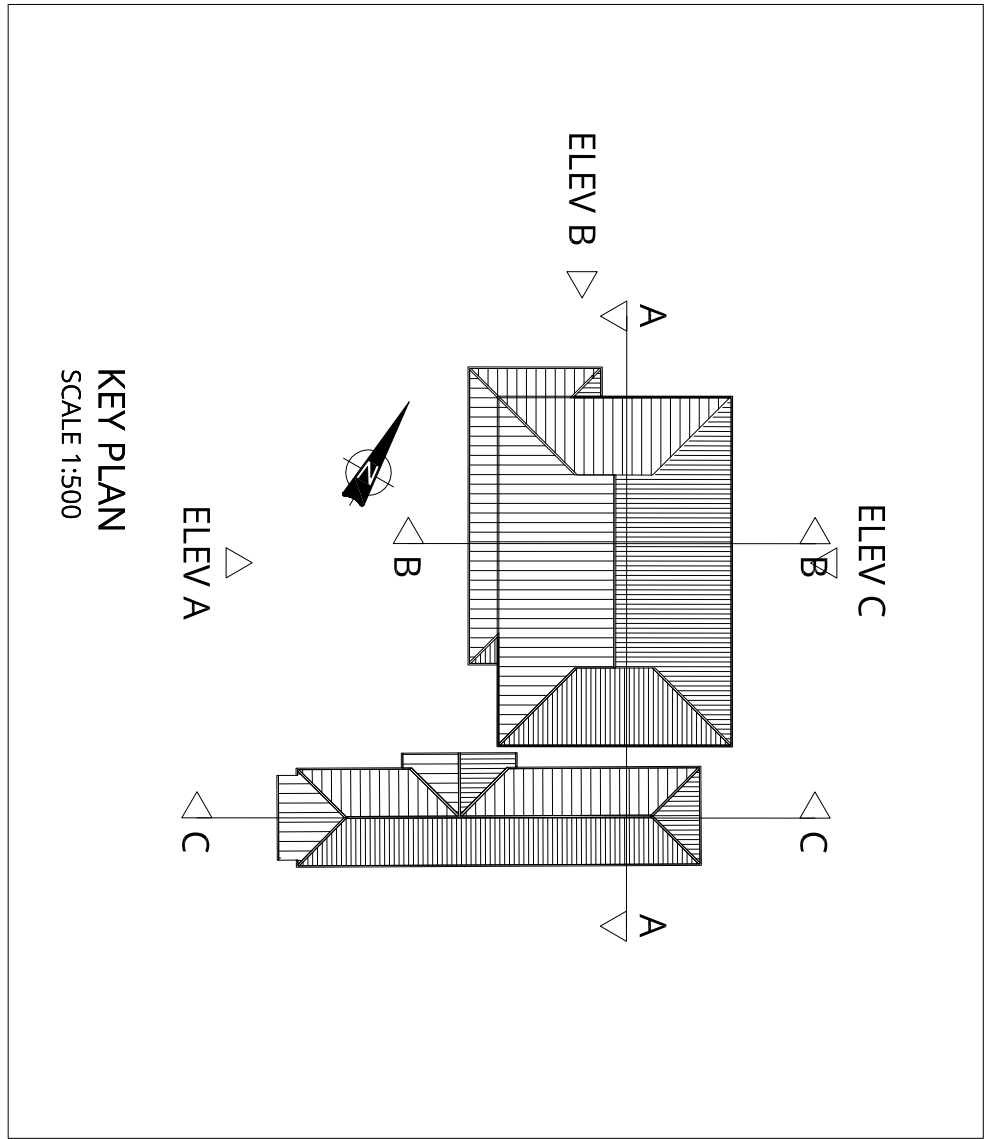

KEY PLAN

SCALE 1:500

Revision	Description	Date
A03	Disciplined best levels updated to	14.12.12
A02	Tenants requirements	04.12.12
A01	Updated as detailed and issued for MMA	21.11.12

URBANEDGE
architecture / masterplanning / design

BROOKTON 2000 LTD

**LAVERDER ROAD
LOCAL CENTRE
WATERLOOVILLE**

**LOCAL CENTRE REBUILD
PROPOSED
ELEVATIONS**