


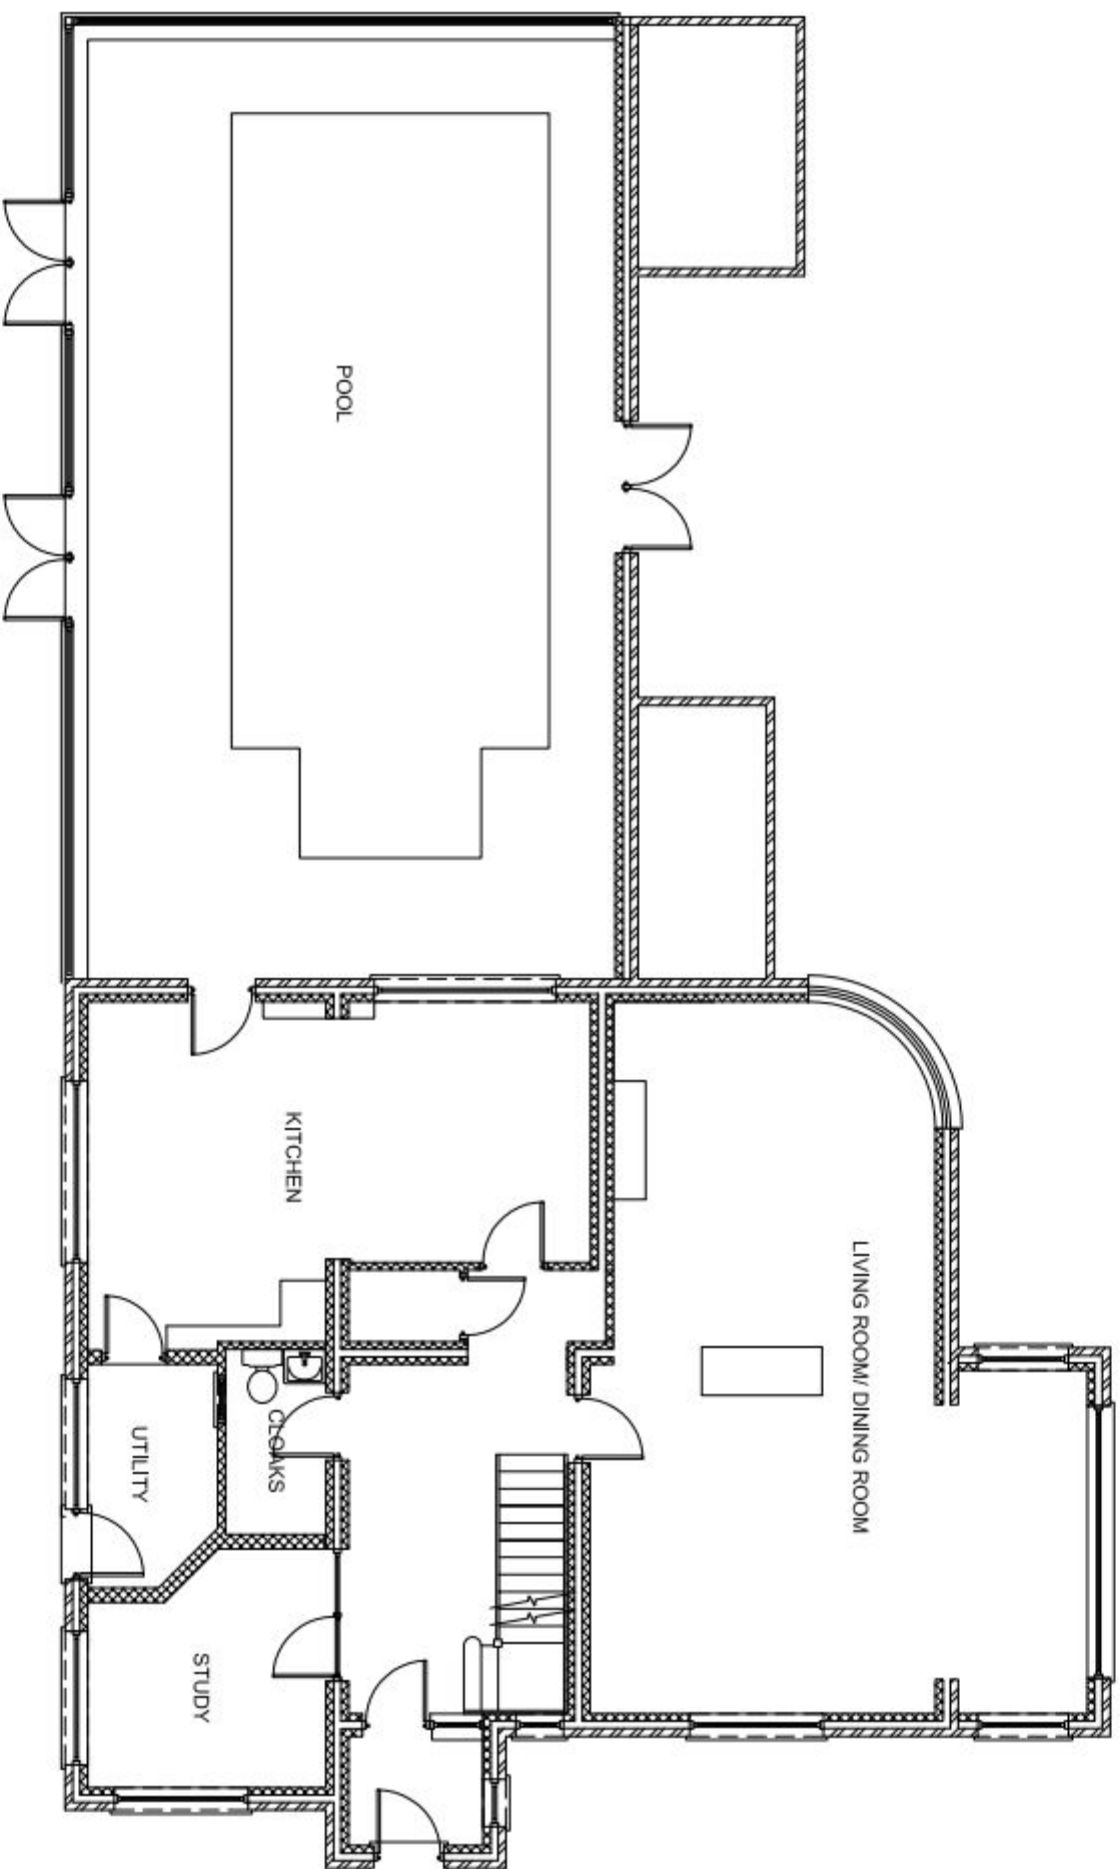

GROUND FLOOR PLAN



Plans 1:100

- General Notes
- Self-closing FDSOs Fire Door
 - Self-closing F200 Fire Door
 - Mechanical Extract and Ducting
 - Polythene Wrapped Condy Barrier
 - Concrete Protection to Engineer's Design
 - Steel Beam to Engineer's Design
 - Sound Deadening Quilt Insulation
 - Plumbing Connection
 - Rainwater Downpipe
 - Escape Window
 - Smoke detector

No.	Part/Issue	Date

Project Name and Address
Proposed extensions to
Dunbeath
3 Eastern Road
Havant

Project 068302	Sheet 02
Date 24.06.10	
Scale 1:200	

17 Eastern Parade, Fareham,
Hants PO16 0RL
d.design@btiscall.co.uk
07742720557 01329 221329