



0m 1m 2m 3m 4m 5metres


1:50 Scale Bar

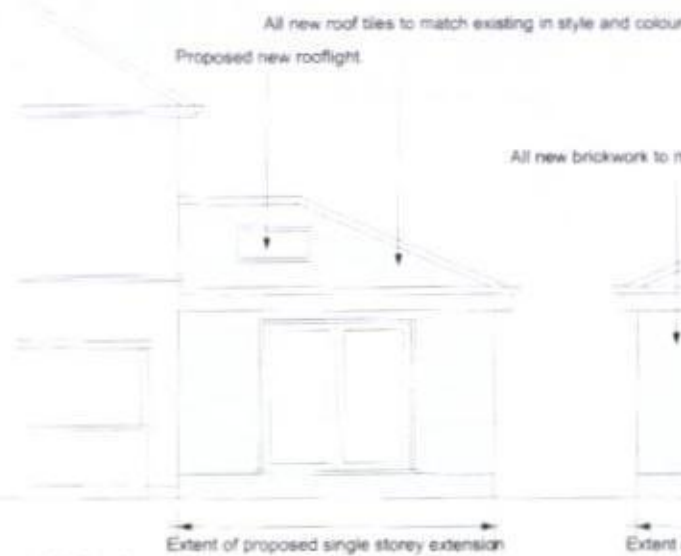

Rear Elevation
Scale = 1:50

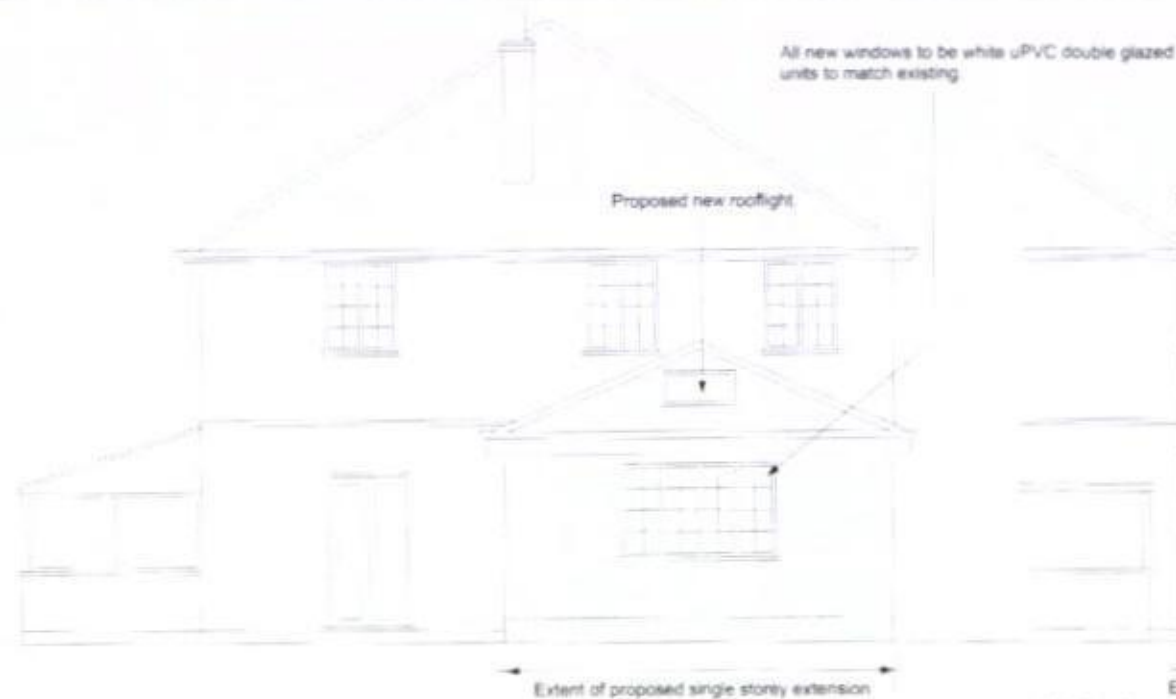


Side Elevation

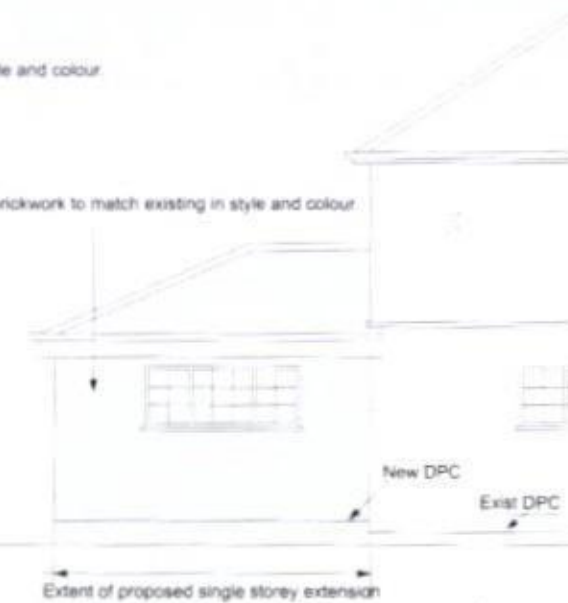

Side Elevation




Ground Floor Plan
Scale = 1:50

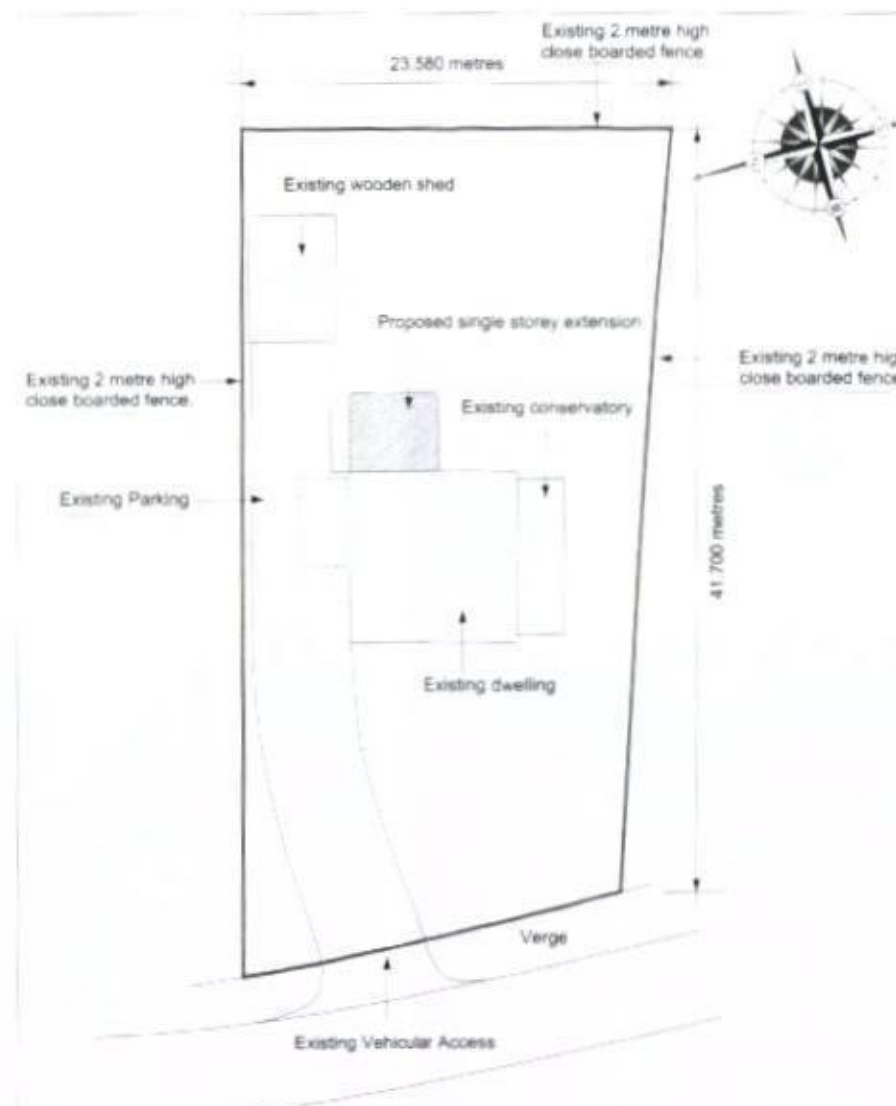

Block Plan Scale = 1/200



Existing Rear Elevation
Scale = 1:50

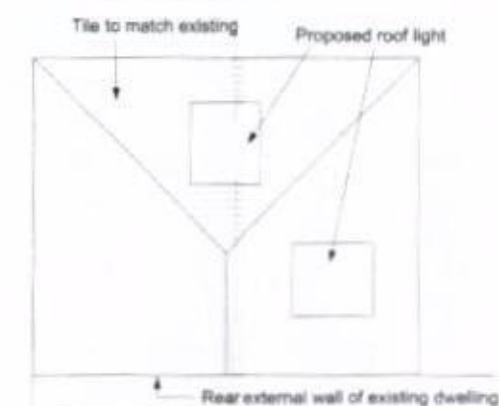

Roof Plan Scale = 1:50

12209 Planning drawing prepared following advice from planning officer.

Rev. Date. Description.

Client: Mr V Foster

Project:

21 Bound Lane, Hayling Island
Hants, PO11 9HU.

Drawing Title:

Proposed Single Storey
Extension to Rear.

Date: 16/01/08

Scale: 1:50

Drawn By:

200901

Rev. A

HAVANT BOROUGH
COUNCIL
16 FEB 2008
RECEIVED